


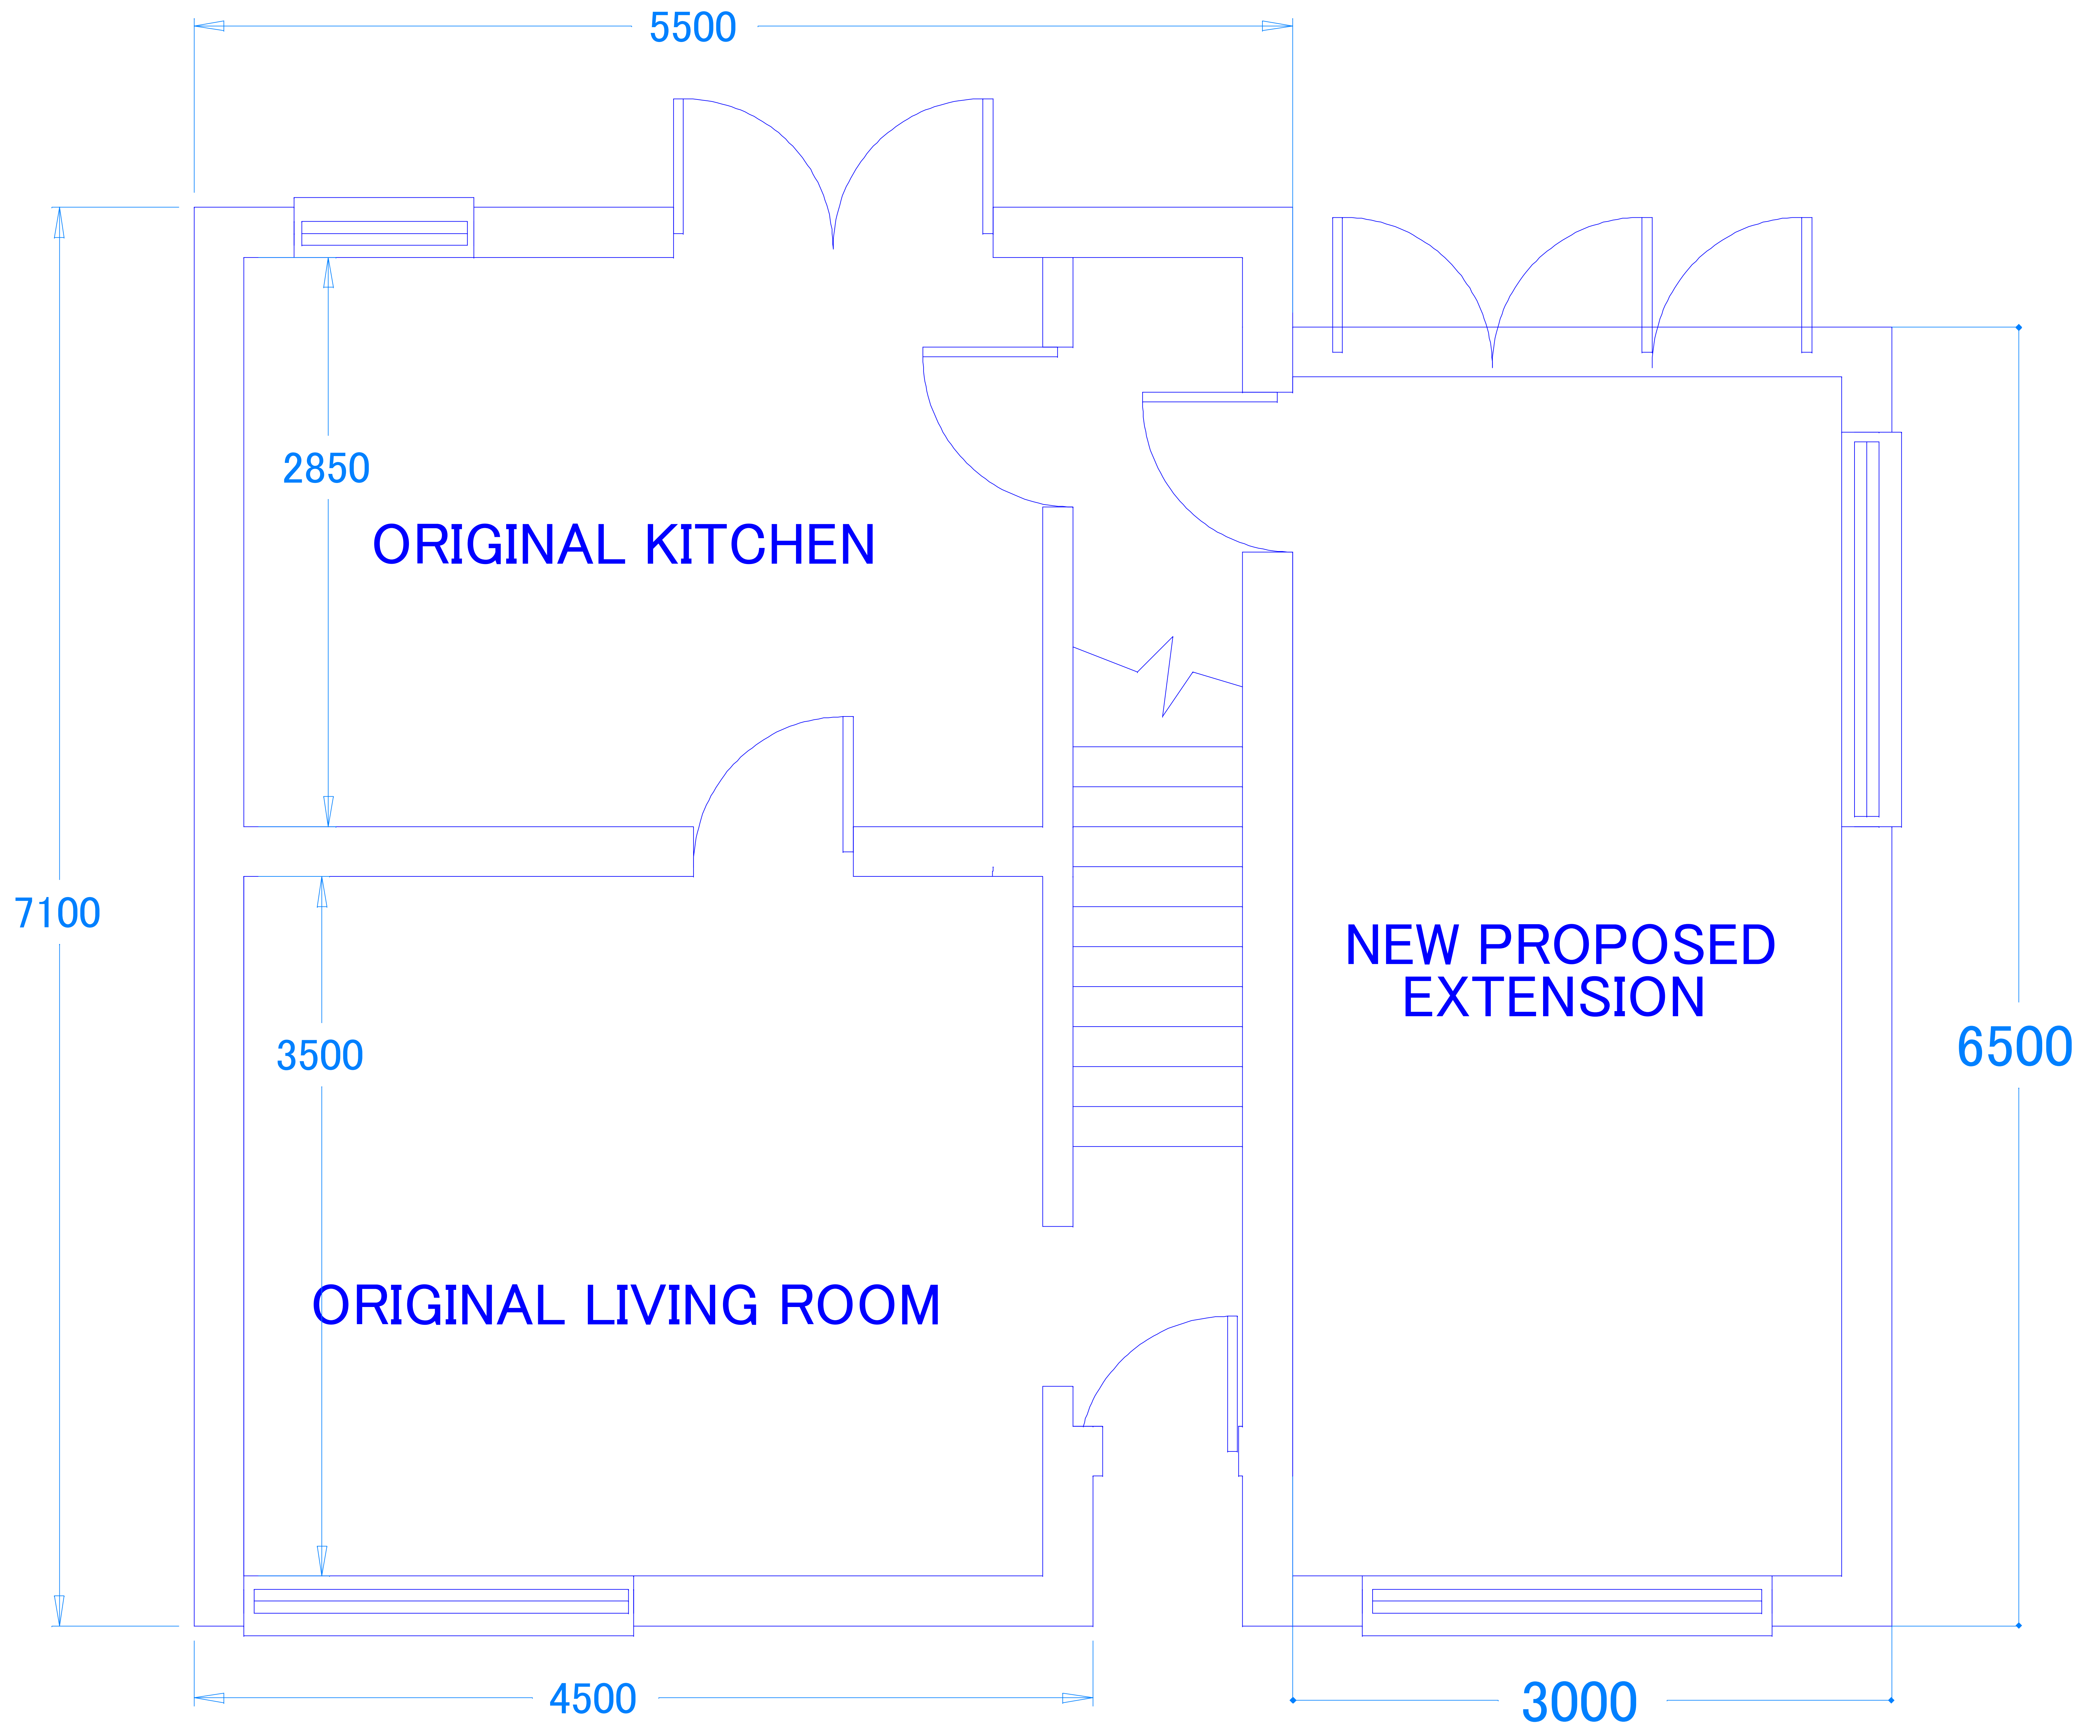

SCALE 1:50
0 CM 1000cm

EXISTING/PROPOSED FLOOR PLAN	
ISSUE 2	2 GRUNDY STREET OL10 2BA
REF floor plan	
DATE : 09/05/25	