



DO NOT SCALE EXCEPT FOR PLANNING APPLICATION PURPOSES. USE FIGURED DIMENSIONS.
ANY DISCREPANCIES ARE TO BE REPORTED TO THIS OFFICE PRIOR TO THE CONTINUANCE
OF WORKS.
THIS DRAWING IS THE COPYRIGHT OF MALCOLM B J PERCY, BUILDING DESIGN & PLANNING CONSULTANCY, &
MUST NOT BE REPRODUCED IN ANY FORMAT WITHOUT THE PRIOR WRITTEN AGREEMENT OF THIS OFFICE.

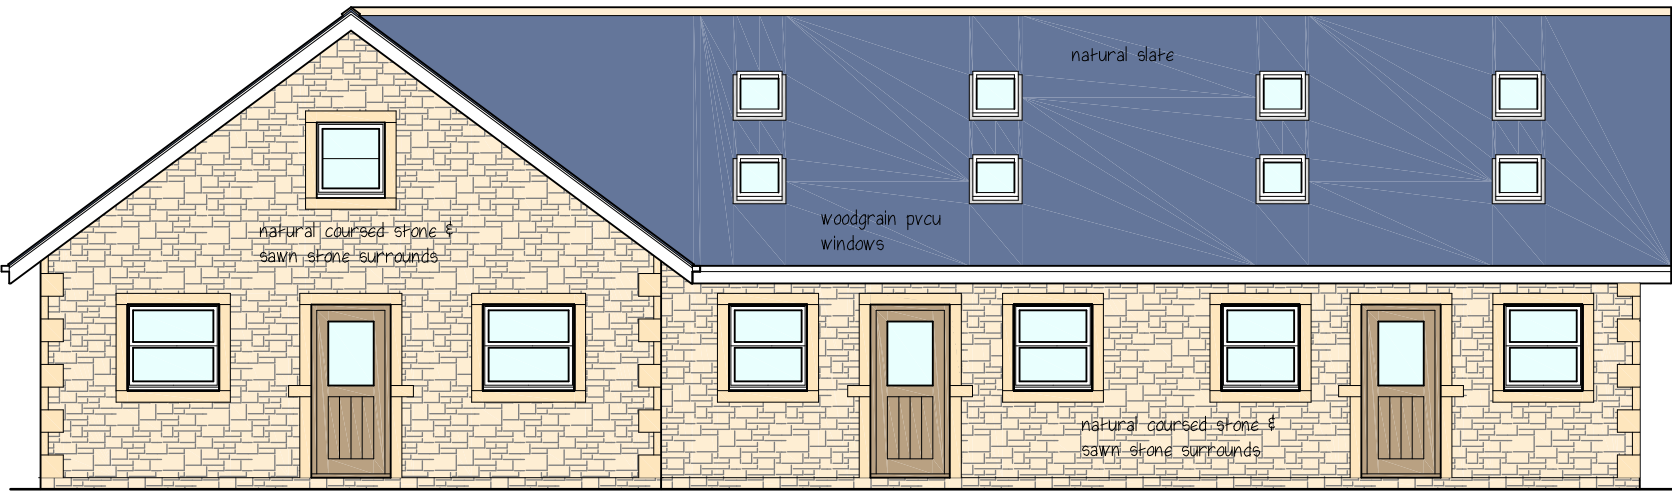


EAST





SOUTH

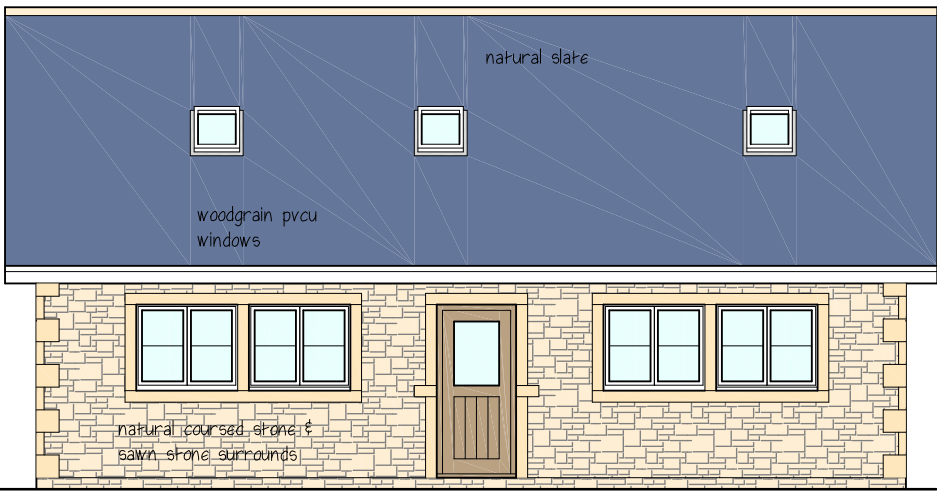


WEST

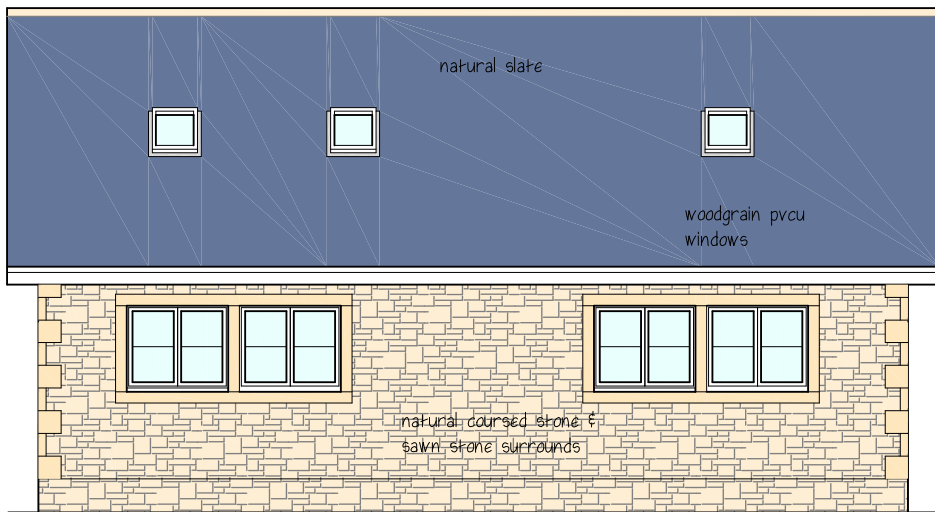




NORTH

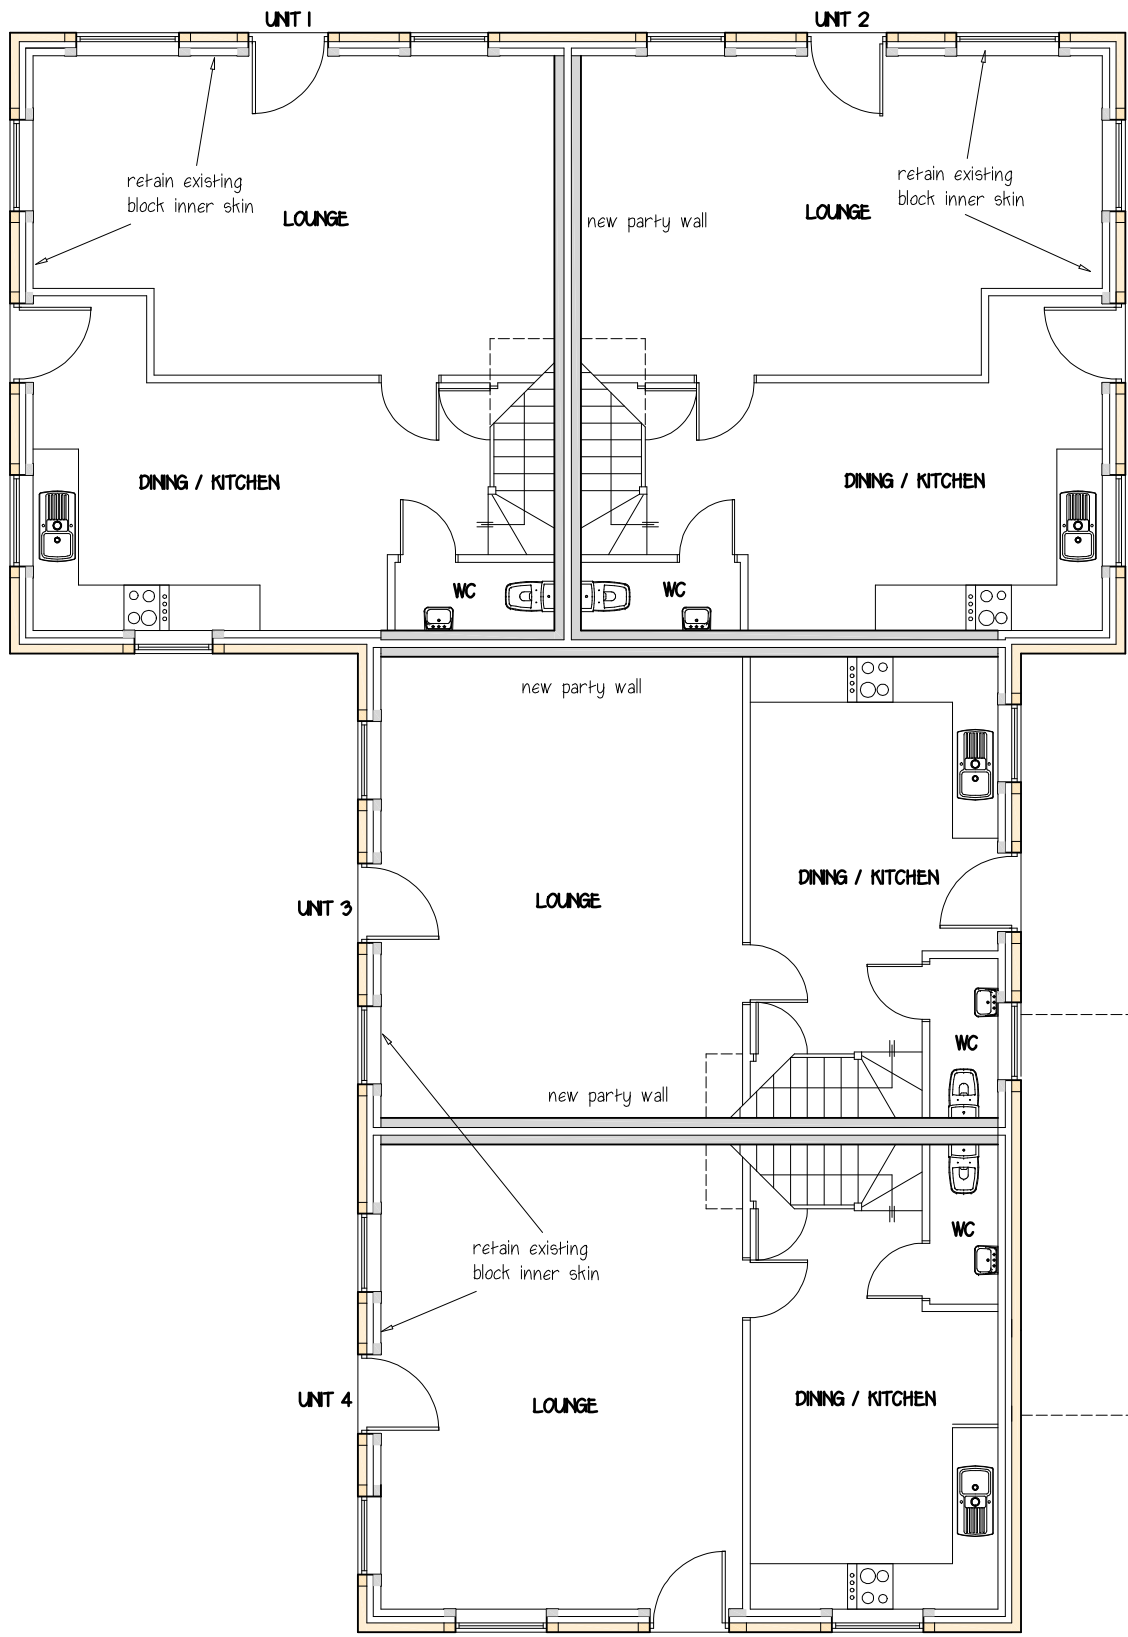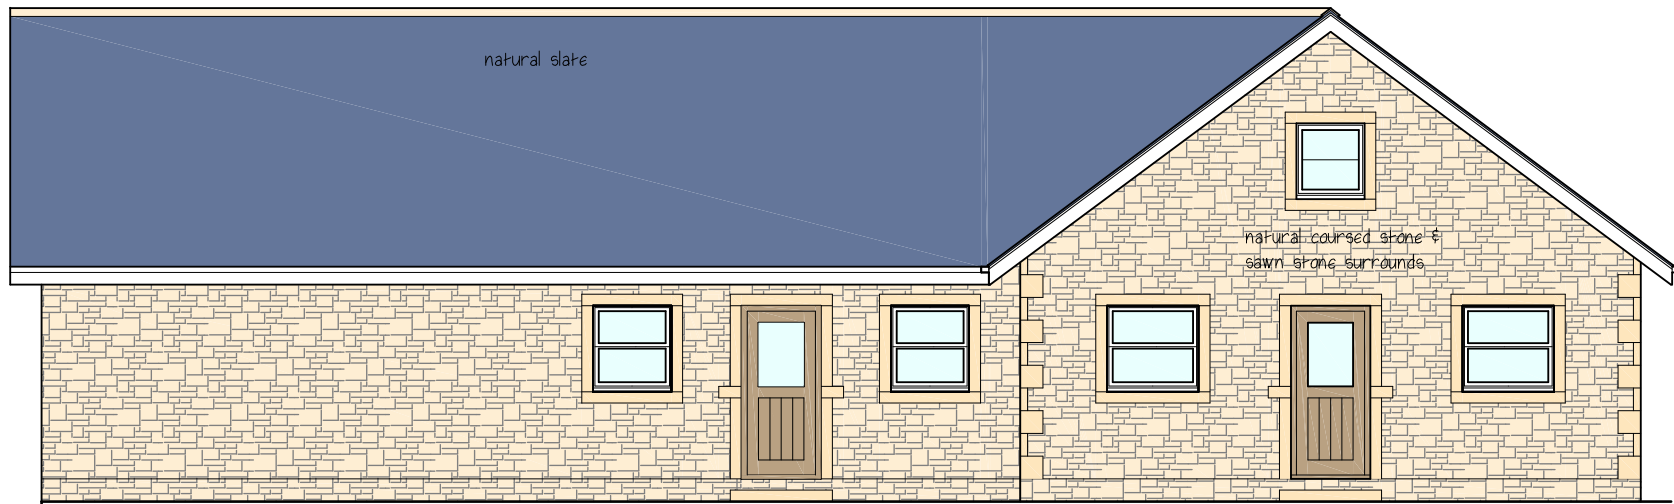

GROUND PROPOSED

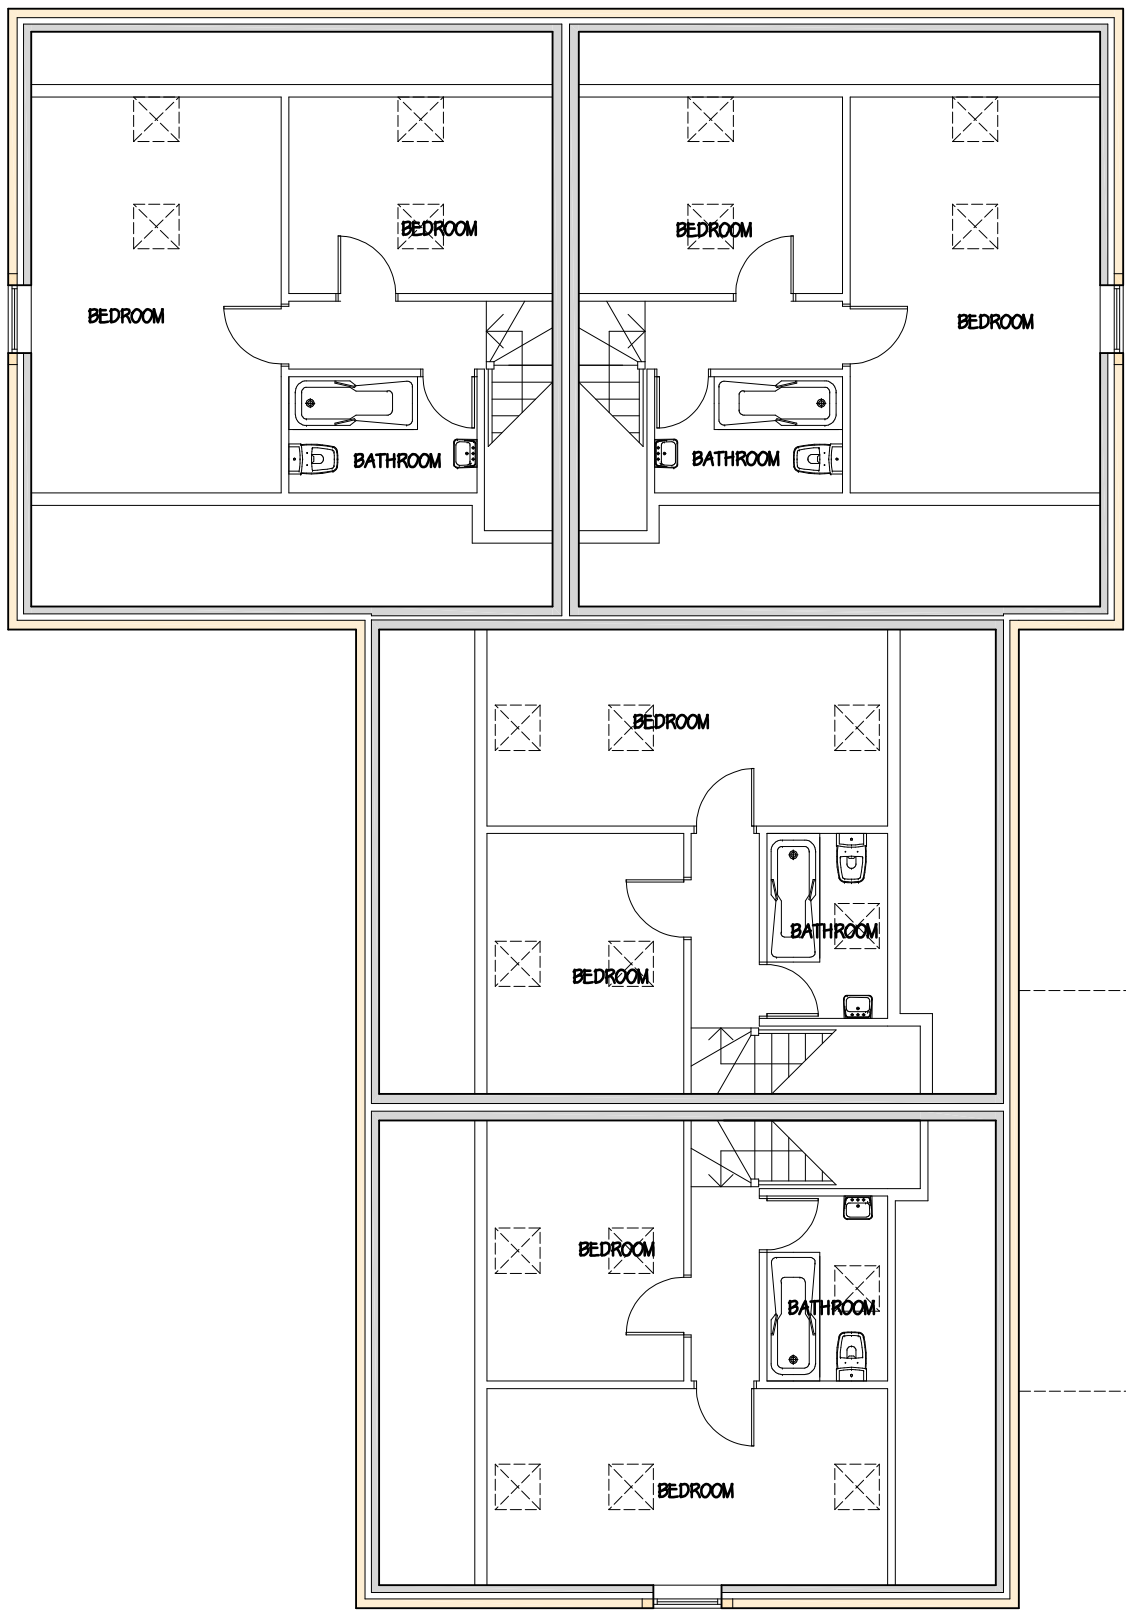

FIRST PROPOSED

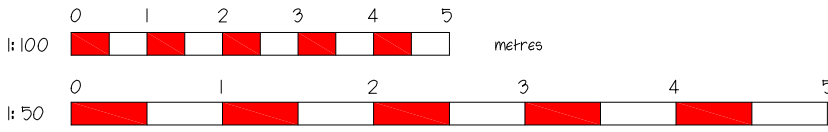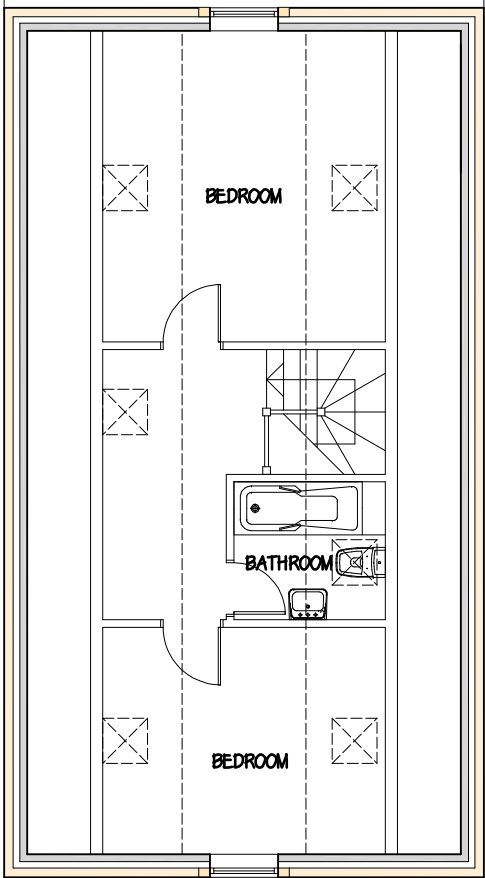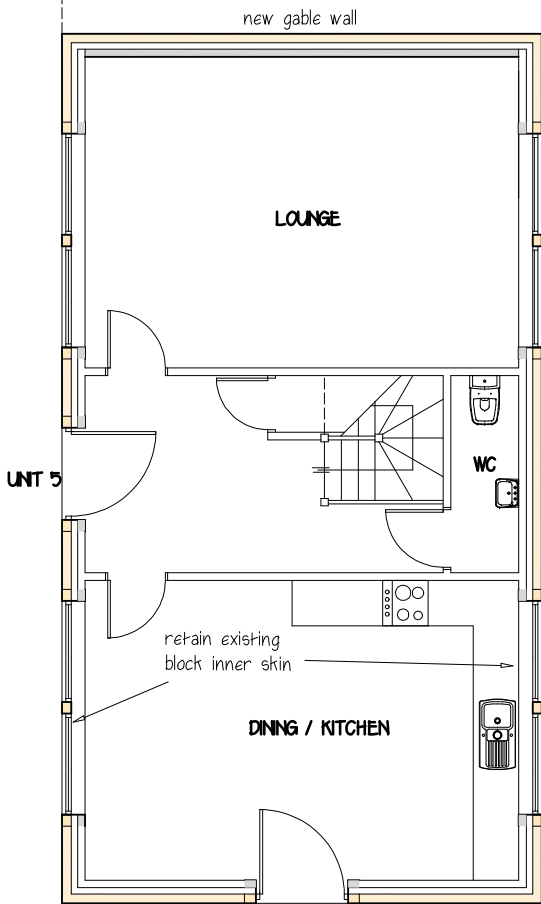

Malcolm B. J. Percy, 5, Newark Place, Henhull, Nantwich, Cheshire, CW5 6XY. E-mail : malcolmpercy@hotmail.com Mobile : 07802 663325 BUILDING DESIGN AND PLANNING Consultancy				
PROJECT CONVERSION OF KENNELS / CATTERY INTO 5No. DWELLINGS & ERECTION OF NEW DWELLING. SPRINGBANK KENNELS, BIRCH HILL LANE, ROCHDALE, OL12 9LX.				
CLIENT SPRINGBANK KENNELS.				
TITLE UNITS 1-5, KENNELS & CATTERY, CONVERSION. PROPOSED FLOOR PLANS & ELEVATIONS				
DATE August 2024	SCALE 1:100 @ A1	DRAWN BY mbjp	DRAWING NO. 1401.14	REVISION B