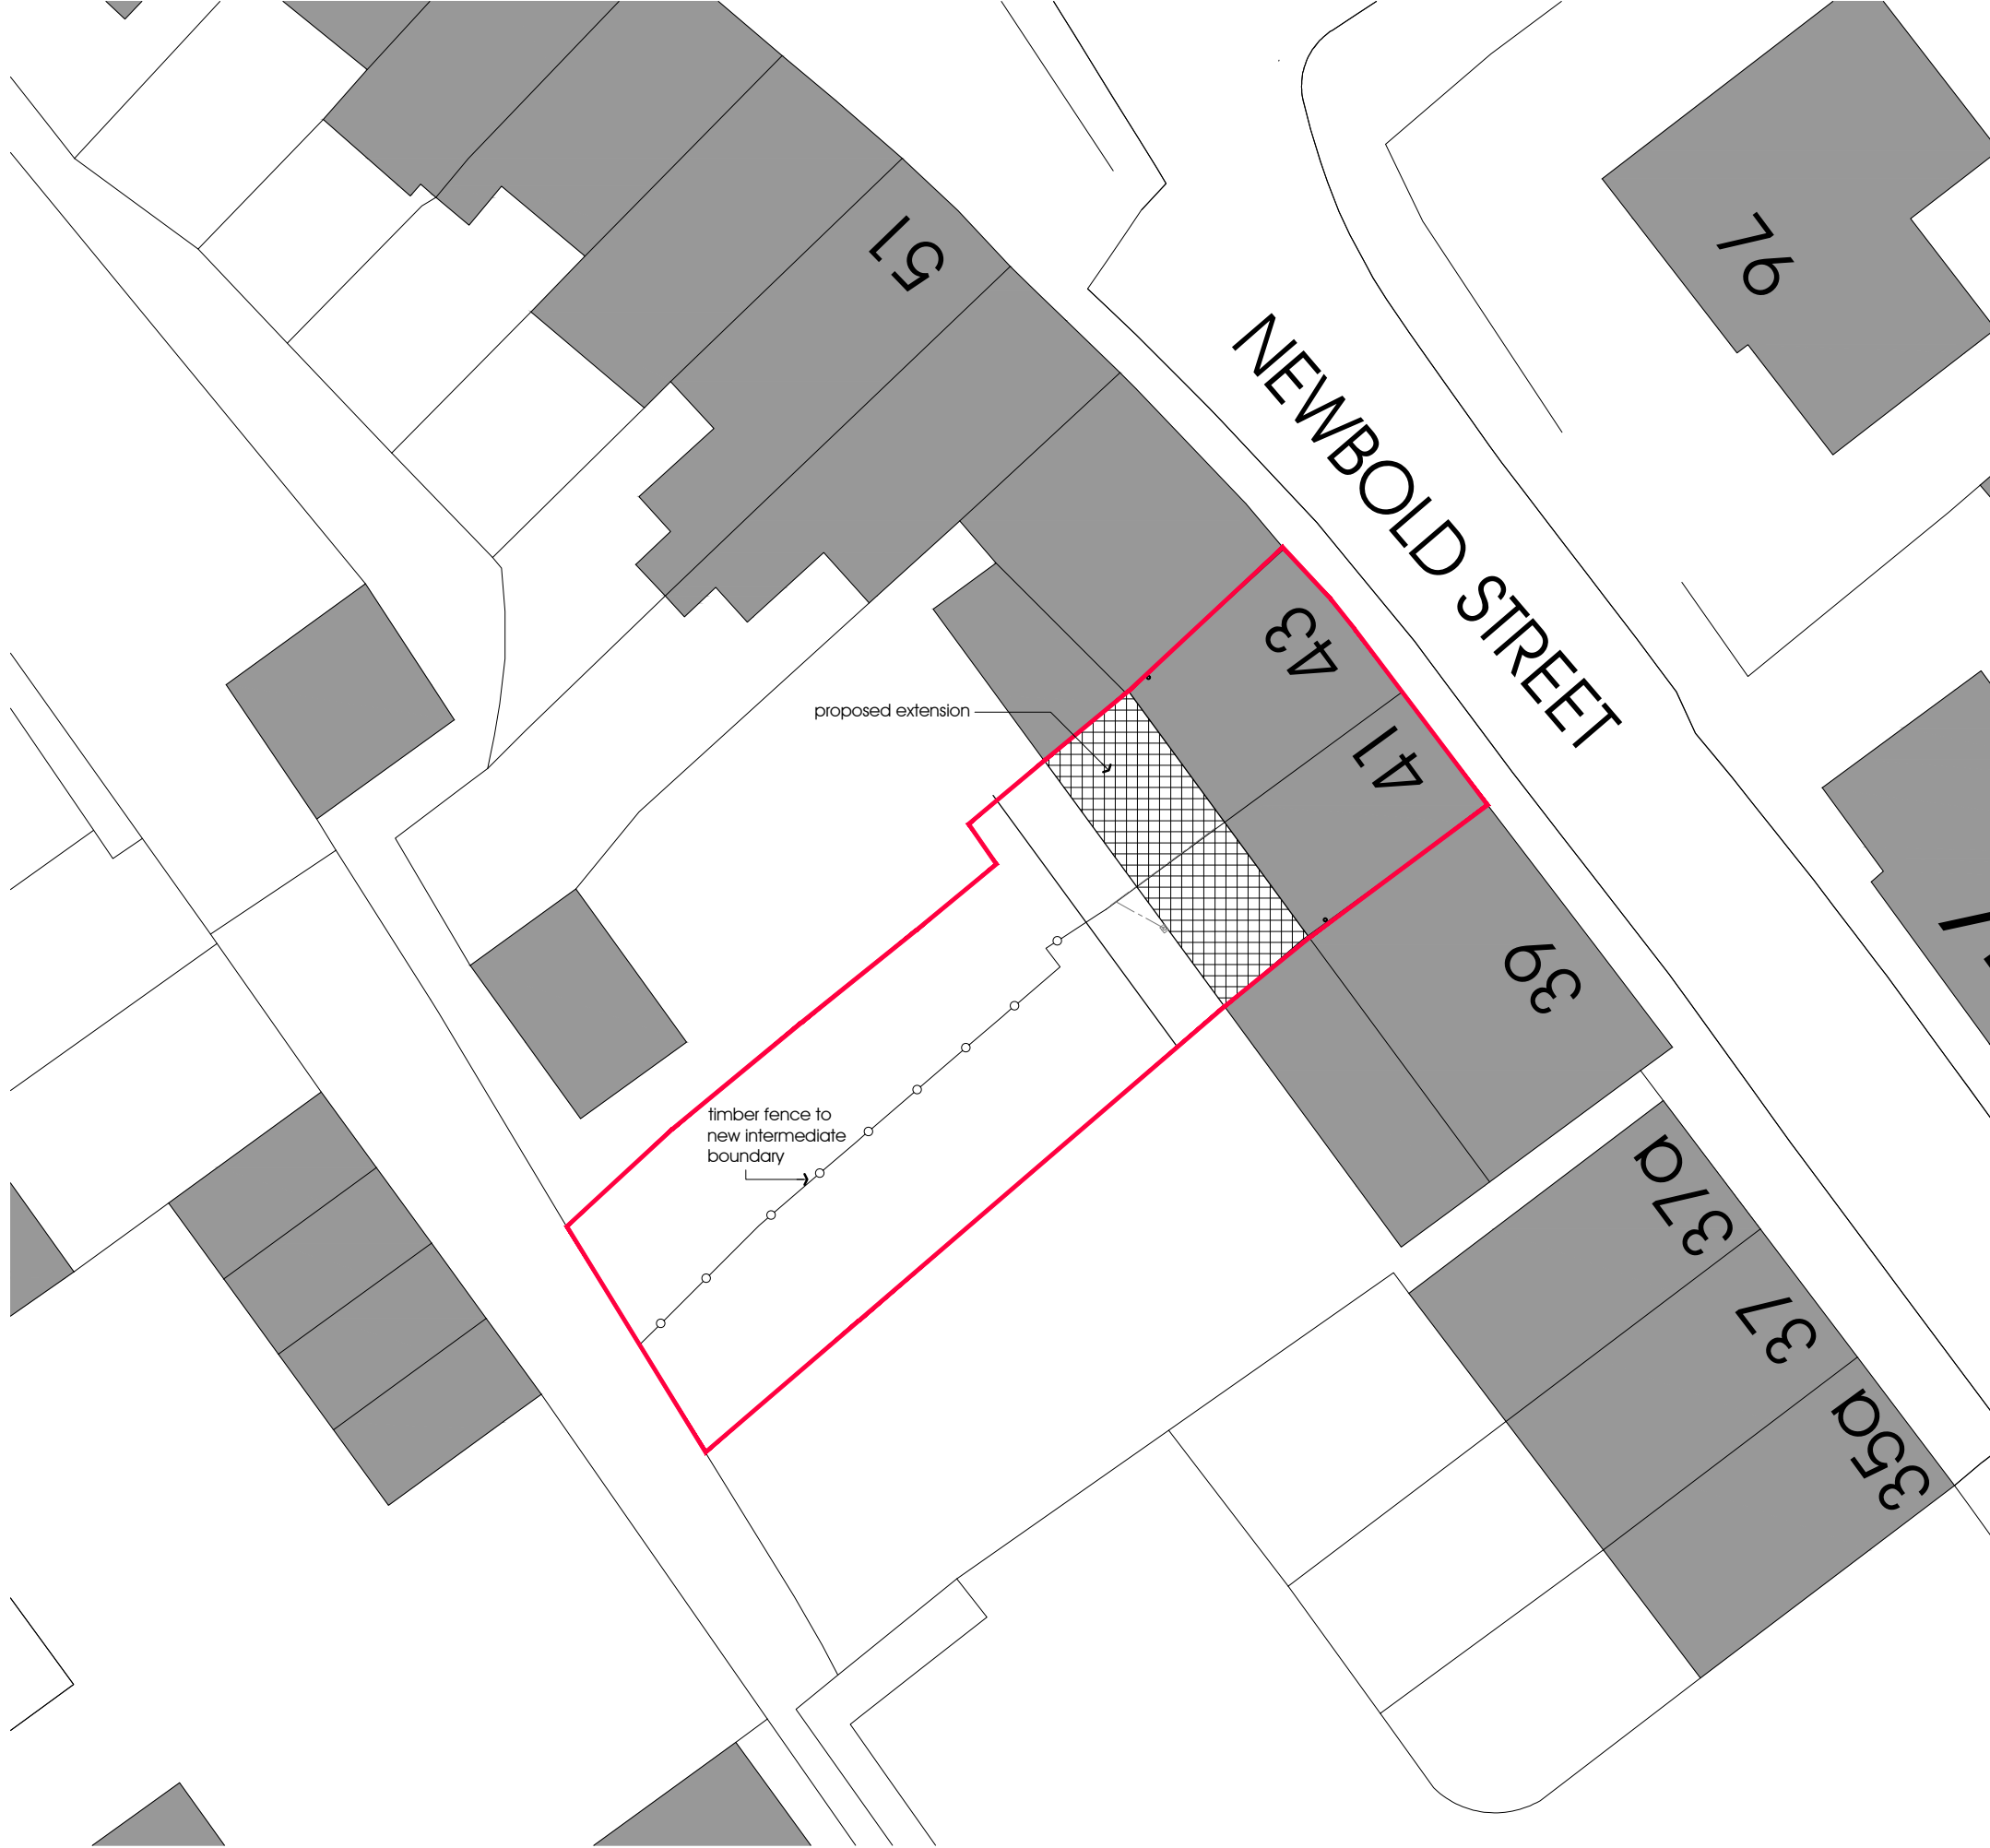


status  
**PLANNING**  
job no

drawing number  
**04 c**

title  
proposed site plan

scale  
1:200 @ A3

date  
august 2024

project  
41-43 newbold street,  
newbold, rochdale,  
single dwelling to 2no  
2 bed dwellings

client  
mr & mrs w westy

do not scale this drawing  
all dimensions to be verified on site  
this drawing is the property of the author and  
copyright is reserved by them the drawing is not  
to be copied or disclosed to any unauthorized  
person without express and prior written consent

proposed site plan  
Scale: 1:200