


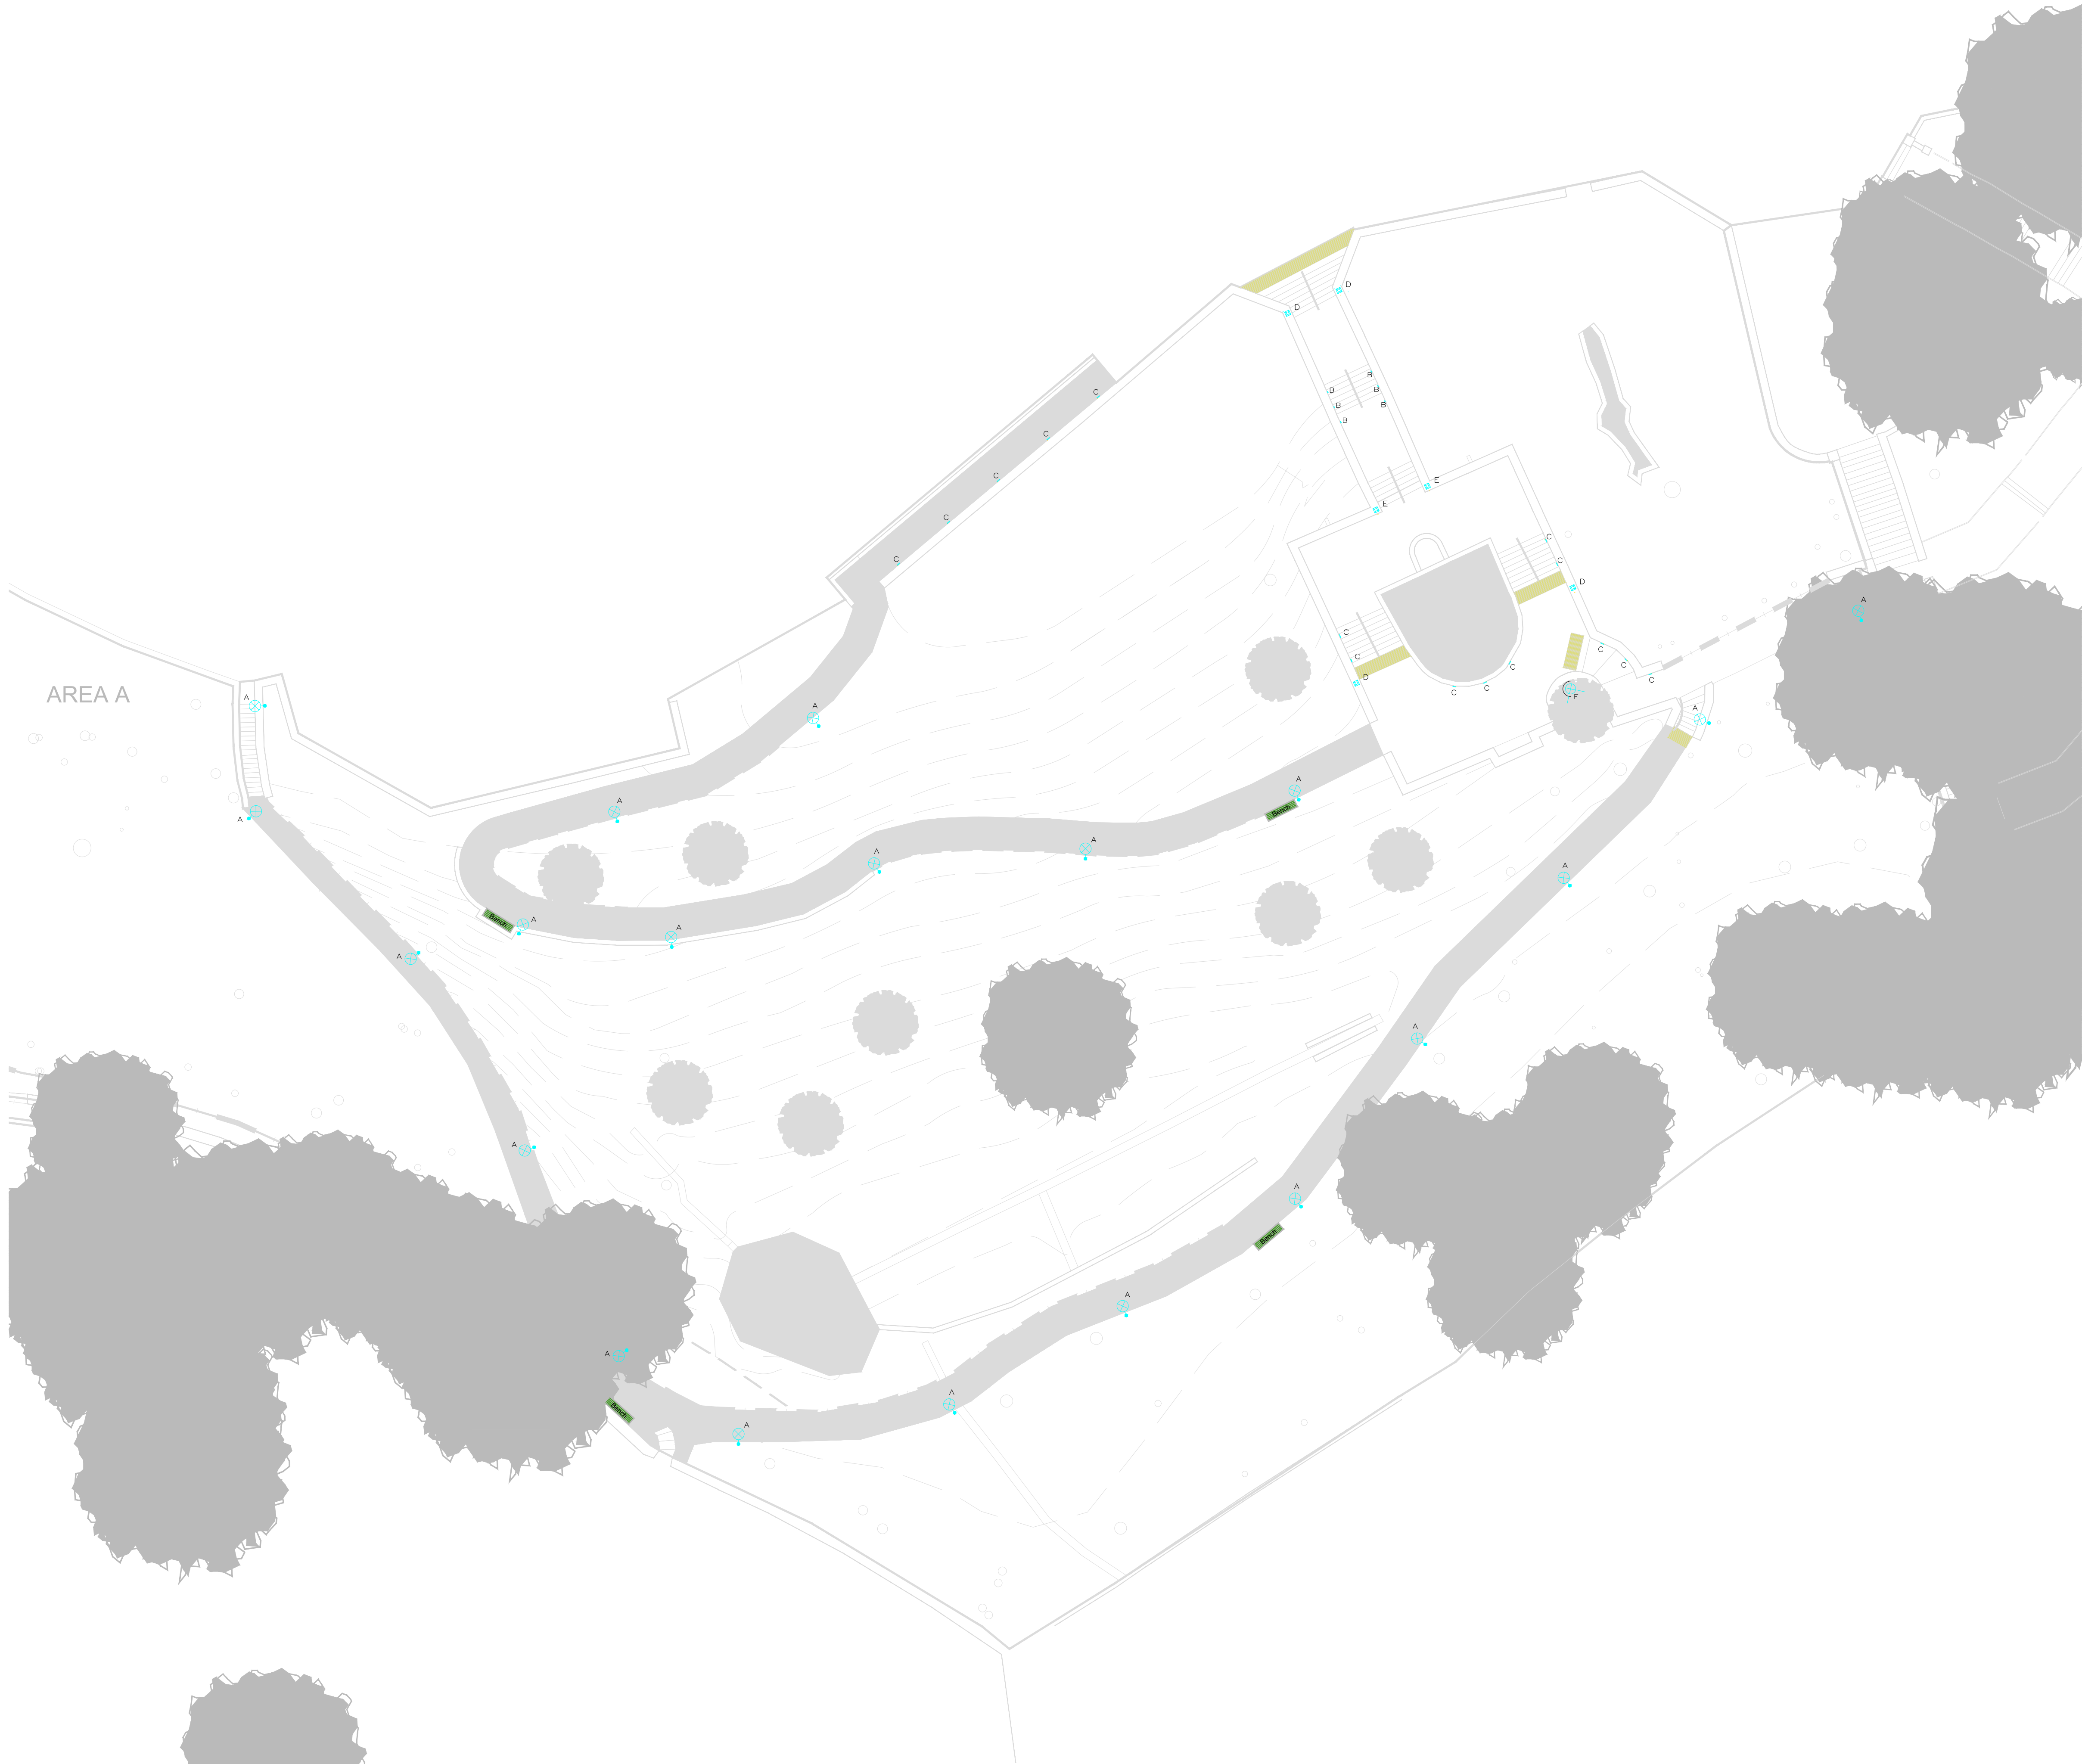

- NOTES:
1. LAYOUTS TO BE REVIEWED IN CONJUNCTION WITH ALL RELEVANT MAX FORDHAM SCHEDULES, SCHEMATICS AND DRAWINGS
 2. REFER TO BURO HAPFOLD INFORMATION FOR LIGHTING TO SPACES OUTSIDE OF THE MAIN HALL
 3. REFER TO BURO HAPFOLD INFORMATION FOR LIGHTING CONTROLS
 4. SETTING OUT OF ALL FITTINGS TO BE CONFIRMED BASED ON THE ARCHITECTS ROPS
 5. ALL ELECTRICAL WORKS ARE TO BE DESIGNED, INSTALLED AND TESTED TO BS 7671:2018 (18TH EDITION OF THE WIRING REGULATIONS)

- KEY:
-  COLUMN MOUNTED LUMINAIRE
 -  WALL LIGHT
 -  LANTERN

C01	16/10/24	TENDER ISSUE	GP
P04	27/09/24	STAGE 4 DRAFT	GP
P03	04/05/24	QUANTITY OF COLUMNS REVISED	GP
P02	03/11/23	QUANTITY OF COLUMNS REVISED	GP
P01	10/10/23	LUMINAIRE F ADDED	GP
rev	date	description	who

MAX FORDHAM

Max Fordham LLP
3 Sample Street
Edinburgh
EH3 6BL
T. +44 (0) 131 476 6001
F. +44 (0) 20 7482 0329
maxfordham.com

Registered in England No. 00300026
Registered Office 42-43 Grousecrest Crescent London NW3 7PE

architect
Donal Insall Associates

job title
Broadfield Slopes

project leader	date	scale (at A1e)
NC	27/09/2024	1:200

drawing title
Lighting Layout

job no	dwg no	rev
--------	--------	-----

J6582 MXF-BS-00-D601-30