




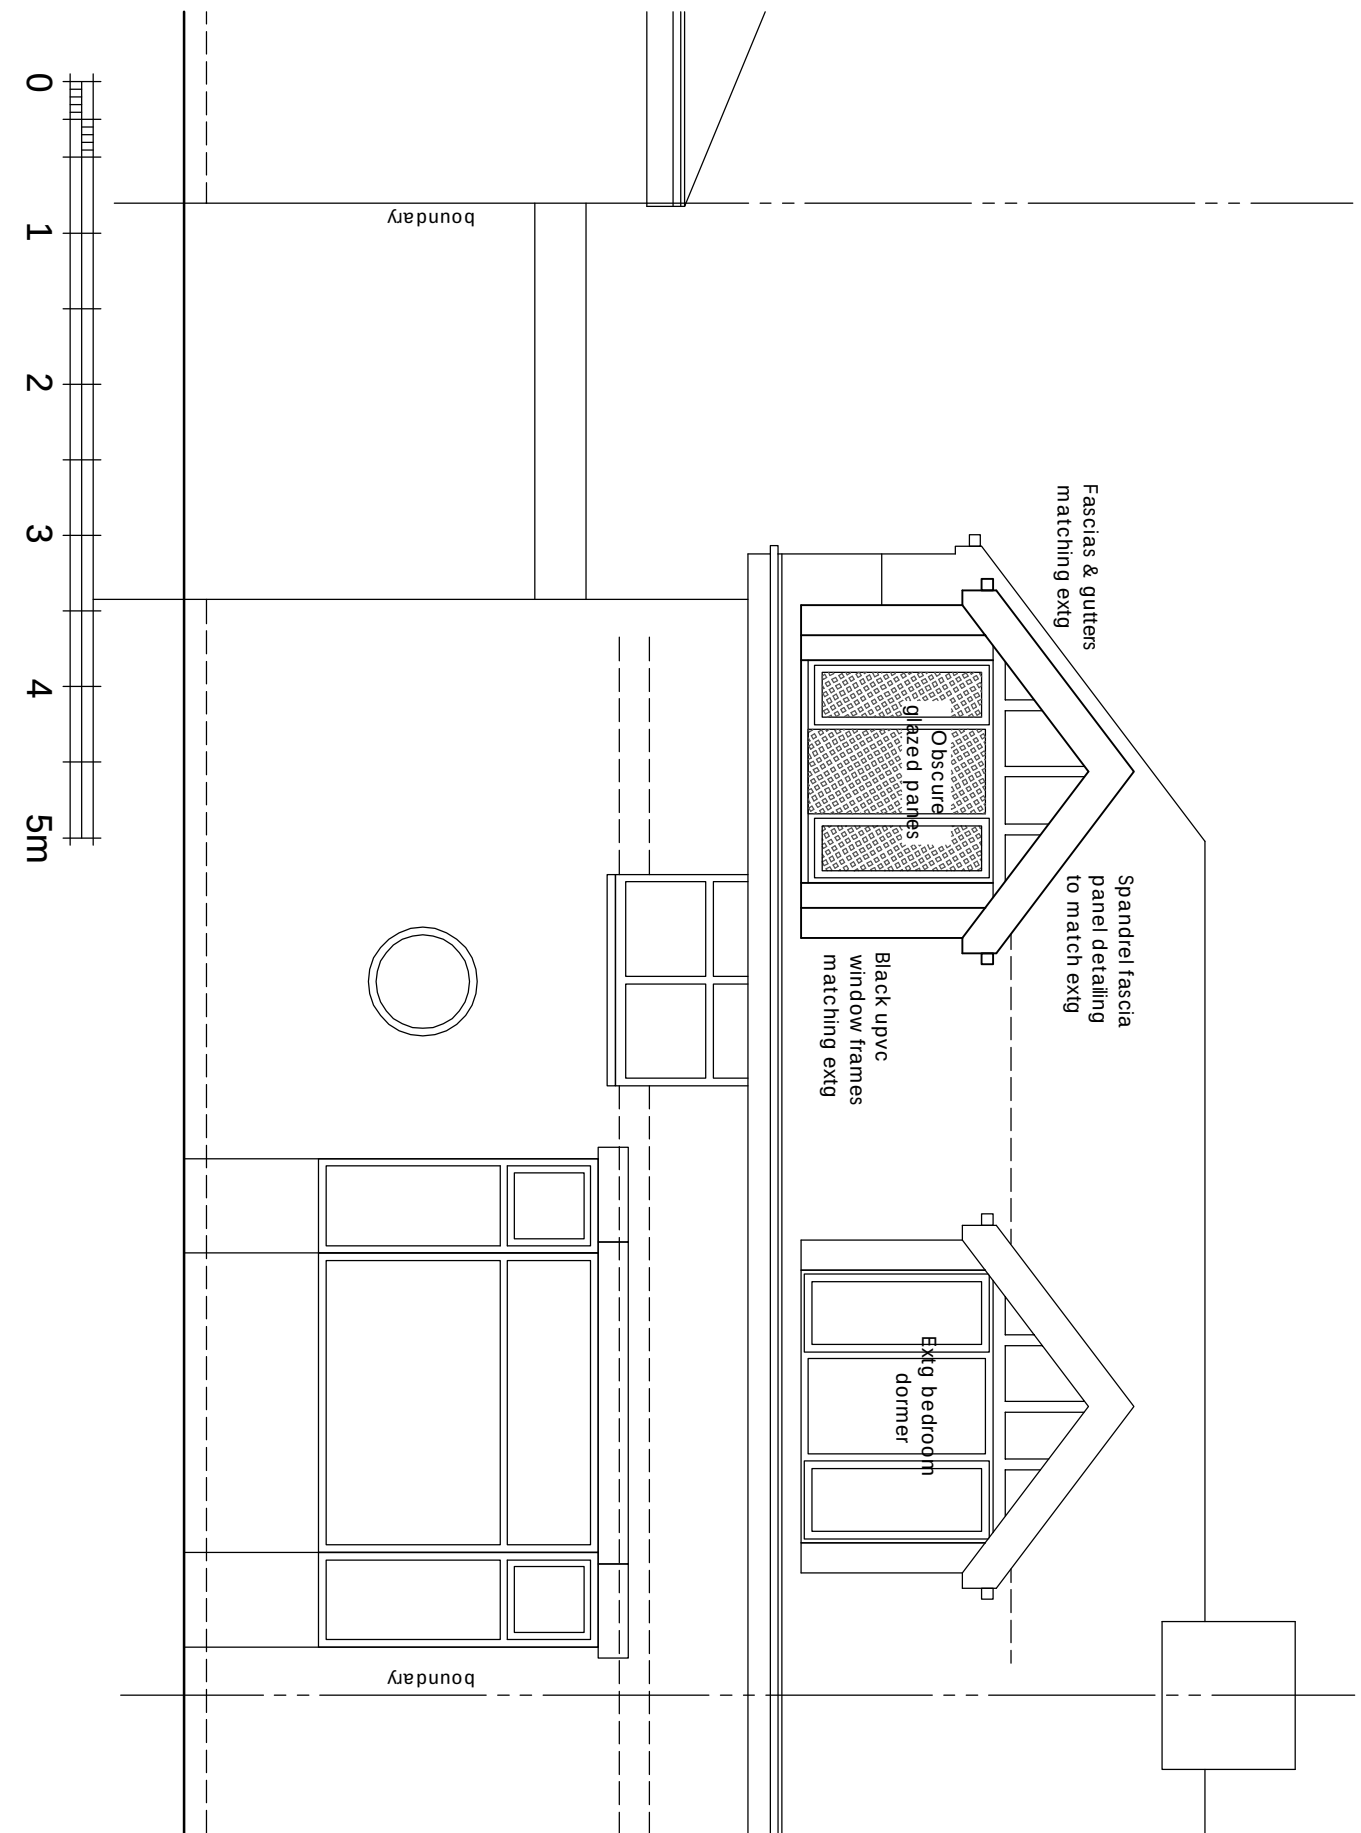


Proposed Front Elevation
(1:50)

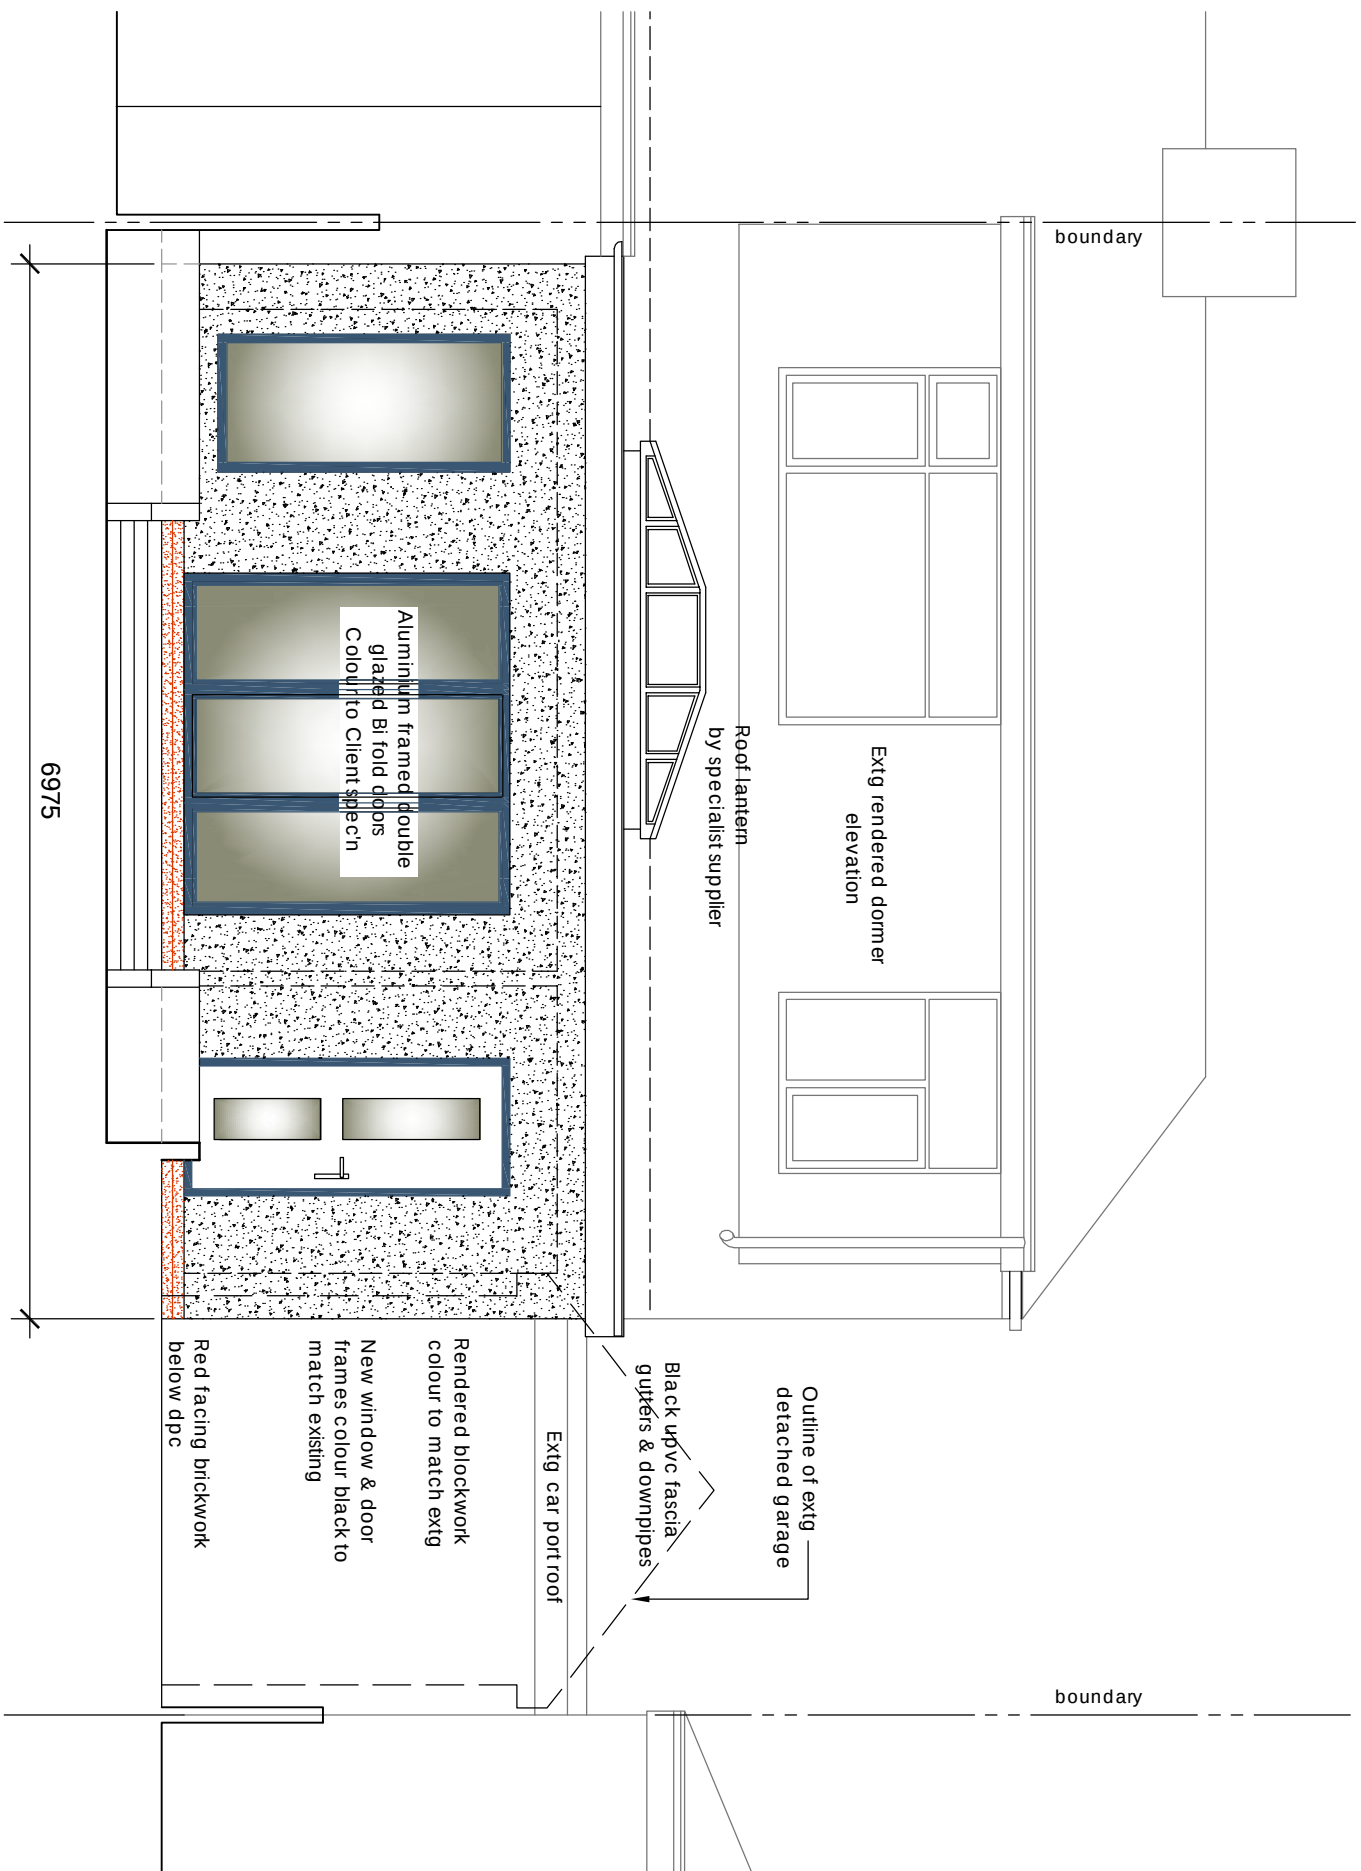


Proposed Rear Elevation
(1:50)

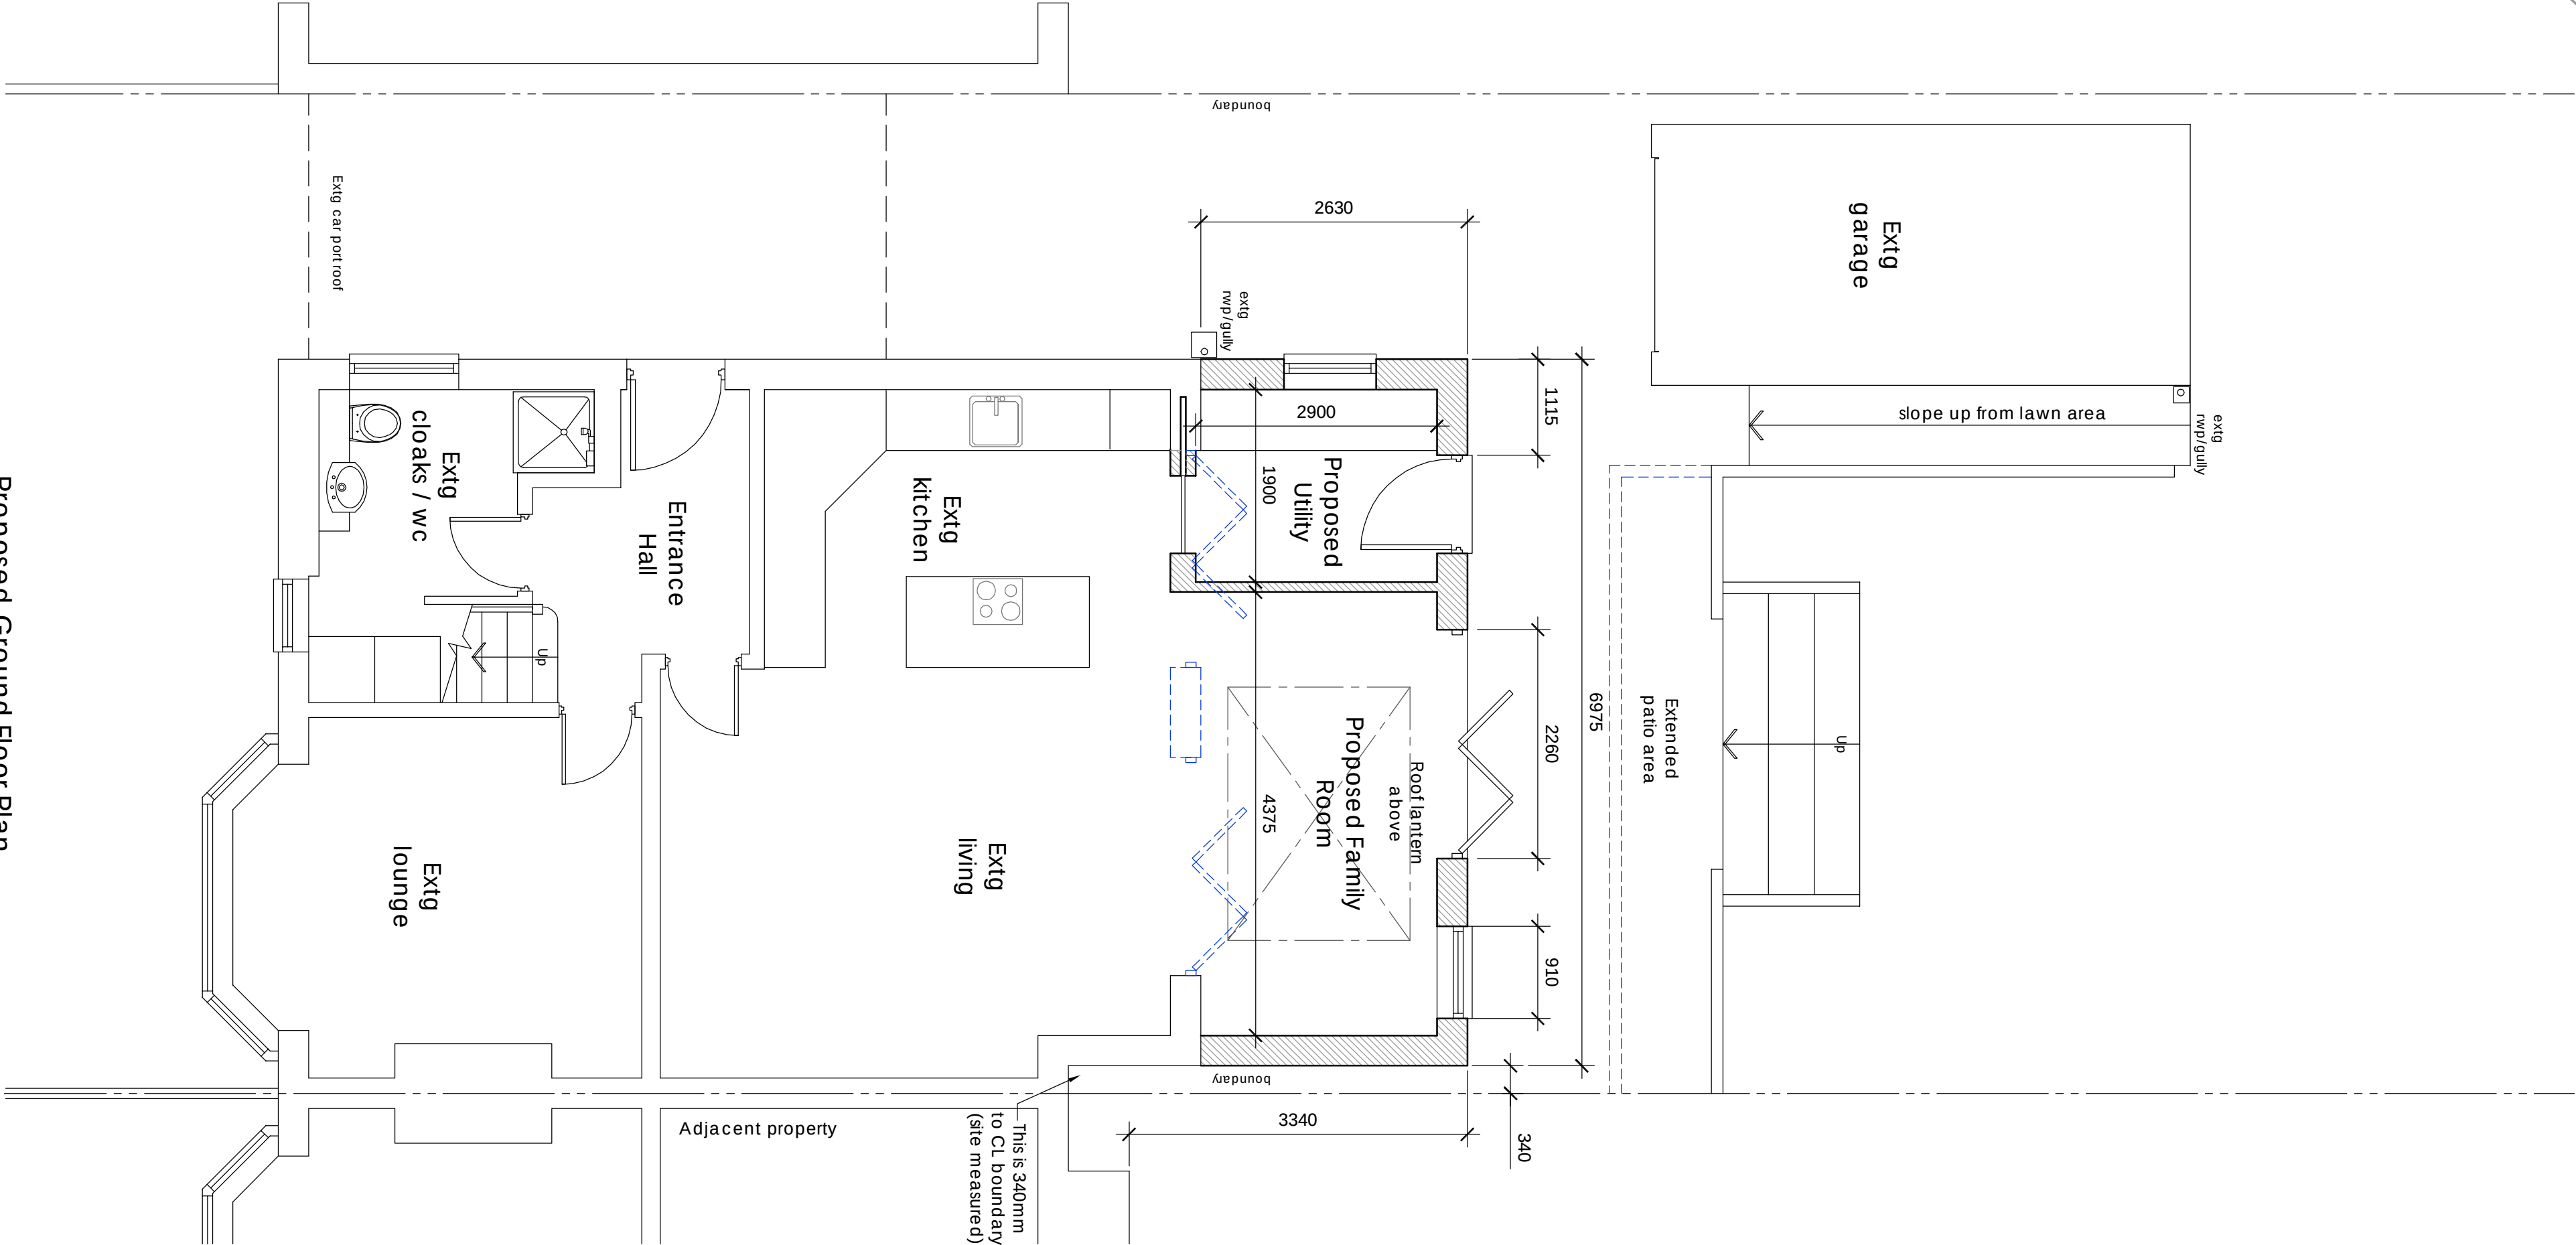

Proposed Ground Floor Plan
(1:50)

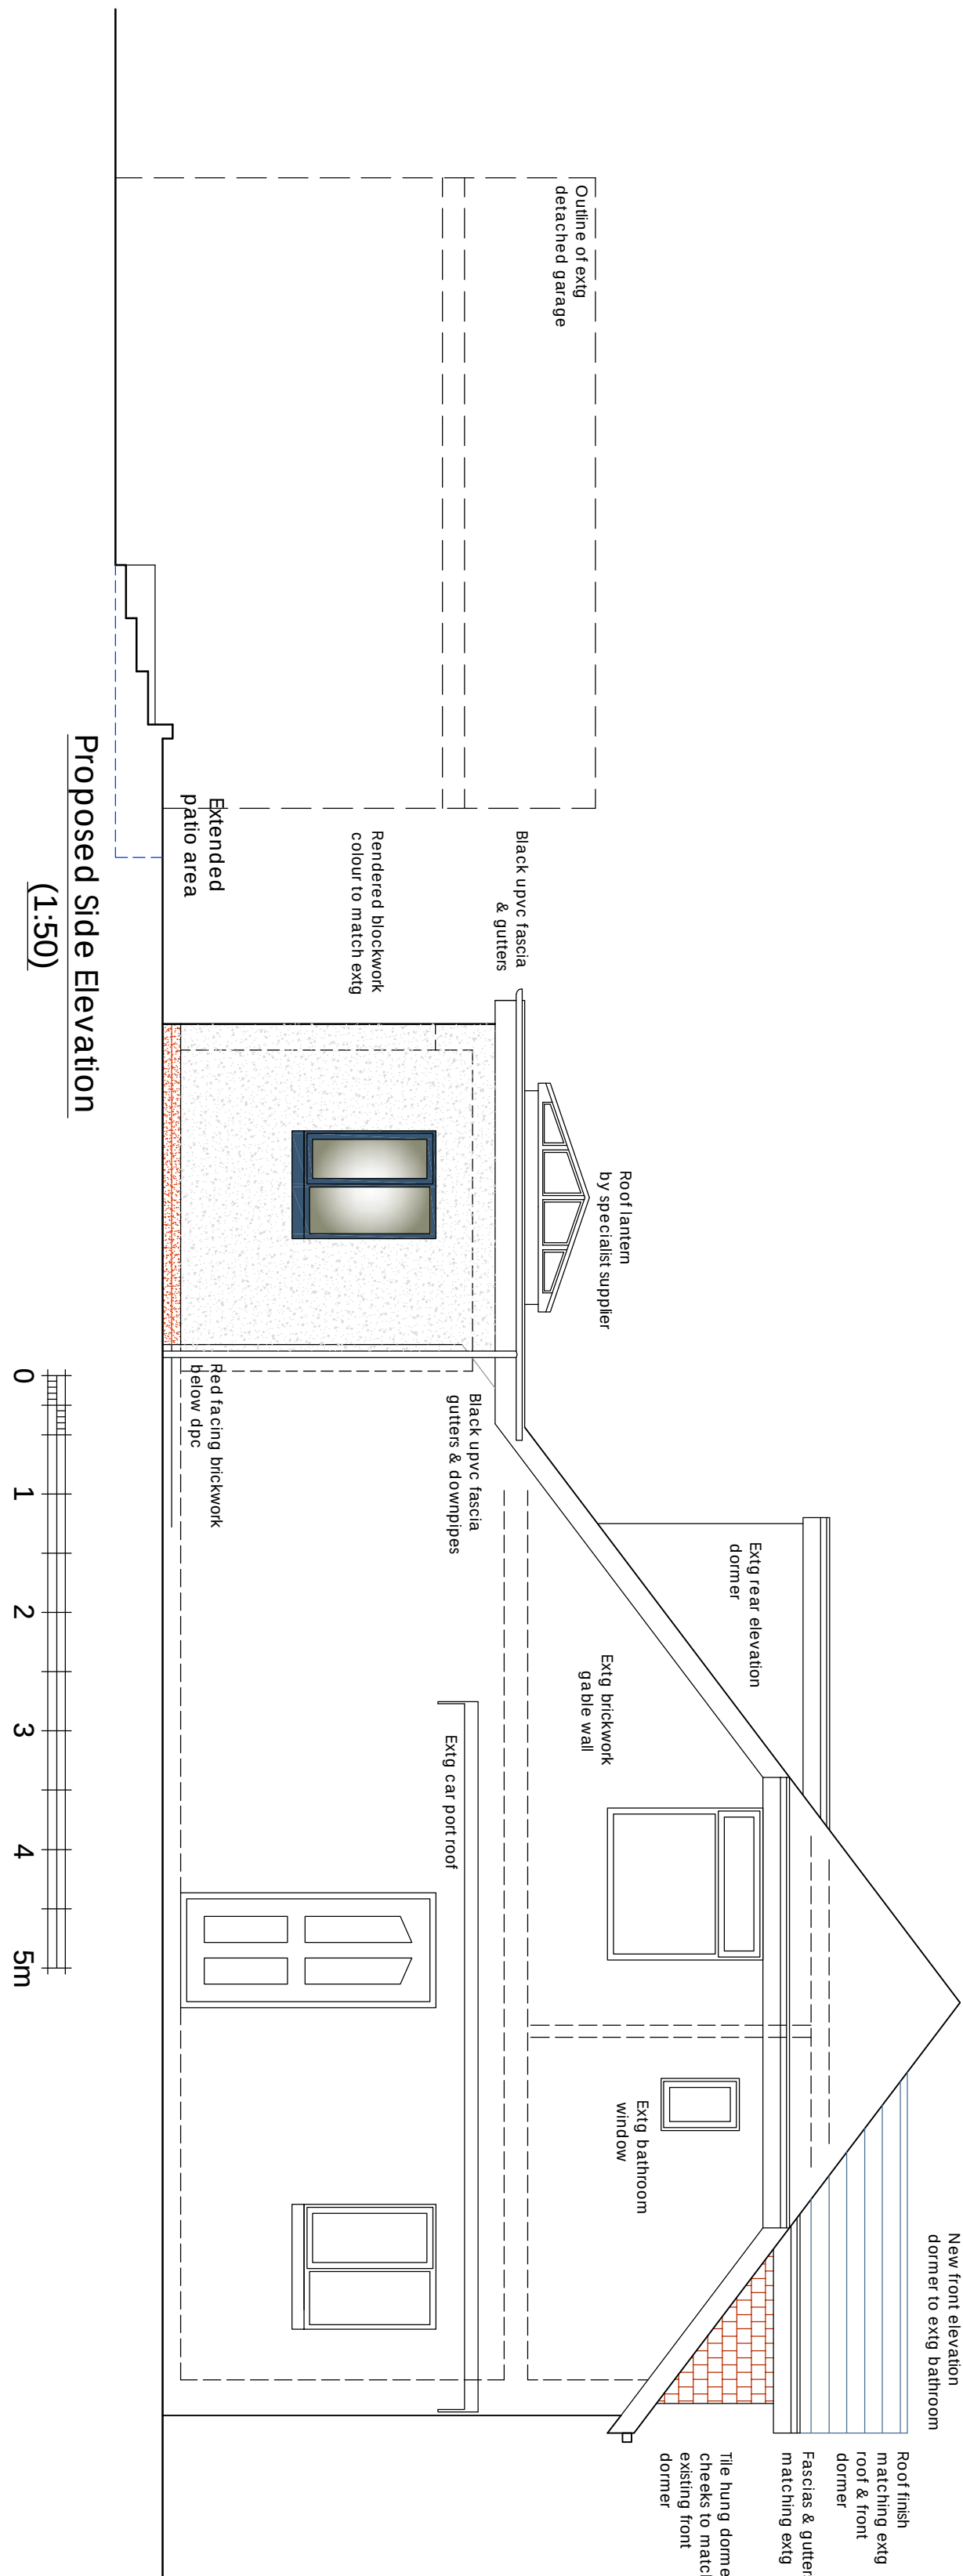

Proposed Side Elevation
(1:50)

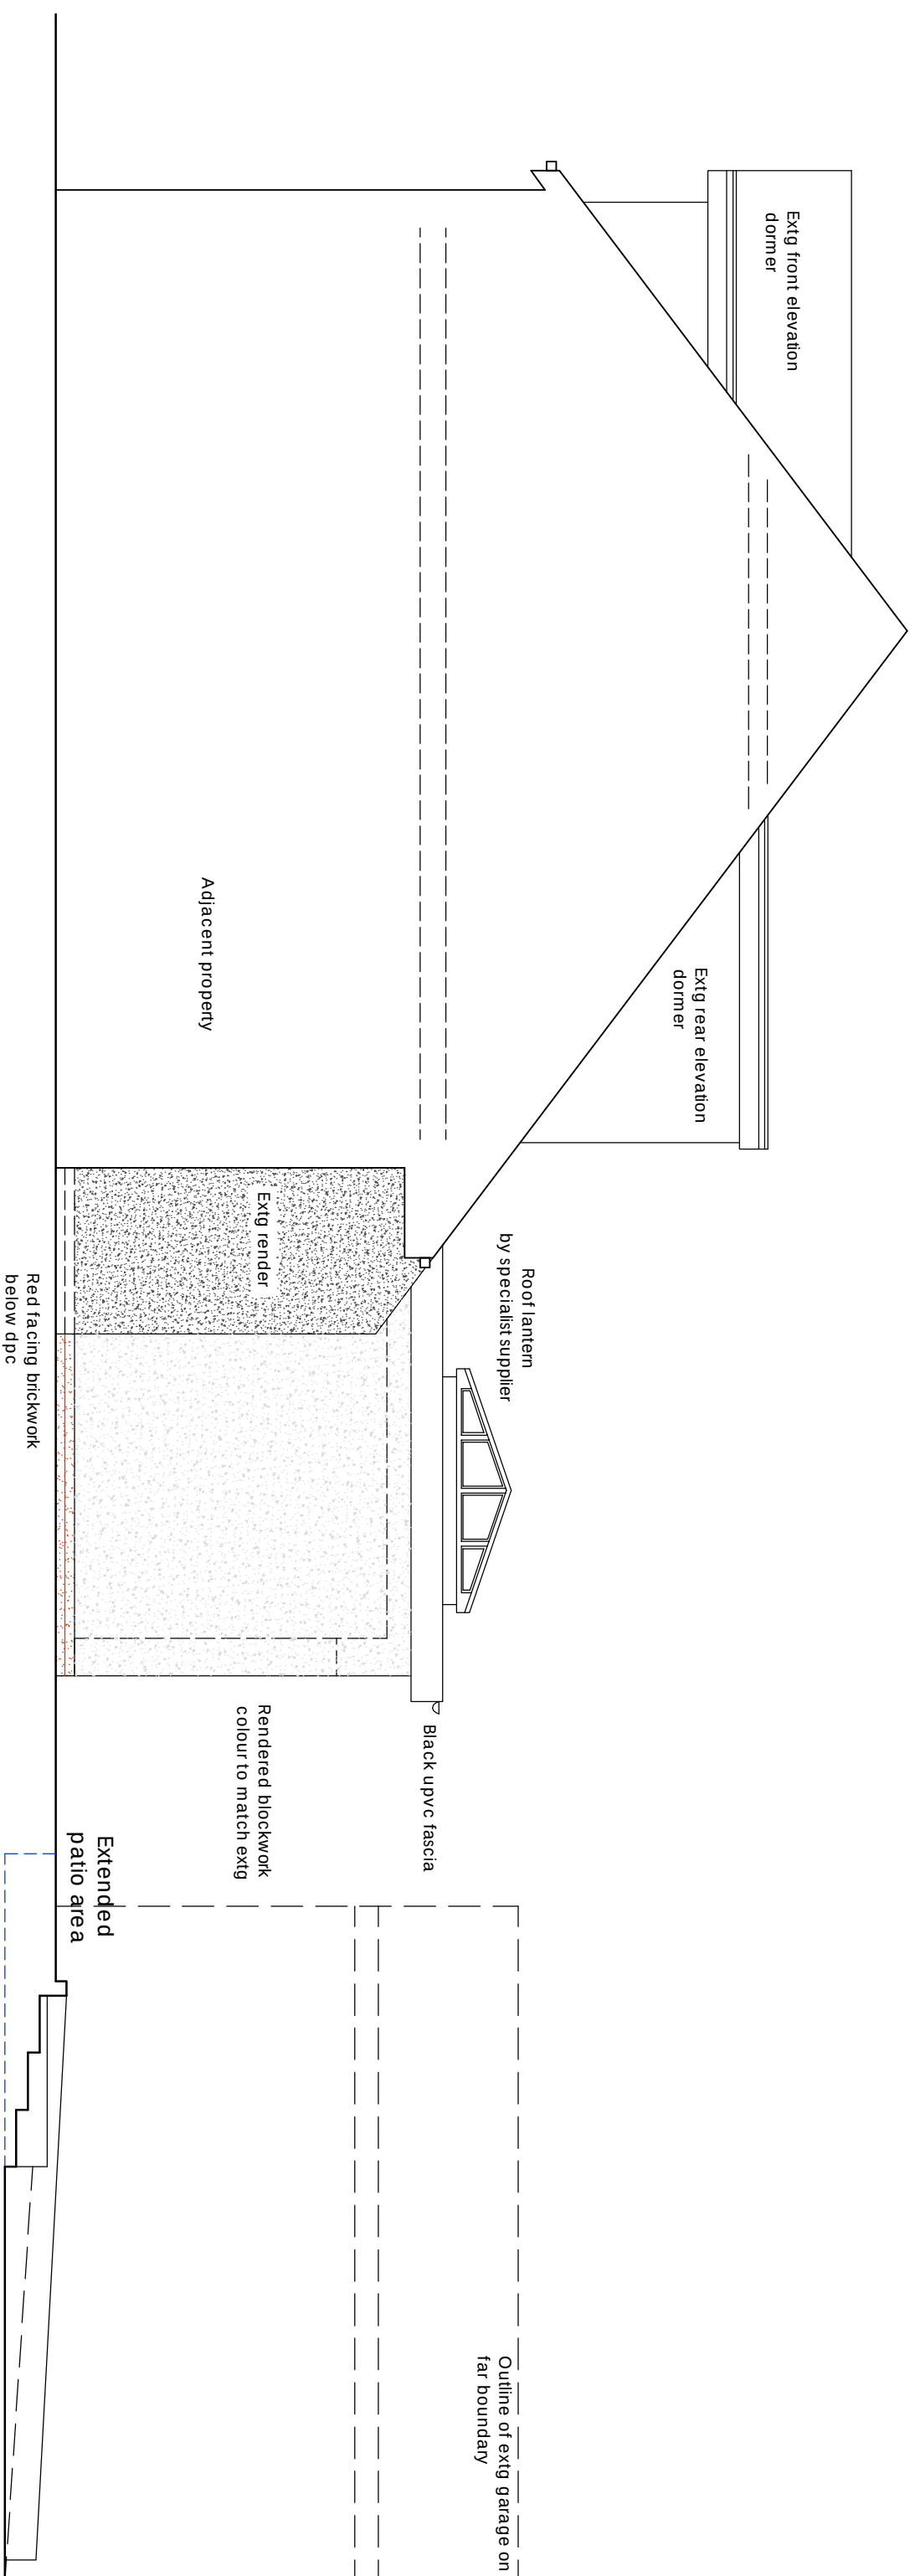

Proposed Party Wall Side Elevation
(1:50)

DO NOT SCALE FROM THIS DRAWING

Revision	Date	Description
A	10/07/25	Regr. ext'n reduced, front dormer revised

Issued for : **PLANNING PERMISSION**

Mr & Mrs Stevenson
896 Oldham Road
Rochdale OL11 2BN

Proposed Front Elevation Dormer
& Rear Single Storey Extension

Drawing No.	Date	February 25
Proposed Plan & Elevations 02 REV A	Scale	Noted
	Drawn	
	Checked	

A1 size drawing sheet