


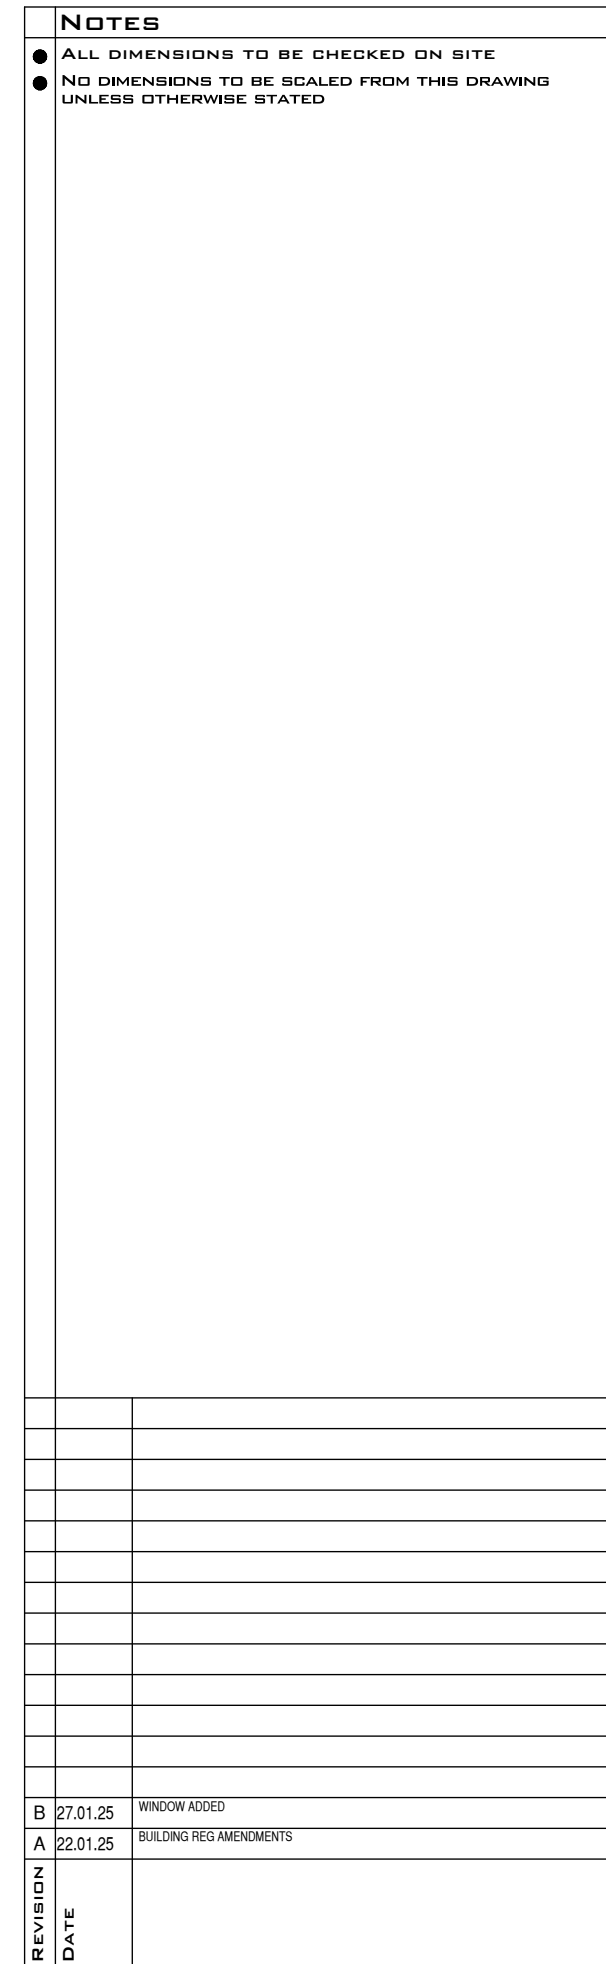

FAST
ARCHITECTURE

CLIENT			
ROCHDALE BOROUGH COUNCIL ECONOMY AND PLACE			
PROJECT			
11 LOWERFOLD DRIVE NEW CHILDRENS' HOME			
DRAWING TITLE			
GROUND FLOOR PLAN PROPOSED ALTERATIONS			
SCALE		DATE	
1:50 @A3		11.24	
JOB NO.		DRAWING NO.	REV.
2024-26		17	B