


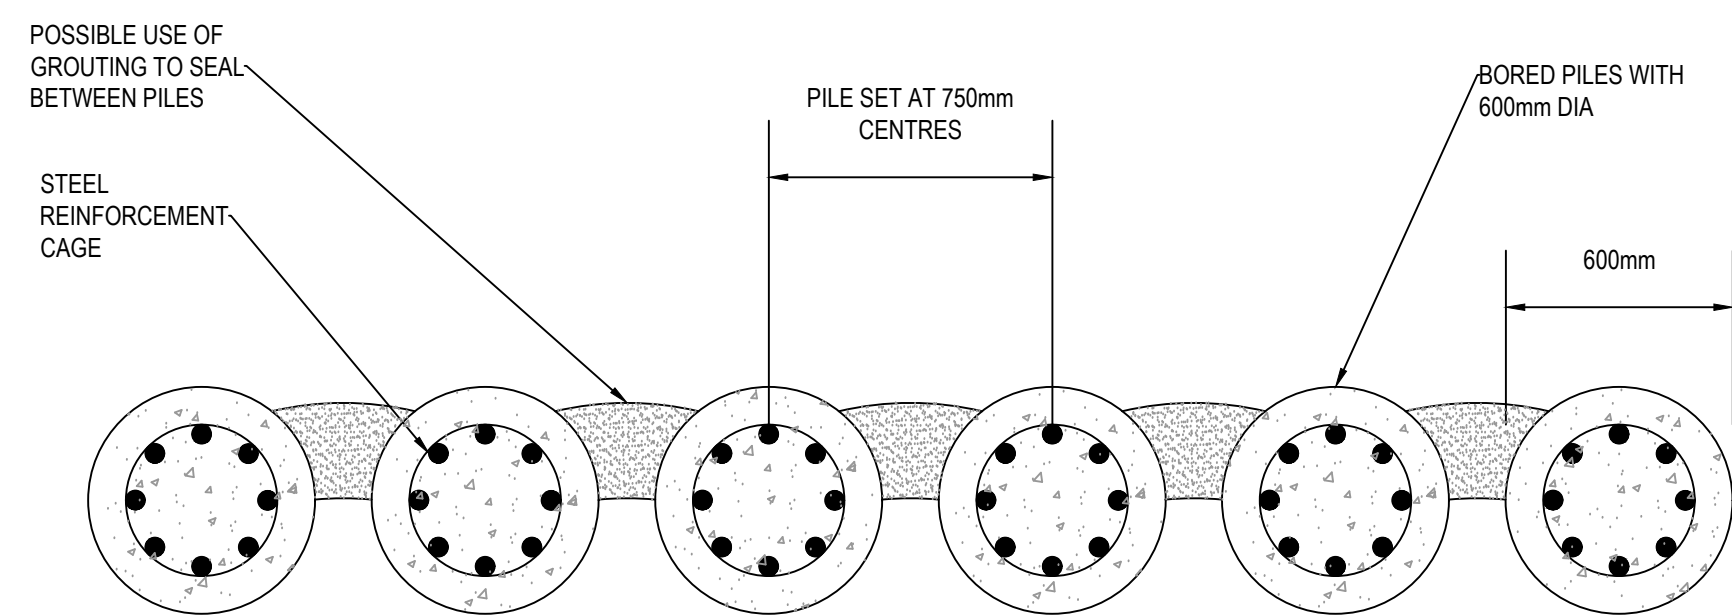
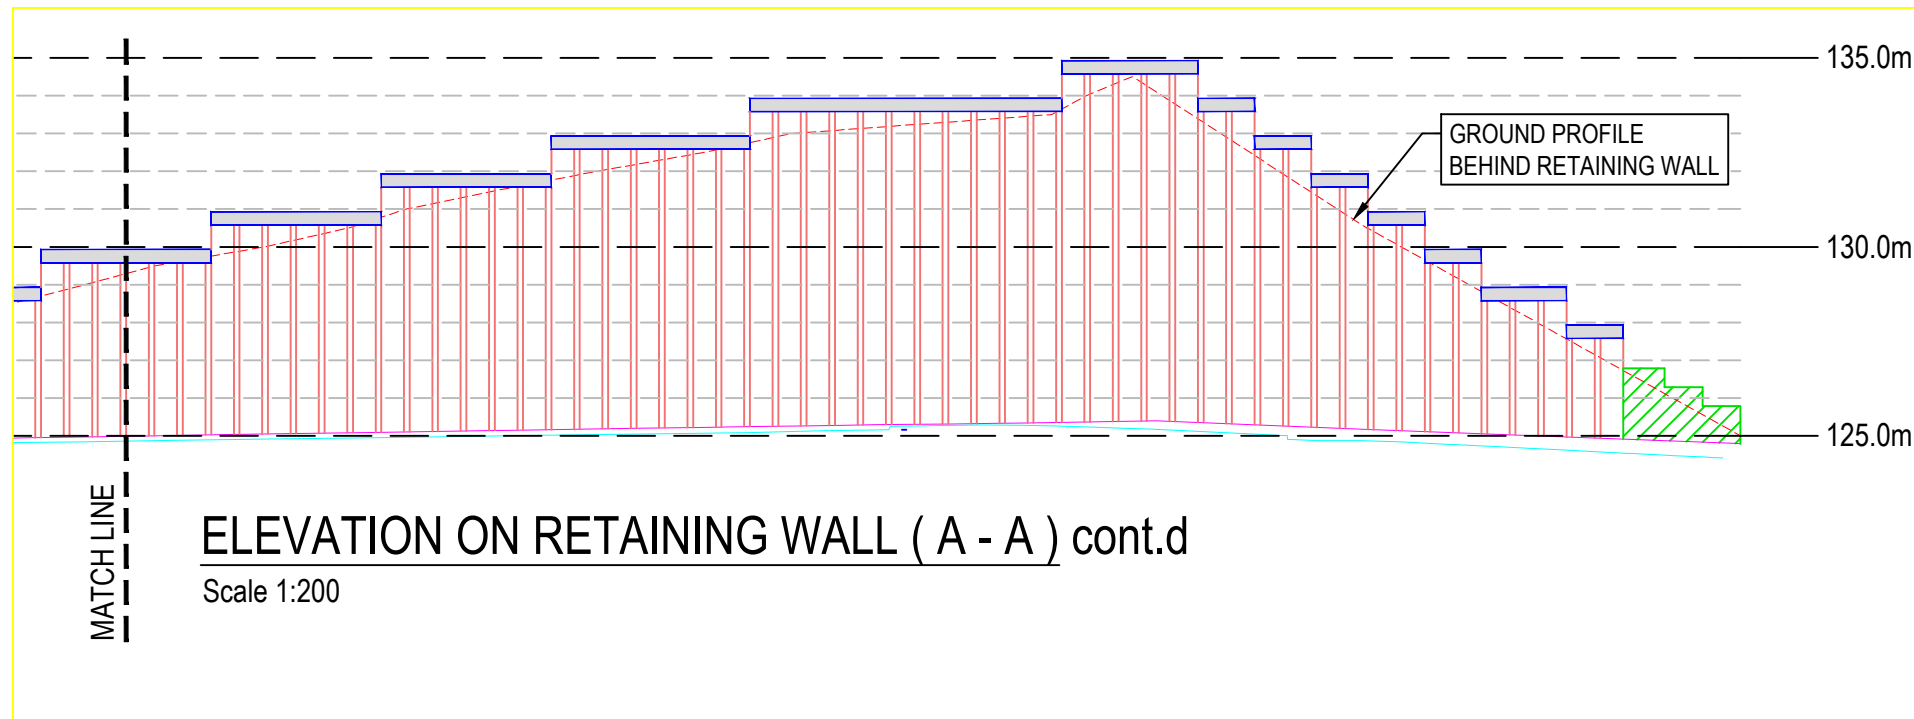


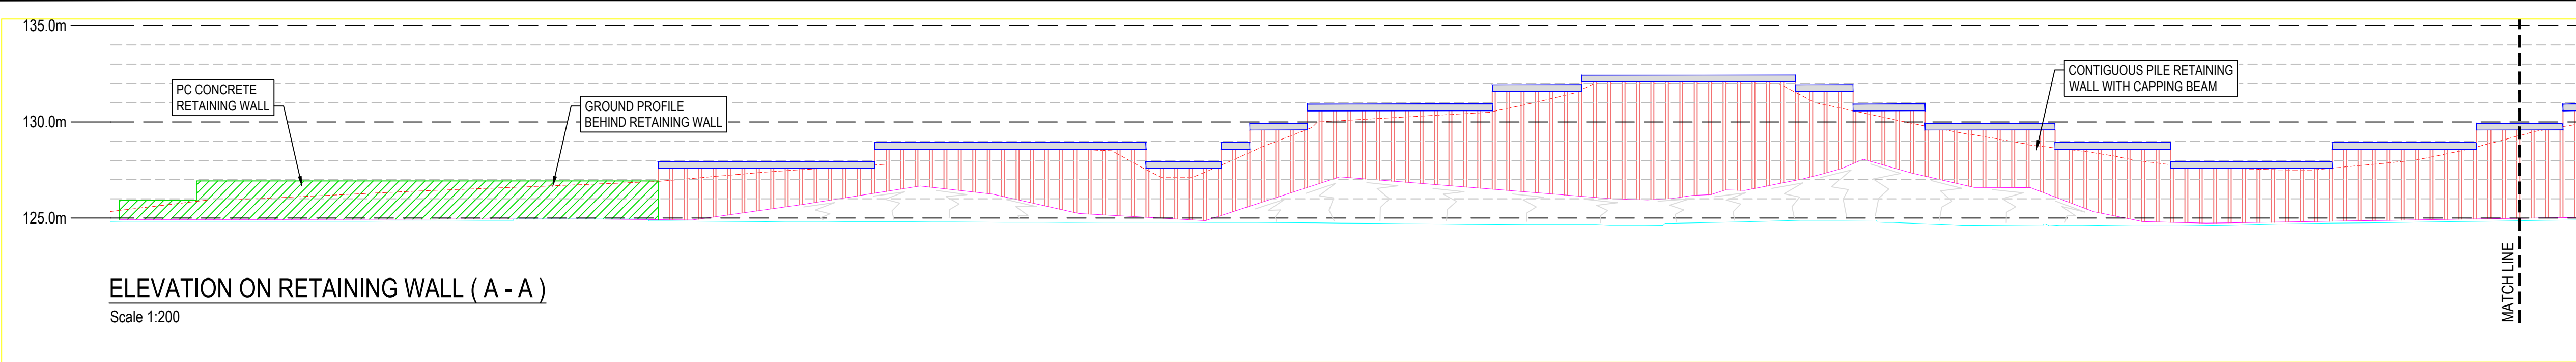

**TYPICAL CONTIGUOUS PILE
RETAINING WALL PLAN DETAIL**
SCALE 1:20

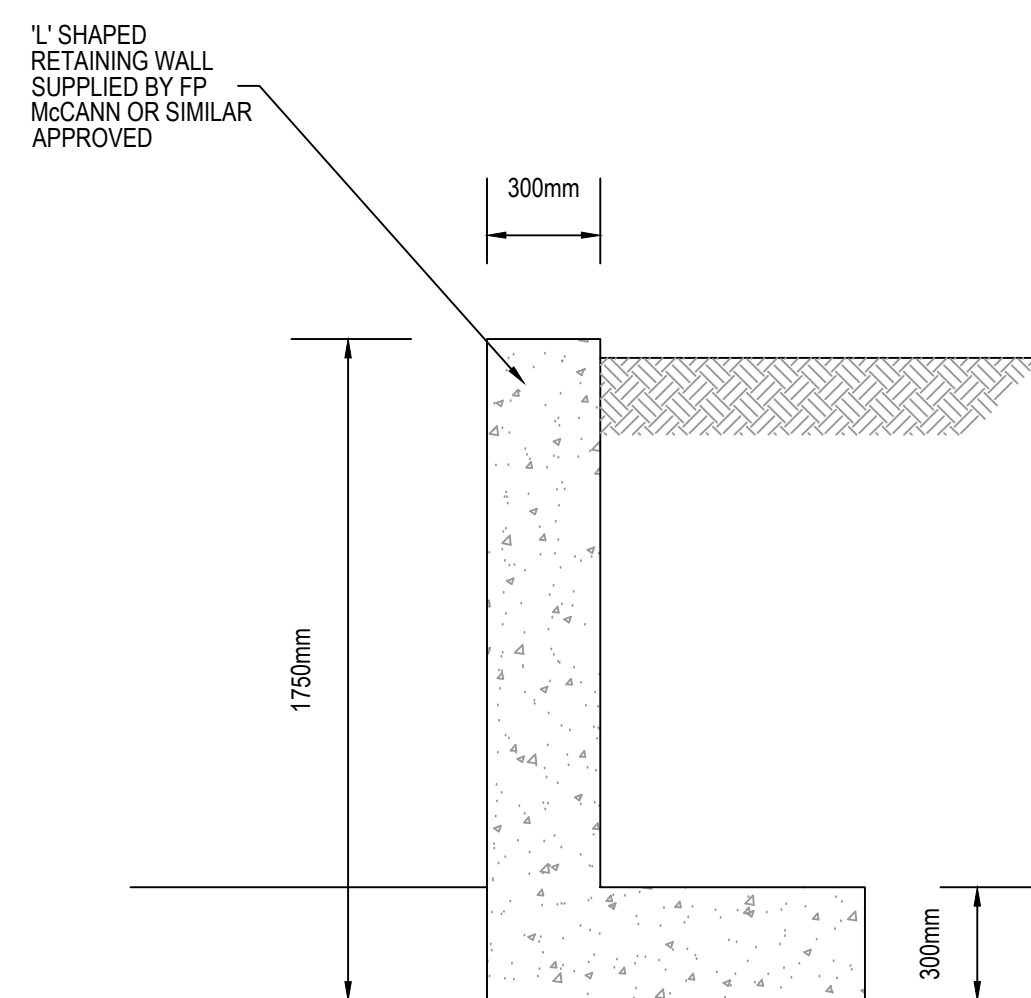


**TYPICAL 'L' STYLE RETAINING
WALL SECTION DETAIL**
SCALE 1:20

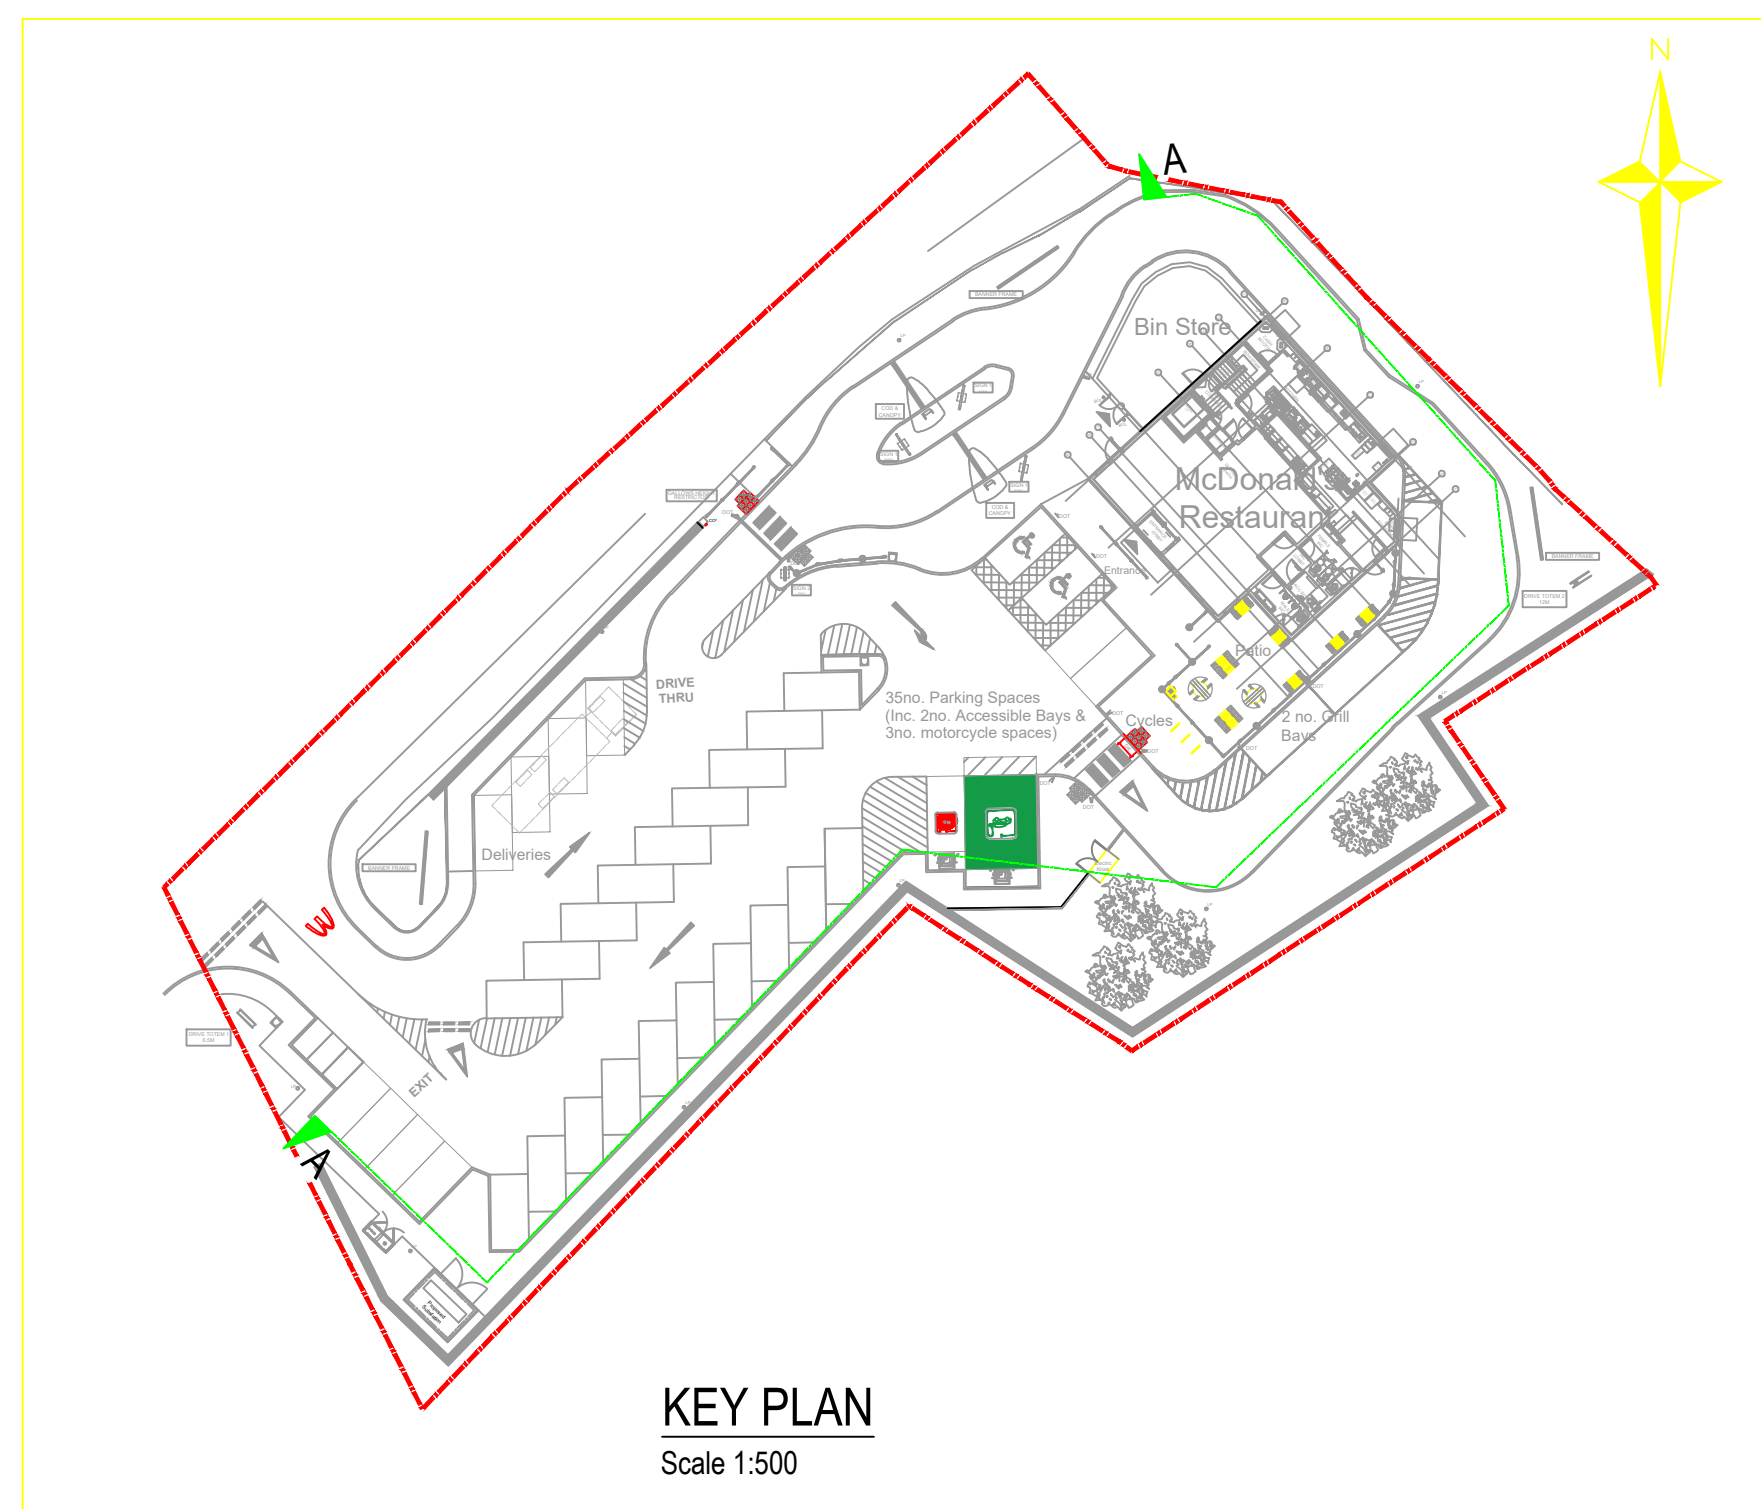

- NOTES
1. THIS DRAWING IS TO BE READ IN CONJUNCTION WITH ALL RELEVANT DRAWINGS, DOCUMENTS AND SPECIFICATIONS. ANY DISCREPANCIES BETWEEN INFORMATION SHOWN ON THIS AND ANY OTHER DRAWING SHALL BE REPORTED TO THE ENGINEER IMMEDIATELY.
 2. DO NOT SCALE FROM THIS DRAWING. WORK TO FIGURED DIMENSIONS ONLY.
 3. THIS DRAWING SHALL NOT BE USED FOR CONSTRUCTION PURPOSES UNLESS SPECIFICALLY STATED AS 'FOR CONSTRUCTION' IN THE DRAWING STATUS.
 4. ALL DRAWING INFORMATION MUST BE READ FROM HARD COPY / PDF FILES ONLY, MARKED CHECKED. BEFORE PROCEEDING PLEASE ENSURE THE ISSUE STATUS IS APPROPRIATE FOR THE INTENDED USE. ALL INFORMATION EXTRACTED DIRECTLY FROM DRAWING FILES (E.G. DWG'S) IS DONE SO ENTIRELY AT THE USERS RISK.
 5. RETAINING WALL DESIGN SUBJECT TO DETAILED DESIGN PRIOR TO CONSTRUCTION.

P1	FIRST ISSUE	09.04.25	WJB	KJ
Rev.	Description	Date	By	Chkd

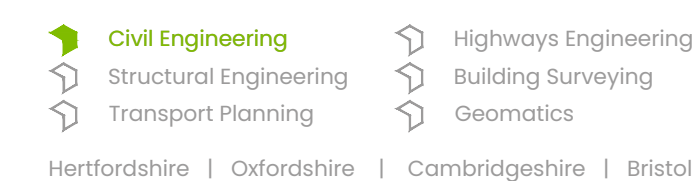

Client :				
Project : McDONALD'S RESTAURANT WATER STREET, ROCHDALE OL16 1TL. (ST2285)				
Title : RETAINING WALL DETAILS				
Engineer : KJ		Date : APRIL 2025		
Director : HBG		Scale : AS SHOWN		
Status :		PRELIMINARY		
Drawing No.		4230334-1101		Rev P1