

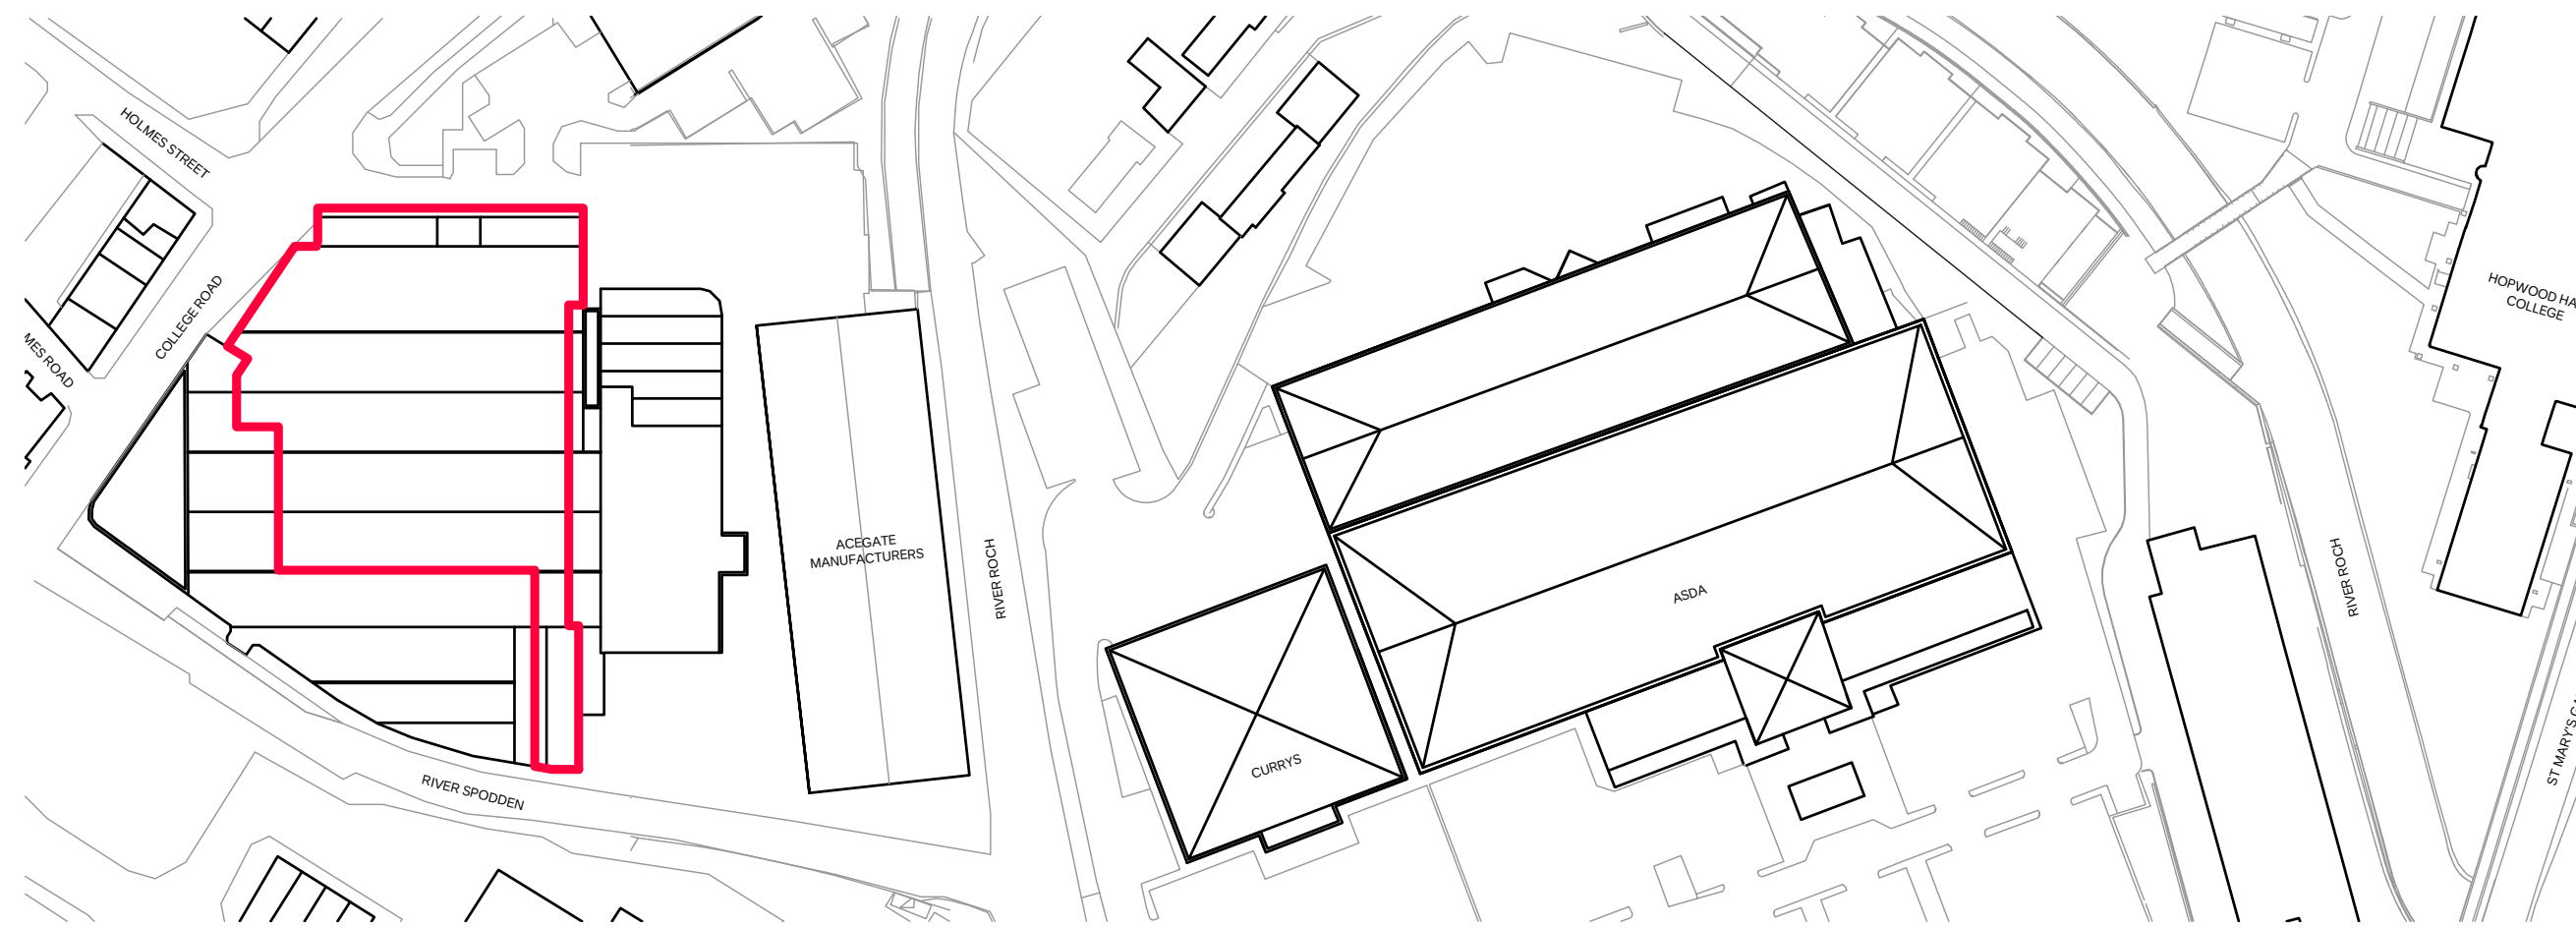


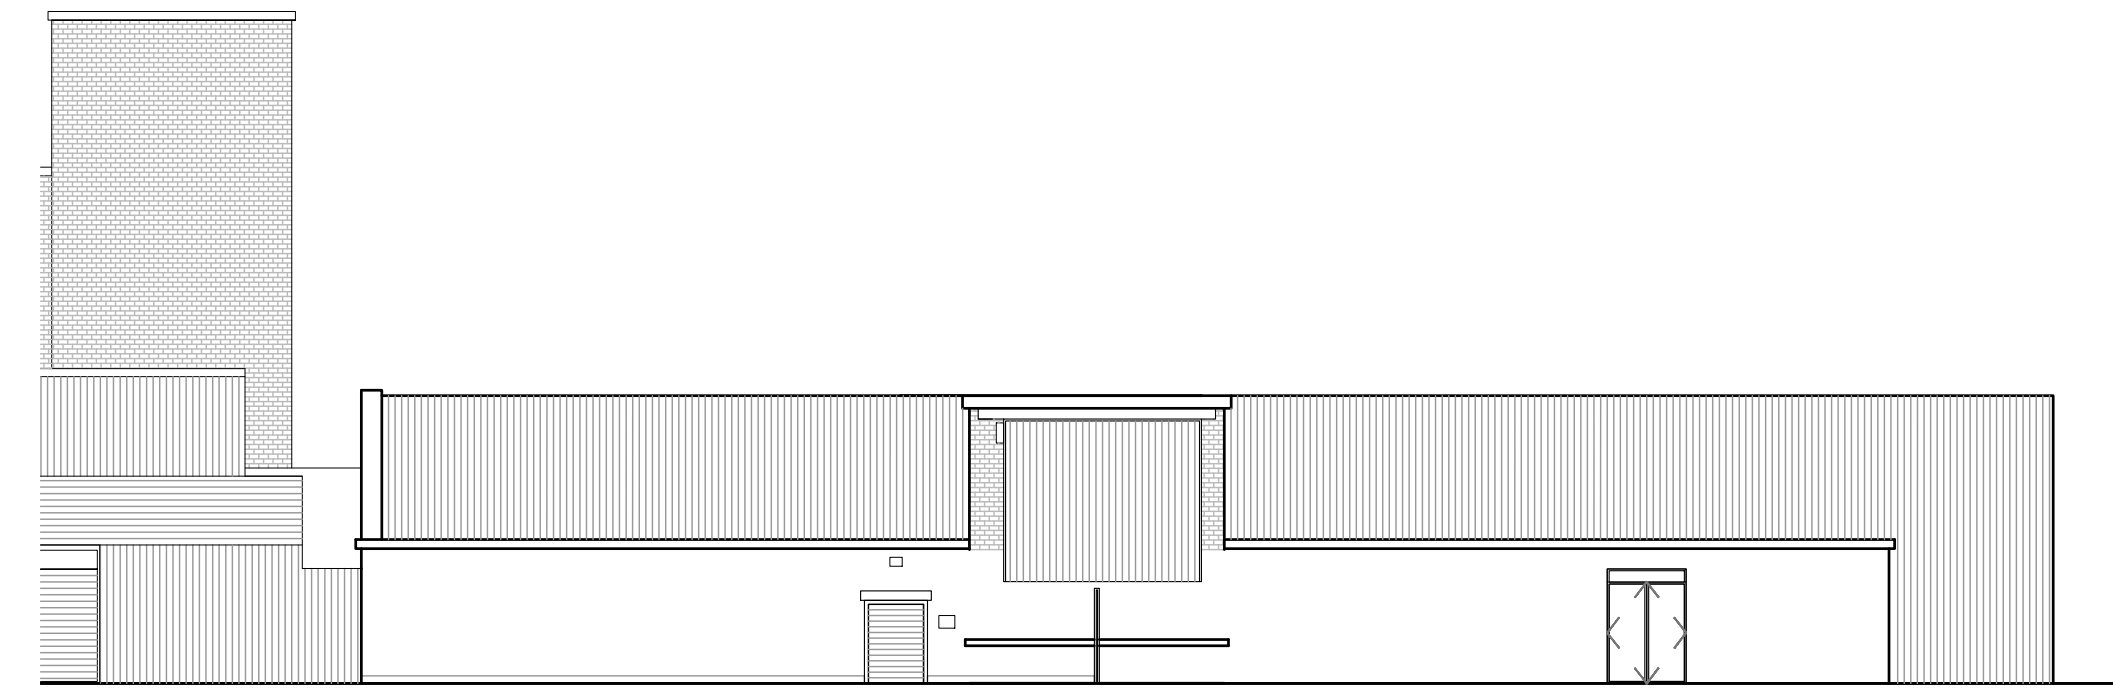


Location Plan 1:1250

0 25m 50m 100m 150m


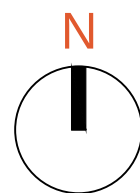


Existing Elevation A 1:200

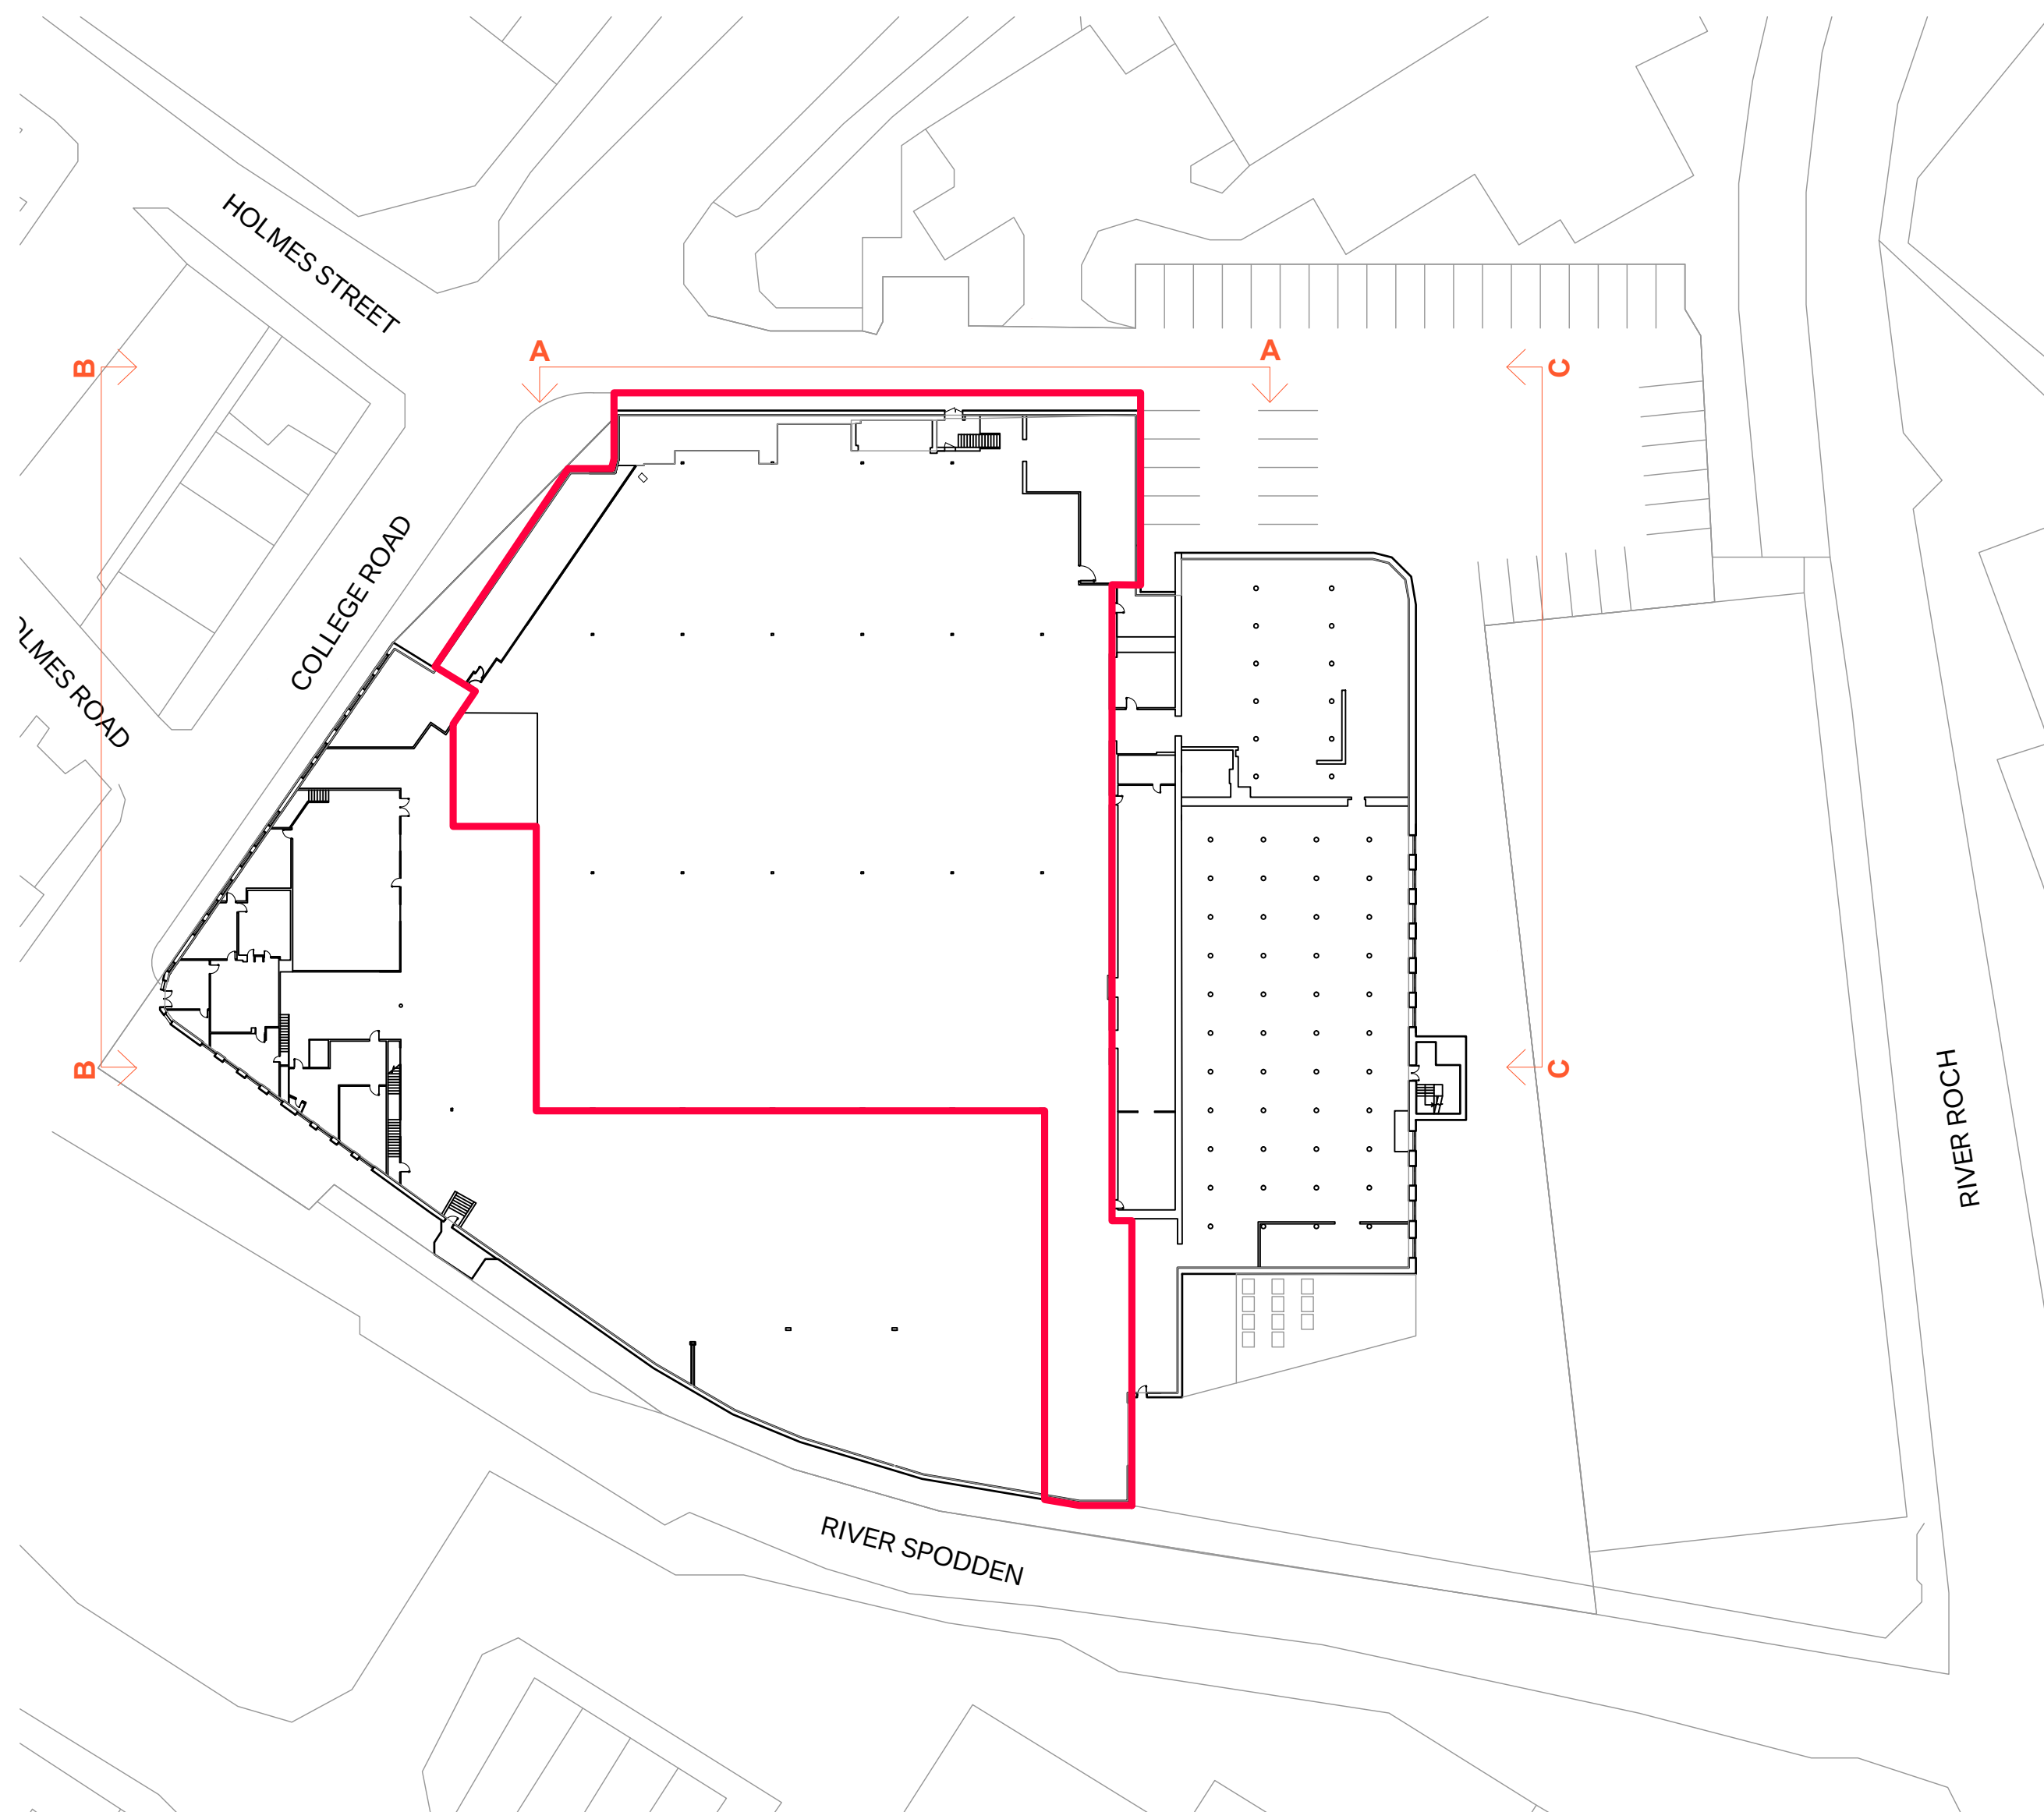


Site Plan 1:500

0 10m 20m 40m 60m

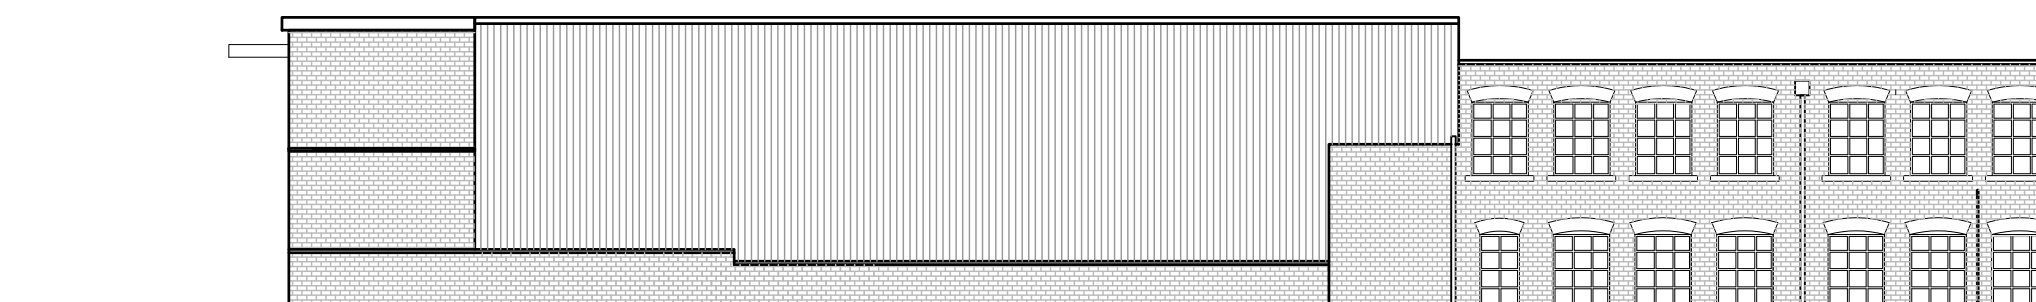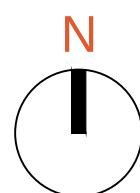

Existing Elevation B 1:200

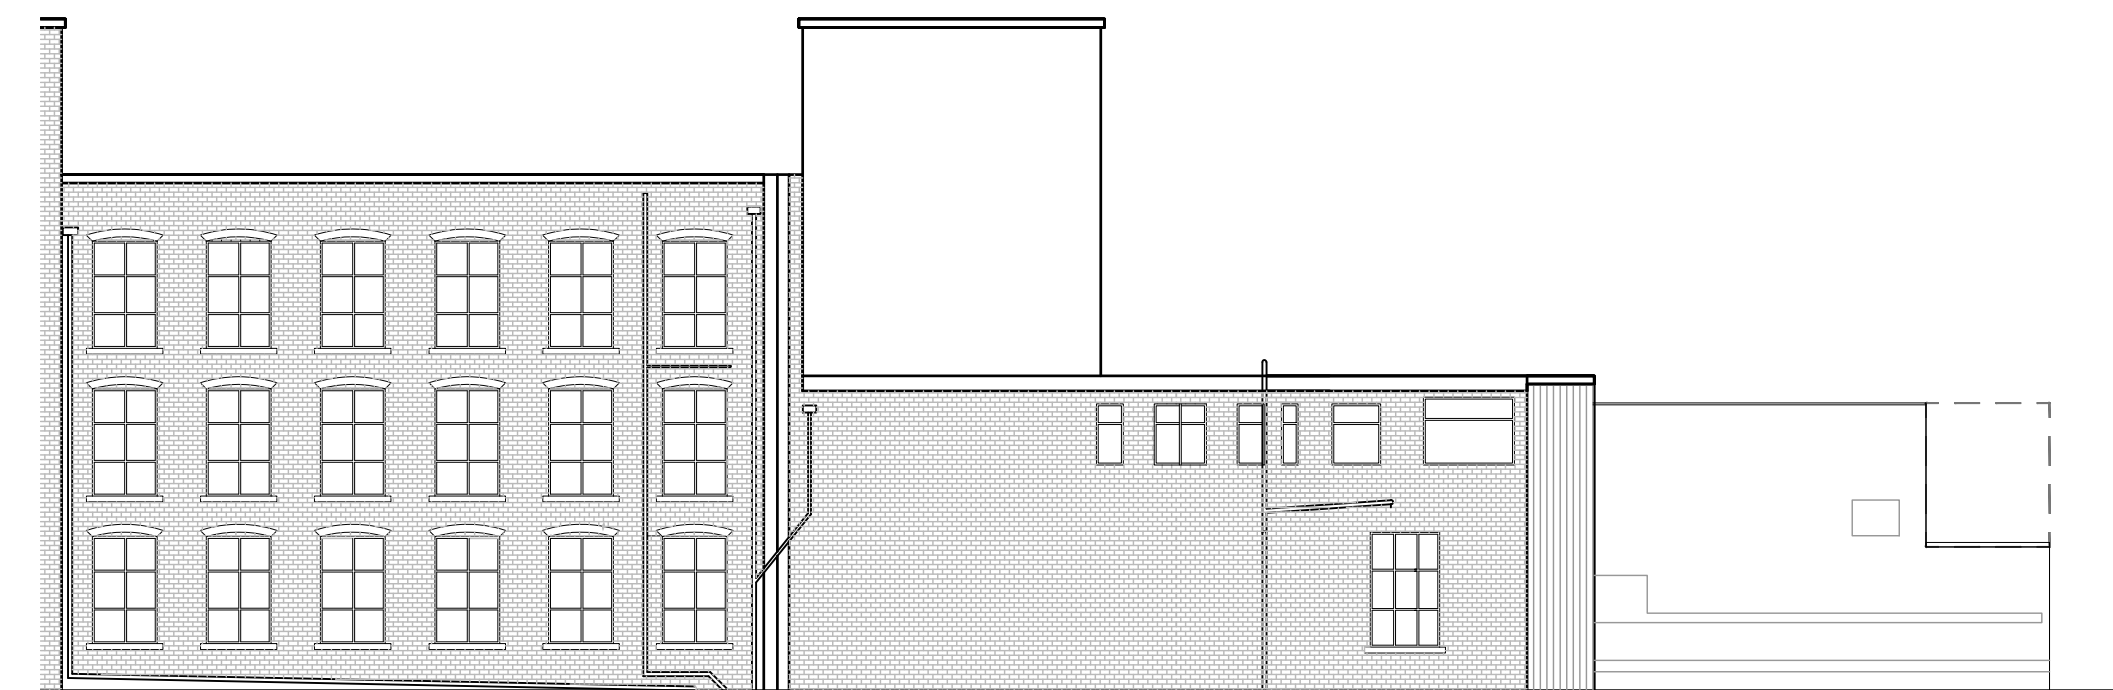

Existing Elevation C 1:200

0 5m 10m 20m 30m

Mitchell Hey Mills

D000

Existing Site Plans & Elevations

Client :
Jawed Chowdhary
Location :
Rochdale
Date :
15/04/25
Drawn by :
WW
Revision :
/
Scale :
Varies @ A1

Drawing type :
Planning

Do not scale from this drawing. It is the contractors responsibility to report any drawing inaccuracies and request clarification from the design team before proceeding. All measurements are indicative and should be checked on site by individual contractors prior to commencement of construction or procurement of materials or components. This drawing is copyright of NCstudio and may not be copied or reproduced in any form without written prop consent.



NCstudio

info@ncstudio.co.uk
@ncstudiodesign
ncstudio.co.uk