




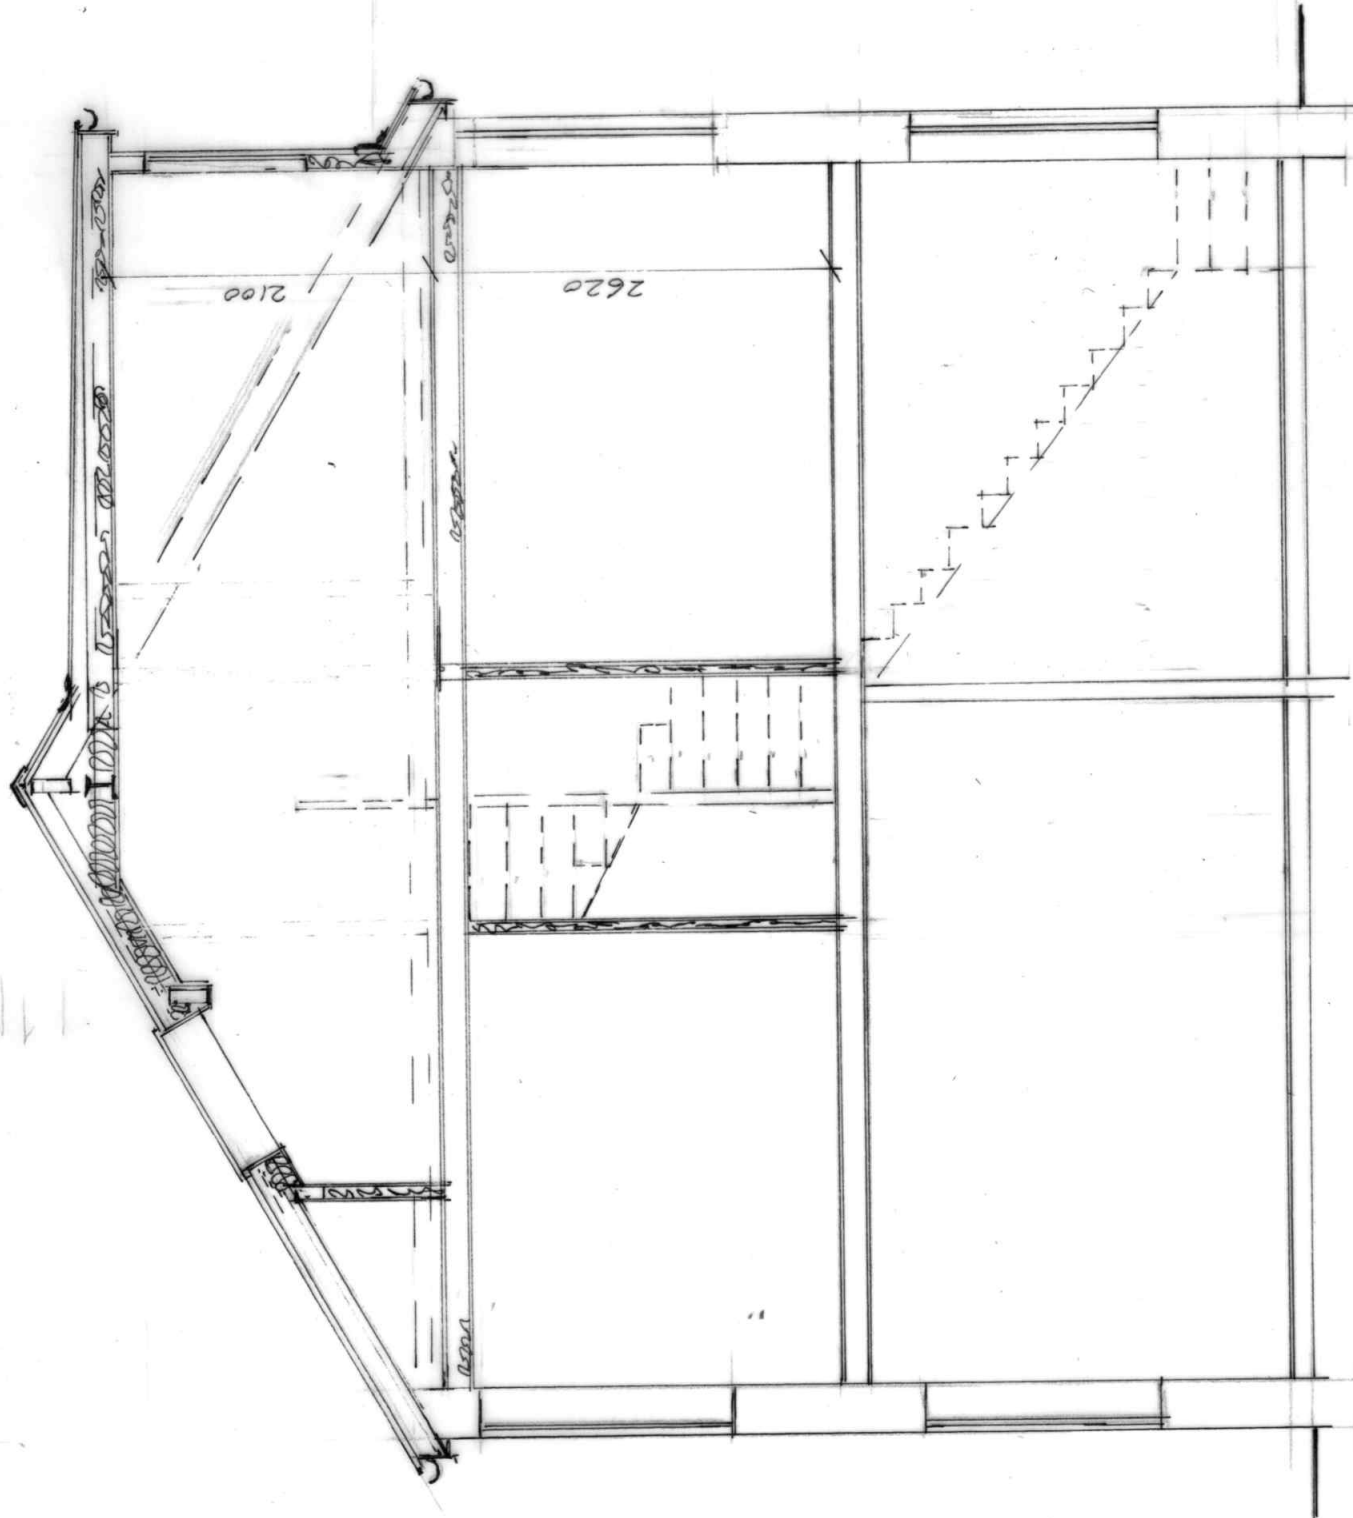

SECTION A.A

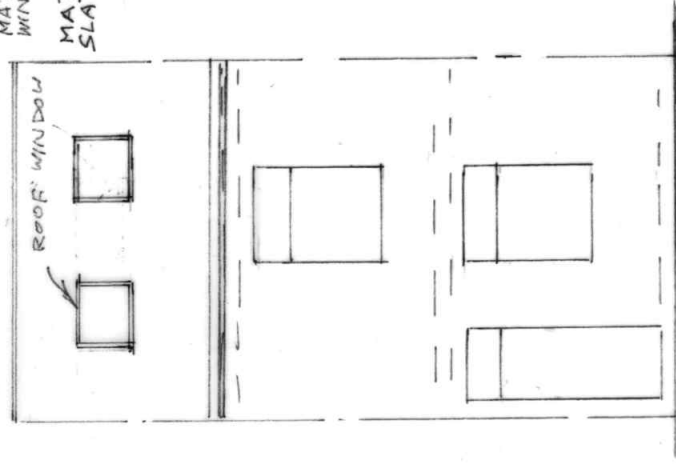


FRONT ELEVATION
(PROPOSED)

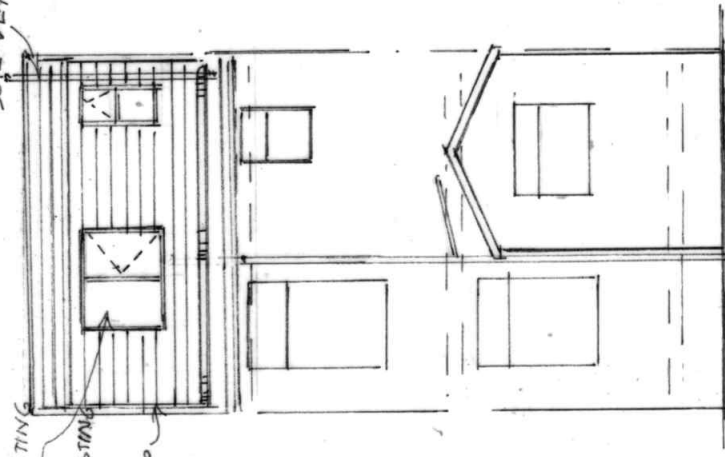

REAR ELEVATION
(PROPOSED)

CLEMENT ROYDS STREET

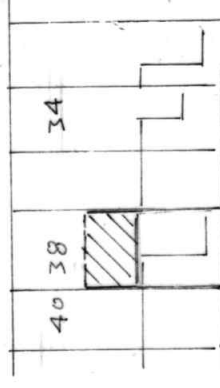

SITE PLAN
SCALE 1:500
(PROPOSED)

BUILDING DESIGN SERVICES

M. FAROOQ

418 Bury Road Rochdale OL11 5EU.

Tel: 01706 712231 Mob: 07967605763

PROPOSED REAR DORMER EXTENSION AT
38 CLEMENT ROYDS STREET ROCHDALE OL12 6SG

For: Mrs NOREEN BEGUM

Section

Scale 1:50

Elevation

Scale 1:100

2240/3