


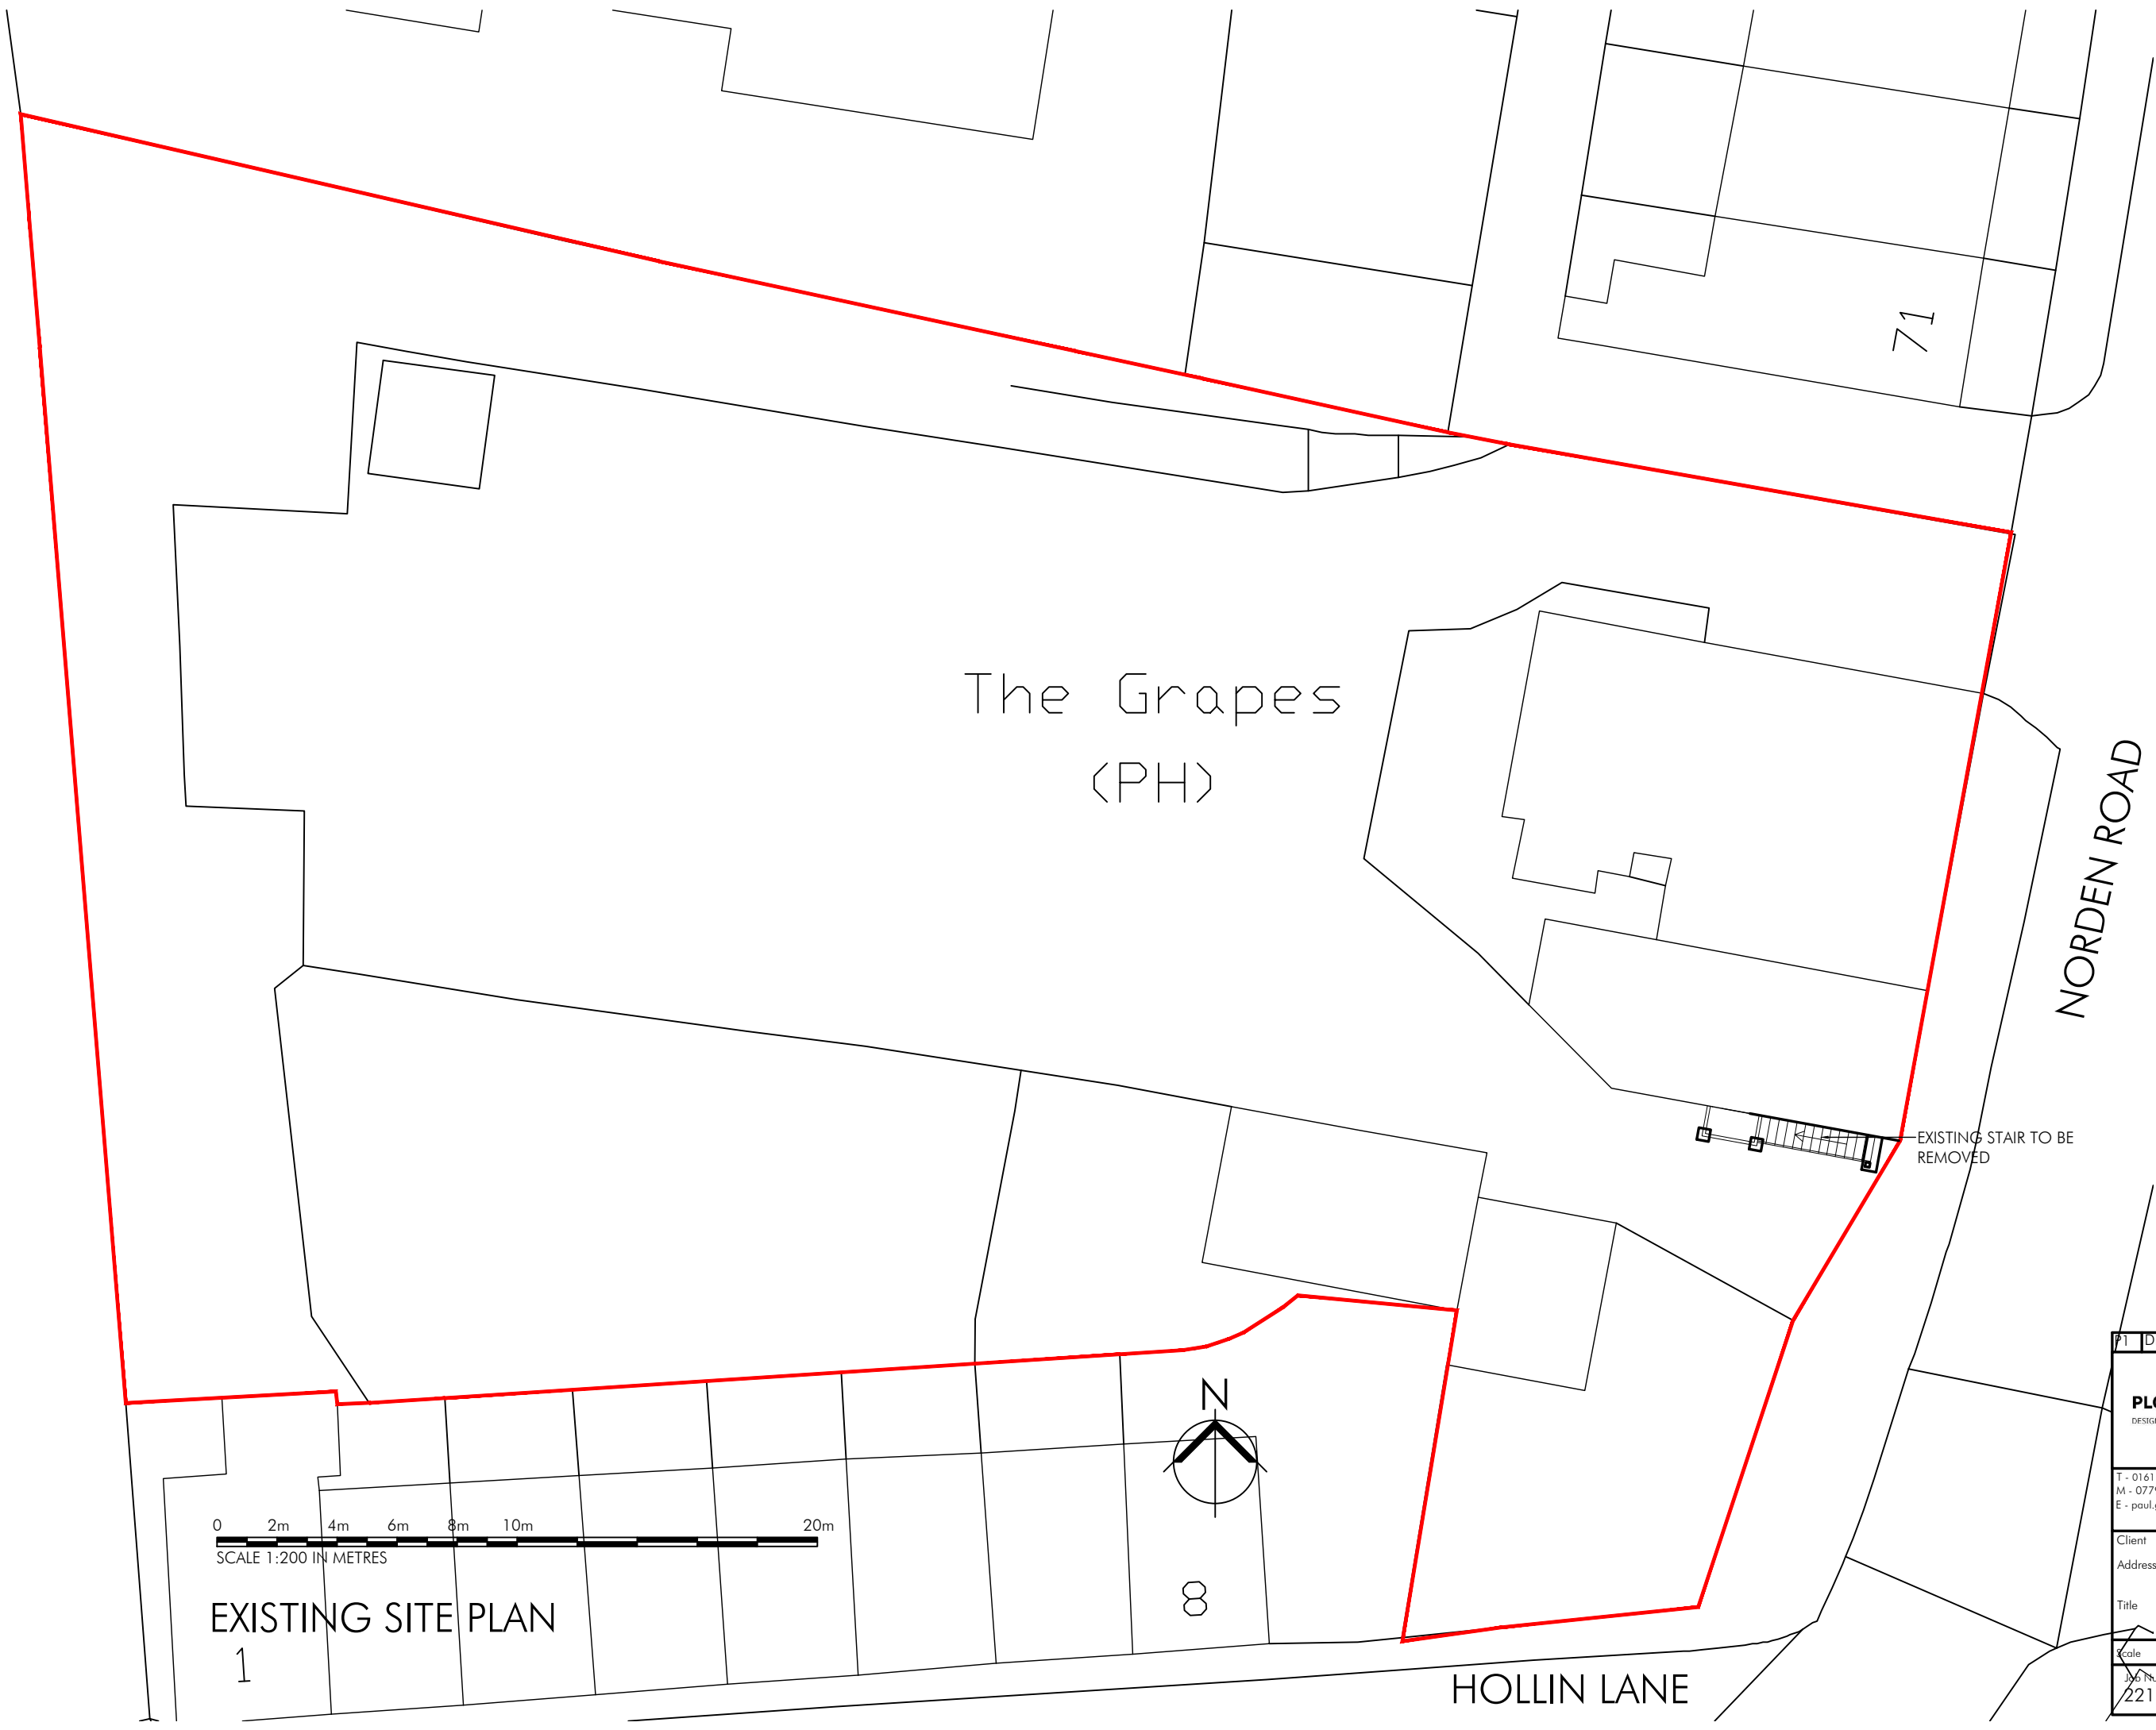

EXISTING SITE PLAN

1

P1 DRAWN		21.03.25
PLG Design Ltd DESIGN PLANNING PROJECT MANAGEMENT		
T - 0161 464 6675 M - 07795 296644 E - paul.gill@plgdesign.co.uk		Unit 11 National Trading Estate, Bramhall Moor Lane, Hazel Grove, Stockport, SK7 5AA
Client	Frederic Robinson Ltd	
Address	The Grapes, Bamford	
Title	Existing Site Plan	
Scale	1:200 @ A3	
Dwg Number 22179	Drawing Number PL06	Issue P1