



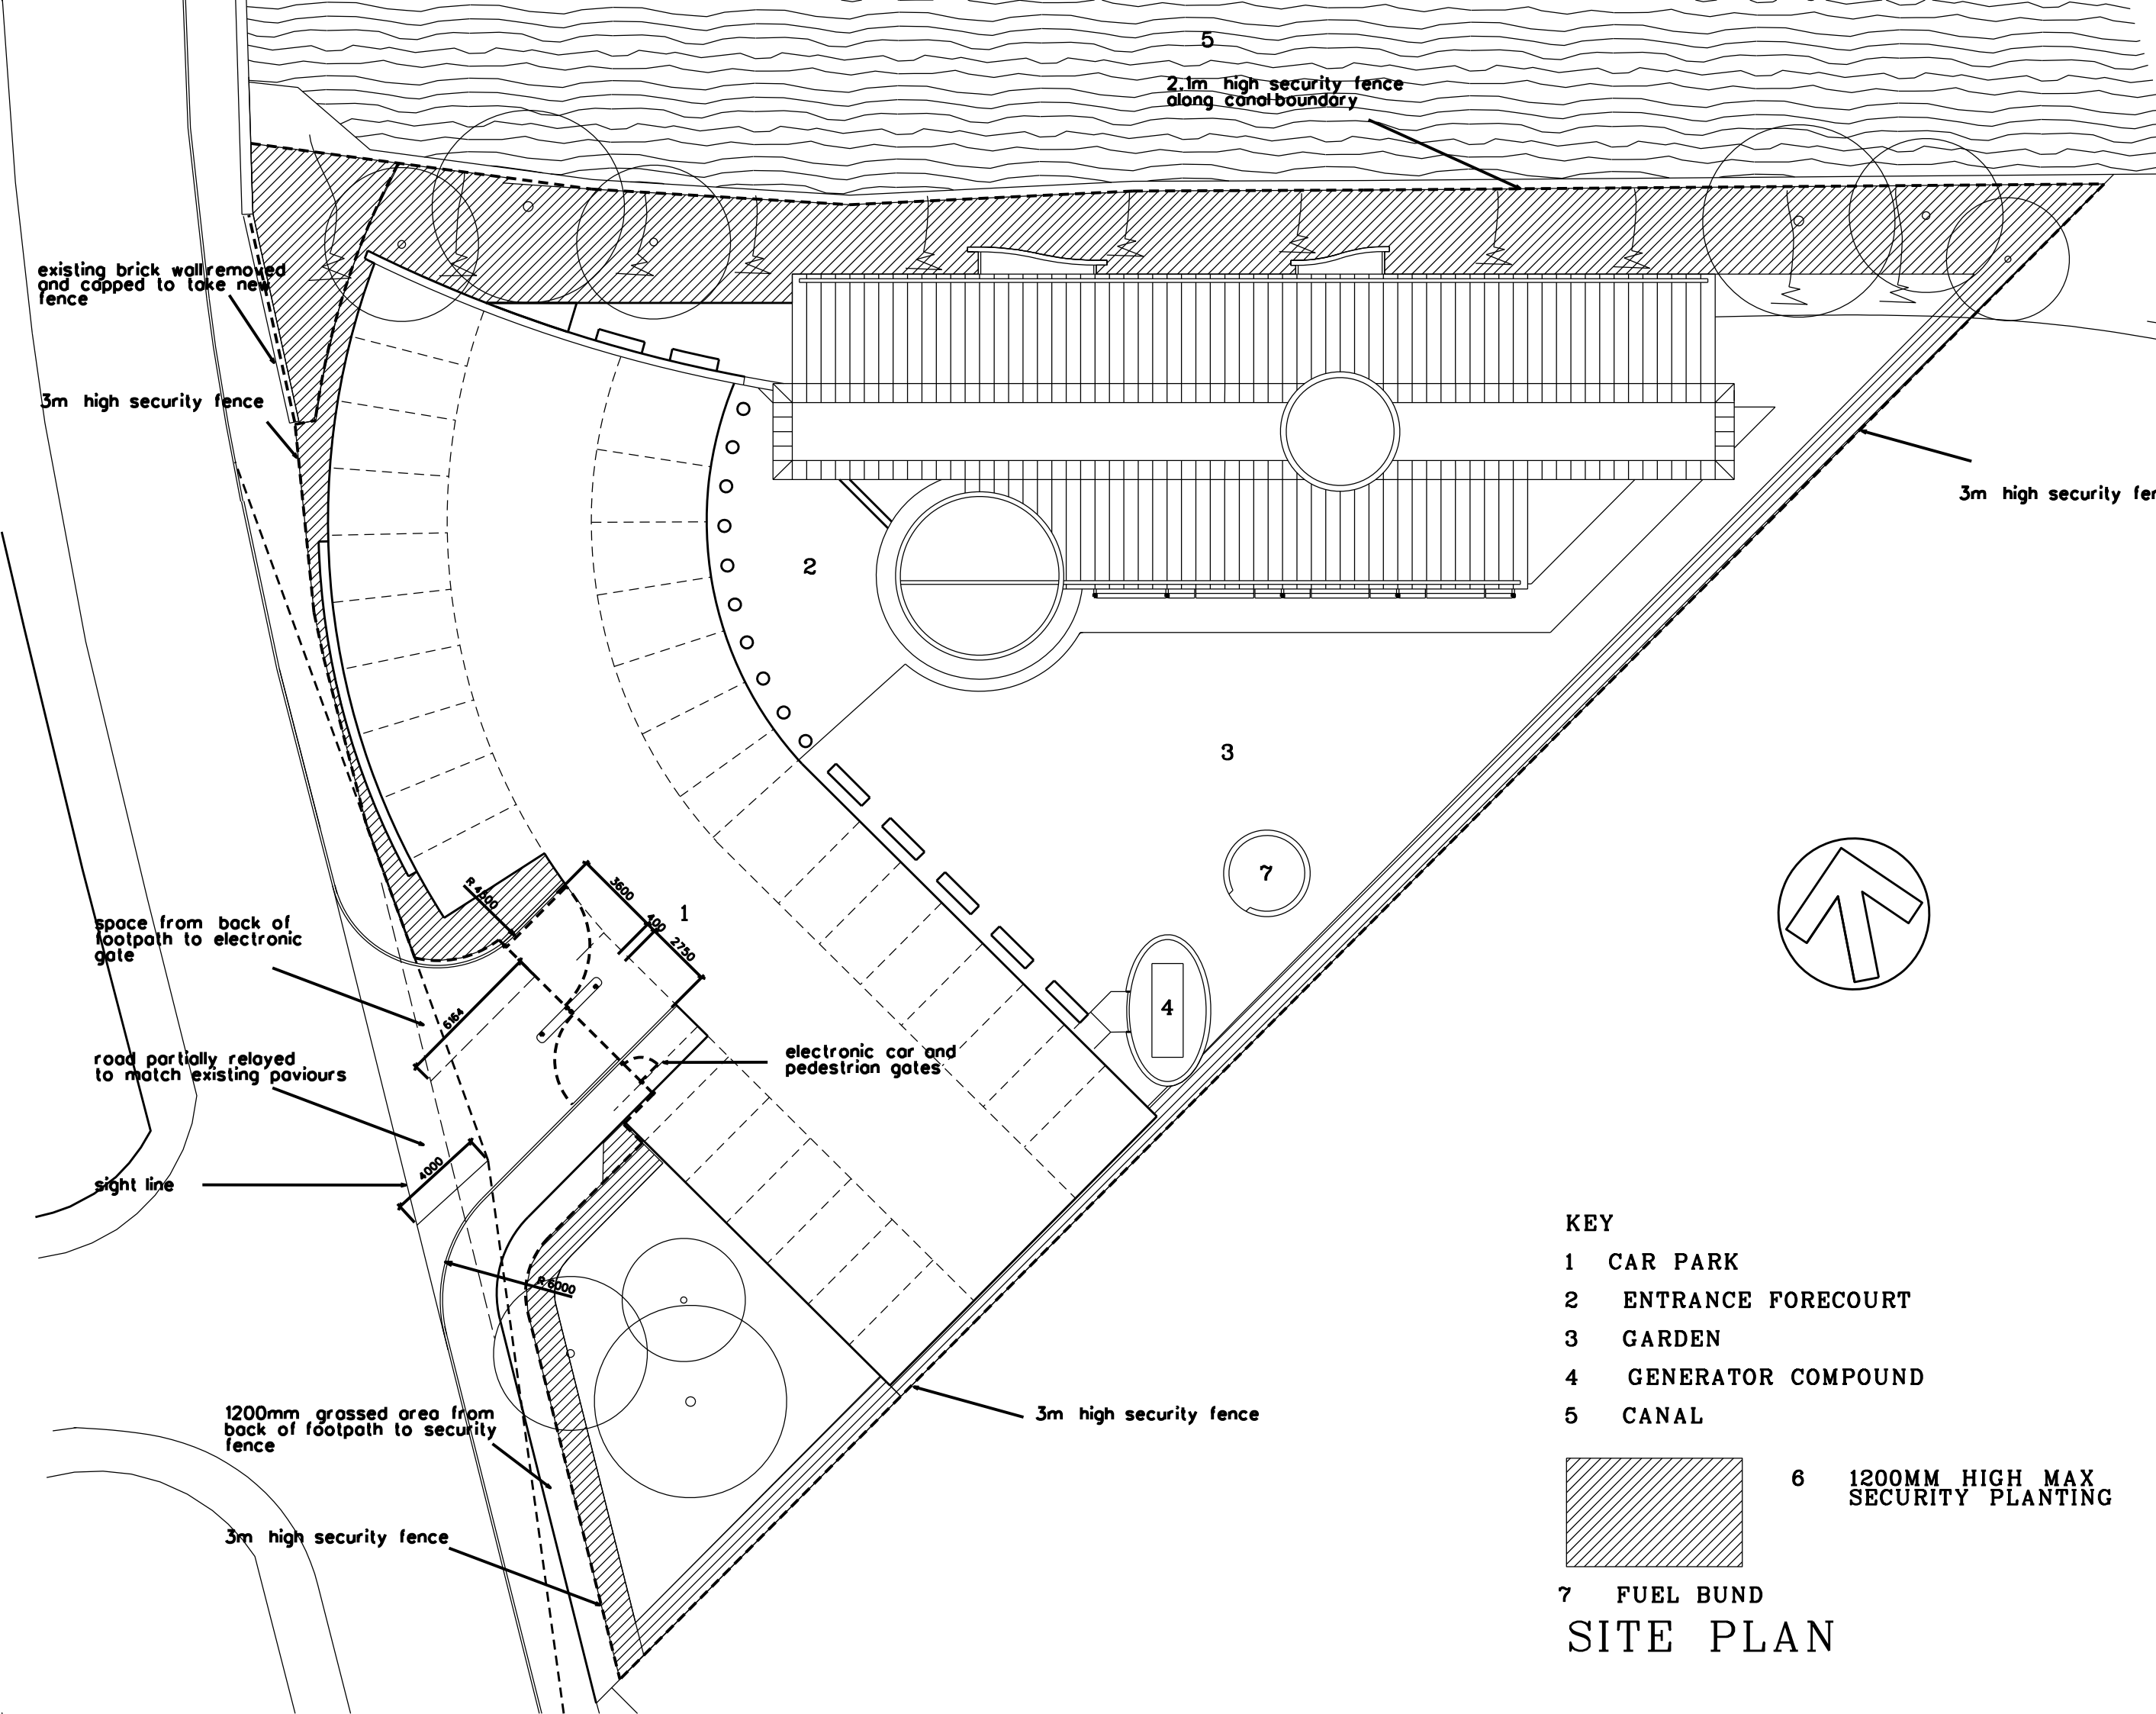

KEY

- 1 CAR PARK
- 2 ENTRANCE FORECOURT
- 3 GARDEN
- 4 GENERATOR COMPOUND
- 5 CANAL
- 6 1200MM HIGH MAX SECURITY PLANTING
- 7 FUEL BUND

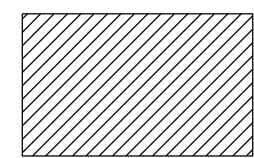

7 FUEL BUND

SITE PLAN

REVISIONS:
PROJECT: **ZEN HEADQUARTERS**

DRAWING: **SITE PLAN**

burr design associates
architects + urban designers

36A Drake Street Rochdale OL16 1NU
Tel: 01706 658630 Fax: 01706 642992

SCALE: 1:125	DRAWING No: SP/01
DATE: 11/01	PROJECT: 853