


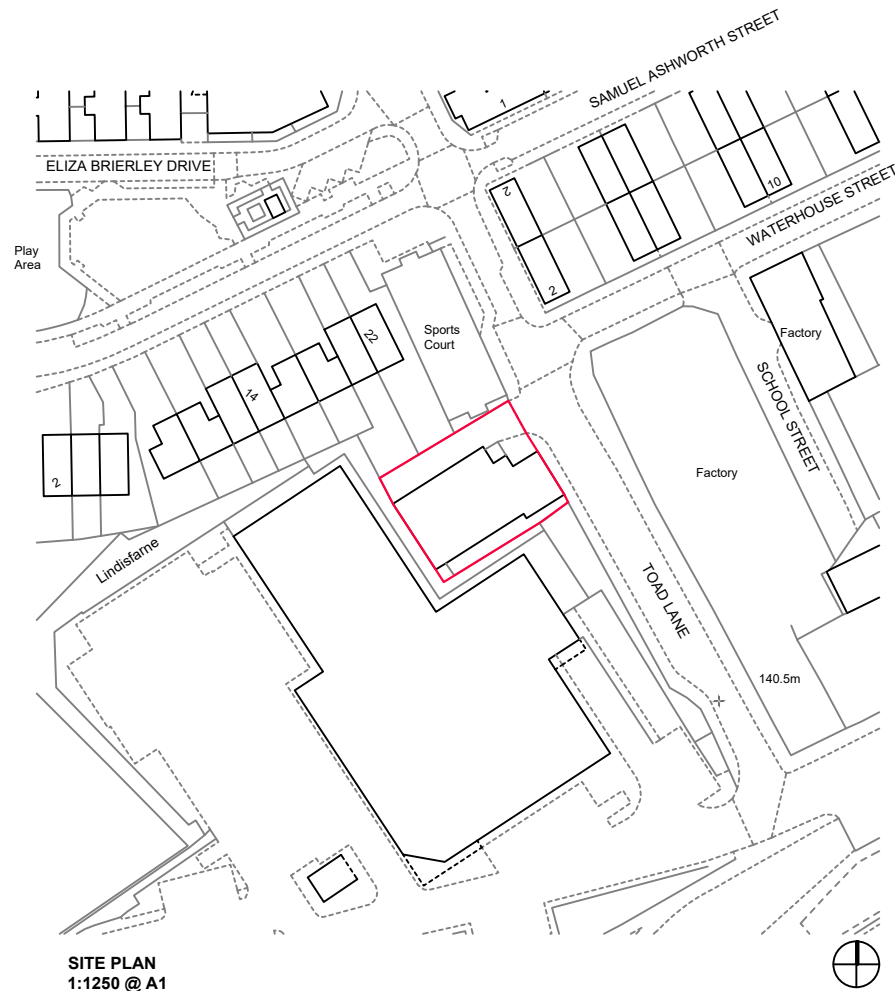

NU-FIT

ARCHITECTURAL DESIGN LTD

NOTE TO CONTRACTOR: DO NOT SCALE FROM THIS DRAWING

Client

WALJAN MILL, ROCHDALE

Project

CHANGE OF USE AND EXTERNAL STAIRCASE

Title

SITE PLAN

Drawn by	Date Jan.	Purpose of issue PLANNING.	Scale 1:1250 @ A4
Checked by	Date	Drawing No.	
Approved by	Date	PLANNING/26158193-F	