


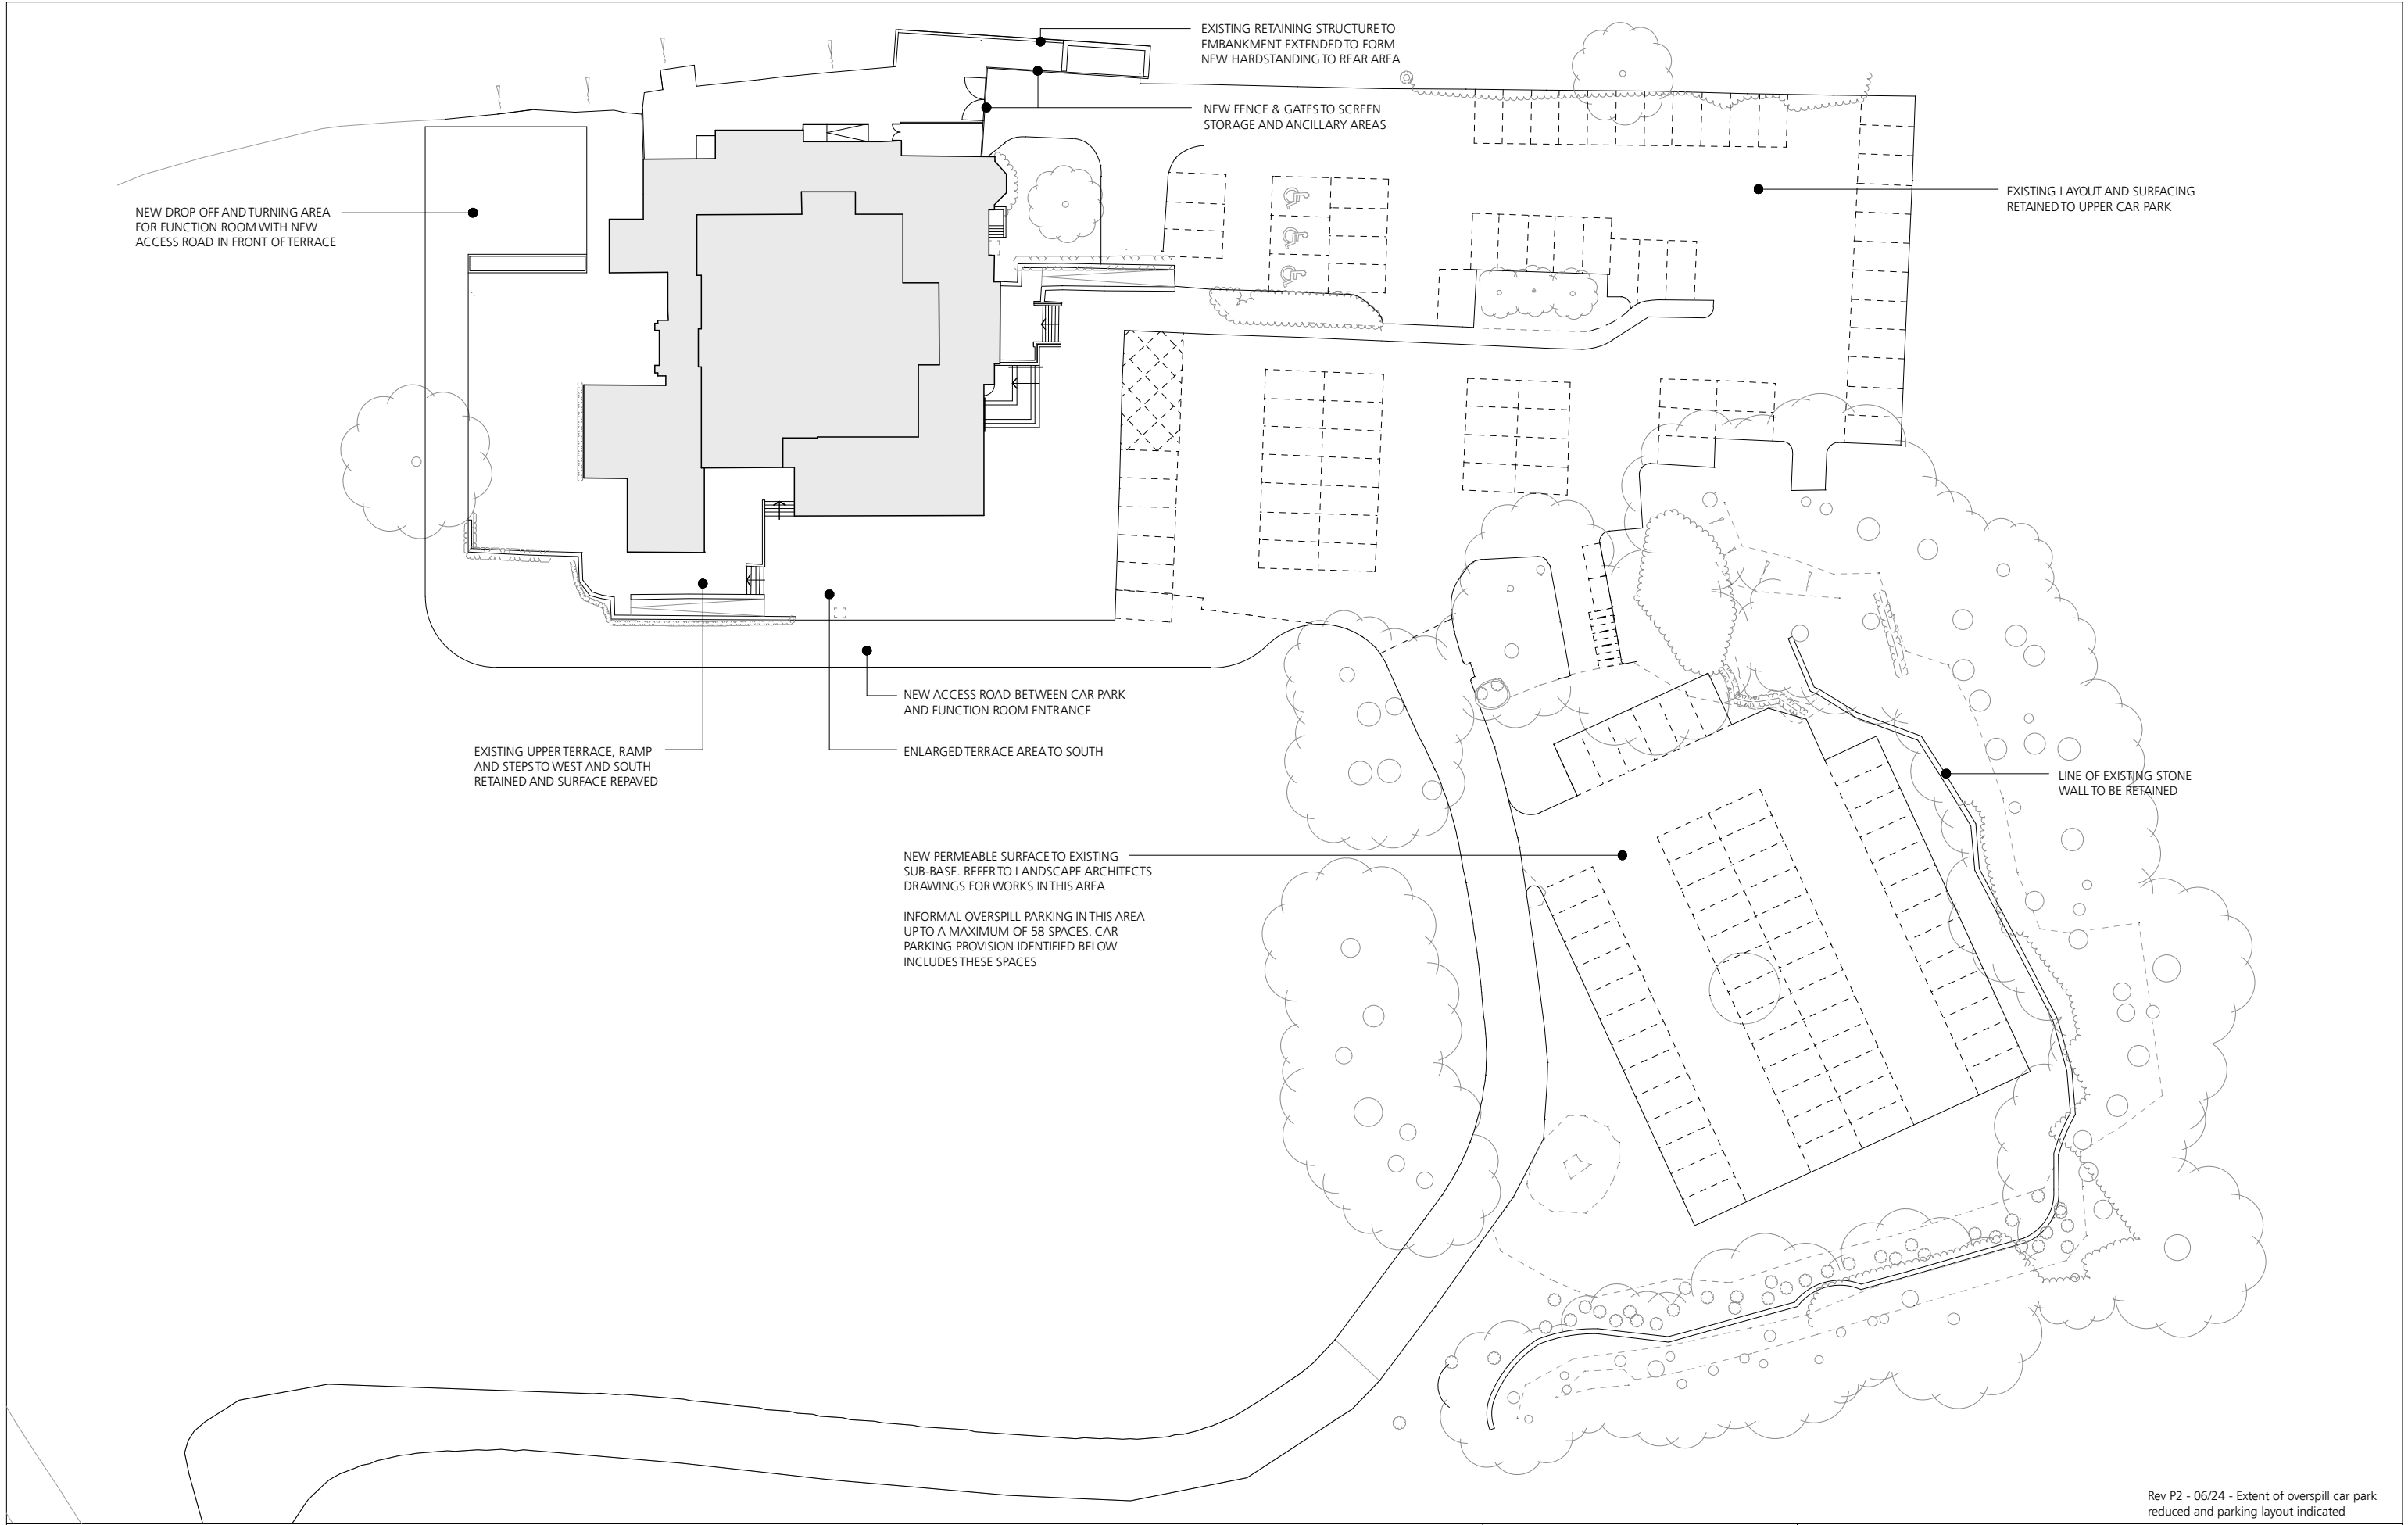

Rev P2 - 06/24 - Extent of overspill car park reduced and parking layout indicated



TOTAL PROPOSED PARKING PROVISION

MAXIMUM 133 SPACES inc 3 DISABLED
(75 IN MAIN CAR PARK, 58 IN OVERSPILL)
8 CYCLE SPACES
2 MOTORCYCLE SPACES

Jonathan Davidson Architects

Architecture & Industrial Design
47 Hilton Street
MANCHESTER
M1 2EF
t: 0161 711 0835
e: inbox@jddavidsonarchitects.com
w: www.jddavidsonarchitects.com

Client Elle R Leisure
Project **Proposed Albert's Restaurant
Edenfield Rd, Norden**
Scale 1:250 @ A1 / 1:500 @ A3
Date March 2024

Document **Planning Drawing
Proposed Site Plan**
Status For information

Doc Ref	366	PD	2402	P2
---------	-----	----	------	----