

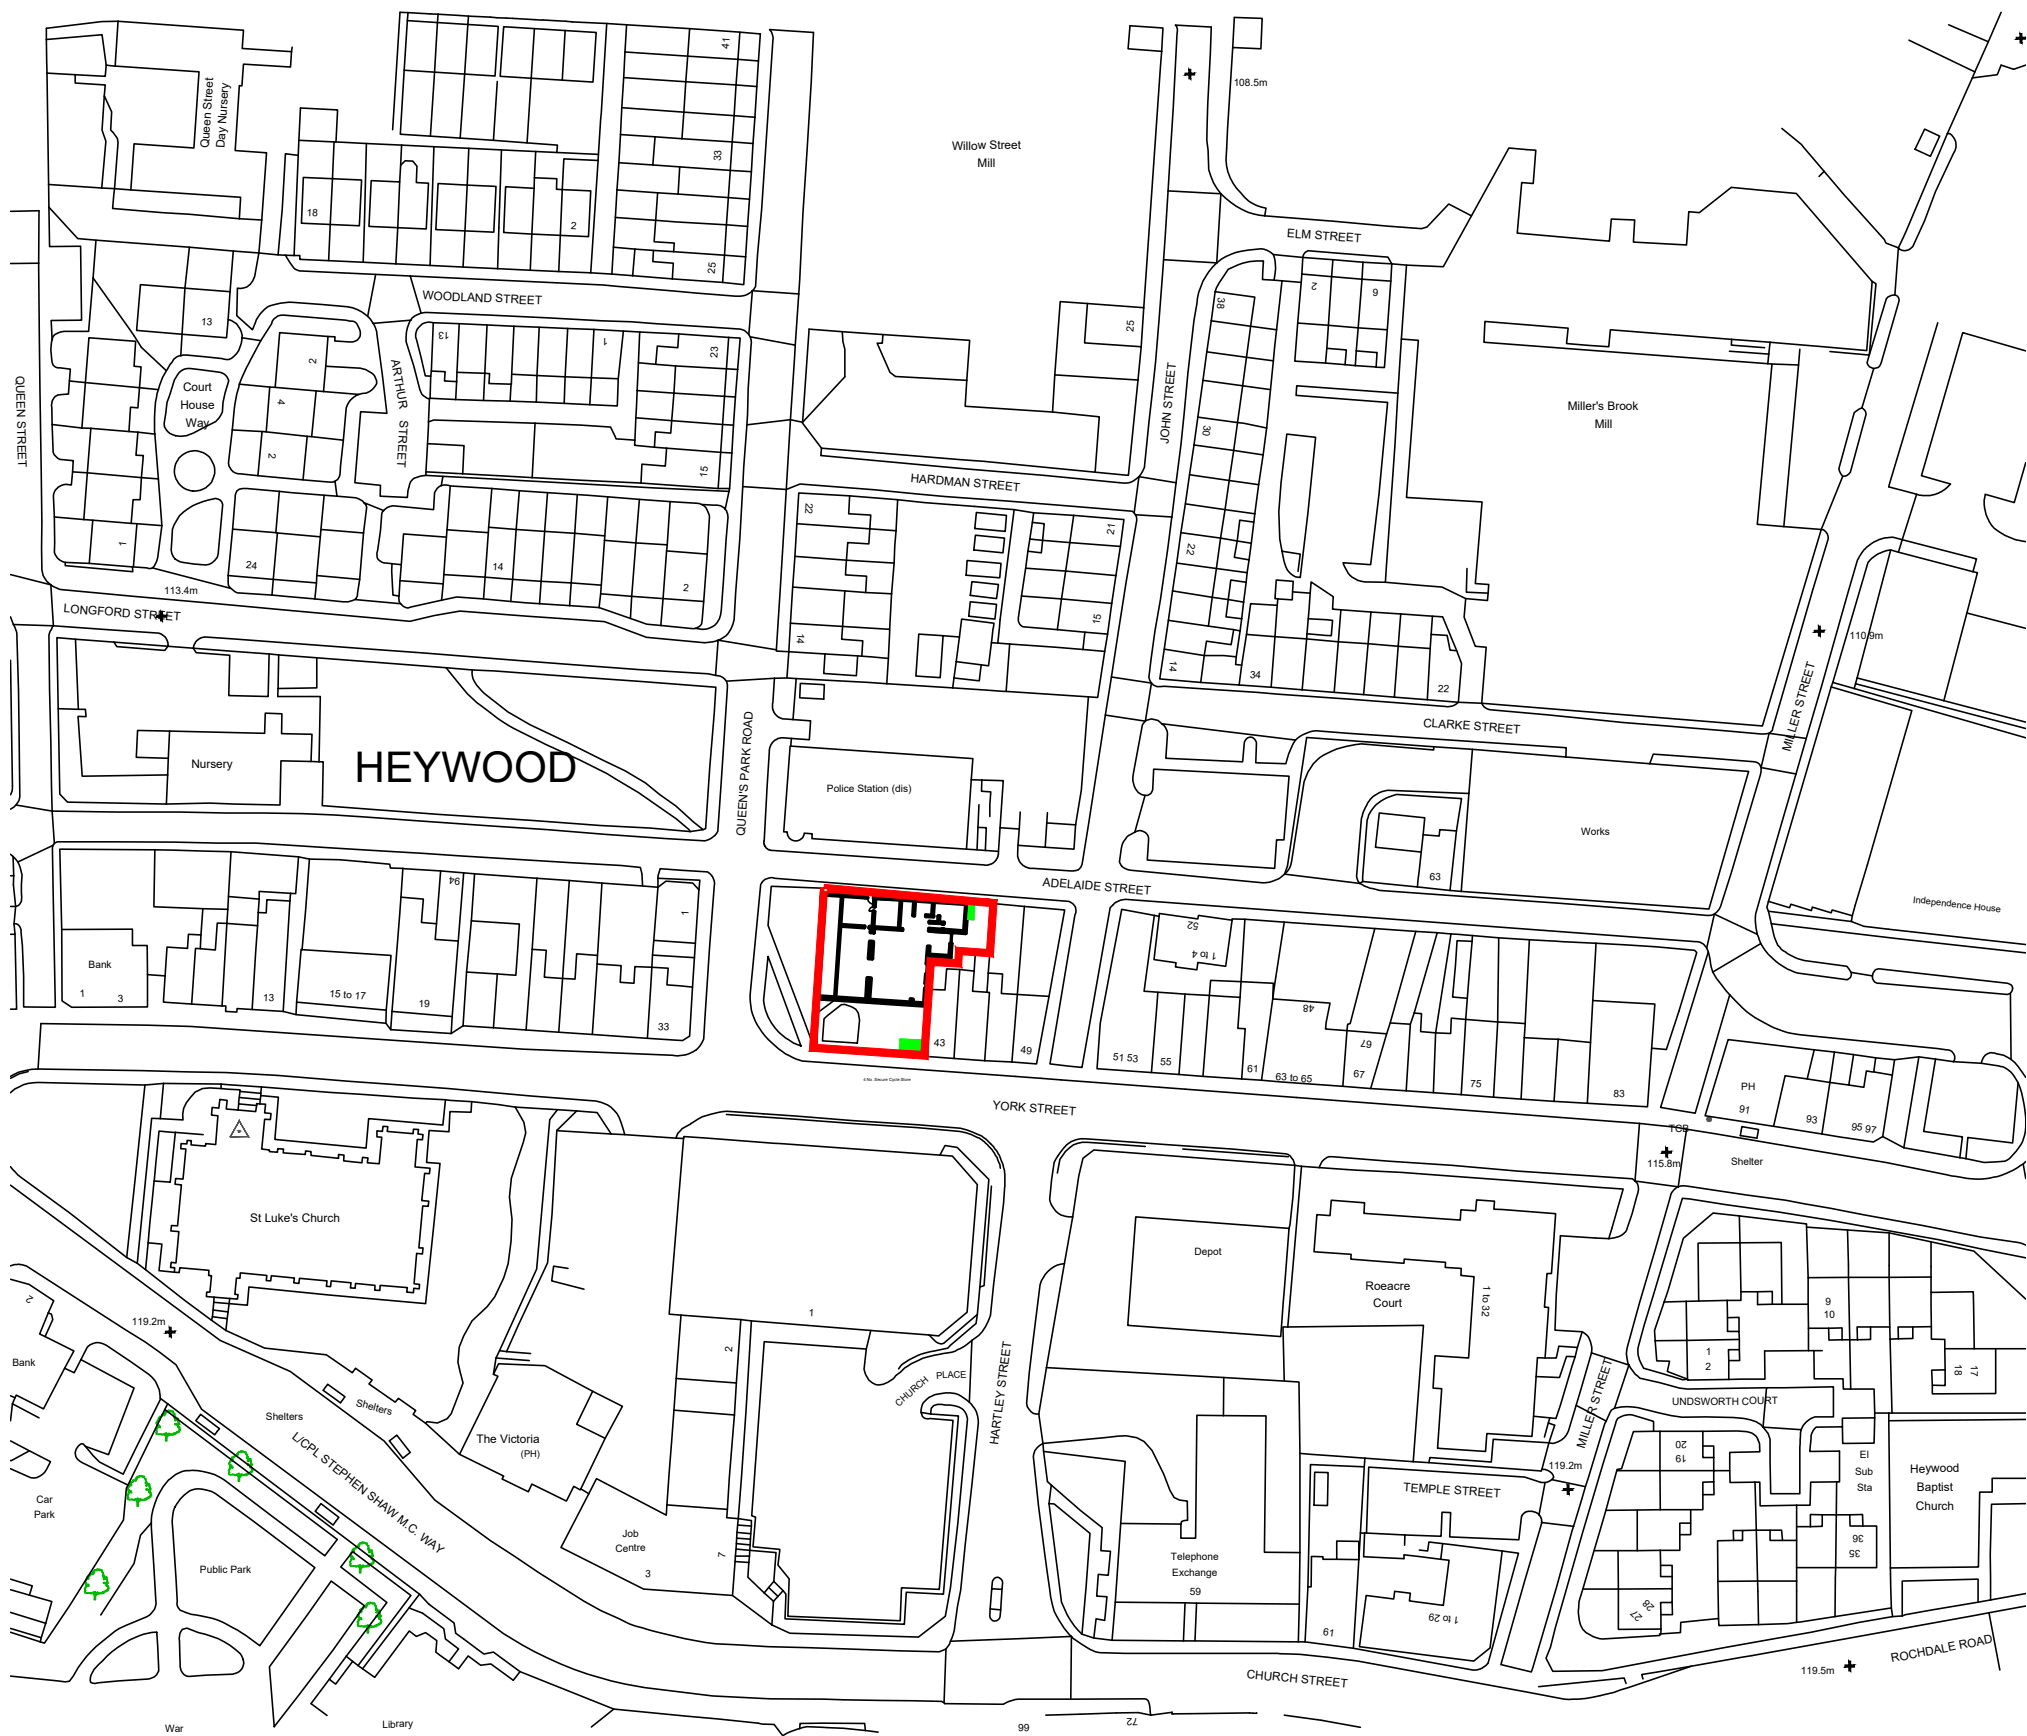
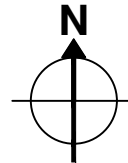


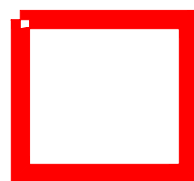

SITE LOCATION PLAN
1:1250

scale 1:100 0 50m

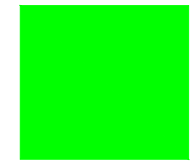

-  SITE BOUNDARY
-  PROPOSED BIN STORE



SITE PLAN
1:500

scale 1:500 0 25m

