

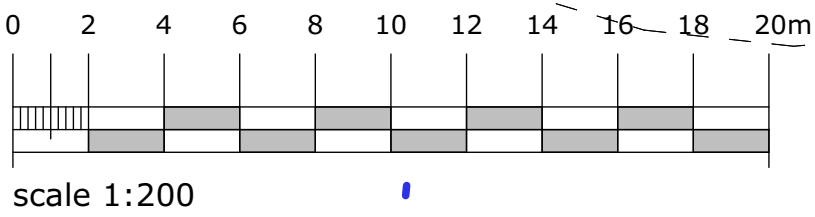


proposed CCTV layout 1:200

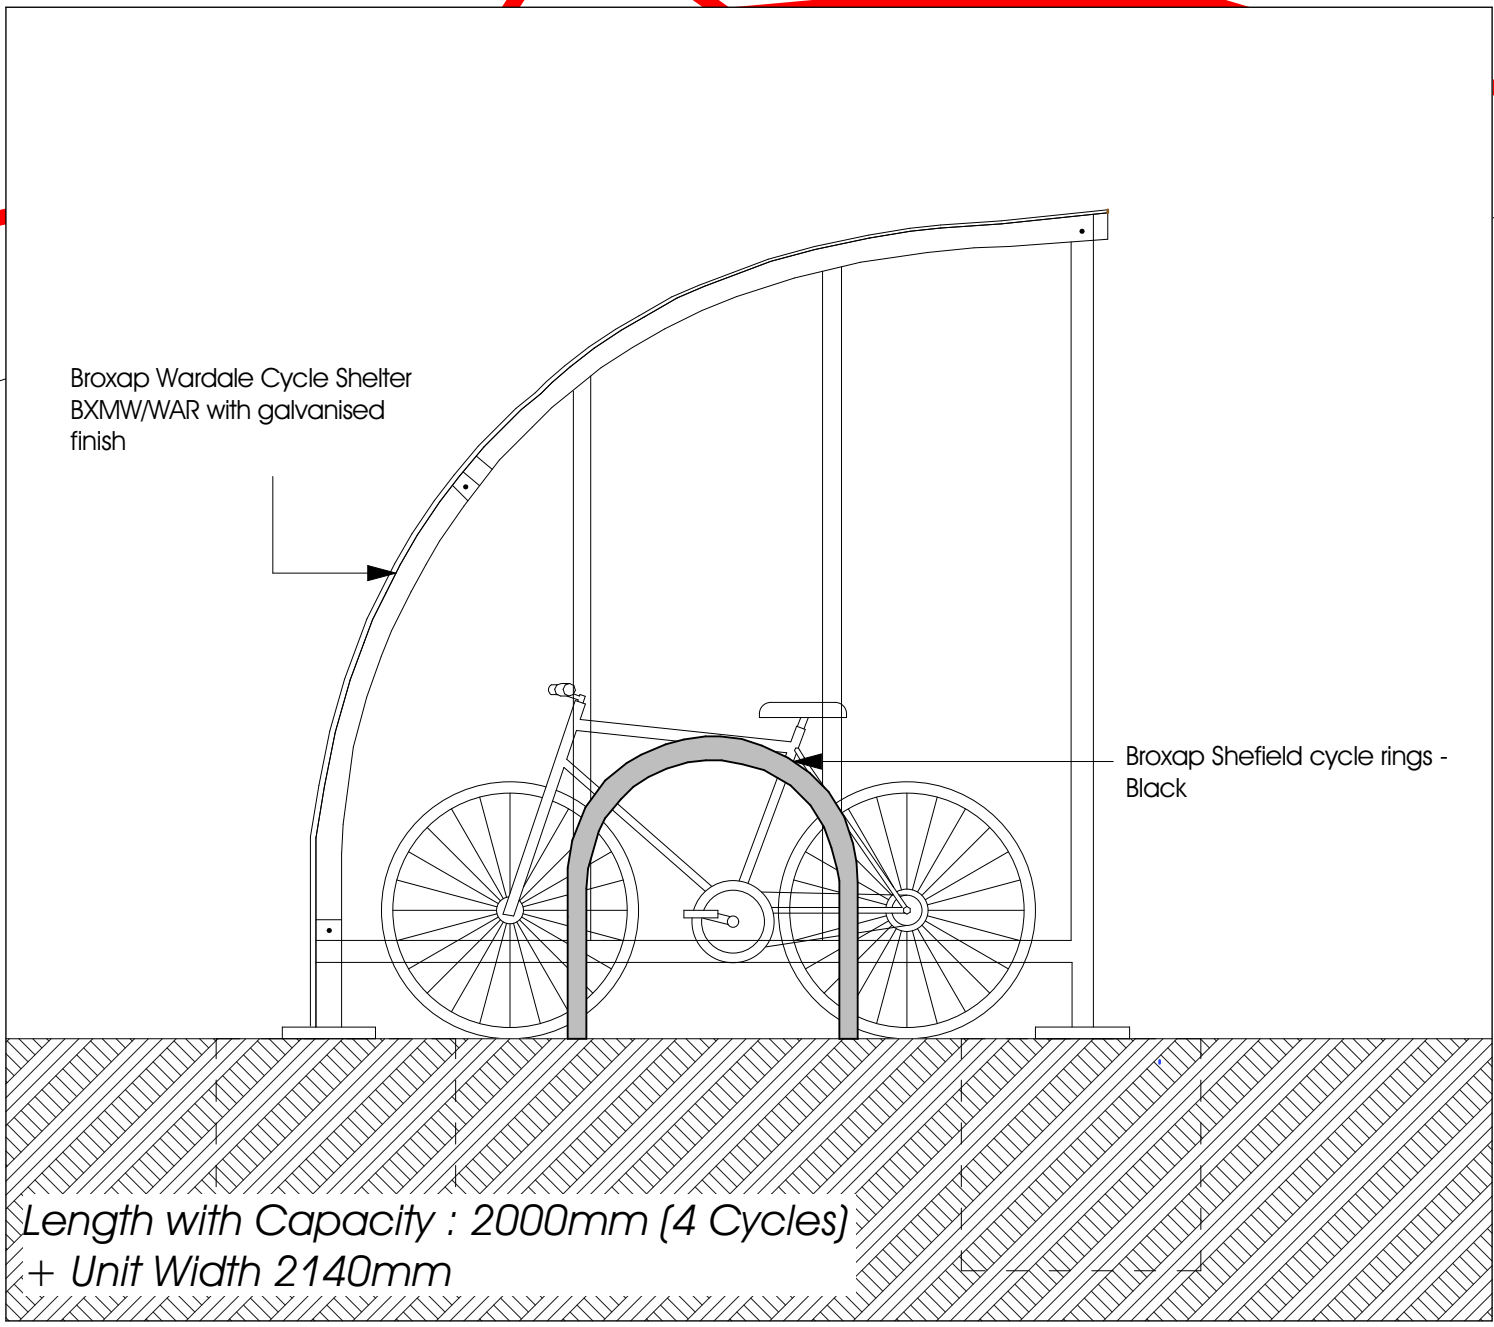

revision notes		
rev	date	description
1		original issue
B	27.01.25	jb: building 1&2 repositioned to avoid clash with RPA's

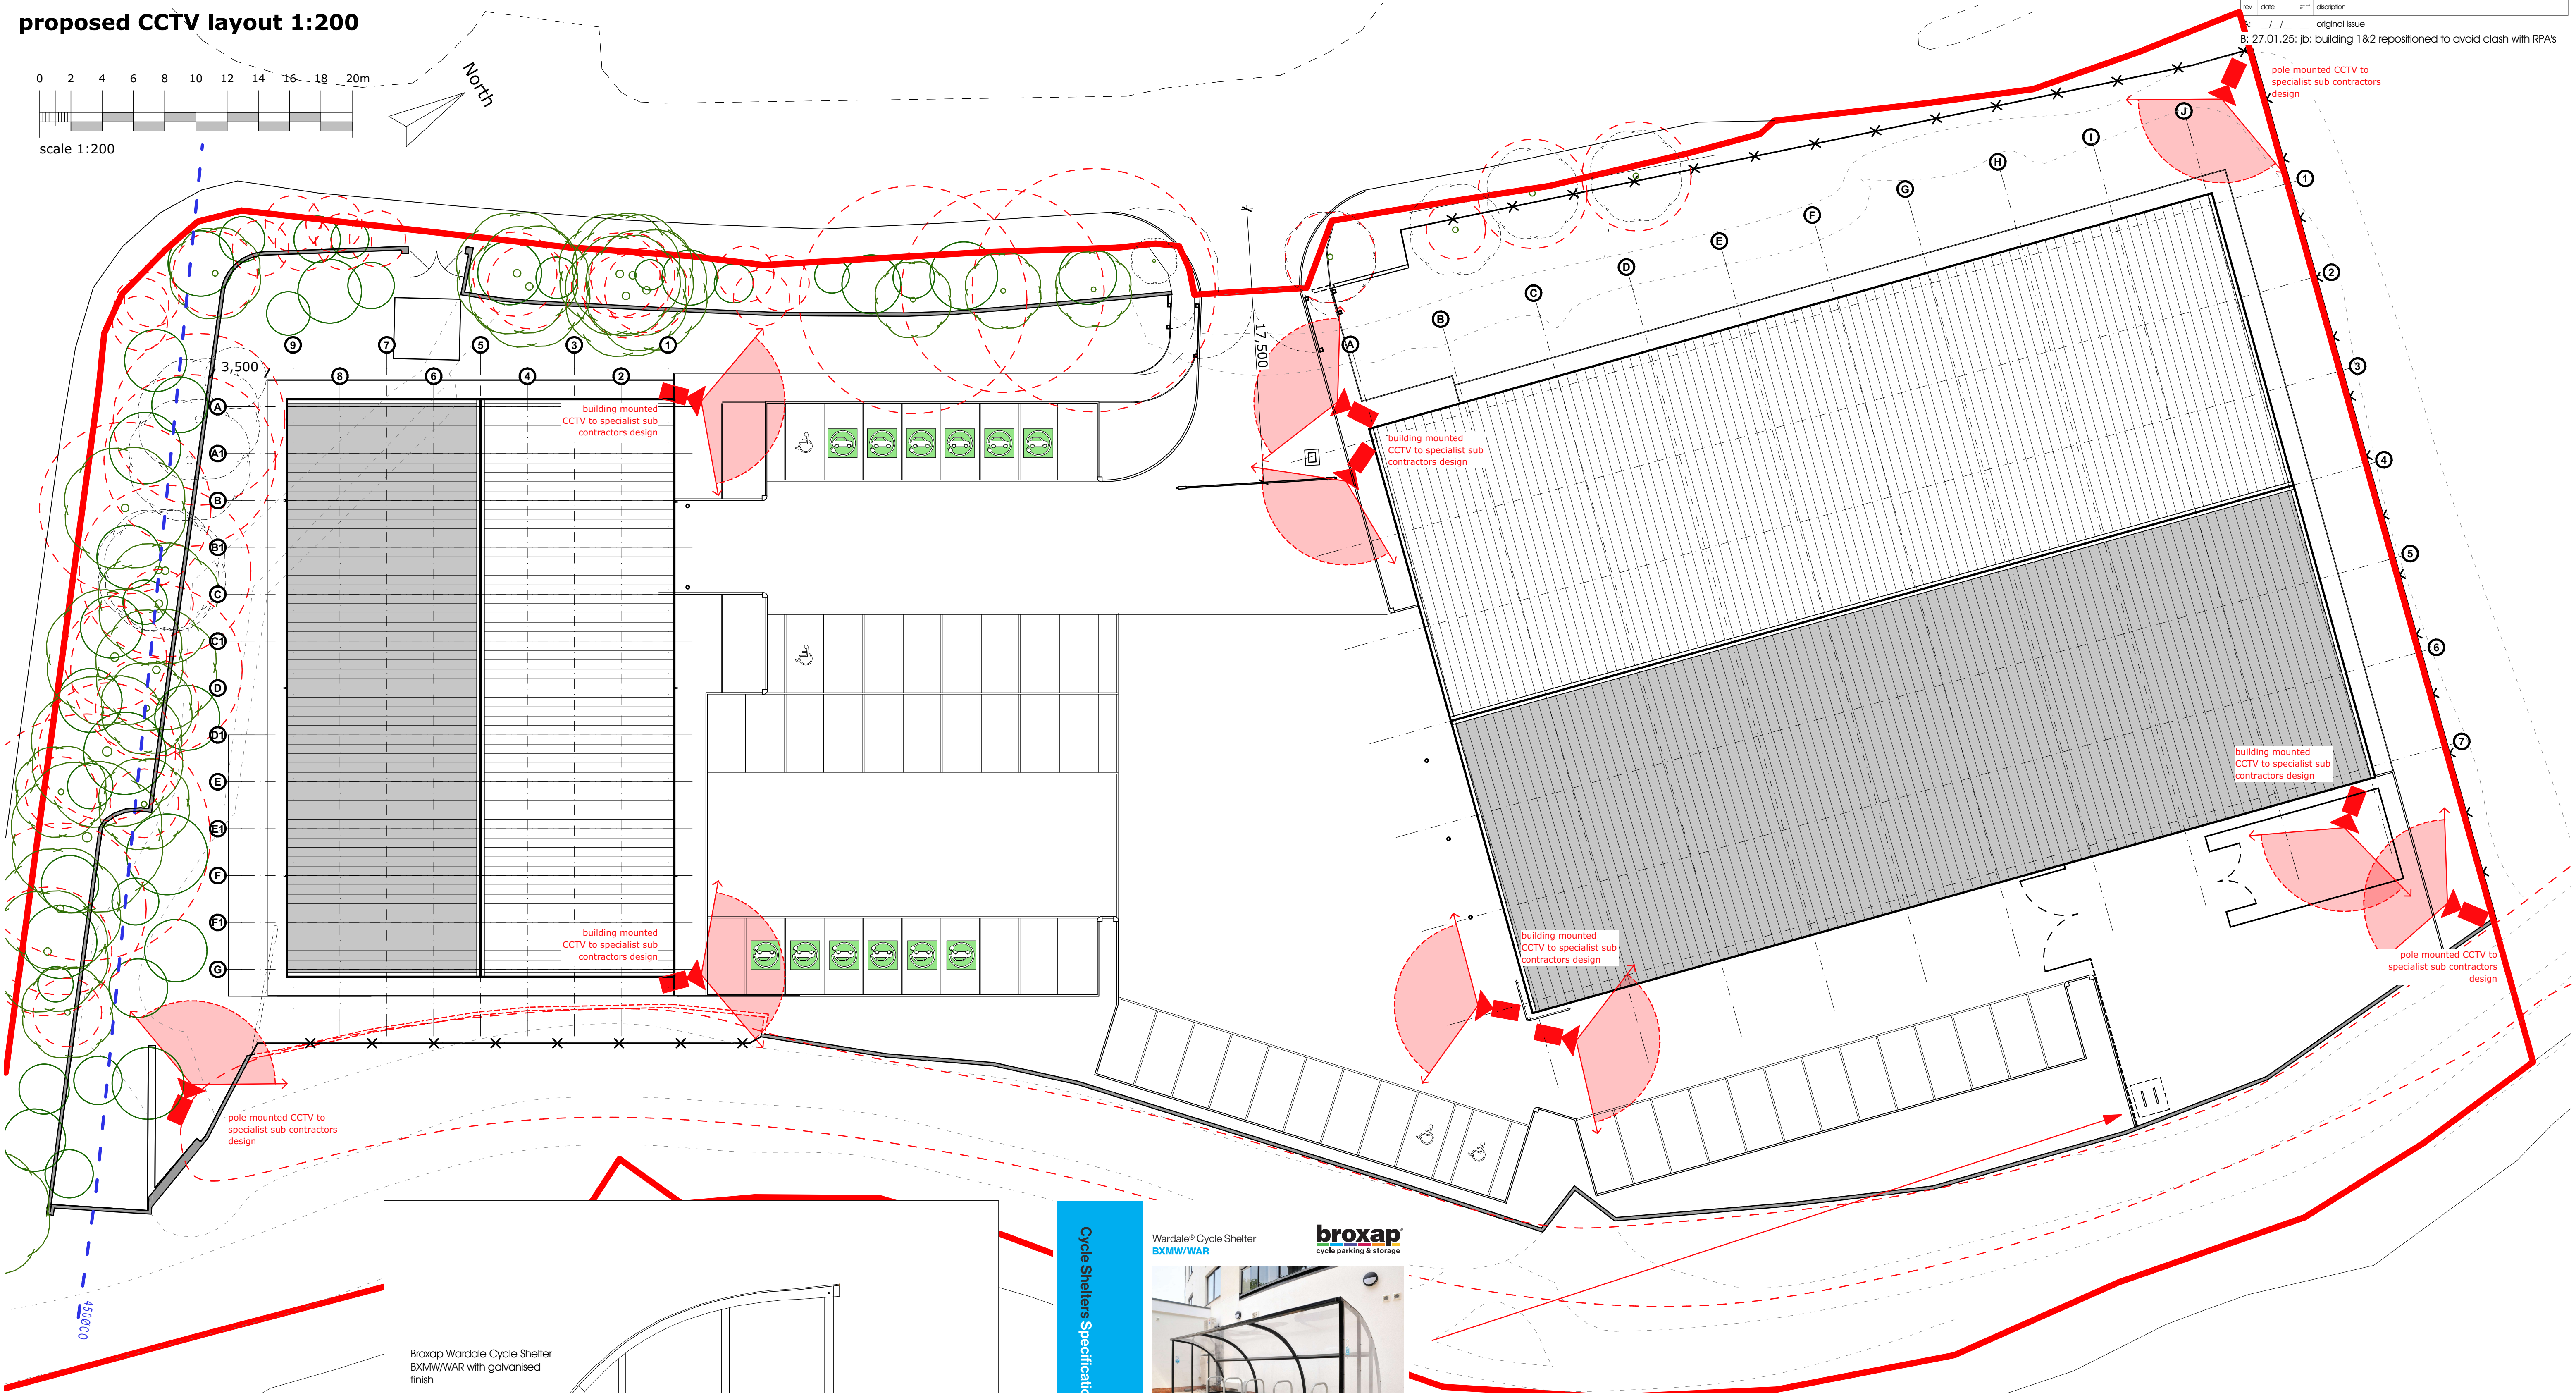

Cycle Shelters Specification Sheet

Wardale® Cycle Shelter
BXMW/WAR

broxap
cycle parking & storage

Standard Unit Dimensions

Width 2140mm
Height 2050mm

Length with Capacity:

- 2000mm (4 Cycles)
- 3000mm (6 Cycles)
- 4000mm (10 Cycles)
- 5000mm (12 Cycles)
- 6000mm (14 Cycles)

Colours/Finishes:

Material	Finish	Colour
Galvanneal	Standard	Black
Galvanneal	Standard	White
Galvanneal	Standard	Grey
Galvanneal	Standard	Blue
Galvanneal	Standard	Red
Galvanneal	Standard	Green
Galvanneal	Standard	Yellow
Galvanneal	Standard	Orange
Galvanneal	Standard	Pink
Galvanneal	Standard	Purple
Galvanneal	Standard	Brown
Galvanneal	Standard	Gold
Galvanneal	Standard	Silver
Galvanneal	Standard	Black

Standard Unit Dimensions are given as a guide only. Please check dimensions on the actual unit.

Product Information

The Wardale® cycle shelter is our best selling and most versatile shelter. With its modular design the Wardale cycle shelter can be linked together to create banks of shelters which allow you to accommodate almost any quantity of cycles. The Wardale can also be fitted with Sliding or Sliding gates with a range of locking mechanisms available to create a fully lockable and secure shelter.

Features

- Polycarbonate End Panels Included
- Robust modular construction featuring load bearing purlins
- Welded end frames and purlin section made from heavy-duty box section assembled with anti-rattle high strength bolts
- Anti-rattle end frames
- Adjustable baseplates
- Bottom purlin provides anti-crawl bar on level surface
- Hot dipped galvanized to BS EN ISO 1461
- 4mm Clear View PETG UV Resistant and Side Cladding (5mm also available)
- Brexit Compliant Configurations

Materials Used

- Framework - Mild Steel
- Cladding - 4mm PETG w
- Fasteners - Zinc Plated
- Cover Strips - Pre-galvanized steel flat

Broxap Limited, South Yorkshire, United Kingdom. Registered in England. Registered Office: 1, 10102 00001. E: info@broxap.co.uk W: www.broxap.co.uk

campbell driver partnership

Suite 25, Unit 2
Northlight House
Pendle Road
Brierfield
Nelson
BB9 5PL

01254 297700
www.cdparchitects.co.uk

client:	MSM		
project:	new facility Hanson Close Middleton		
sheet:	cycle store details		
drawing no:	22.135_01_009	sheet no:	B
scale:	@ A1		
date:		drawn by:	