




NO RESPONSIBILITY SHALL BE TAKEN FOR ANY USE MADE OF THIS DOCUMENT OTHER THAN FOR THAT WHICH IT WAS PREPARED AND ISSUED.
ALL DIMENSIONS SHOULD BE CHECKED ON SITE.
DO NOT SCALE FROM THIS DRAWING
ANY DRAWING ERRORS OR DIVERGENCIES SHOULD BE BROUGHT TO THE ATTENTION OF DESIGN TEAM AT THE ADDRESS SHOWN BELOW.

NOTES

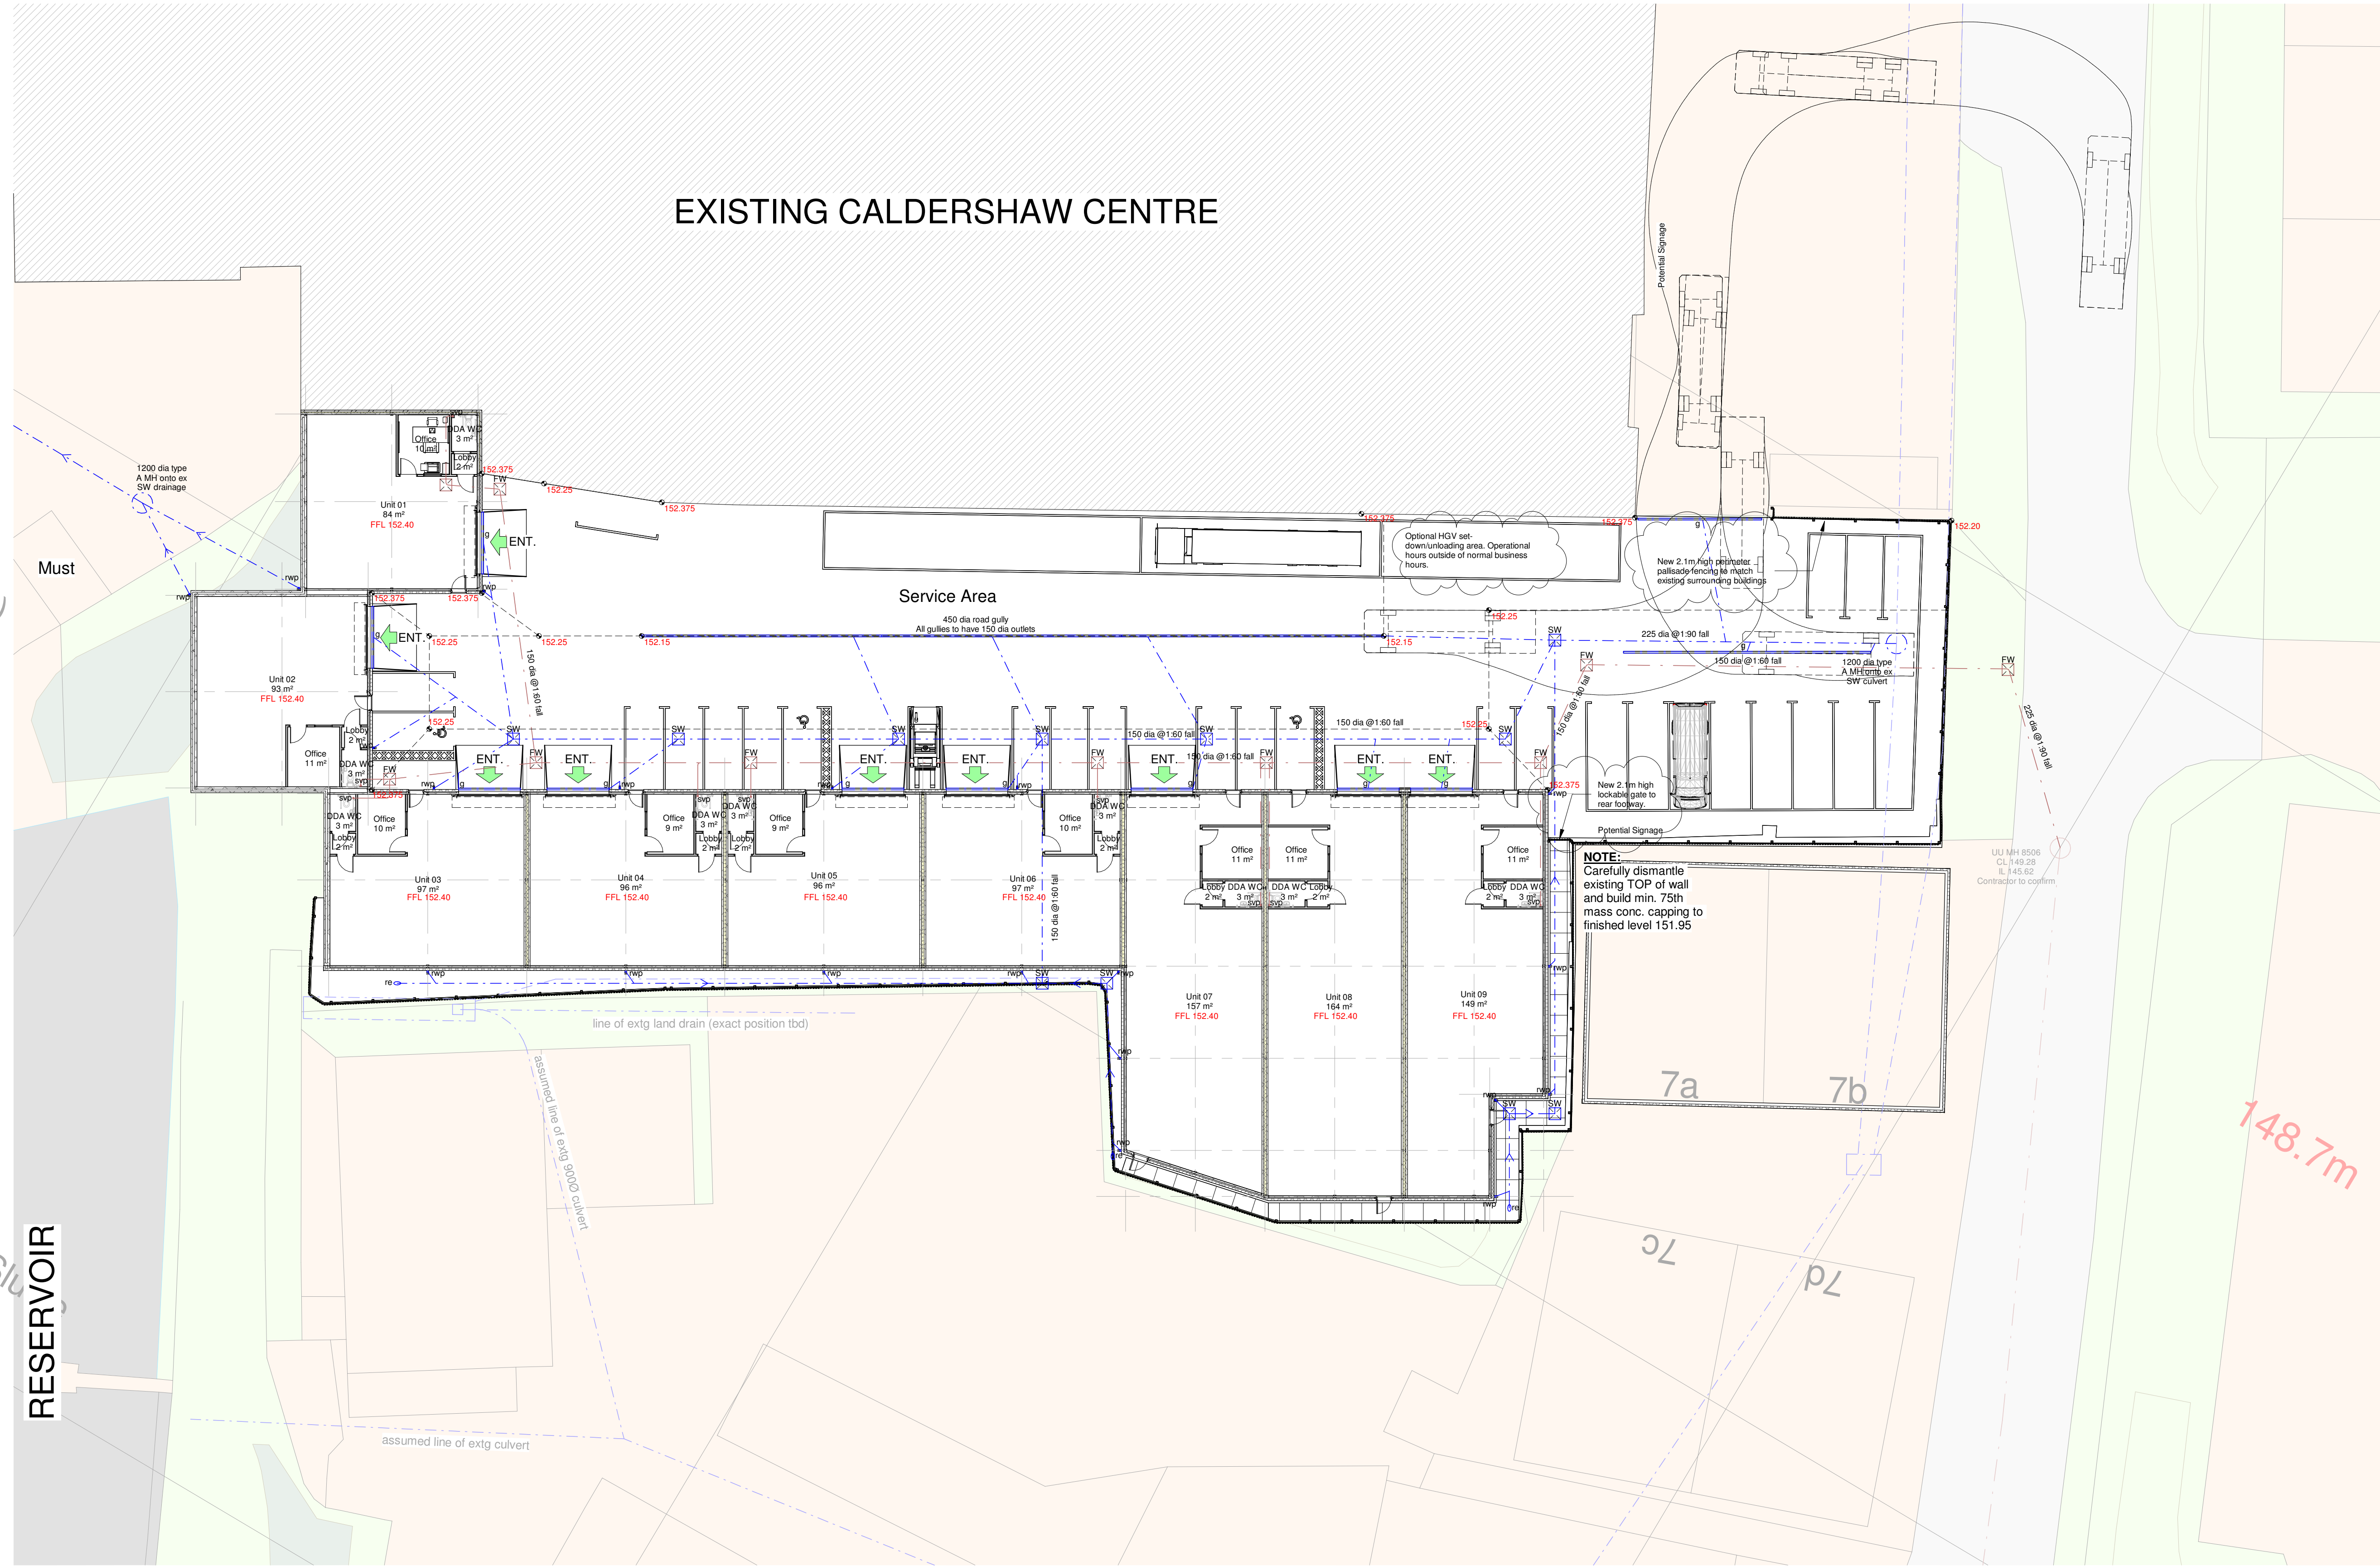


1 Proposed - Site Plan

1 : 200

I.Q.7. LTD

33 Mere Drive
Clifton
Swinton
Manchester, M27 8SD
United Kingdom
M: +44 (0)746 264 4148
E: achiguma@icloud.com

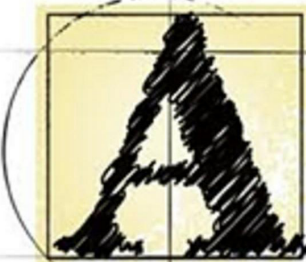

PROJECT TITLE Caldershaw Centre, Ings Lane, Rochdale			
PLANNING SUBMISSION			
DRAWING TITLE Proposed Site Plan		SCALE 1 : 200	@ A1
DRAWING NO. 89107-ACC-ZZ-00-DP-A-0101		DATE 10/09/2023	REVISION P2

P2 Fenceline and notes updated to reflect comments	AC	KK	28/01/2025
P1 Vehicle turning circle added	AC	KK	10/11/2024
P0 First Issue	AC	KK	15/09/2023
REVISION / DESCRIPTION	DRAWN	CHECKED	DATE