

Dimensioning

Figured dimensions only to be taken from these designs and drawings. Work to annotated dimensions only. All dimensions to be checked on site. Architectural designers to be informed immediately of any discrepancies before work proceeds. Drawings are to be read in conjunction with relevant specifications, structural engineers and service engineers' drawings.

Rev	Date	Description
-	14/03/25	Issued to client for comments



SALEEM
ARCHITECTS

Architecture | Masterplanning | Graphics


CLIENT:
Property Owner

PROJECT:
Land behind
102 Wood Street
Middleton

TITLE:
Proposed Site Plan

SCALE:
1:200 @ A1

DRAWING NO.
Sheet 3

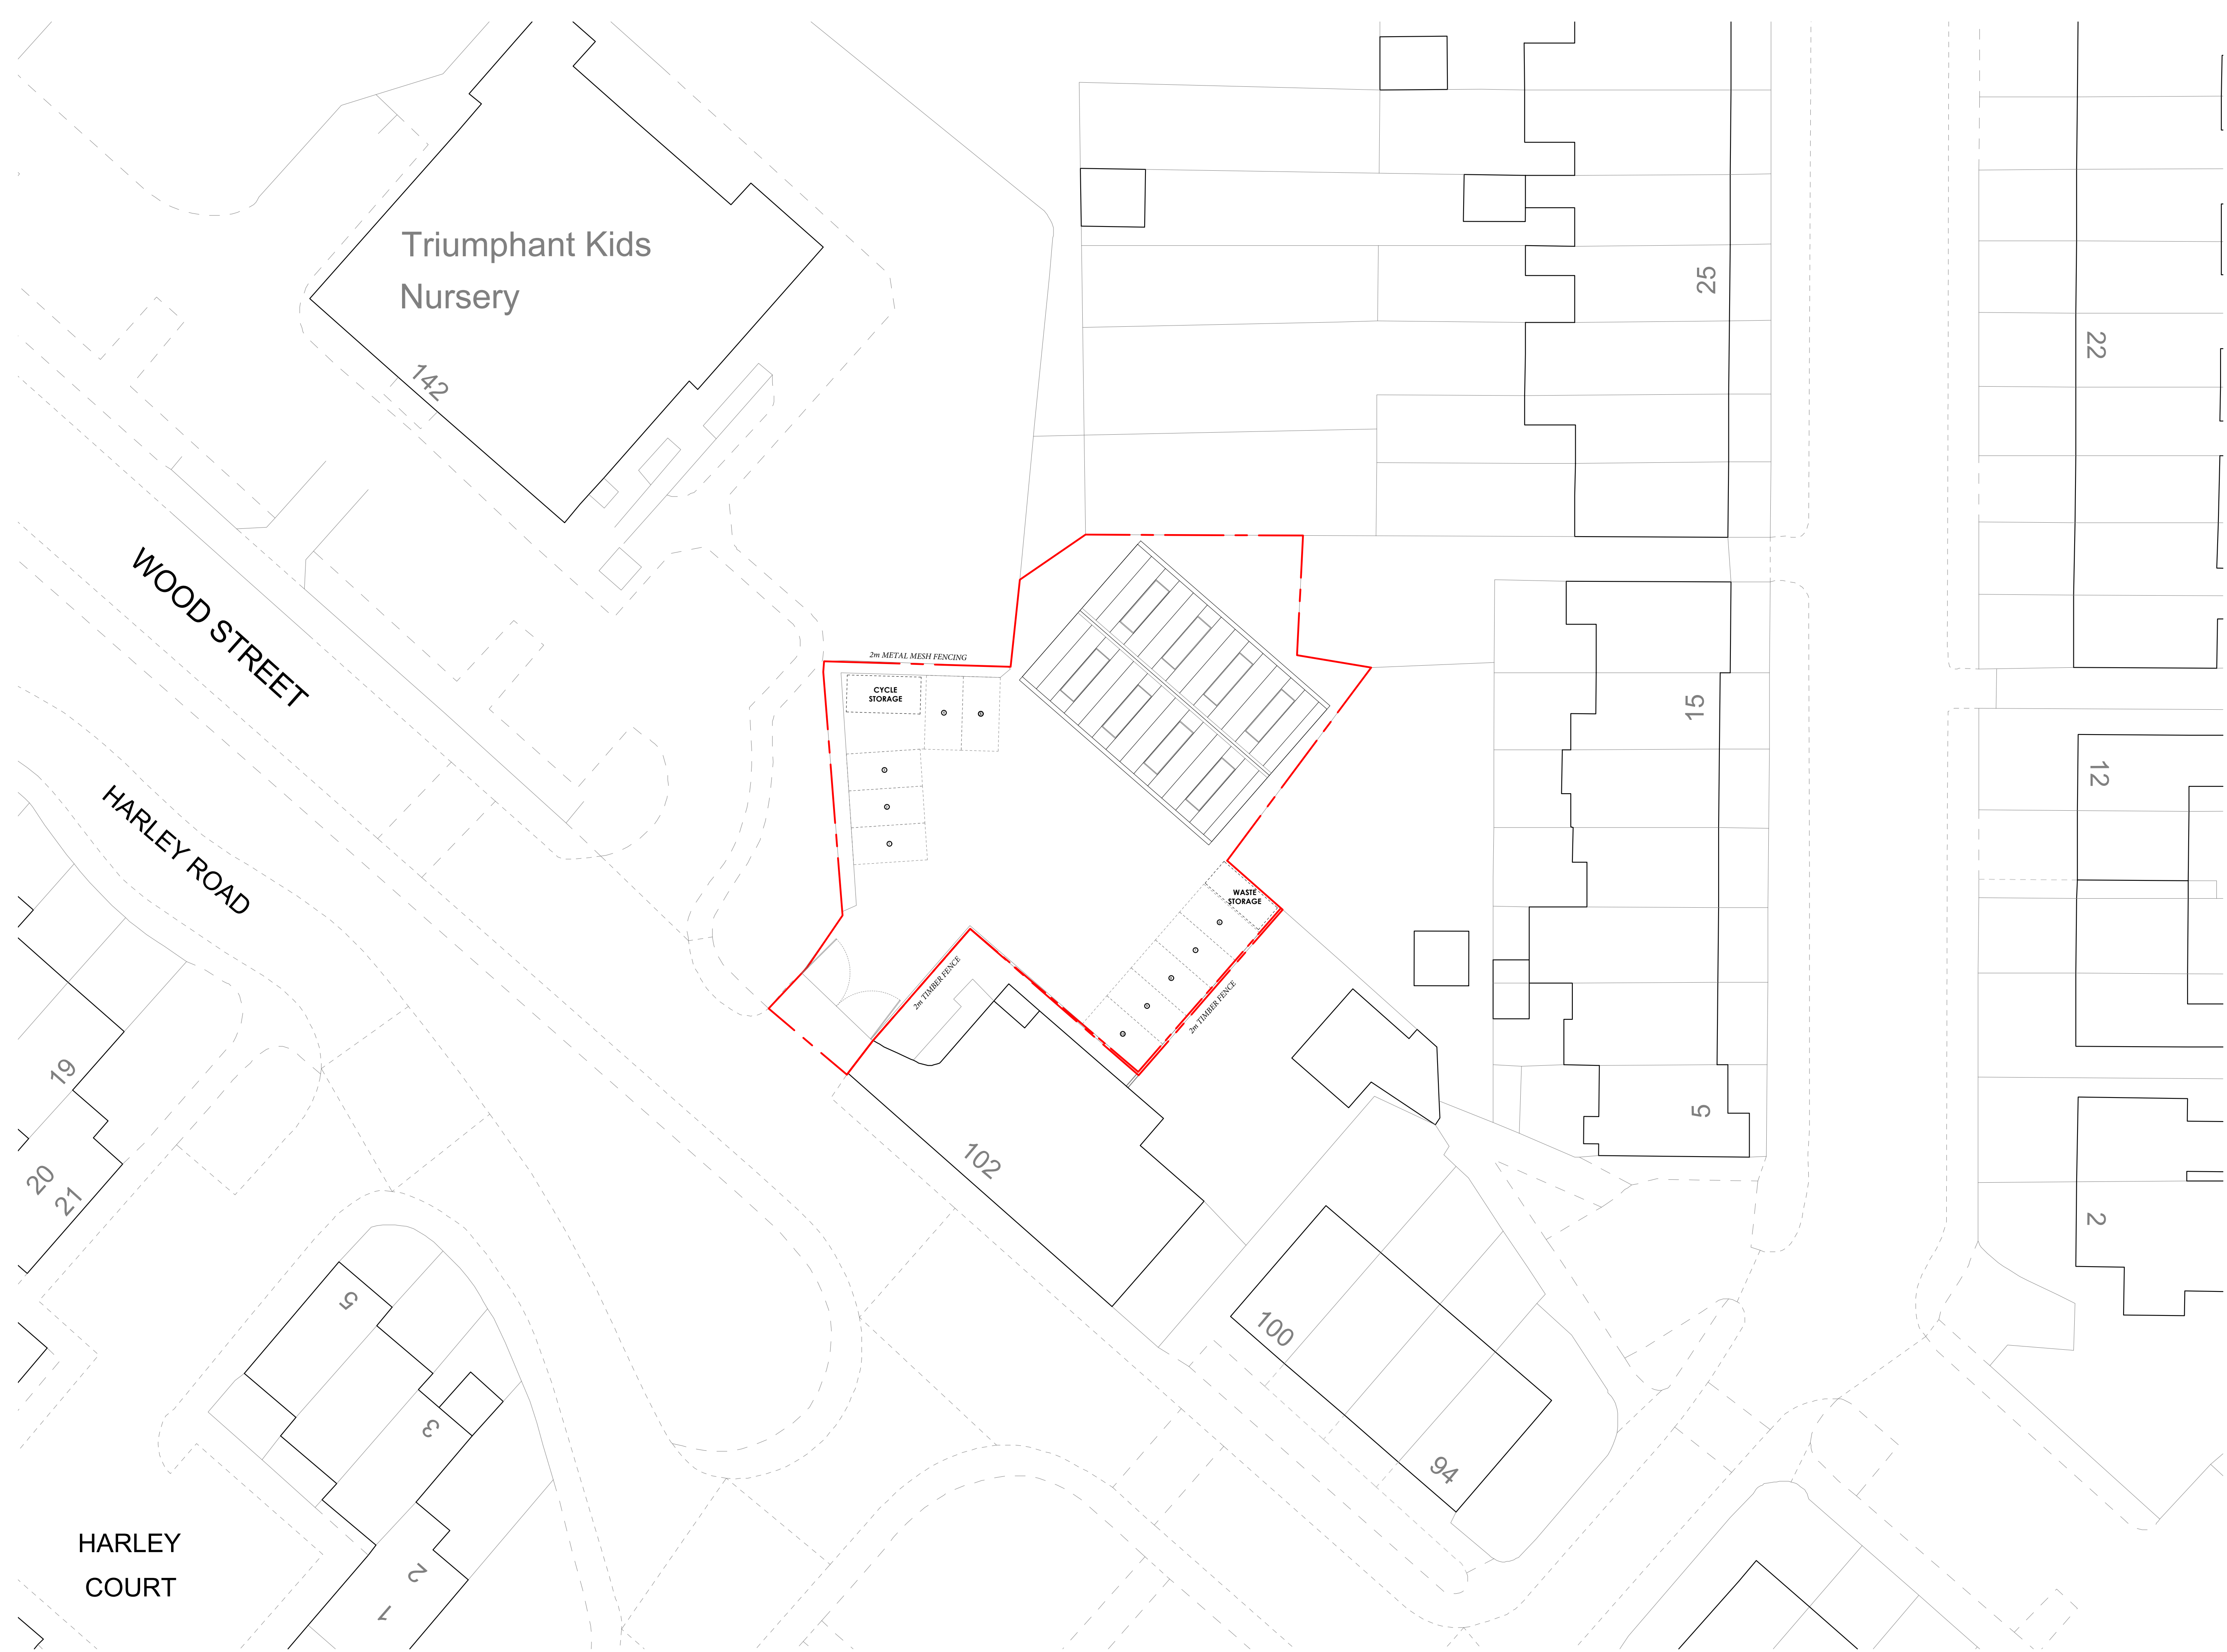

PROPOSED SITE PLAN
1:200 @ A1

0m 5m 10m 15m 20m

