




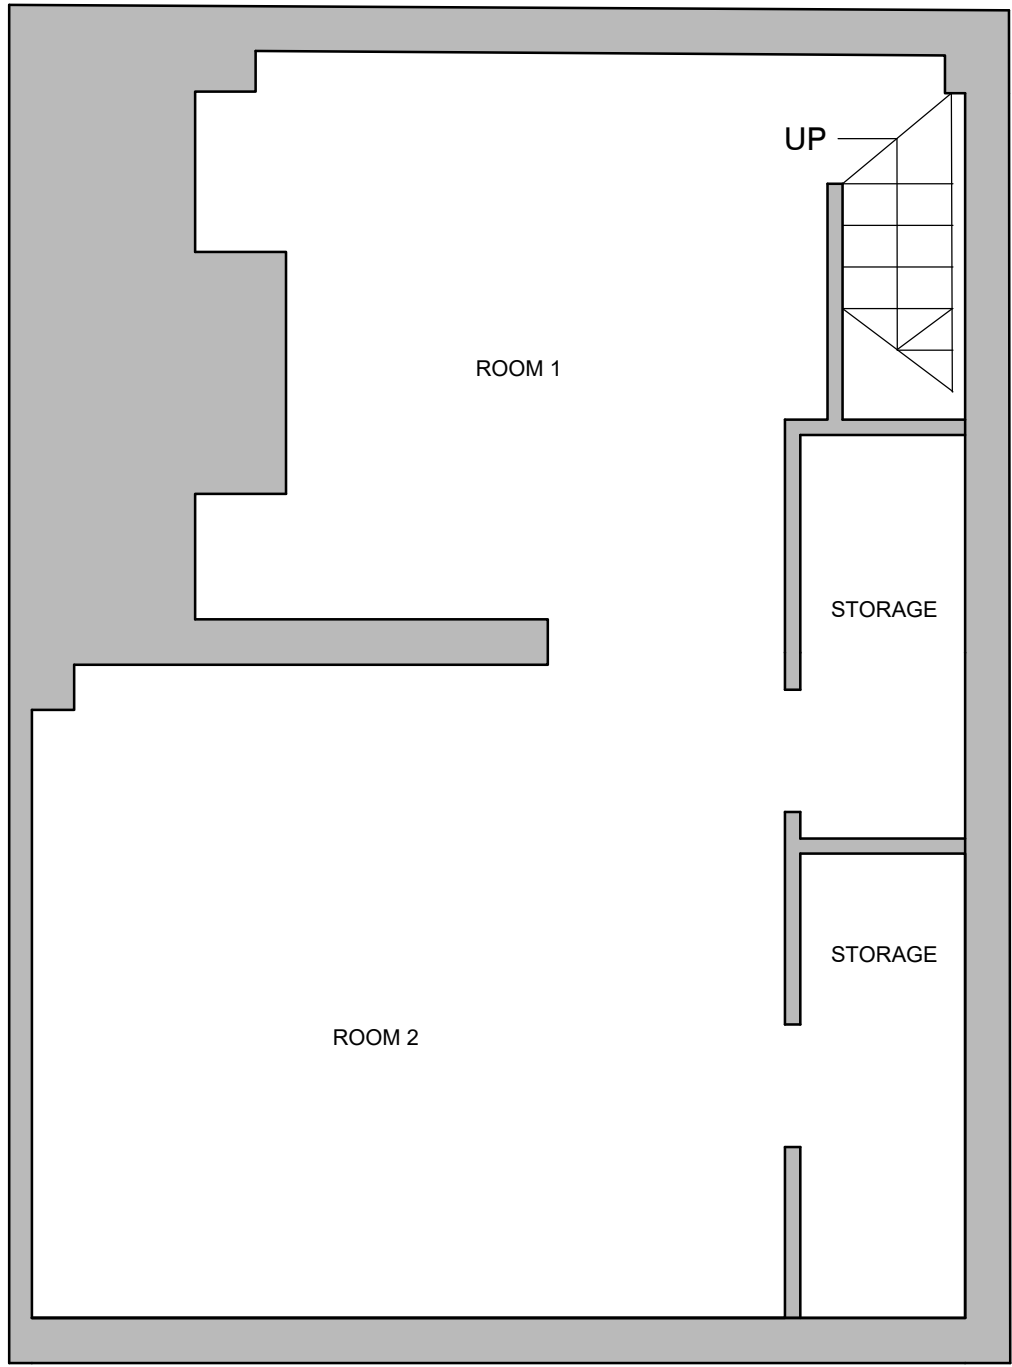


PROPOSED BASEMENT PLAN
SCALE 1 : 50

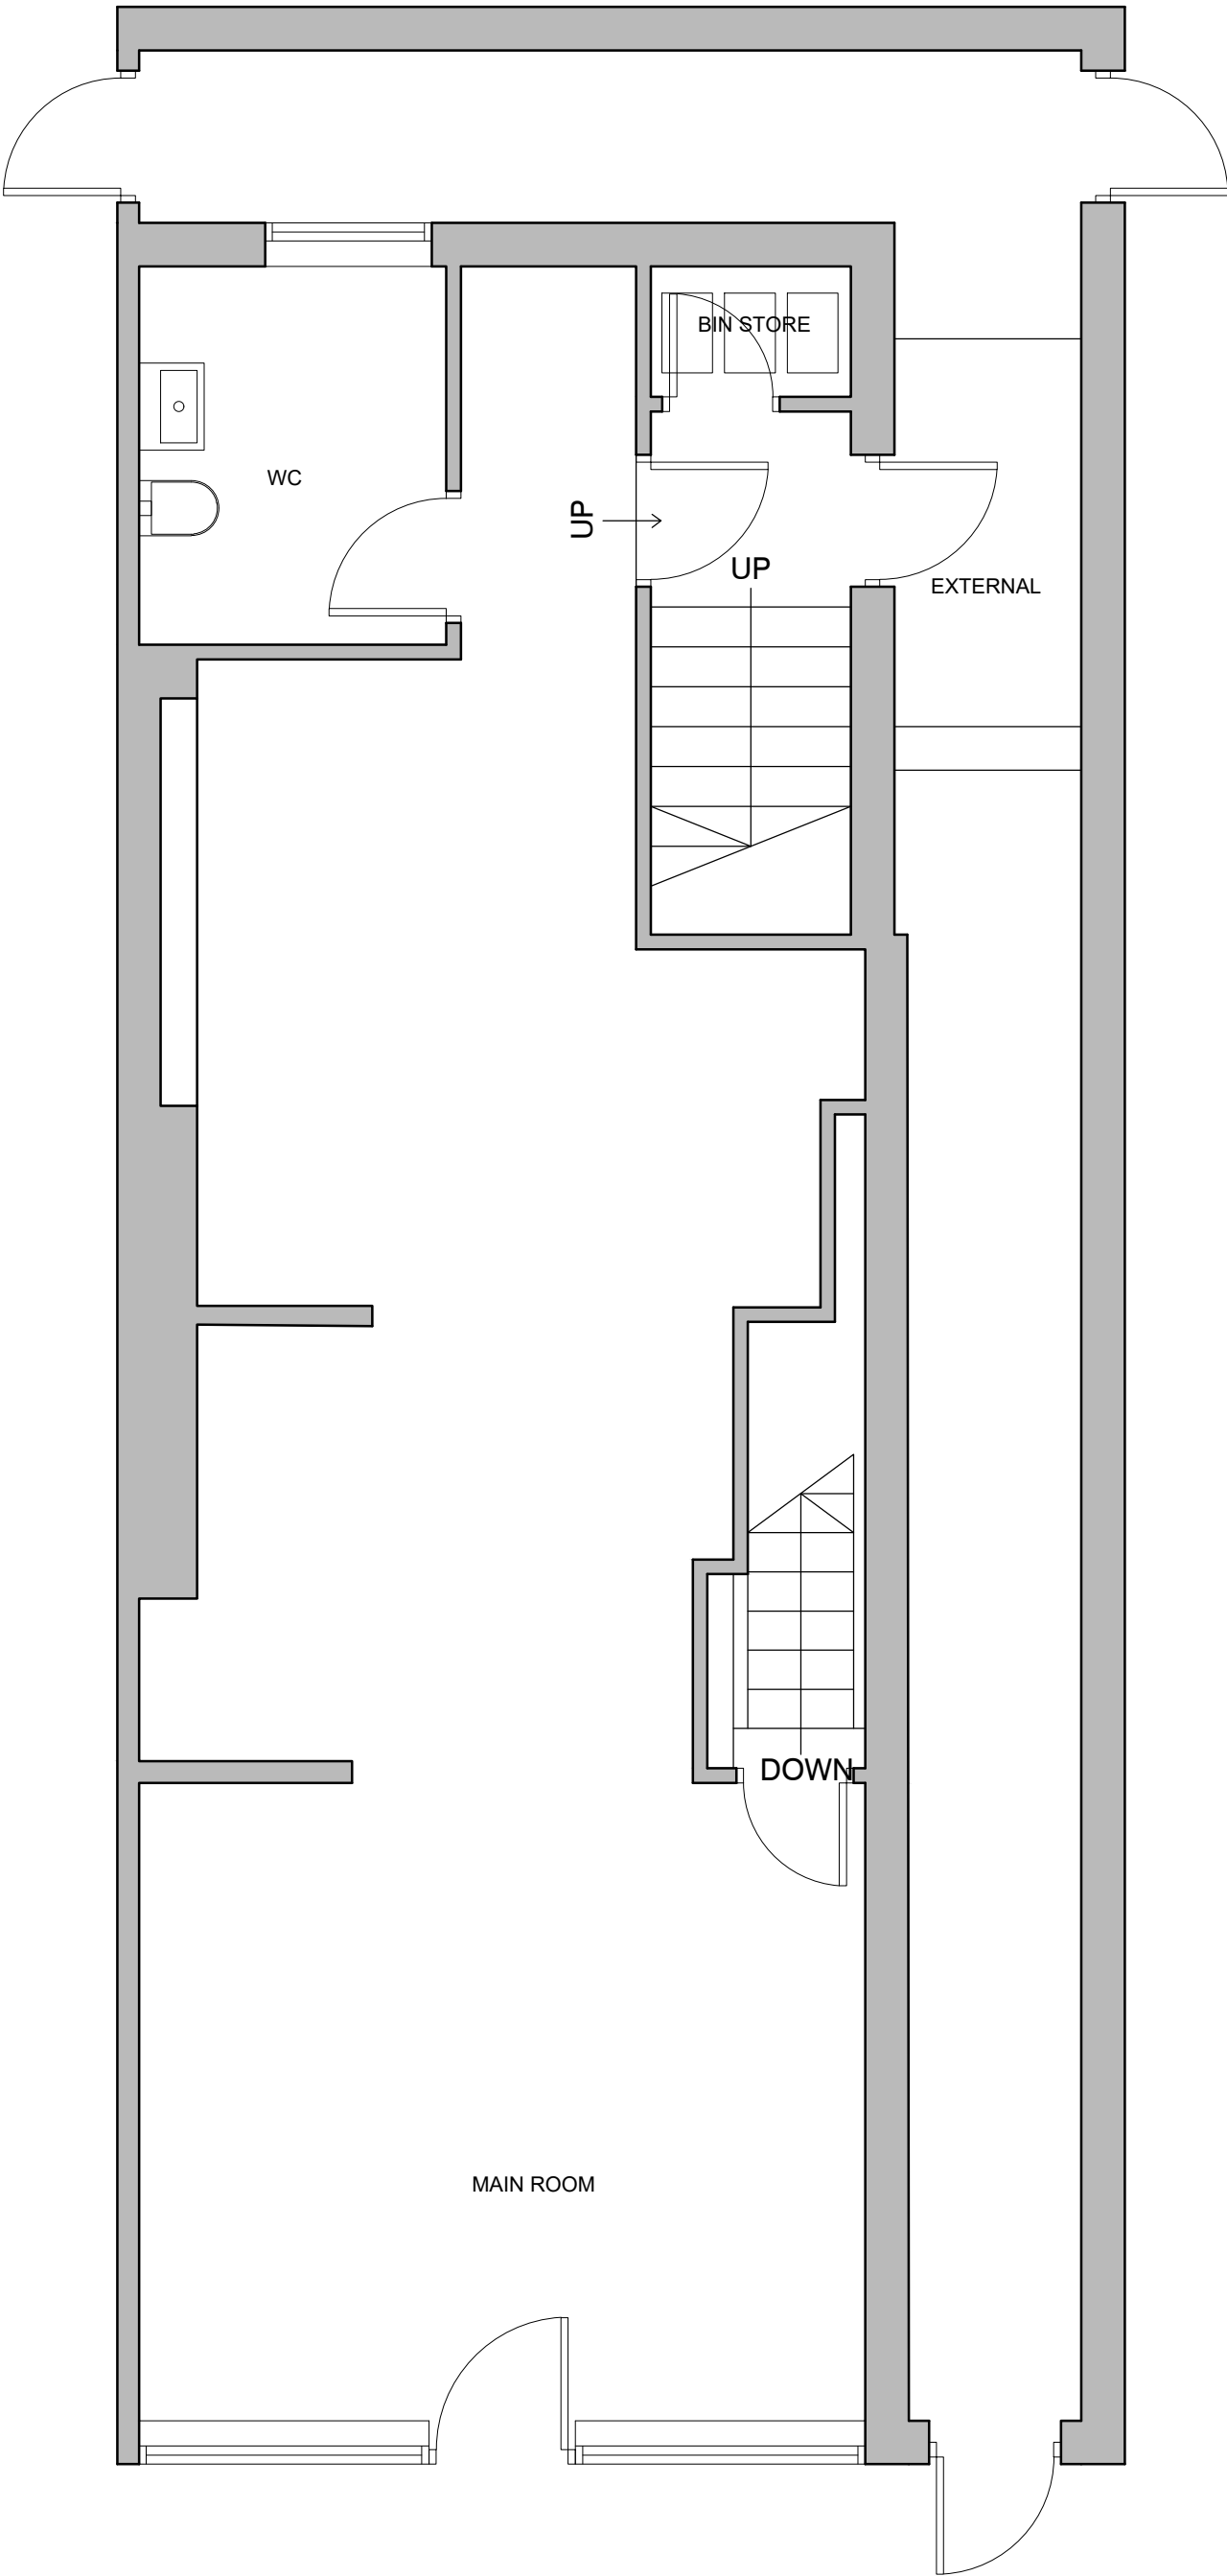

PROPOSED GROUND FLOOR PLAN
SCALE 1 : 50

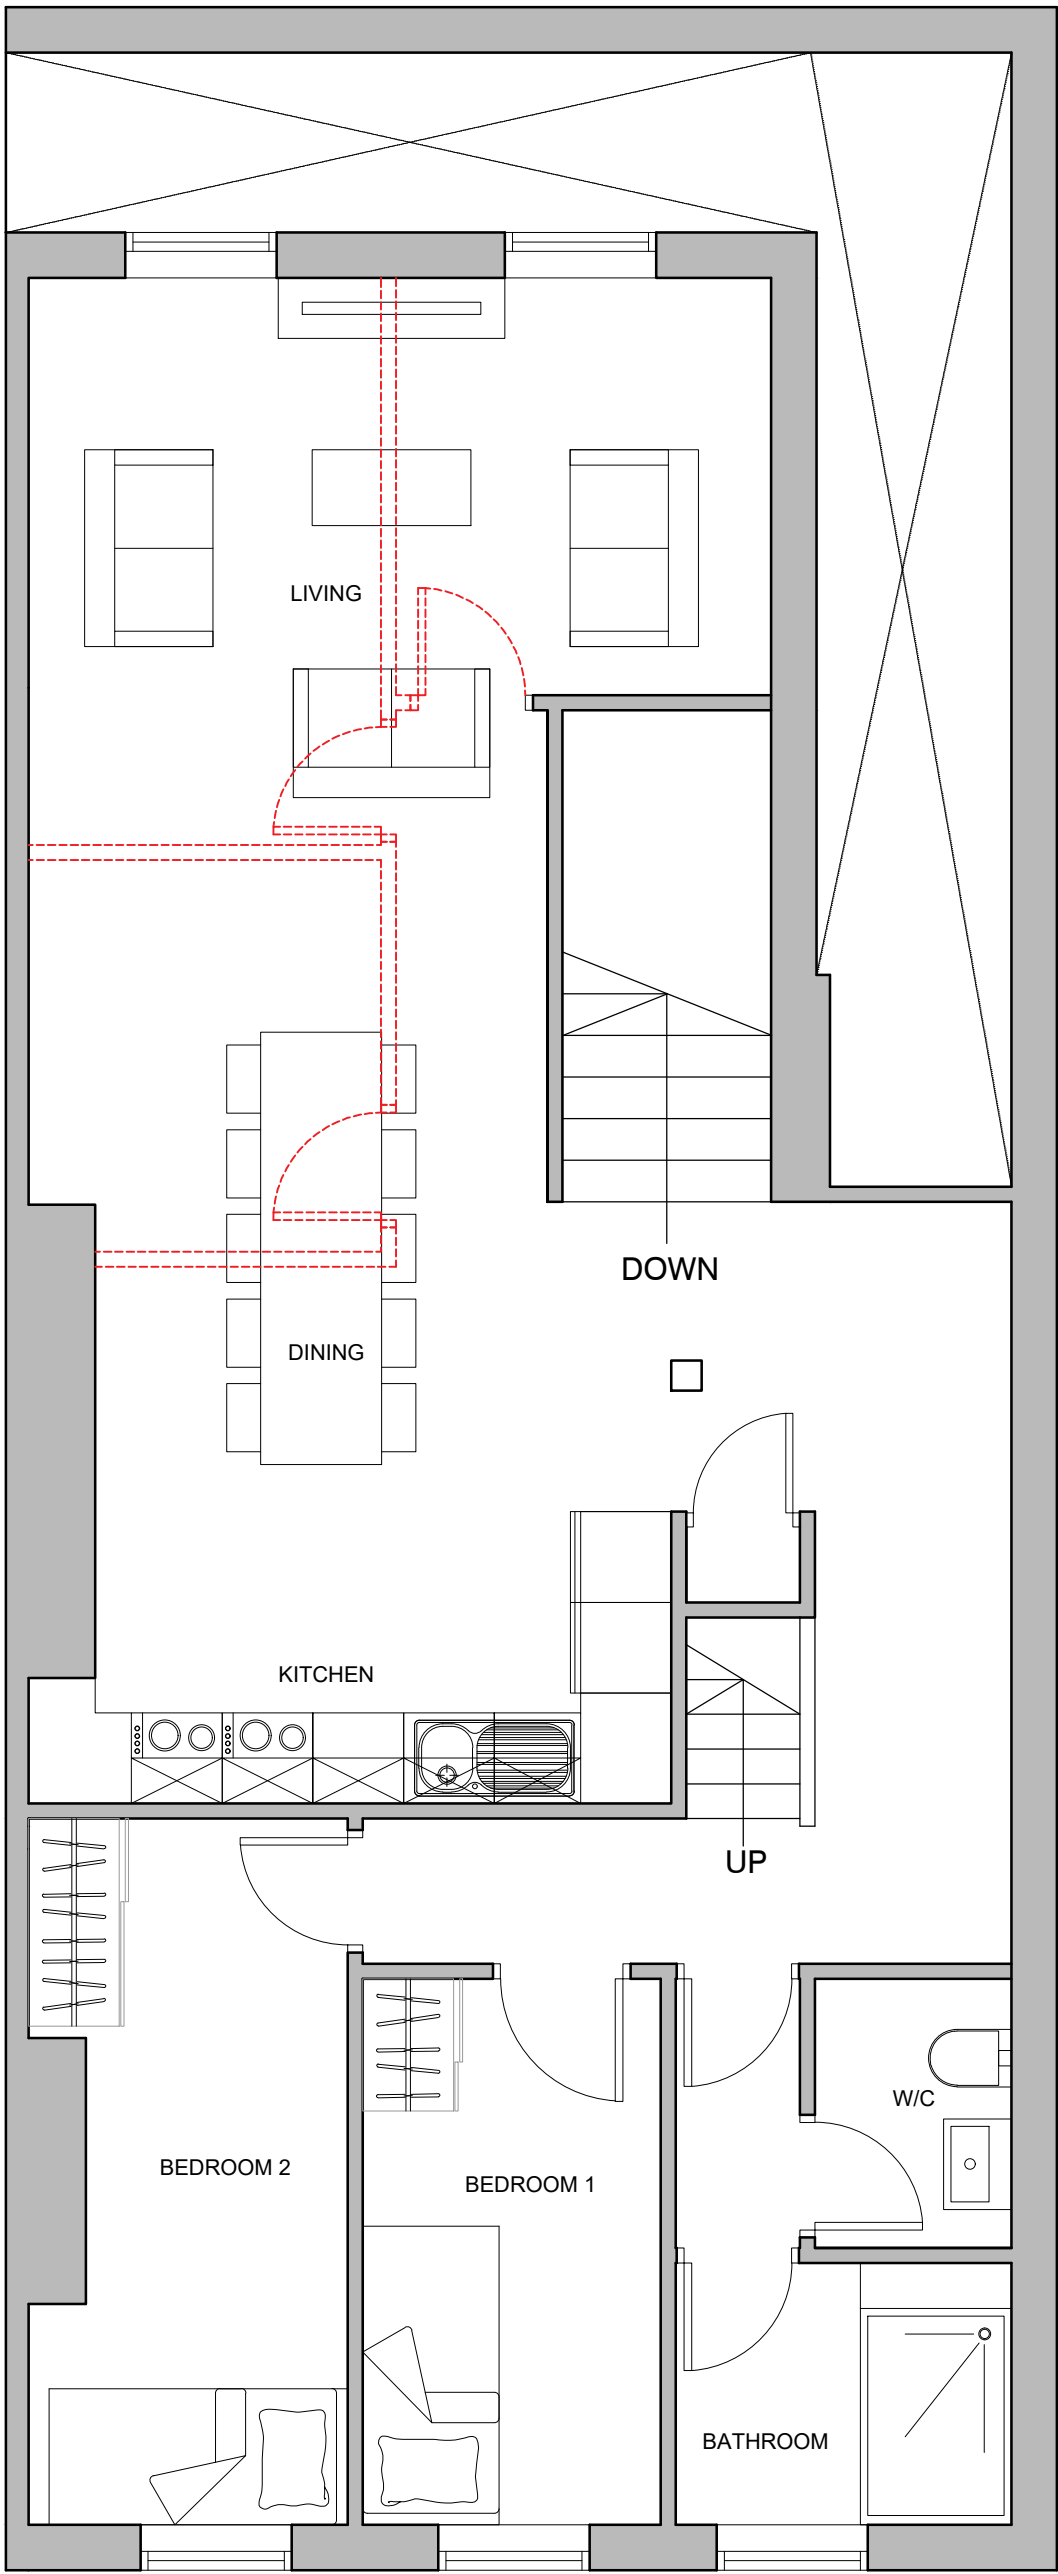

PROPOSED FIRST FLOOR PLAN
SCALE 1 : 50

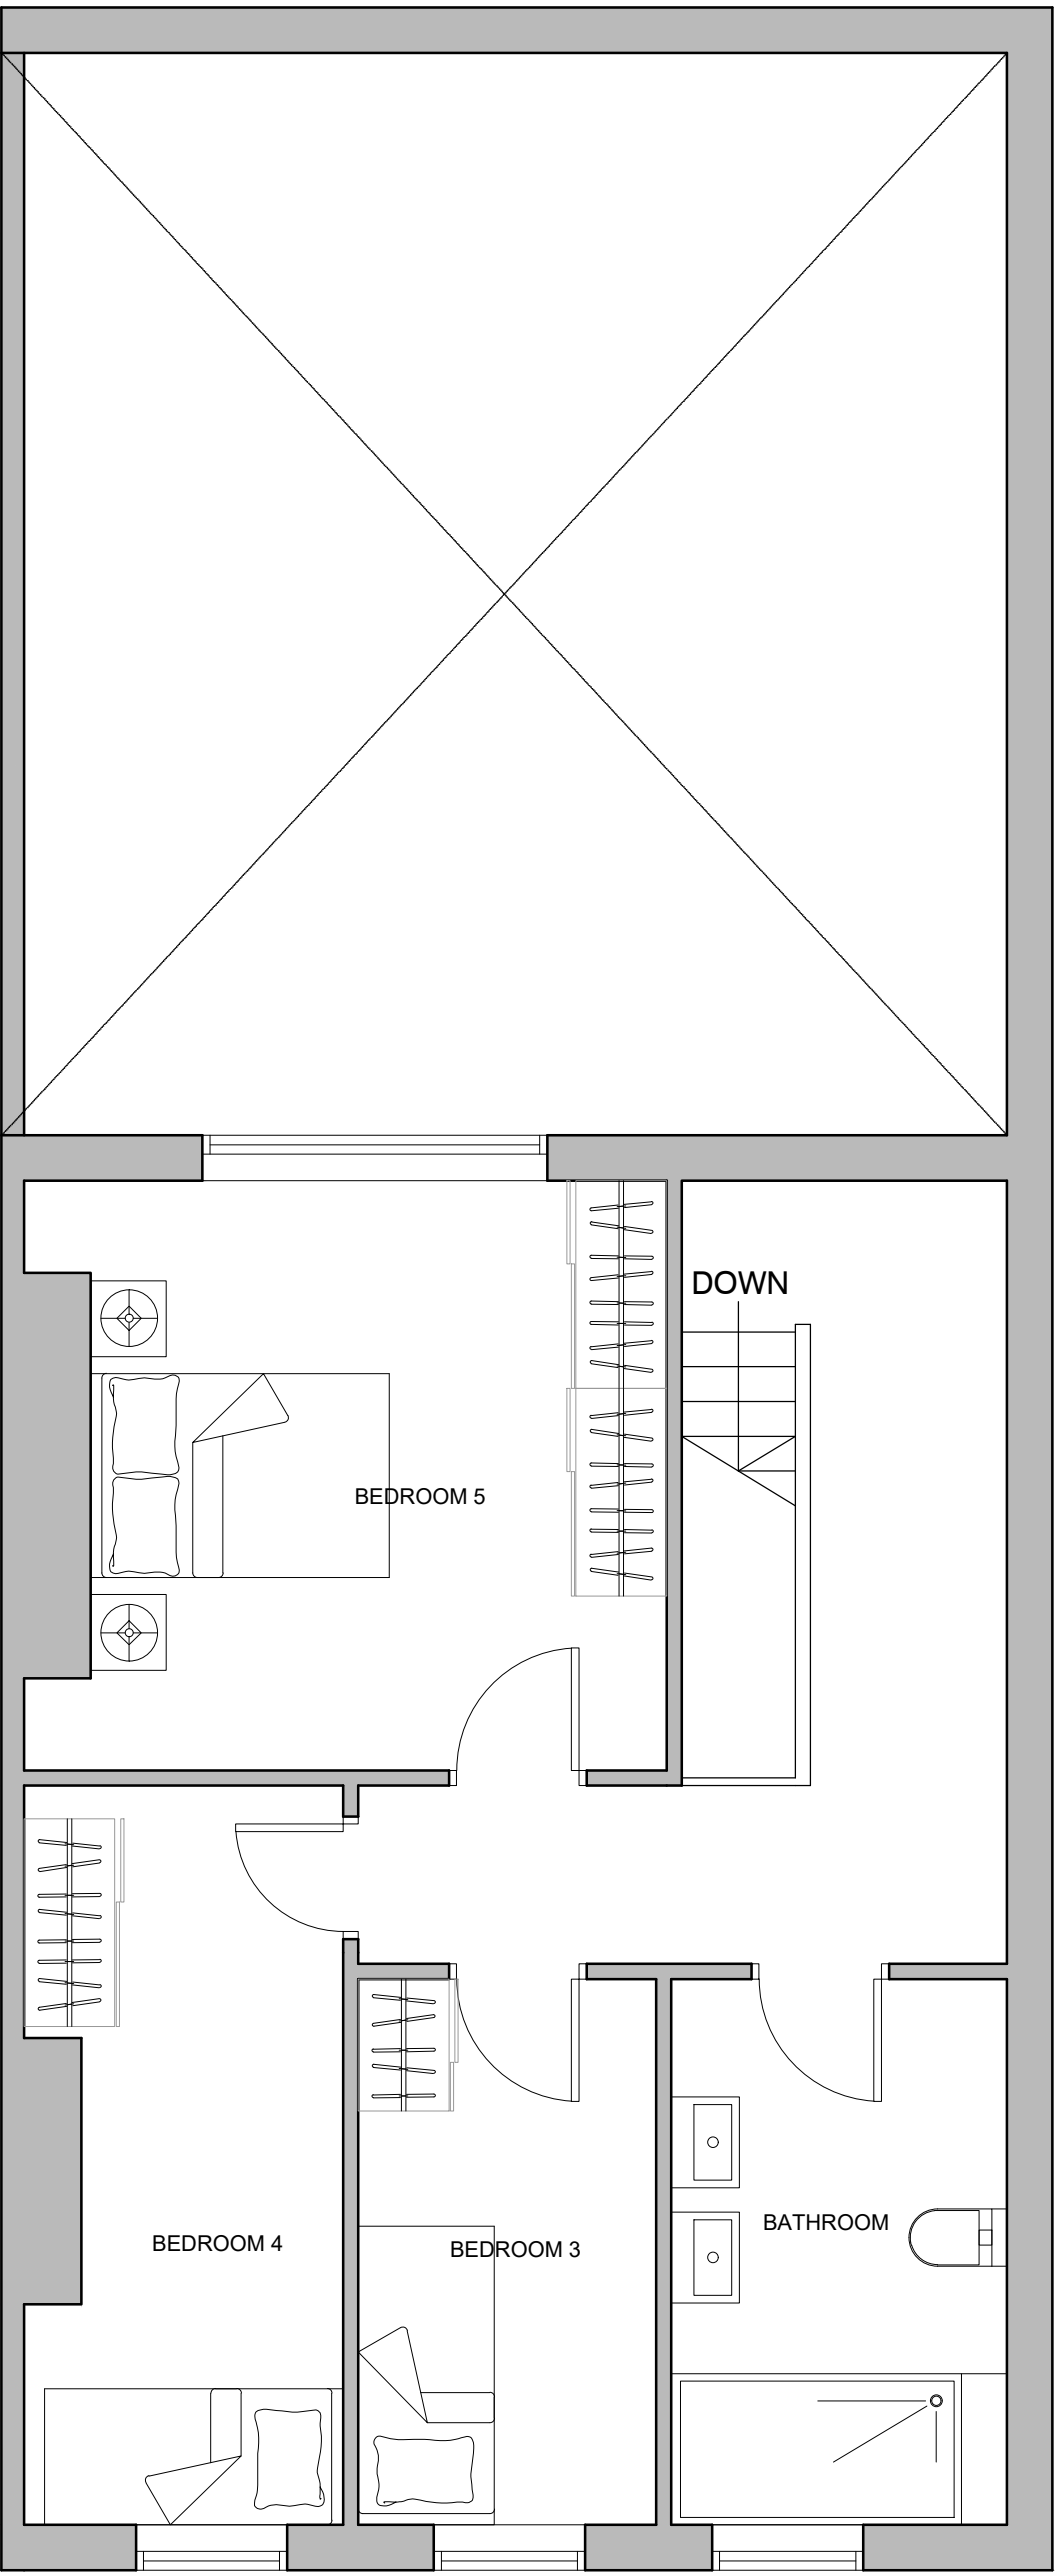

PROPOSED SECOND FLOOR PLAN
SCALE 1 : 50

DEMOLITION



IMPORTANT NOTES: Do Not Scale from this Drawing. Use Figured Dimensions Only.			DRAWING STATUS:			FOOTPRINT DESIGN		
			INFORMATION			E: info@footprintdesign.net W: www.footprintdesign.net		
REVISION	DATE	DESCRIPTION	CLIENT:	SCALE:	DATE:			
A	29.10.24	Layout amendment	38 LONG STREET	1:50@A1	15.10.24			
			PROJECT: 38 LONG STREET, MIDDLETON					
			DRAWING TITLE: PROPOSED GENERAL ARRANGEMENT					
			DRAWING NO: A139_L(00)002					