




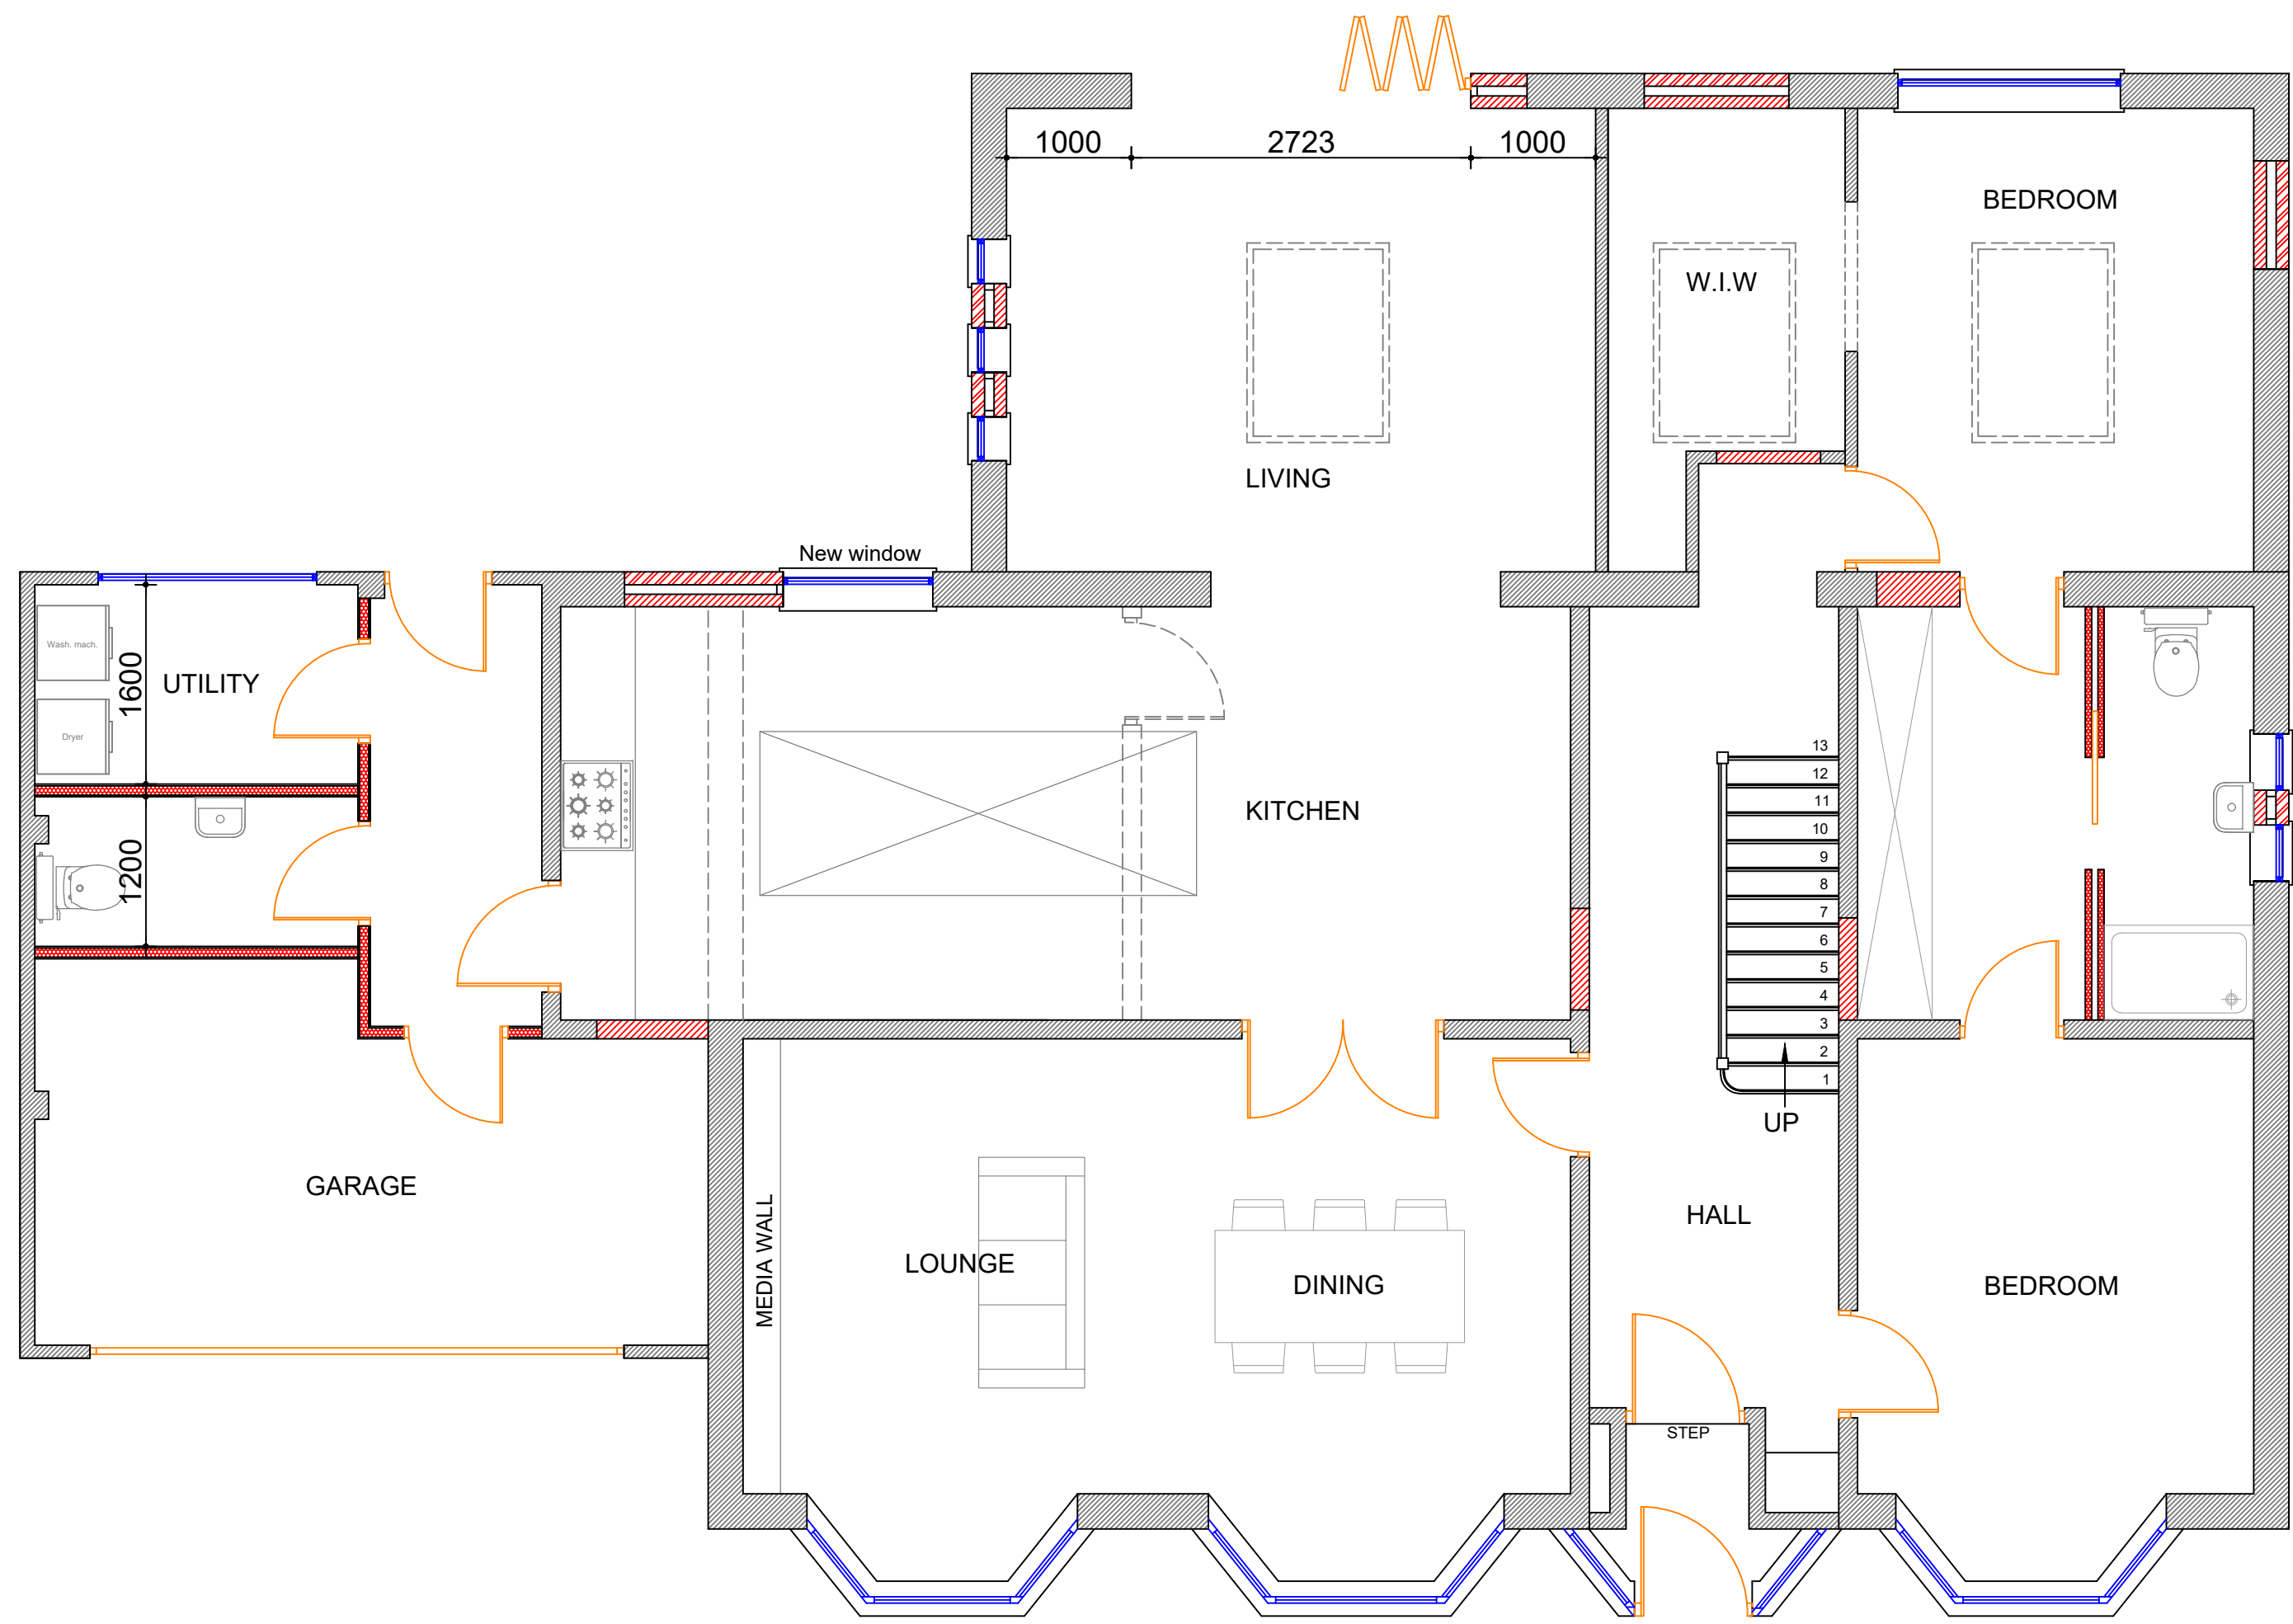

Proposed Ground Floor Plan (1:50)

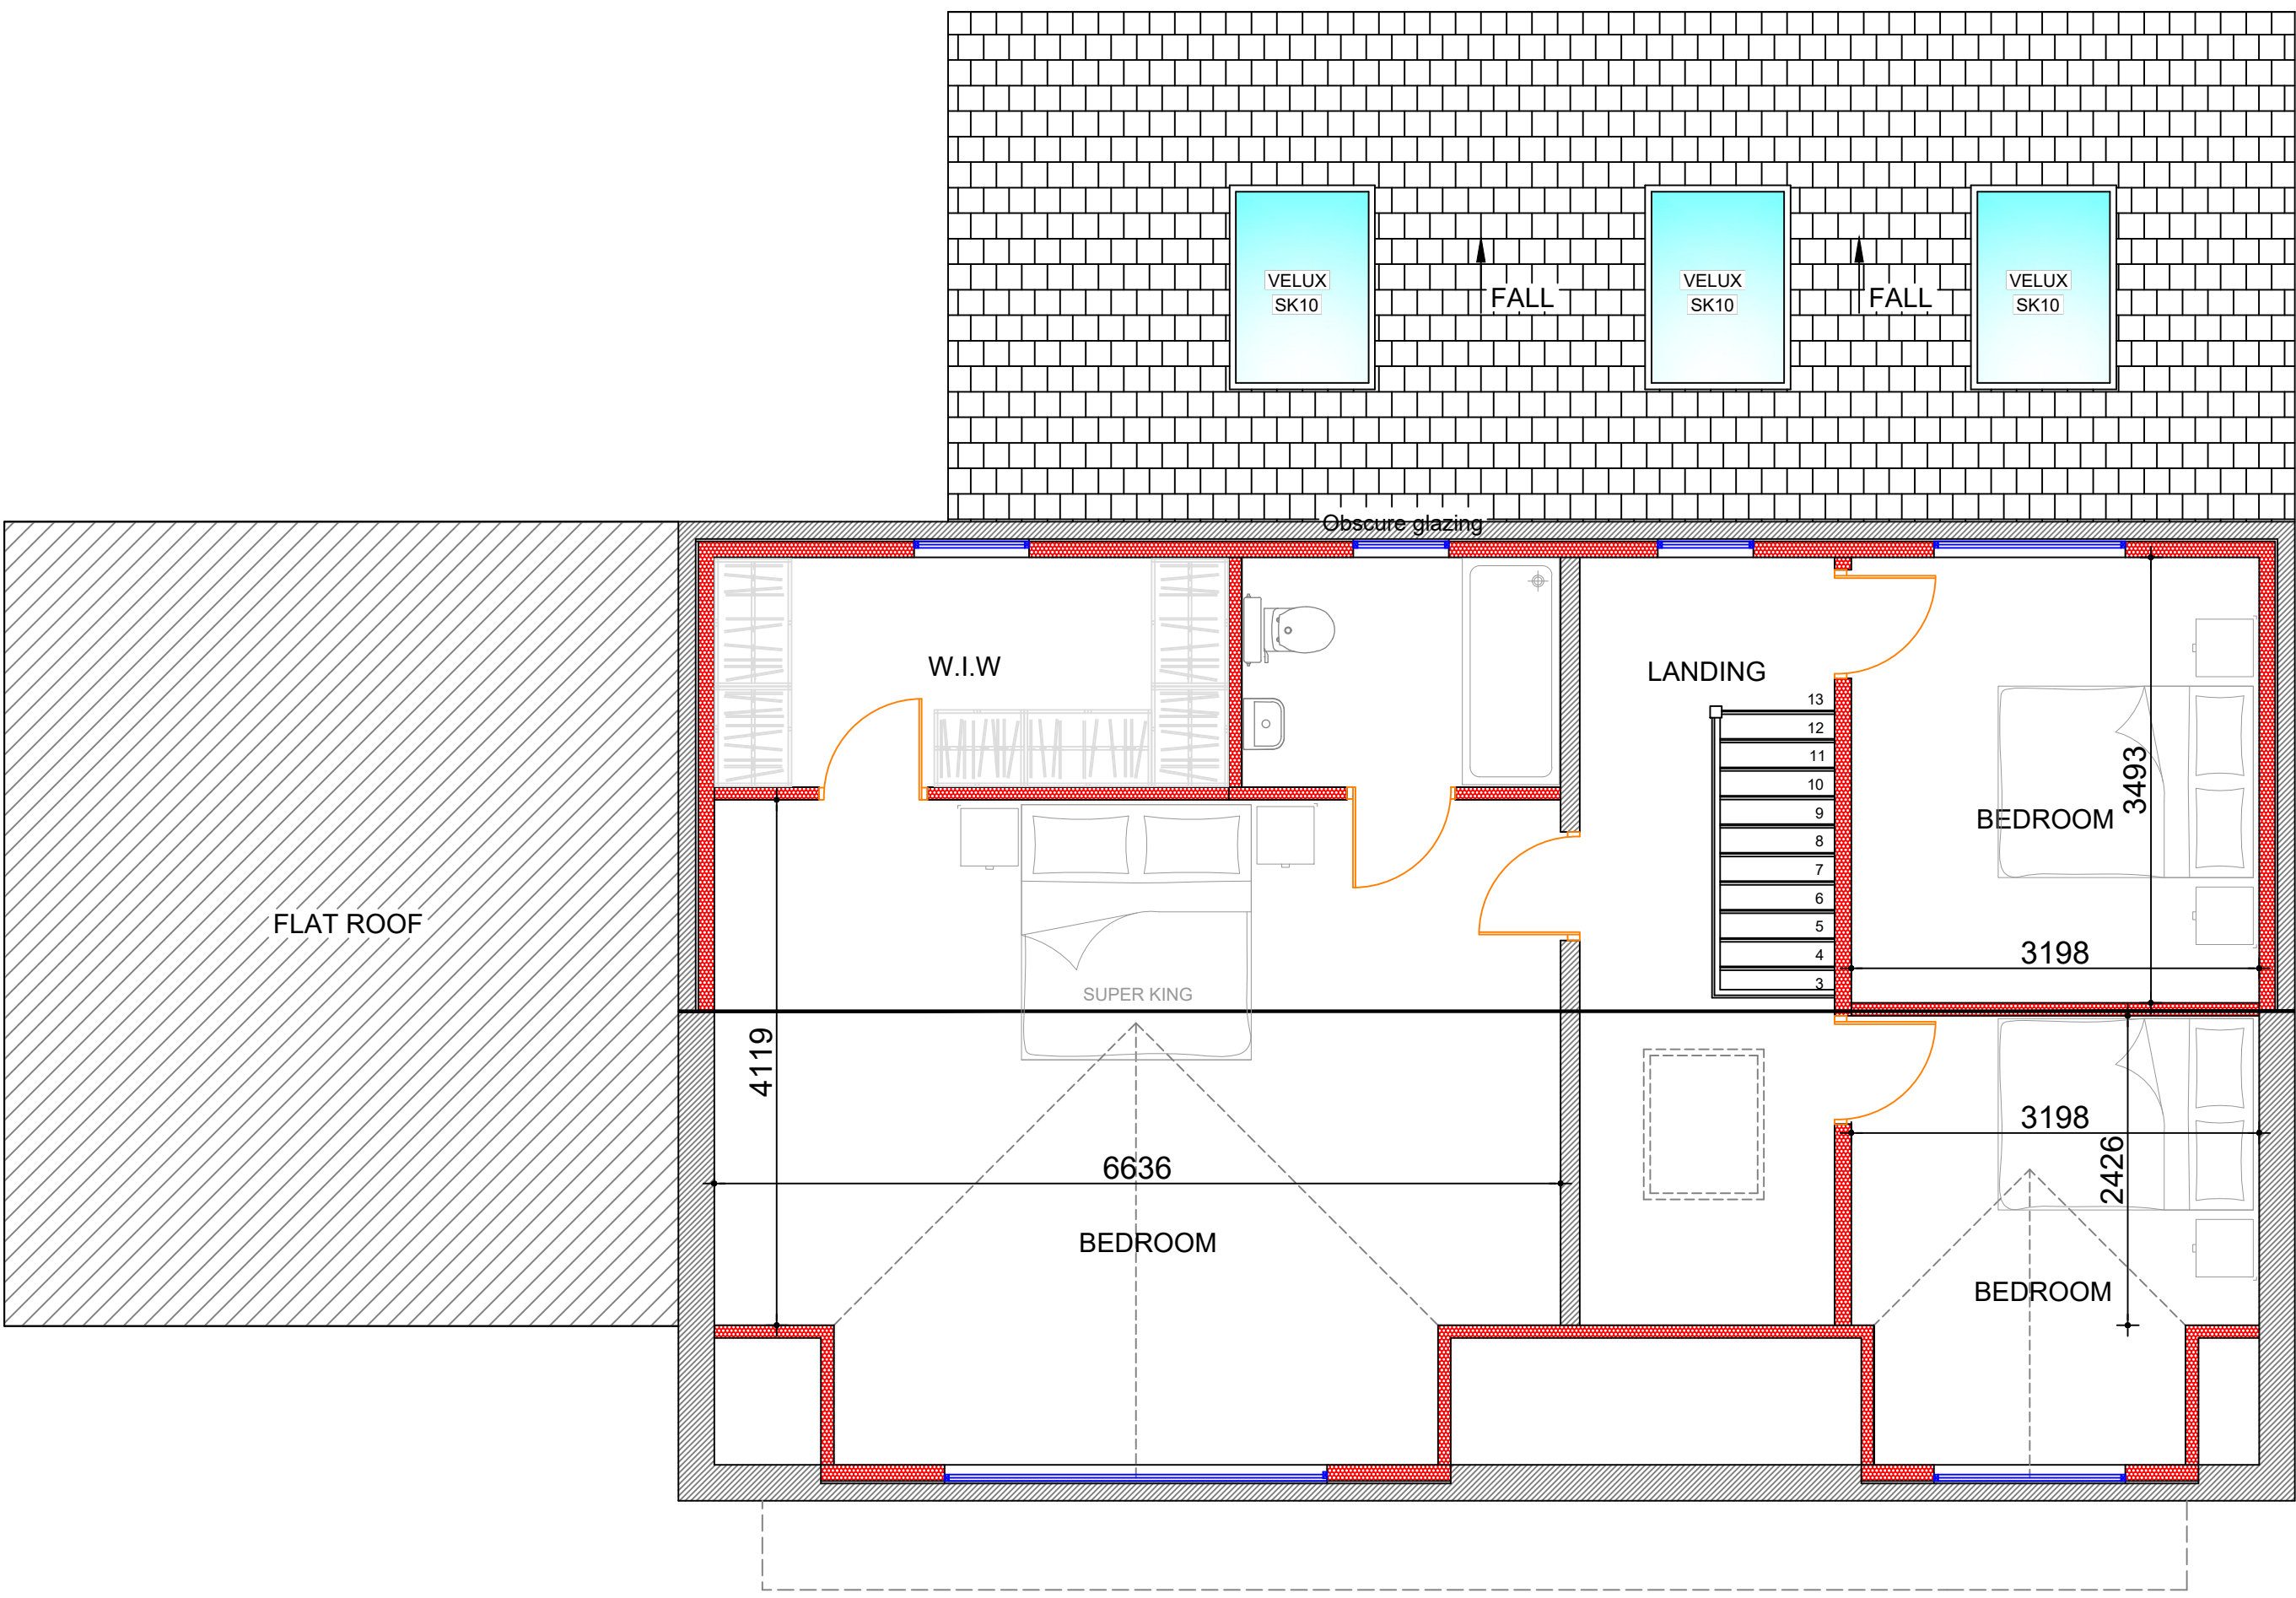

Proposed Dormer Floor Plan (1:50)

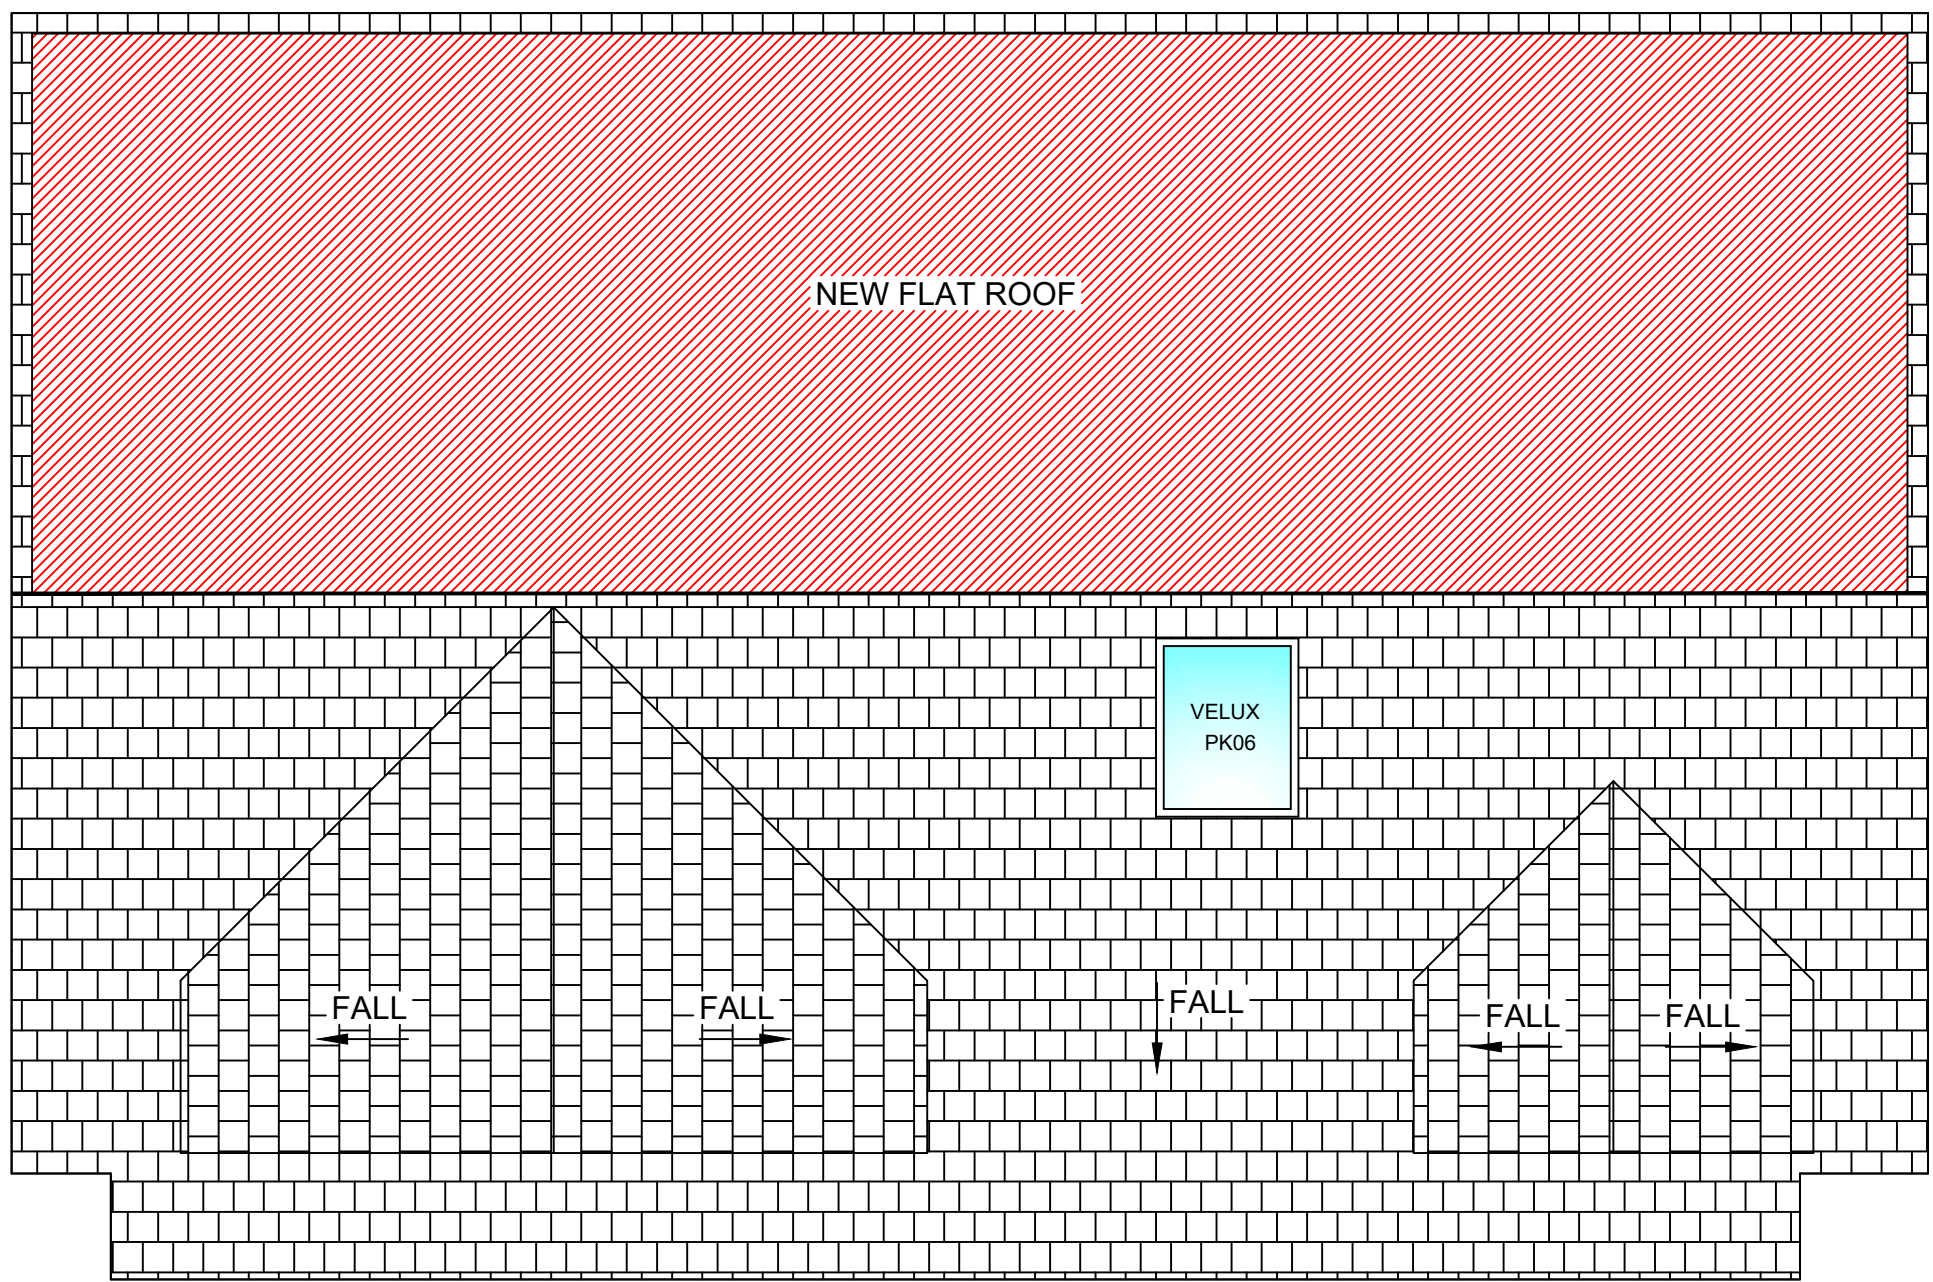

Proposed Roof Plan (1:50)

GENERAL NOTES

1. All dimensions are in millimetres unless otherwise noted.
2. This drawing is not to be copied or disclosed by or forwarded on to any unauthorised persons without prior written consent of Gamble King and Noone Limited.
3. Do not scale from this drawing and is only to be used for Local Authority Approval purposes only.

Client

Mr. Steve Morgan

Job

110 Shaw Road,
Rochdale
OL16 4SQ.

Drg

Proposed Floor and Roof Plans

Drawn	Date	Scale
SKing	Jan. 2025	As Shown
Job No.	Drg No.	
D24.12.05	P02	

Gamble King and Noone Ltd

Consulting Structural Engineers & Building Surveyors.

5 Queen Street
Oldham
OL1 1RD
Tel: 0161 652 1183
Mobile: 07756 902 604
07725 145 369

