




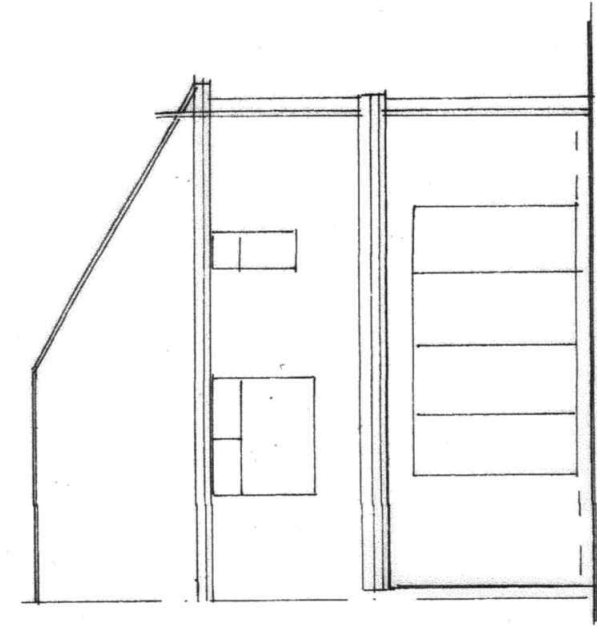


**REAR ELEVATION**  
(EXISTING)

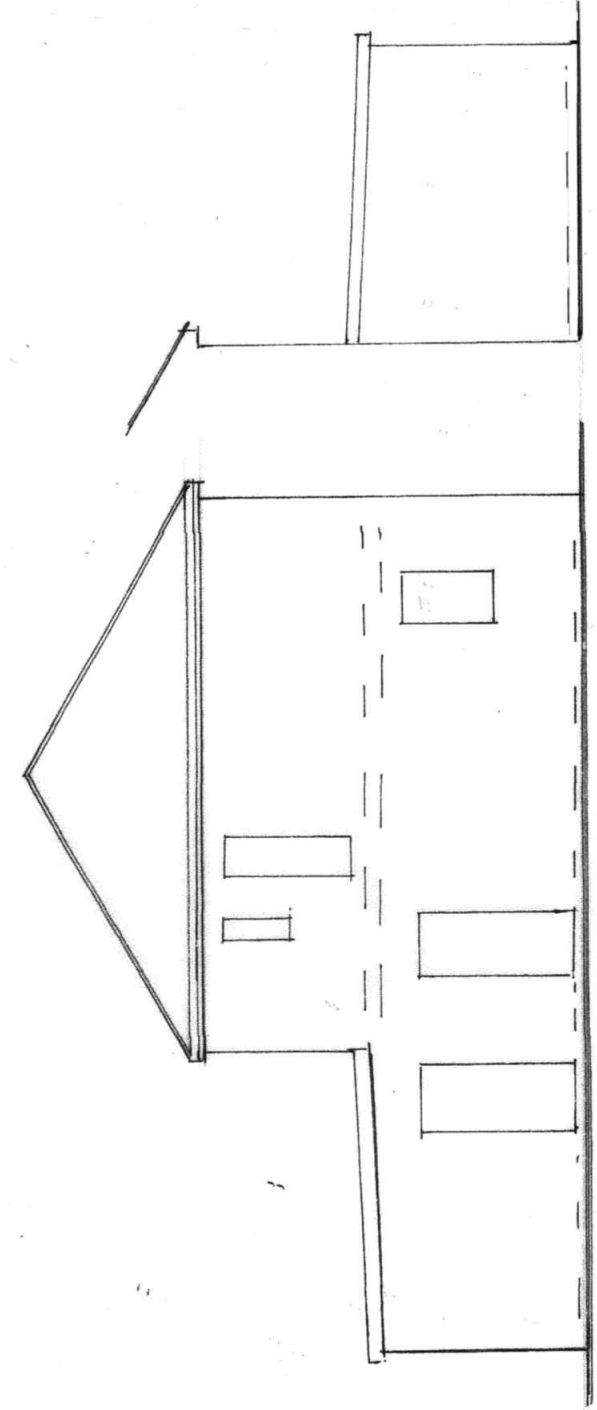


**SIDE ELEVATION**  
(EXISTING)

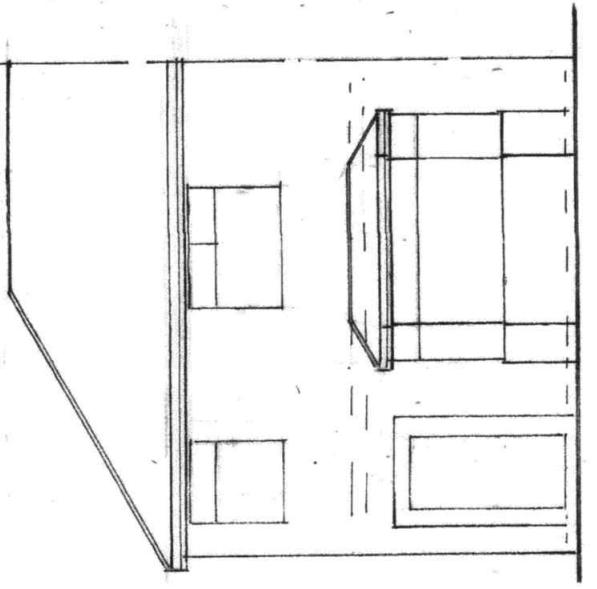


**FRONT ELEVATION**  
(EXISTING)

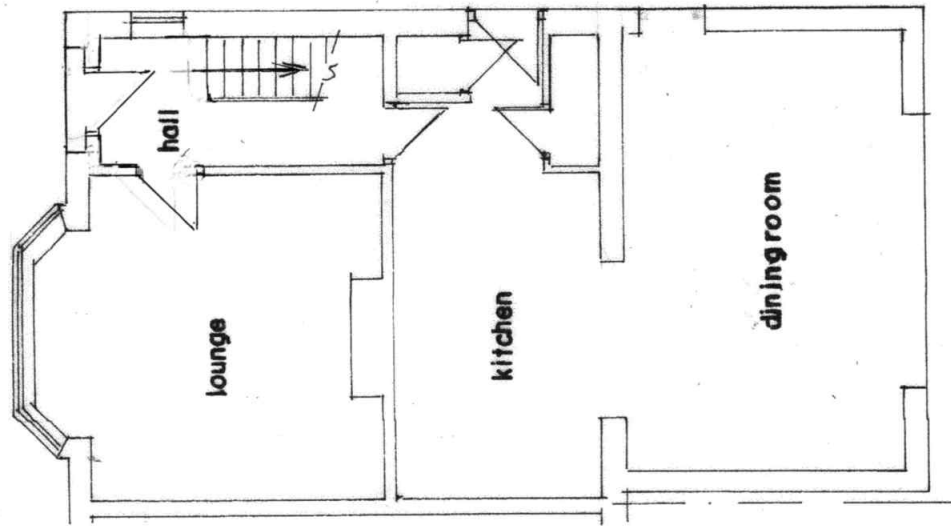

**GROUND FLOOR PLAN**  
(EXISTING)

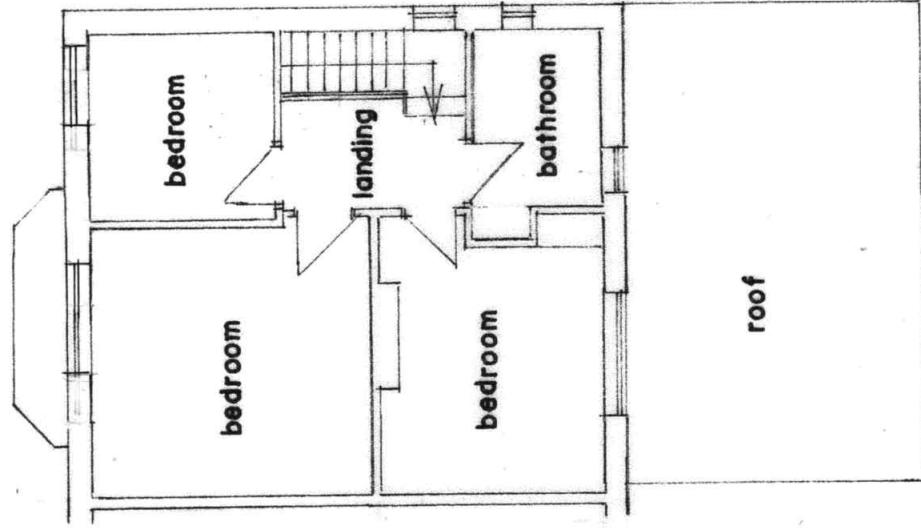

**FIRST FLOOR PLAN**  
(EXISTING)

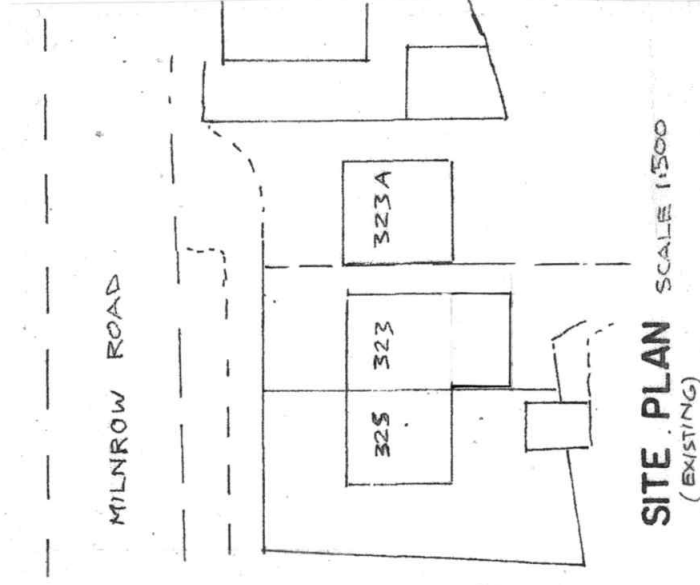

**SITE PLAN**  
(EXISTING)  
SCALE 1:500

**BUILDING DESIGN SERVICES**  
M. FAROOQ  
418 Bury Road Rochdale OL11 5EU.  
Tel: 01706 712231 Mob: 07967605763

**PROPOSED DOUBLE STOREY SIDE AND FIRST FLOOR REAR EXTENSION AT 323 MILNROW ROAD ROCHDALE OL16 5BU**

**For: Mr F KHAN & Mr S KHAN**

Plan

Scale 1:100

Elevation

Scale 1:100

2175A/1