


NOTEBOOK - ELEVATION MATERIAL LEGEND		
REF	DESCRIPTION	PRODUCT REF / COLOUR
1	EXISTING BRICKWORK	
2	EXISTING TILES	CONCRETE INTERLOCKING TILES IN ANTHRACITE
3	EXISTING WINDOWS	UPVC WINDOWS IN BLACK ASH EFFECT
4	EXISTING DOOR	
5	EXISTING EXTERNAL WALL	K RENDER FINISH IN SOFT WHITE
6	EXISTING SKYLIGHT	
7	EXISTING DRAINWATER GOODS	
8	EXISTING GARAGE DOOR	
9	PROPOSED TILES	TO MATCH EXISTING
10	PROPOSED SKYLIGHT	
11	PROPOSED WINDOW	TO MATCH EXISTING
12	PROPOSED DOOR	TO MATCH EXISTING
13	PROPOSED BRICKWORK	TO MATCH EXISTING
14	PROPOSED DRAINWATER GOODS	TO MATCH EXISTING




Front Elevation



Side Elevation

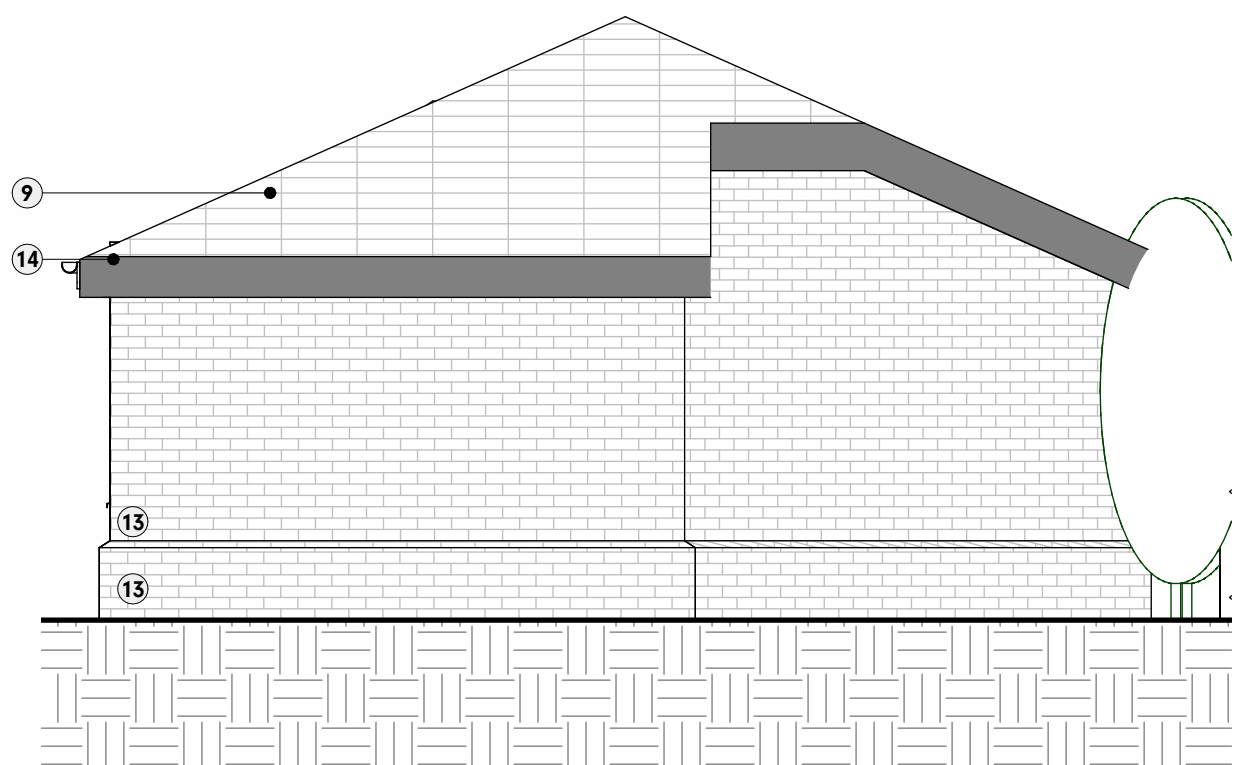

Rear Elevation

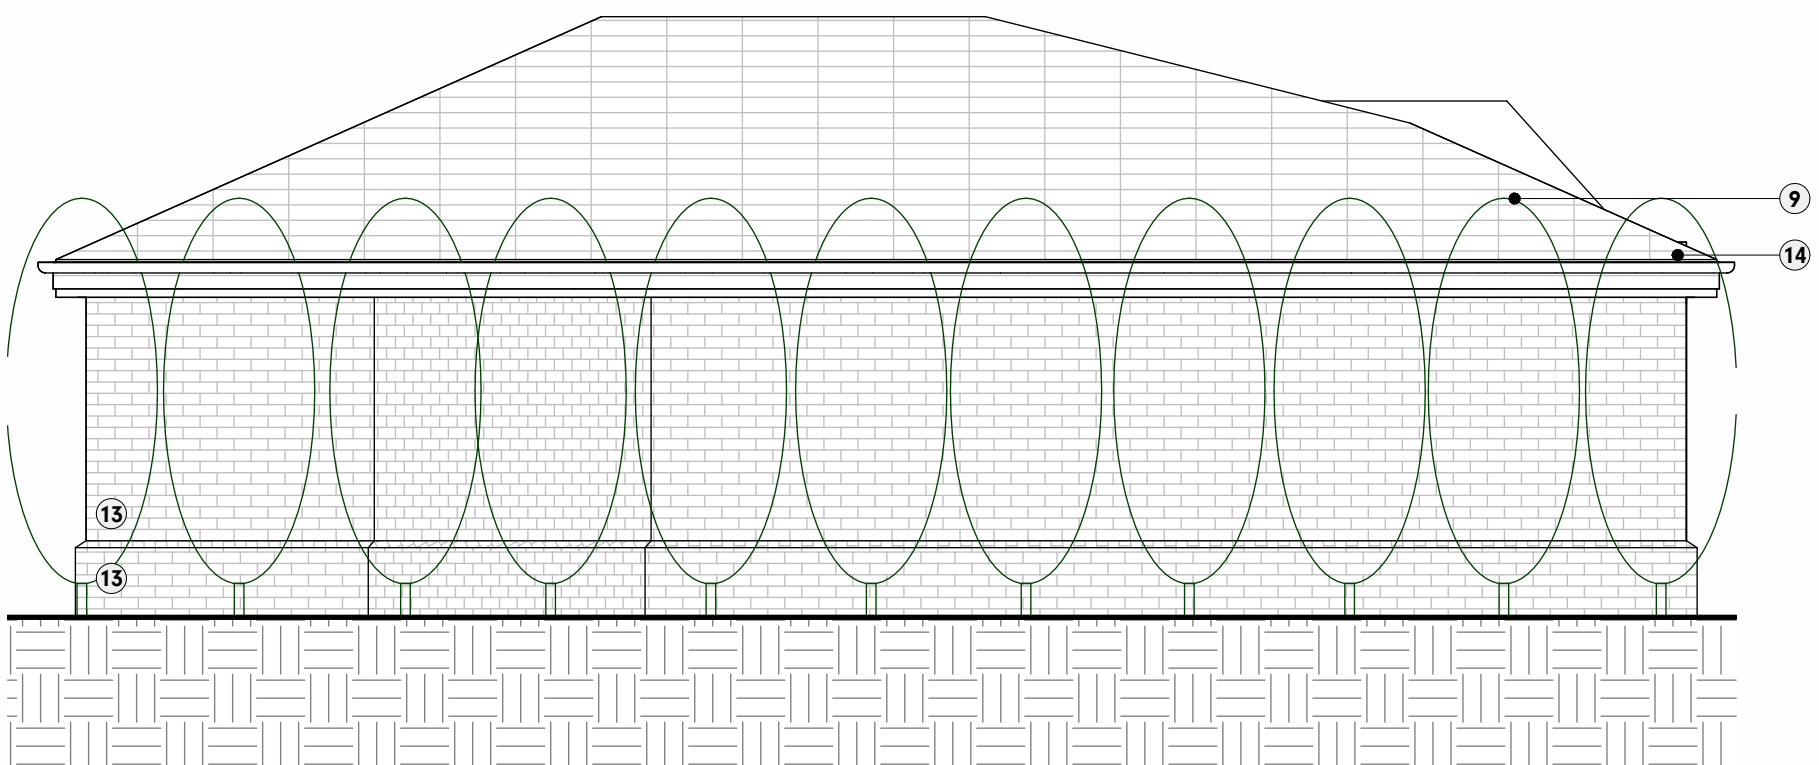

Side Elevation 2

[illegible]

This drawing is © Architecture Unknown Limited and is not to be copied, reproduced or re-distributed either in whole or in part without the prior written permission of the originator.

The originator shall have no responsibility for any liability, loss, cost, damage or expense arising from or relating to any use of this document other than for its intended purpose on this project.

This drawing shall be read in conjunction with all other relevant drawings, specifications and associated documentation. Any discrepancies, errors or omissions are to be reported to the originator before proceeding with work.

All dimensions are to be checked on site by the contractor prior to proceeding with any work.



The Royal Mills, M4 5BA,
Manchester
architectunknown.co.uk
info@architectunknown.co.uk
0789 401 2780

Sheet: PROPOSED ELEVATIONS (ANNEX)			
Client: MARCEL DUFFY			
Project: 1 RAMSDEN HOUSE, M24 1ZB			
Drawn by: DK	Date: NOV 2023	Size: A1	
Checked by: AU	Date: FEB 2025		
Scale: 1 : 50	Drawing no. 22.128.403	Rev: P1	