





rear elevation
Scale: 1:100

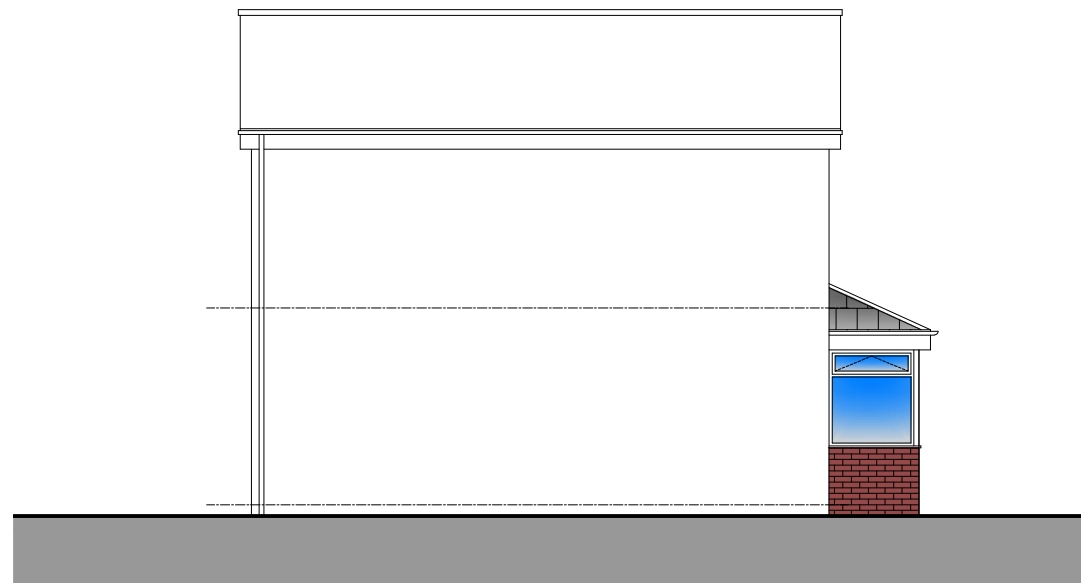

side elevation
Scale: 1:100

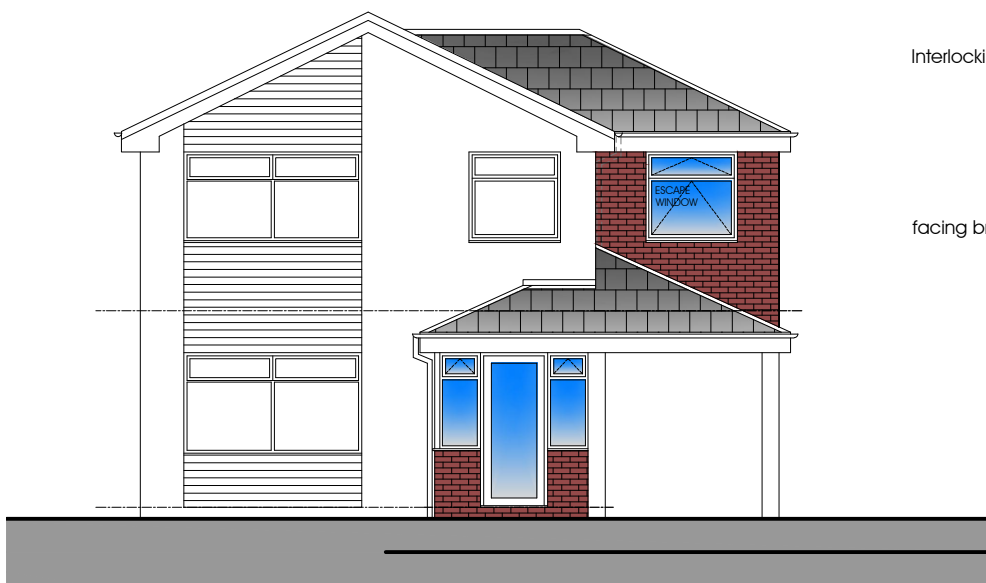


front elevation
Scale: 1:100

All windows are to match existing, clear or obscure double glazed PVC frames

Interlocking tiles to match existing

facing brickwork to match existing

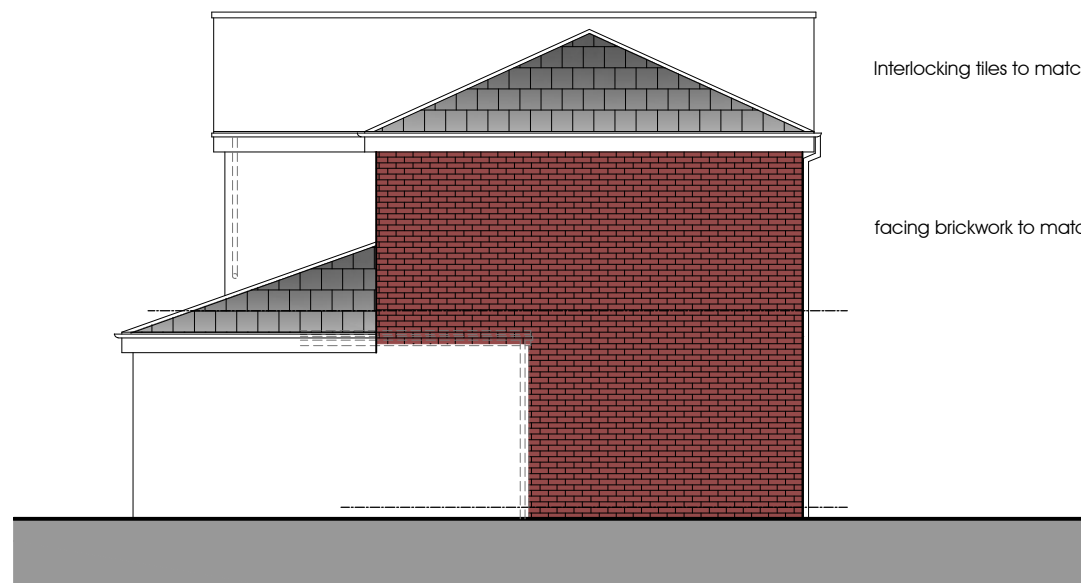

side elevation
Scale: 1:100

Interlocking tiles to match existing

facing brickwork to match existing

READ IN CONJUNCTION
WITH GENERAL NOTES 10

status
PLANNING
job no

drawing number
08 a

title
proposed elevations

scale
1:100 @ A3
date
february 2025

project
5 sycamore close
littleborough
proposed extensions

client
mr & mrs g quinn

do not scale this drawing
all dimensions to be verified on site
this drawing is copyright and is not to be copied
or disclosed to any unauthorized person without
express and prior written consent