



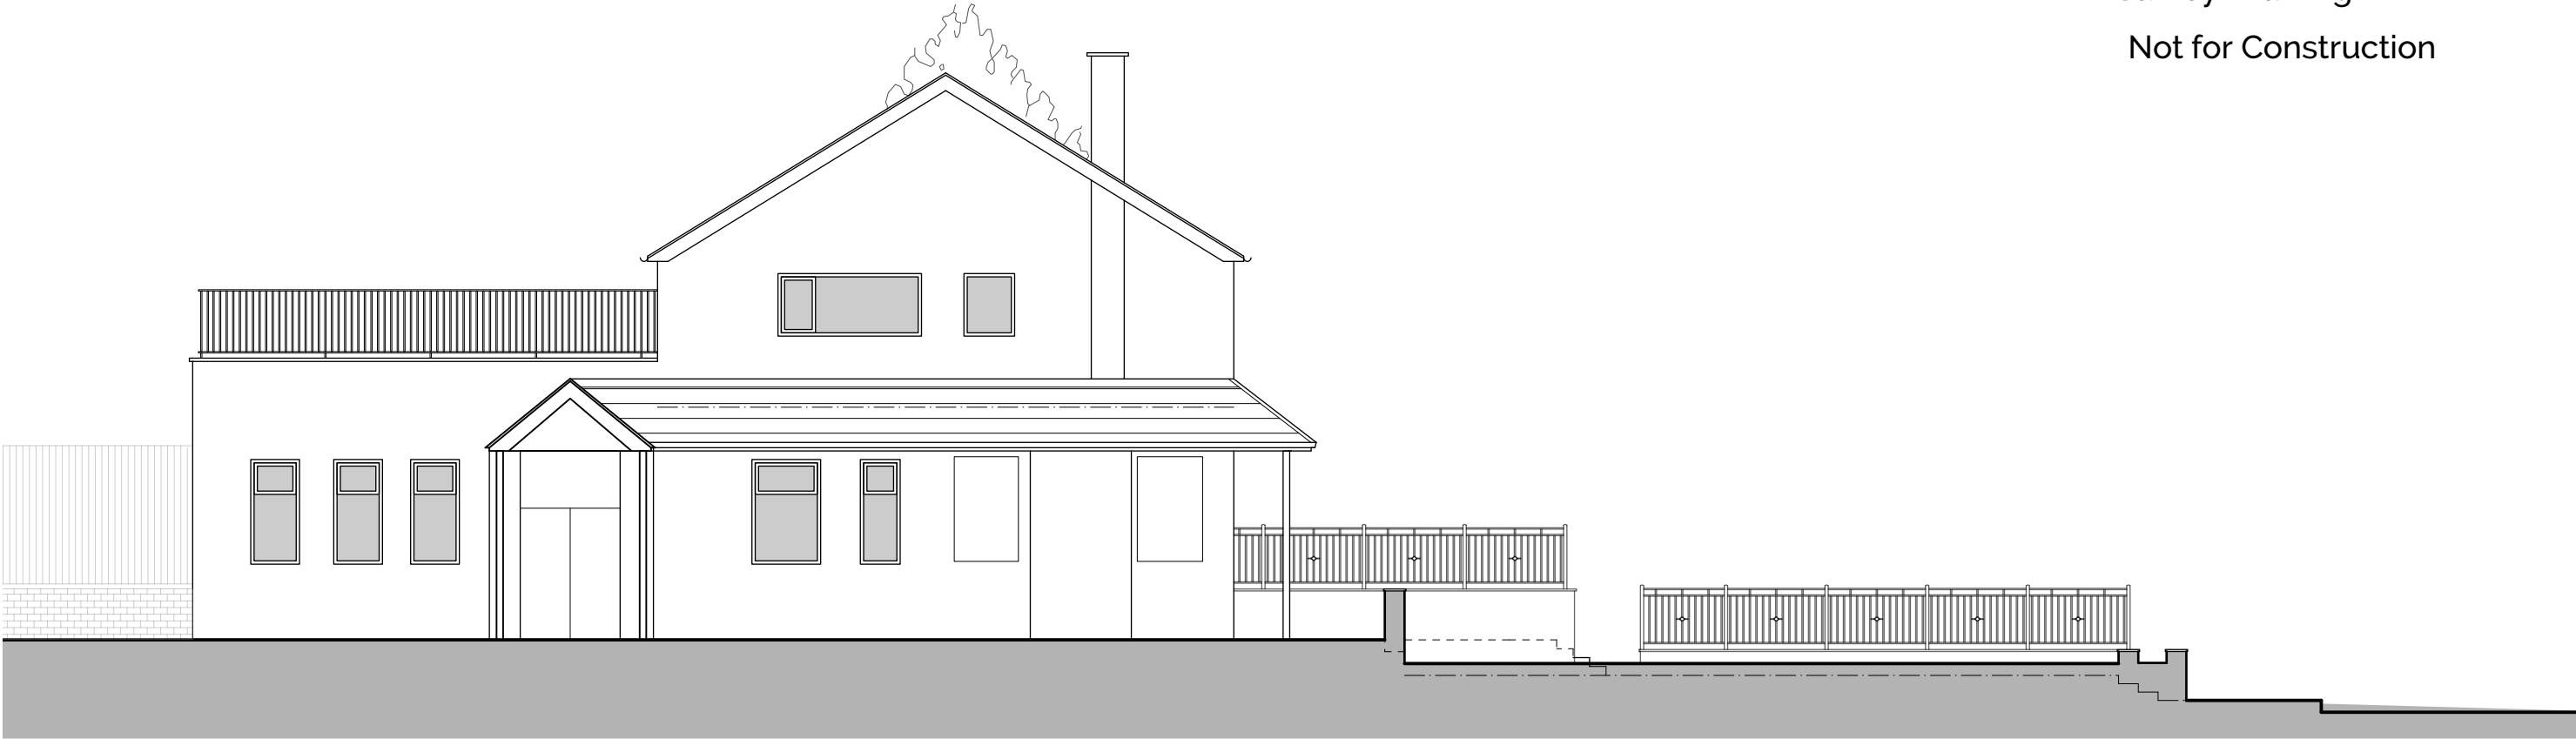

South West Elevation



North West Elevation

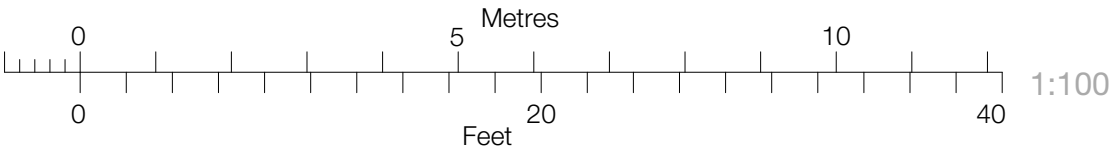

Revision
Project
Change of Use to Nursery
Address
520 Bury Road, Rochdale
Client
Mr E.Smethurst
Drawing
Existing Elevations



Chartered Architects
RIBA Chartered Practice

www.storah.com

mail@storah.com

01706 813214

Scale

Sheet Size

Date

Drawn

1:100

ISO A3

Feb 20

LA

Drawing Number

Revision

19-081 - 021

© Storah Architecture Ltd.