



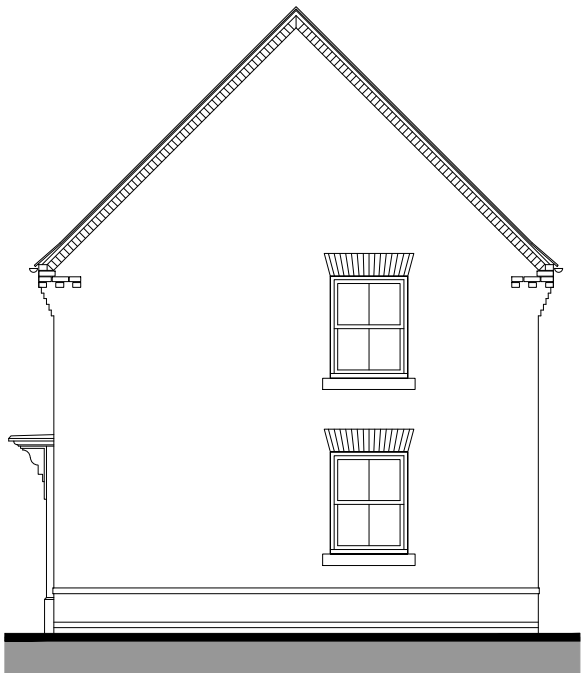


FRONT ELEVATION




FRONT ELEVATION 2

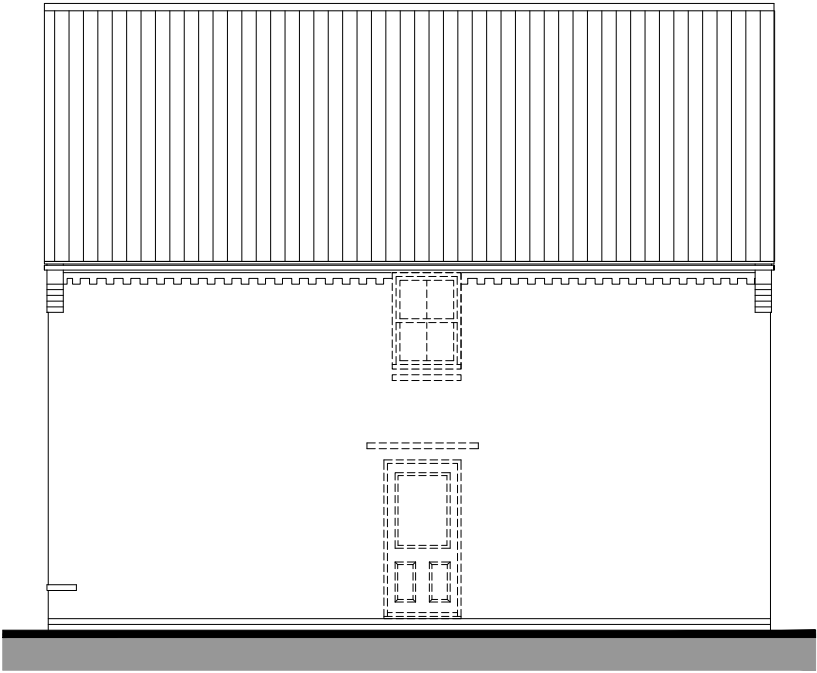

SIDE ELEVATION

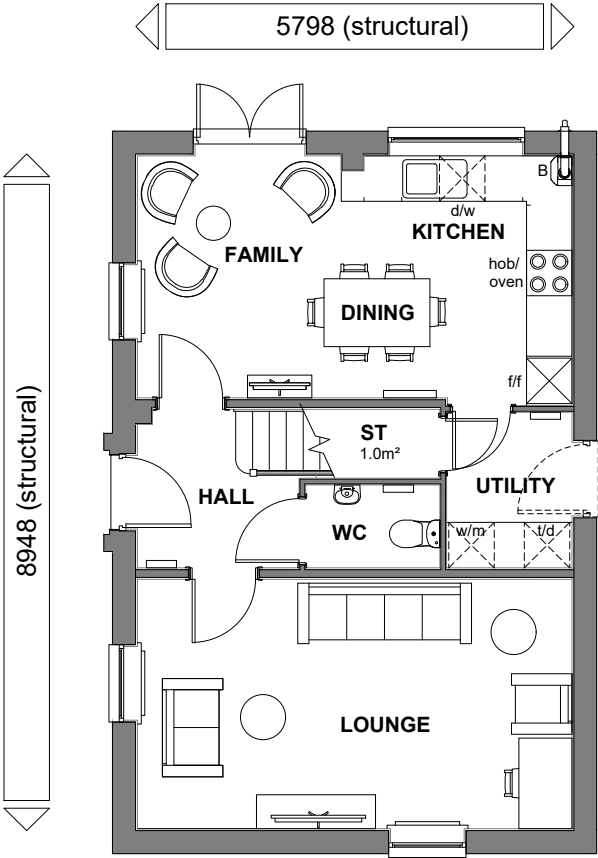

GROUND FLOOR PLAN

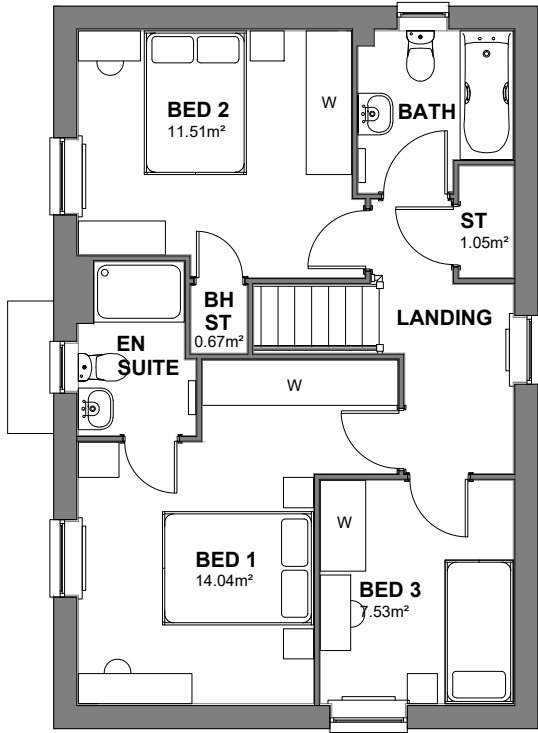

FIRST FLOOR PLAN



REAR ELEVATION

NDSS AREA REQUIREMENTS

BEDS / PEOPLE	REQ,D FLOOR AREA (FINISHED)	FLOOR AREA ACHIEVED (FINISHED)	REQ,D STORAGE AREA (FINISHED)	STORAGE AREA ACHIEVED (FINISHED)
3B / 5P	93m²	102.29m²	2.5m²	2.7m²

CAT 1 +
NDSS

TOTAL FLOOR AREA : 1116 Sqft / 103.76 m2


Sales Name: FOXGLOVE (HADLEY)
House Type Code:N341 XDG7
Spec:A3
Drawn: GDT

Date: JAR 23
Drawing No: 01
Checked: GDT
Scale: 1: 100

Planning

WARNING TO HOUSE-PURCHASERS:
Buyers are warned that this is a working drawing and the contents of this drawing may be subject to change during the progress of the build process. The layout, form, content and dimensions specified are included for general guidance only. The finishes or features shown may alter in respect of individual properties. Whilst we make every effort to ensure our drawings are up to date there may be an unavoidable delay in updating these due to changes in regulations and/or re-planning. Purchasers are advised to check with the Sales representatives where any alterations have been made to this drawing. The contents of this drawing are for guidance only and should not be relied upon for the purposes of entering into a contract to purchase any property.

PROTOTYPE 100 CAVITY

 

DAVID WILSON HOMES
WHERE QUALITY LIVES