



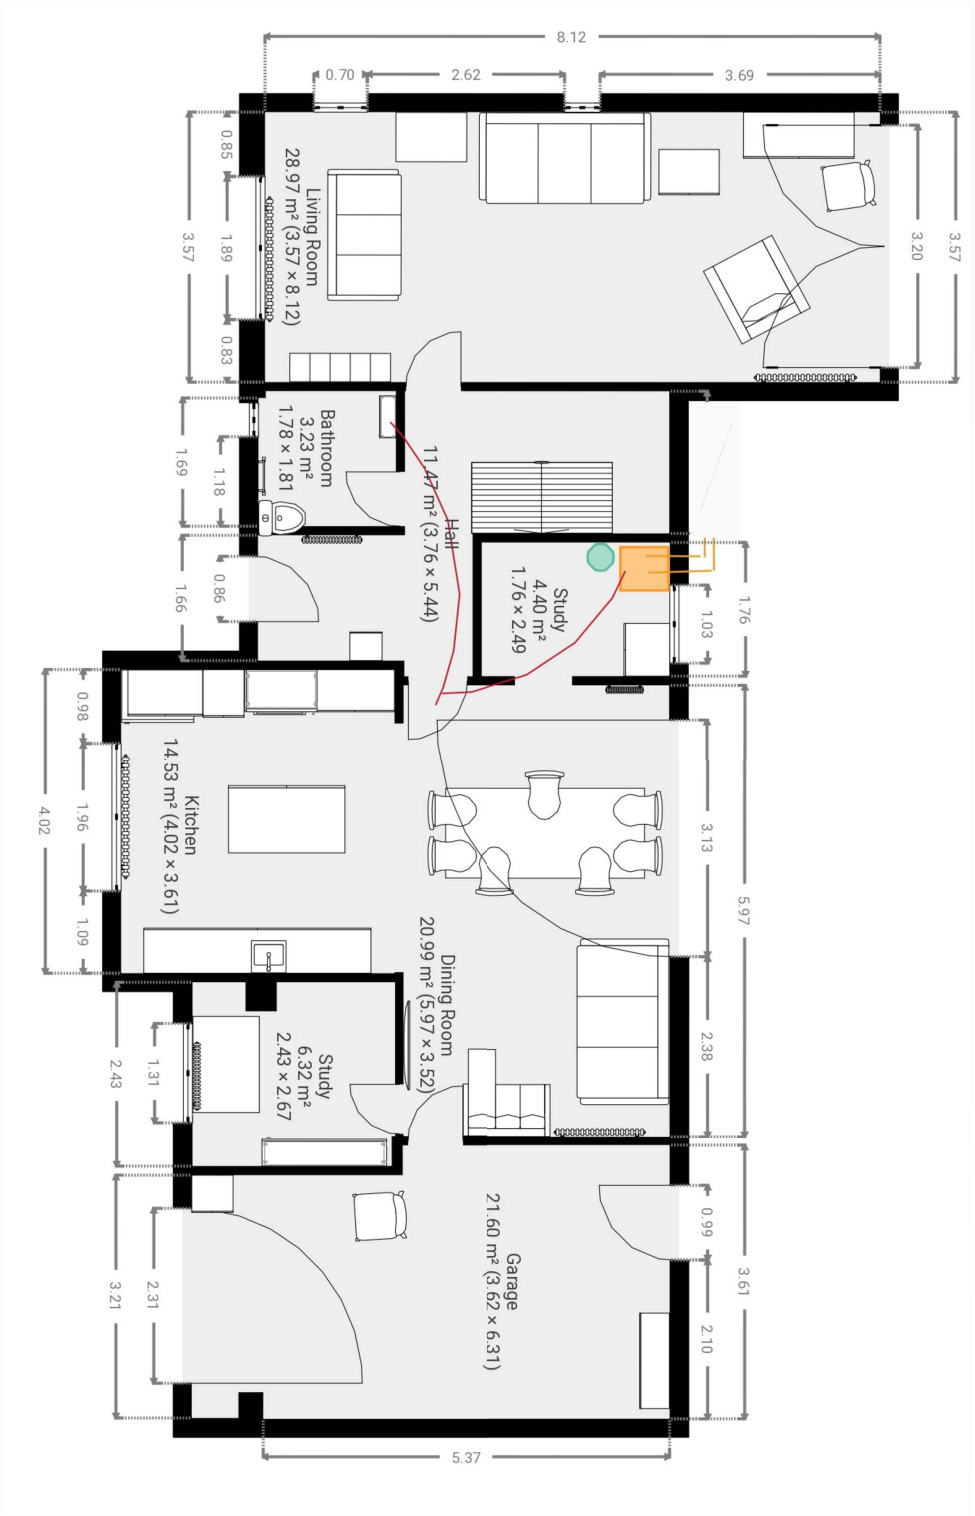

Plan as Existing Scale 1:100

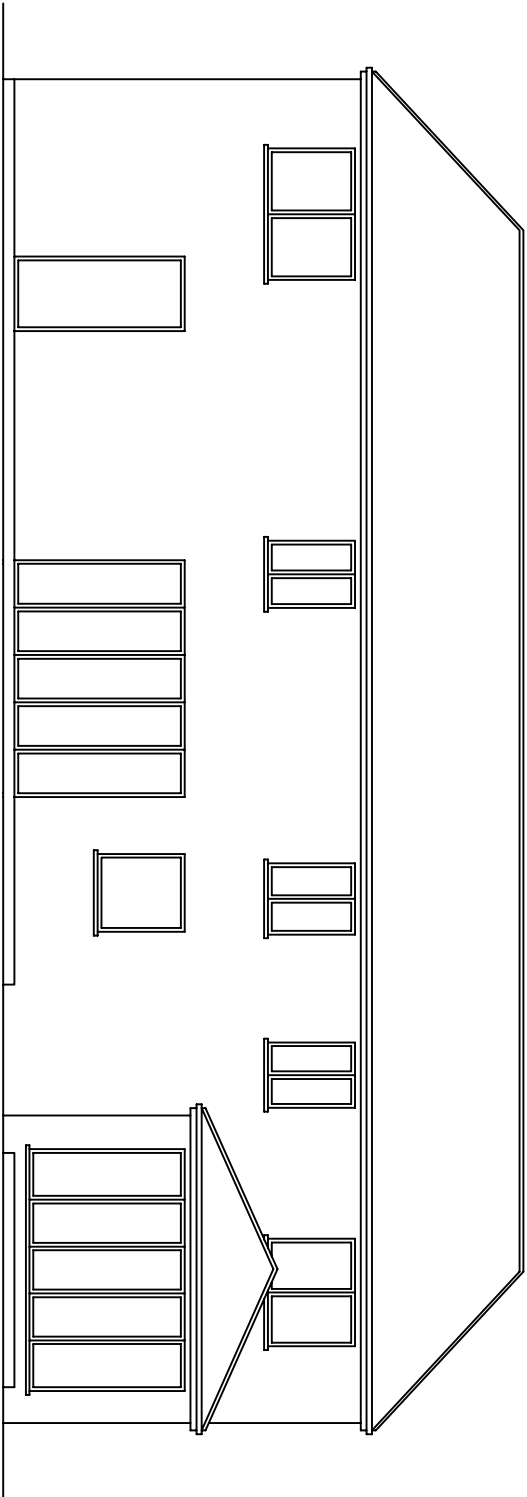

Existing rear elevation Scale 1:100