



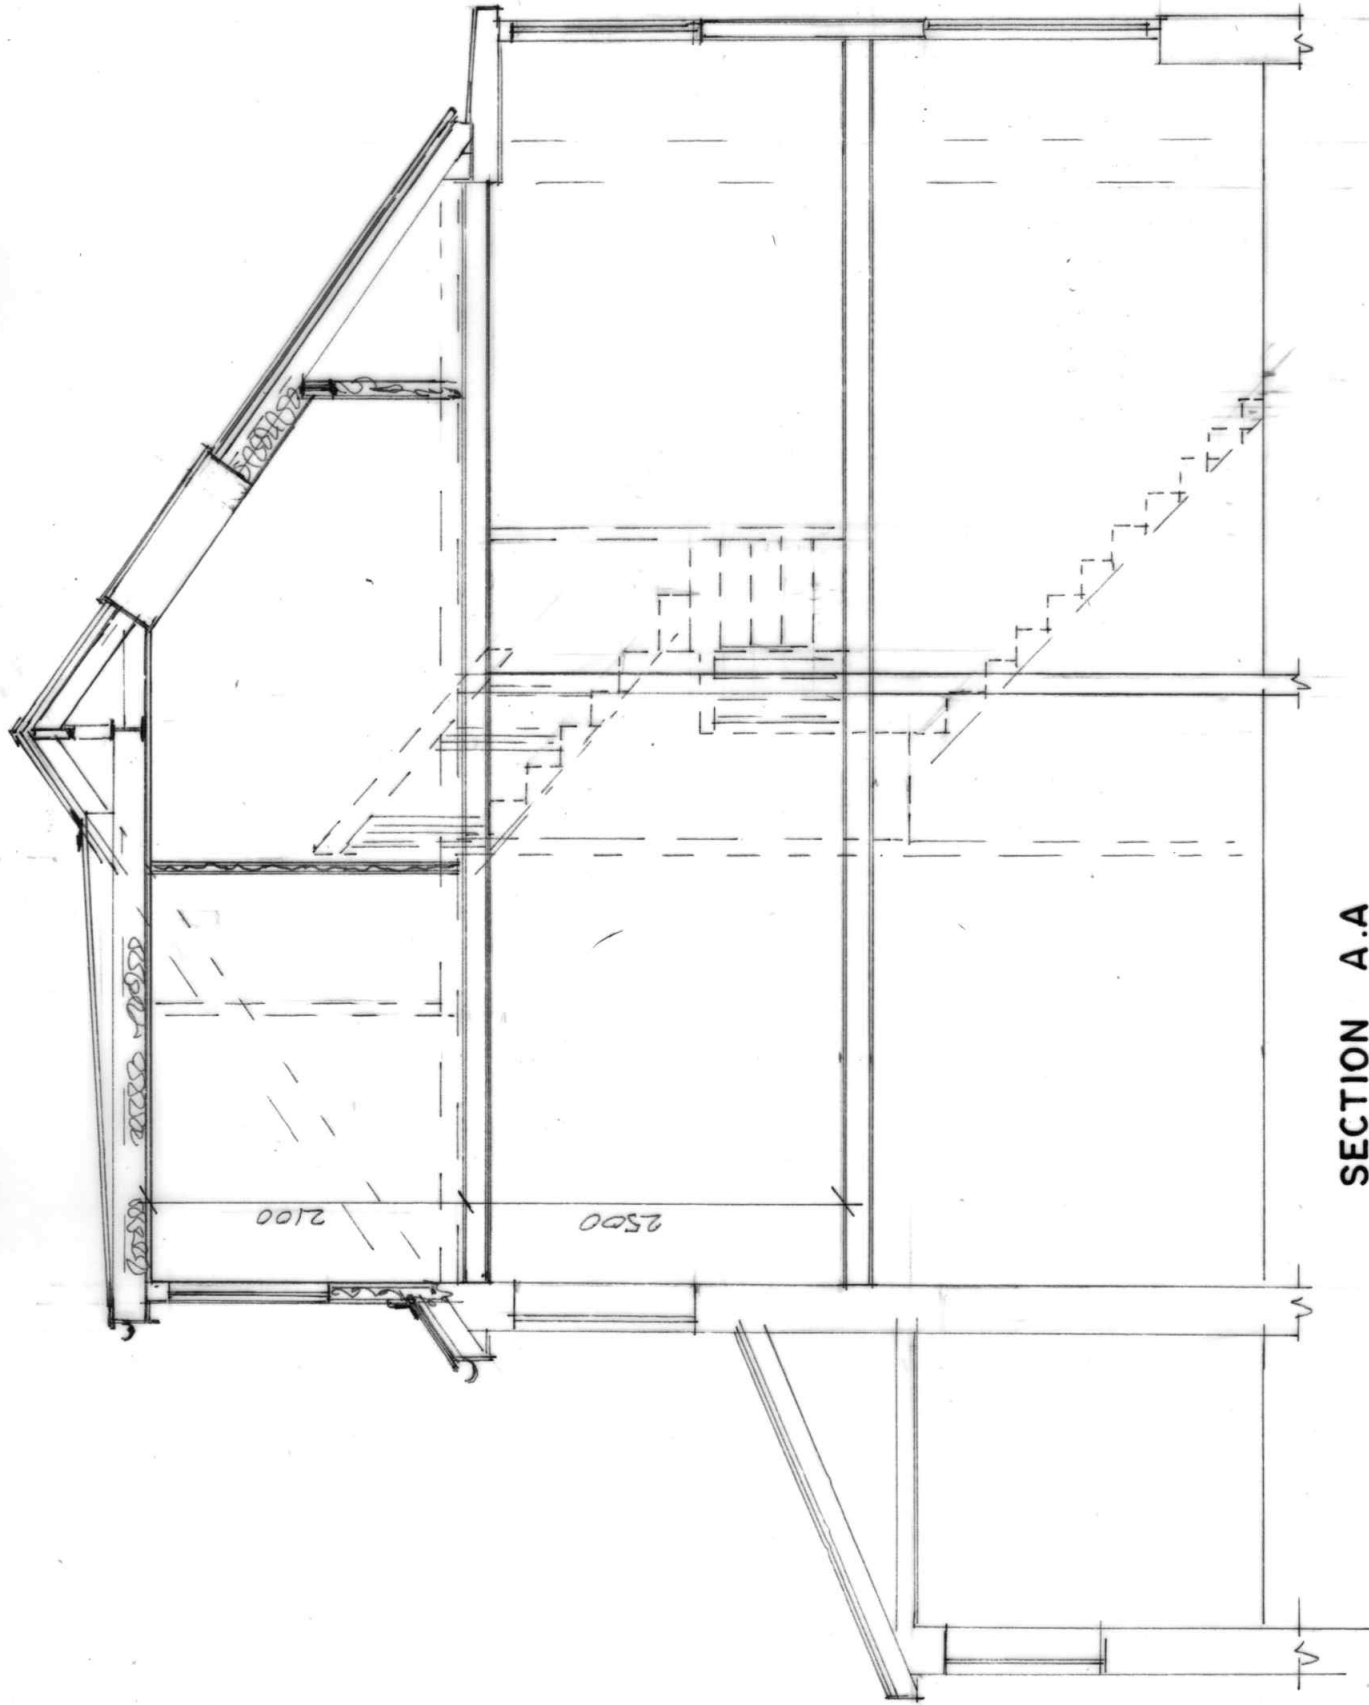


SECTION A.A


BUERSIL AVENUE

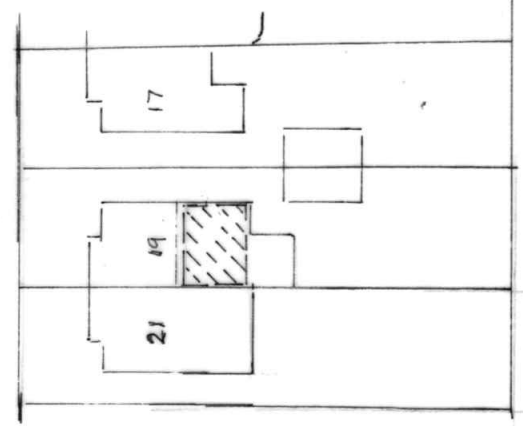


SITE PLAN
(PROPOSED) SCALE 1:500

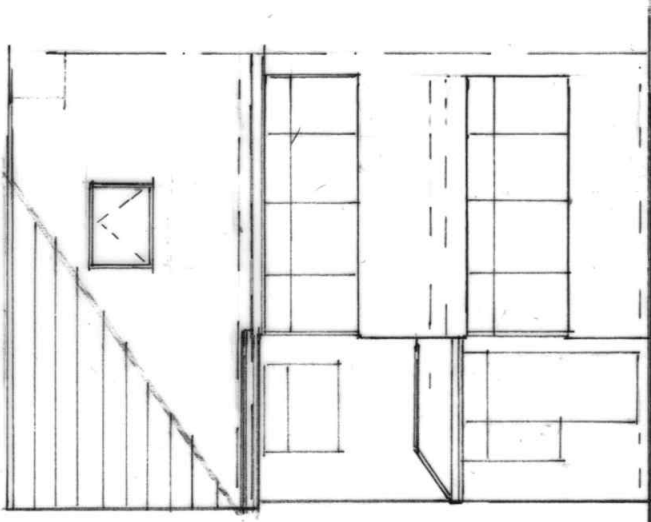

FRONT ELEVATION
(PROPOSED)

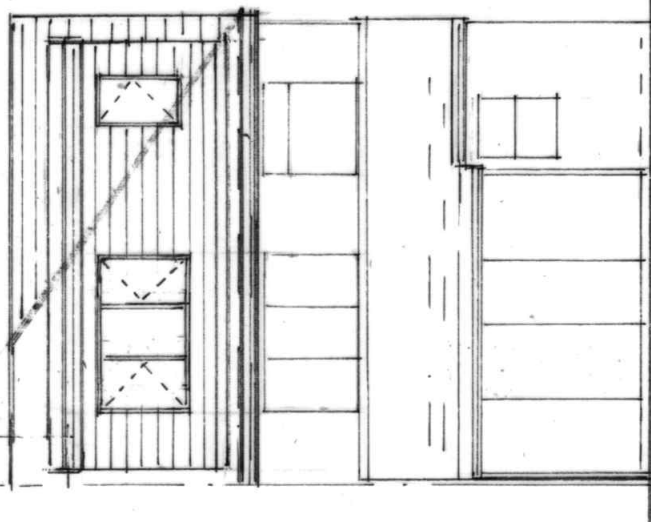

REAR ELEVATION
(PROPOSED)

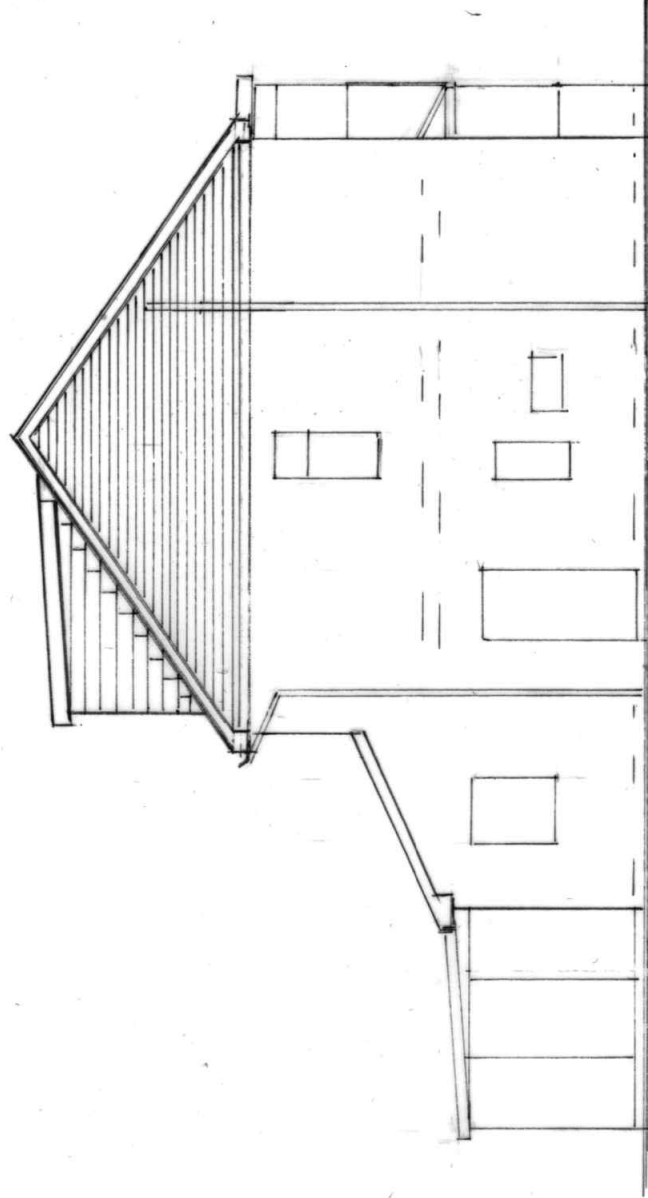

SIDE ELEVATION
(PROPOSED)

BUILDING DESIGN SERVICES

M. FAROOQ
418 Bury Road Rochdale OL11 5EU.
Tel: 01706 712231 Mob: 07967605763

PROPOSED REAR DORMER AND GABLE WALL AT
19 BUERSIL AVENUE ROCHDALE OL16 4TP

For: MR WAQAR HUSSAIN

Section
Elevation

Scale 1:50
Scale 1:100

2255/3