

0 0.5 1m

5m

10m

PROJECT REF

24067

DRAWING REF

002

BLUECHIP ARCHITECTURE

SCALE

1:50 @ A1

DATE


NOV '24

CLIENT
MR A CARTWRIGHT
WEST HILL HOUSE
158-170 MANCHESTER ROAD
ROCHDALE
MANCHESTER
OL11 4JQ


PROJECT
DEVELOPMENT OF LAND
& ASSOCIATED LANDSCAPING

EXISTING FLOOR PLANS &
ELEVATIONS (GARAGE)


DRAWING TITLE
PLANNING

 


GARAGE FLOOR PLAN

 


SIDE ELEVATION (NORTH)

 


REAR ELEVATION (WEST)

 

SIDE ELEVATION (SOUTH)

 

FRONT ELEVATION (EAST)

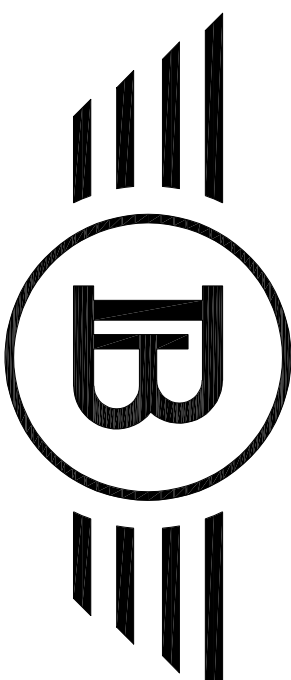

BLUECHIP ARCHITECTURE

07999 294 675

DESIGN@BLUECHIP-ARCHITECTURE.CO.UK
WWW.BLUECHIP-ARCHITECTURE.CO.UK

18 BOTANY ROAD | WORSLEY | MANCHESTER | M20 8JS

COPYRIGHT PROTECTED & ISSUED UNDER LICENCE TO THE CLIENT NAMED ABOVE. UNLESS OTHERWISE STATED, ALL RIGHTS ARE RESERVED. 2024.11.20

A ADDRESS AMENDED 19.06.25
- ISSUED FOR PRE-PLANNING REVIEW 27.02.25