



Note:
All dimensions and levels to be checked on site.
Any discrepancies should be reported to the designer.
This drawing should not be reproduced without written permission from the designer.




Front Elevation as Existing
Scale @ 1 : 50

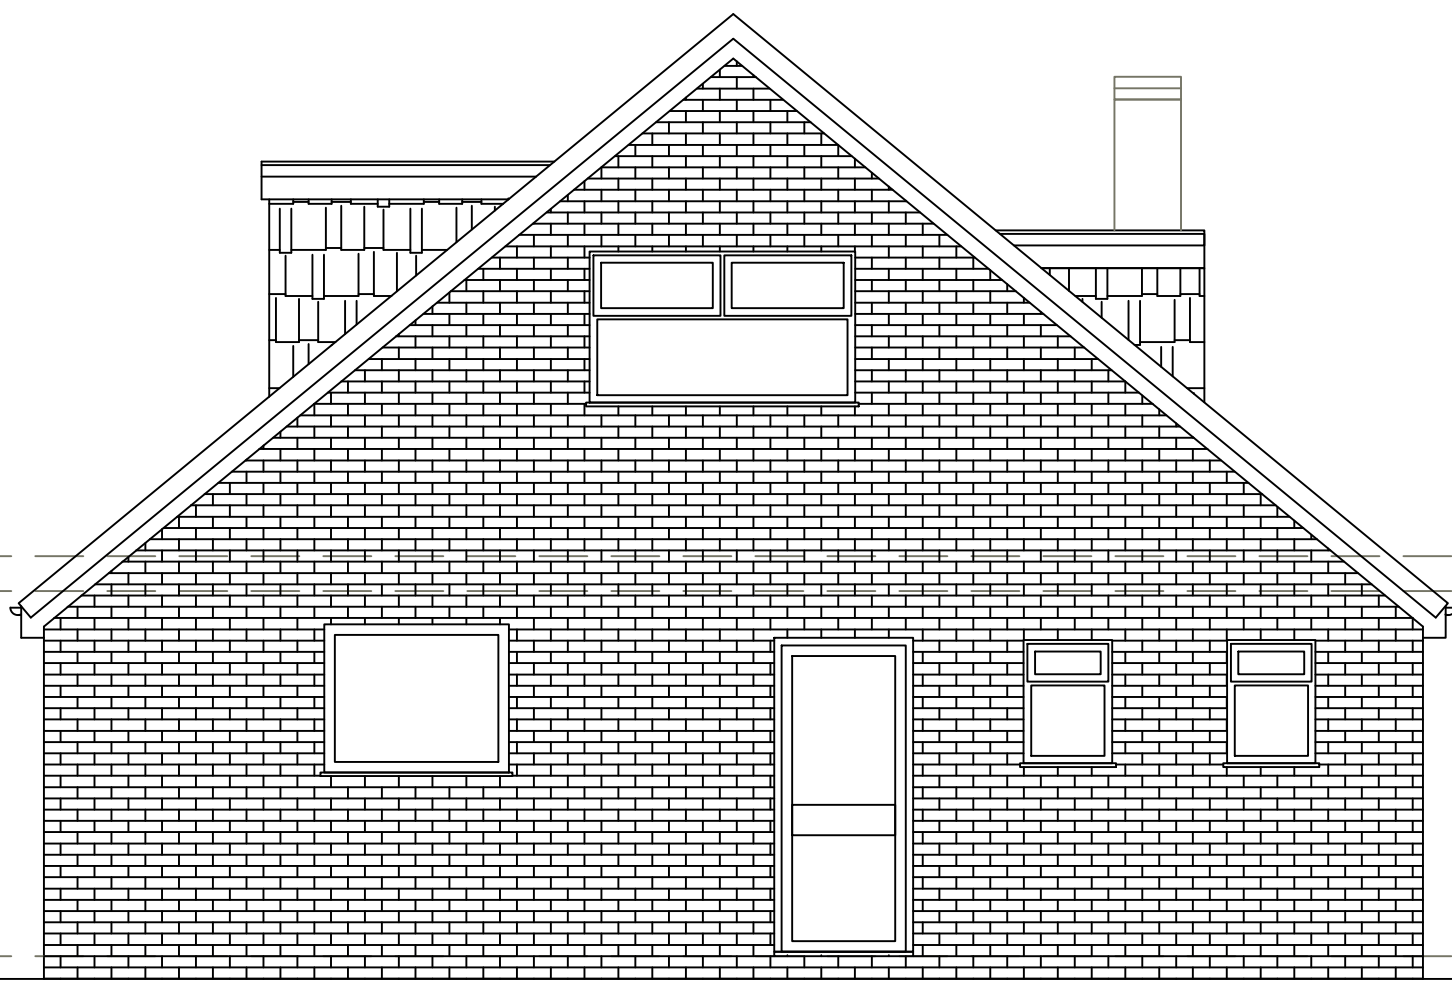


Side Elevation as Existing
Scale @ 1 : 50

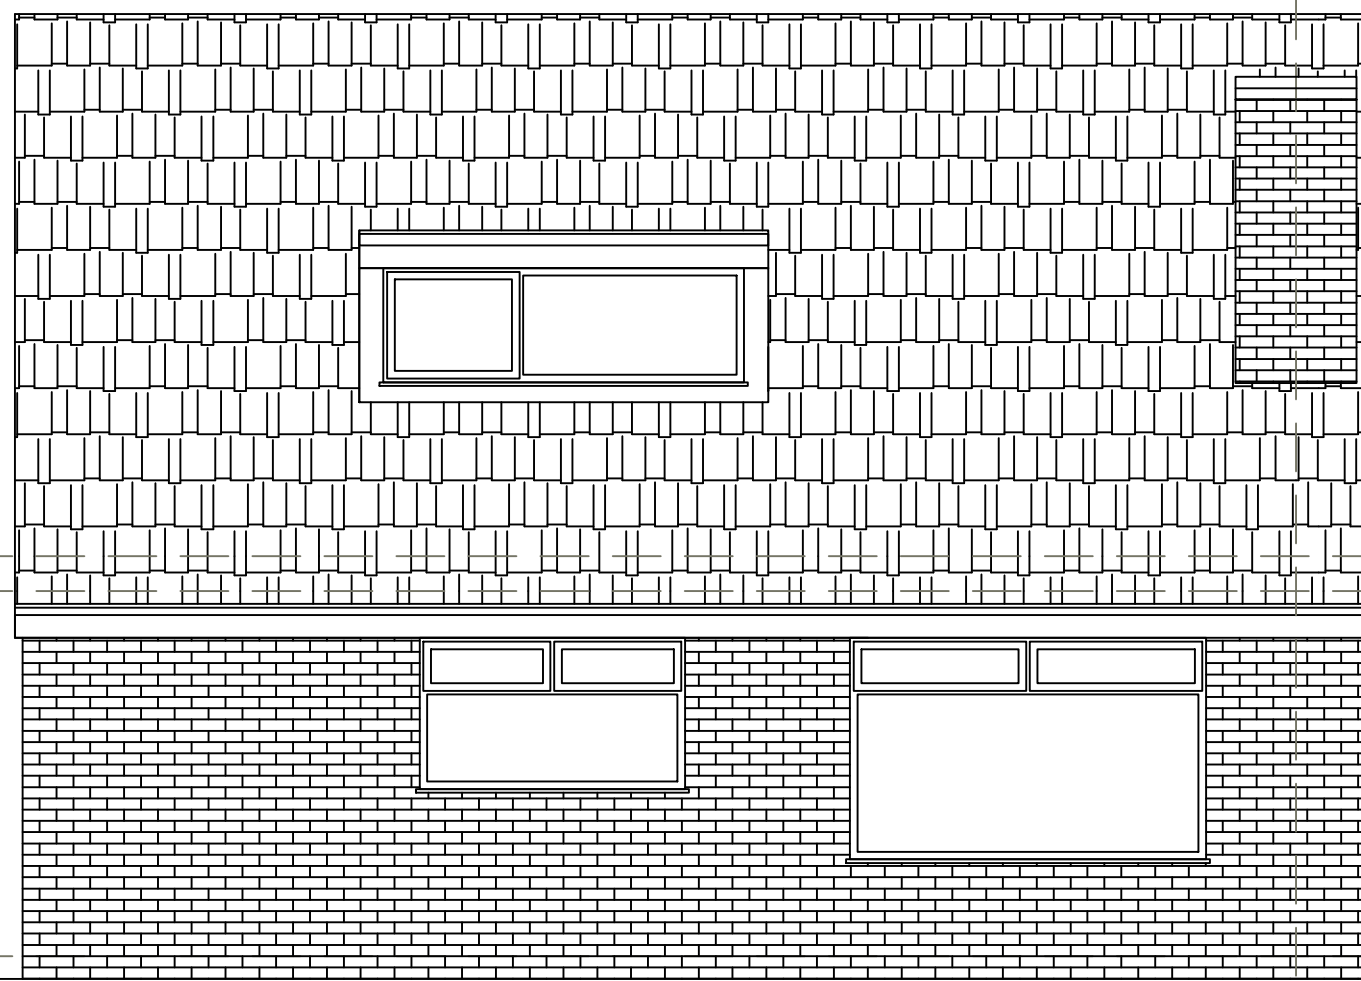


Rear Elevation as Existing
Scale @ 1 : 50

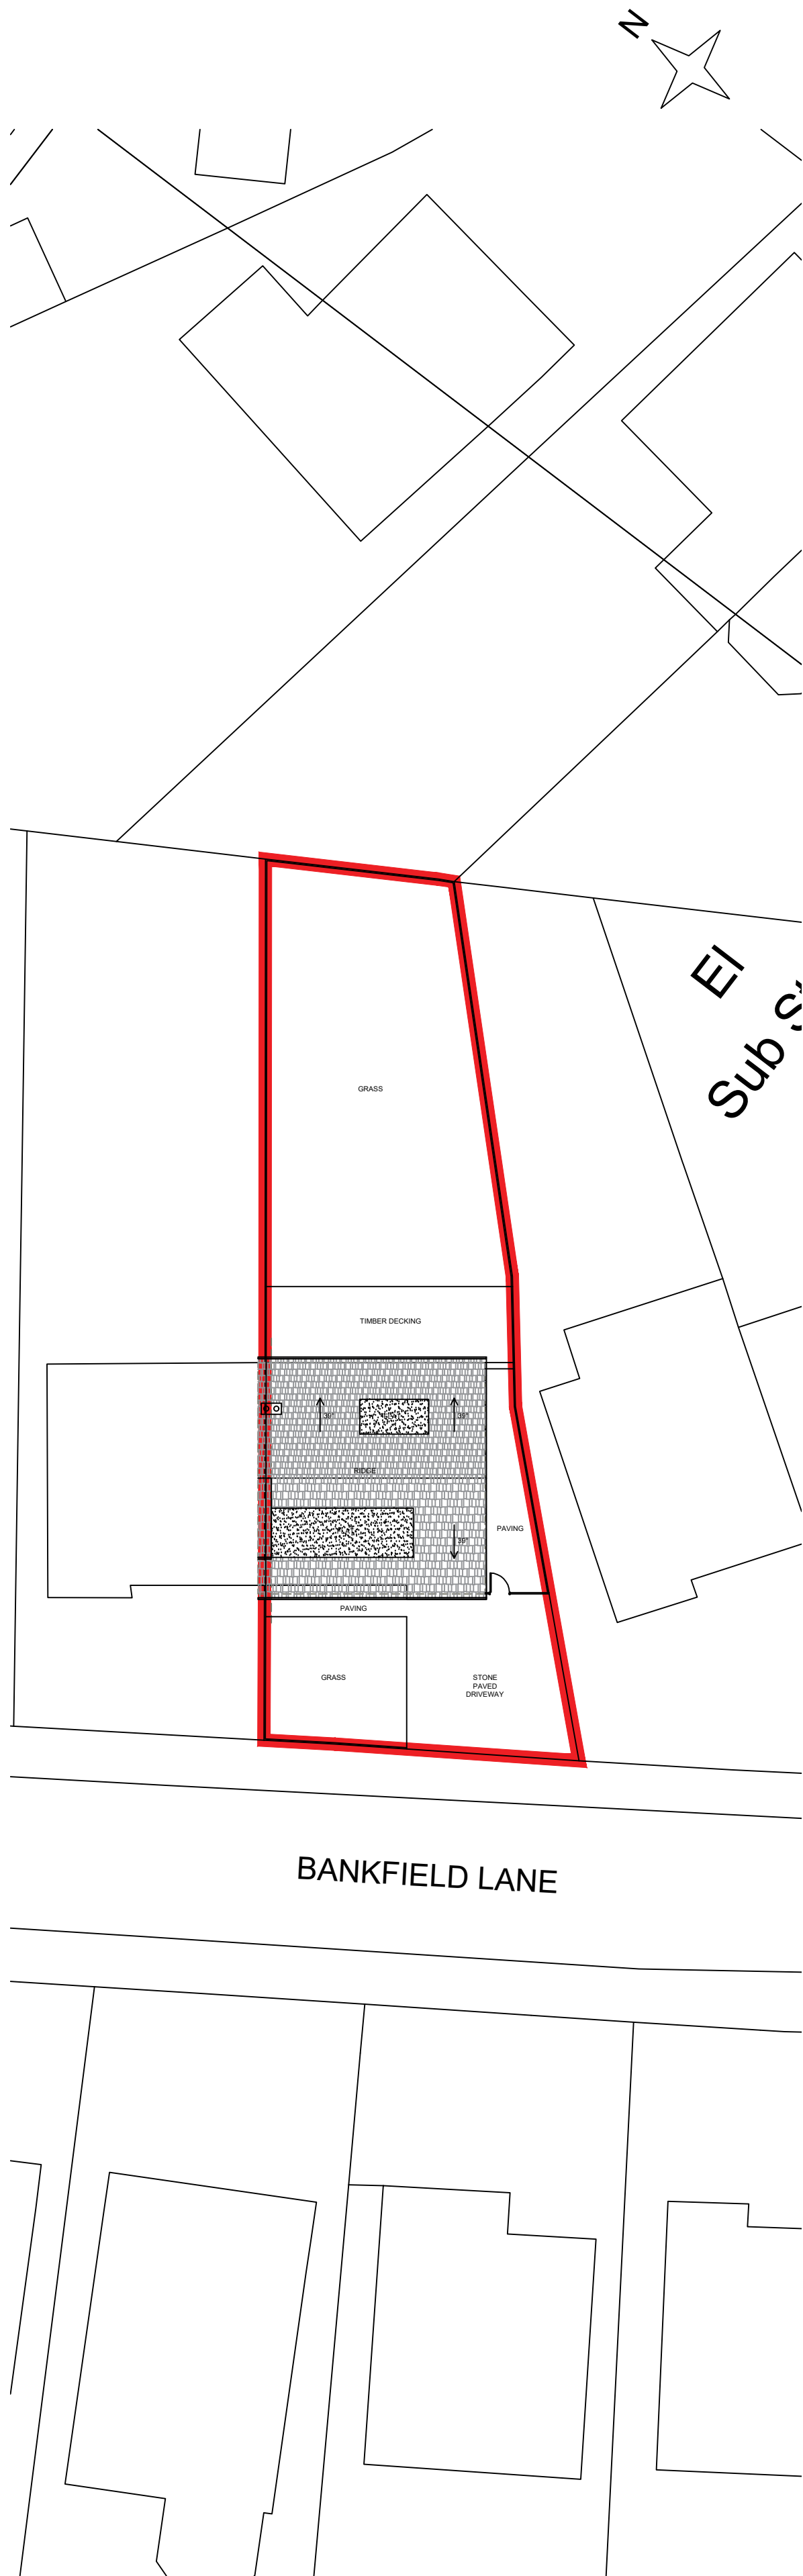



Roof Plan and Site Plan as Existing
Scale @ 1 : 200

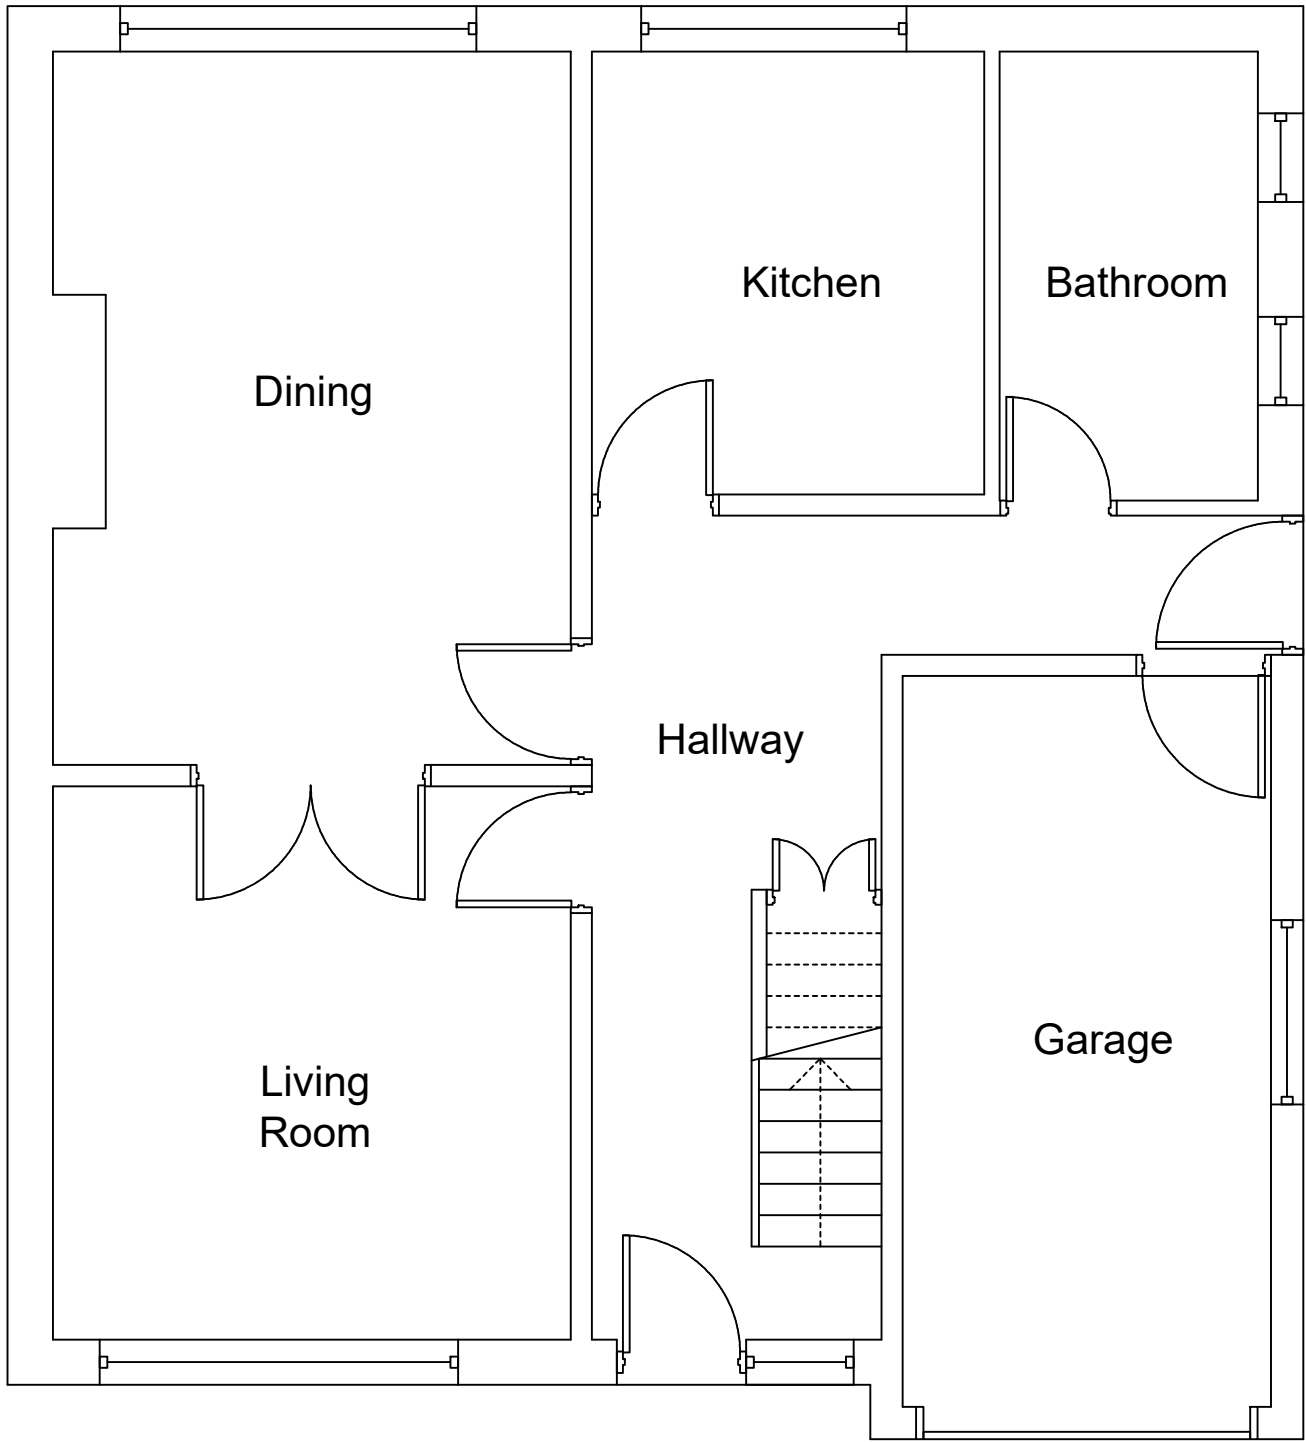

Ground Floor Plan as Existing
Scale @ 1 : 50

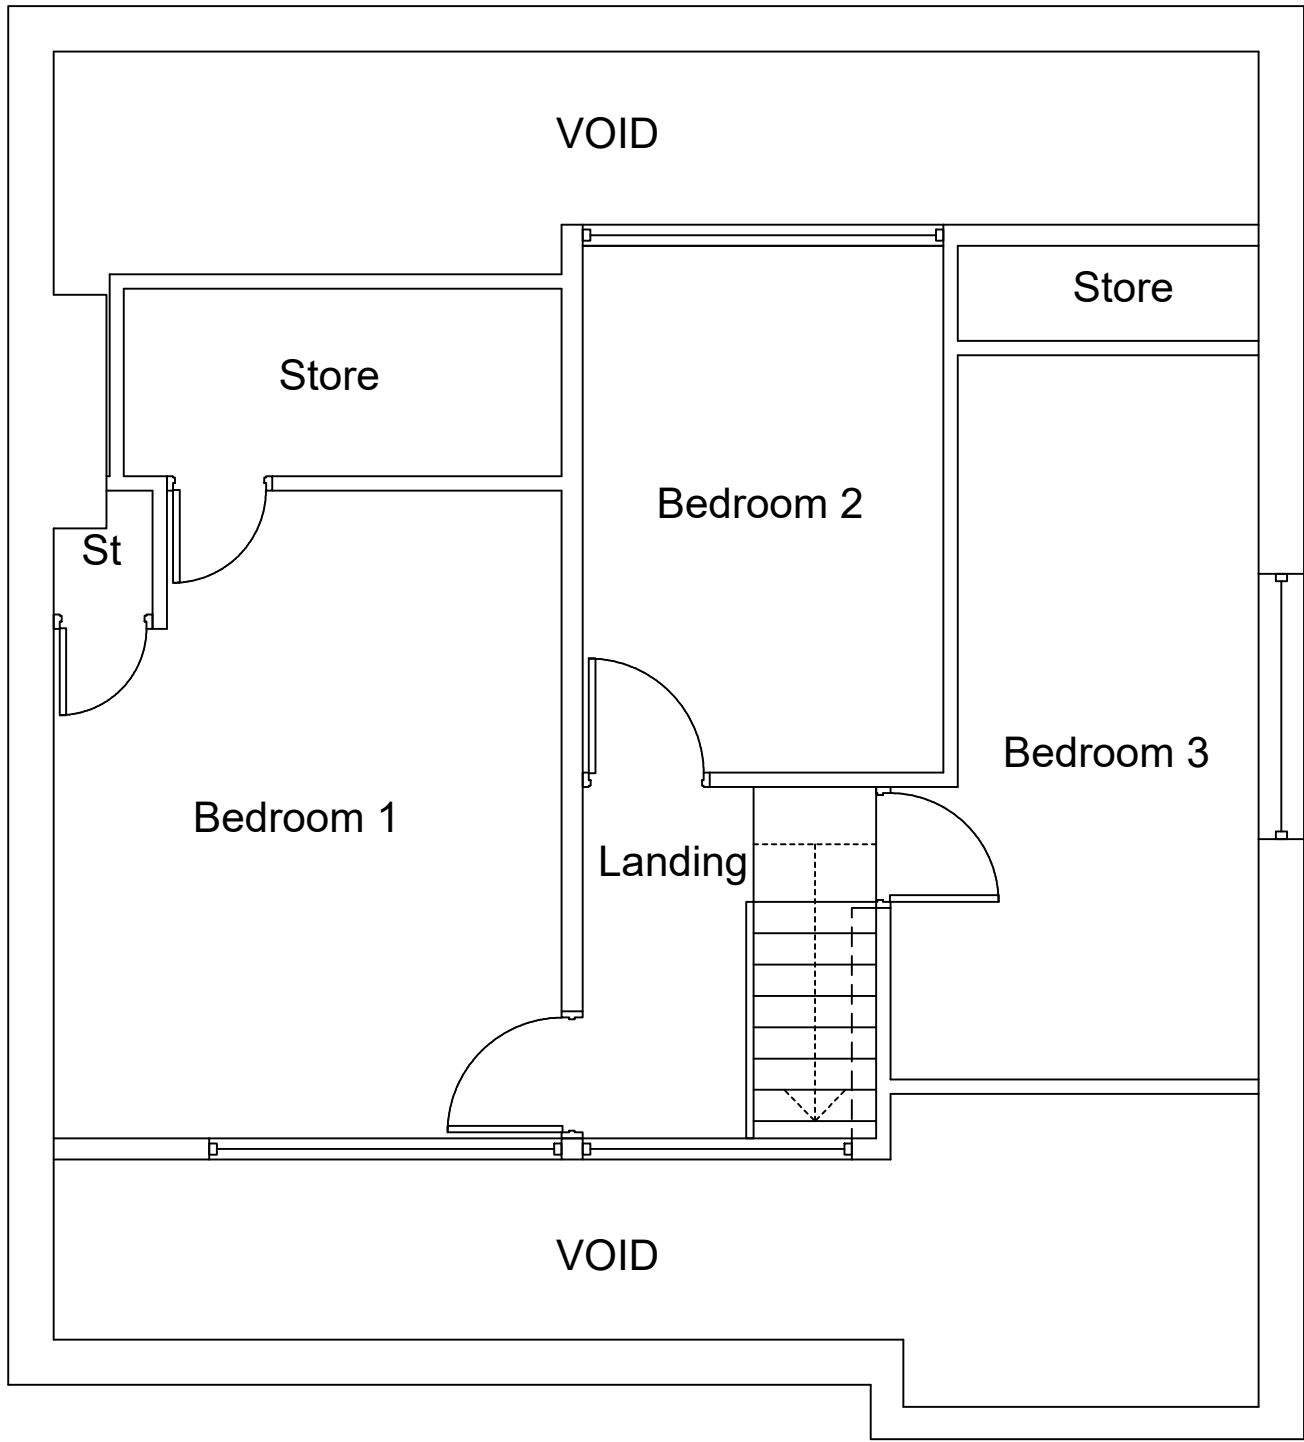

First Floor Plan as Existing
Scale @ 1 : 50

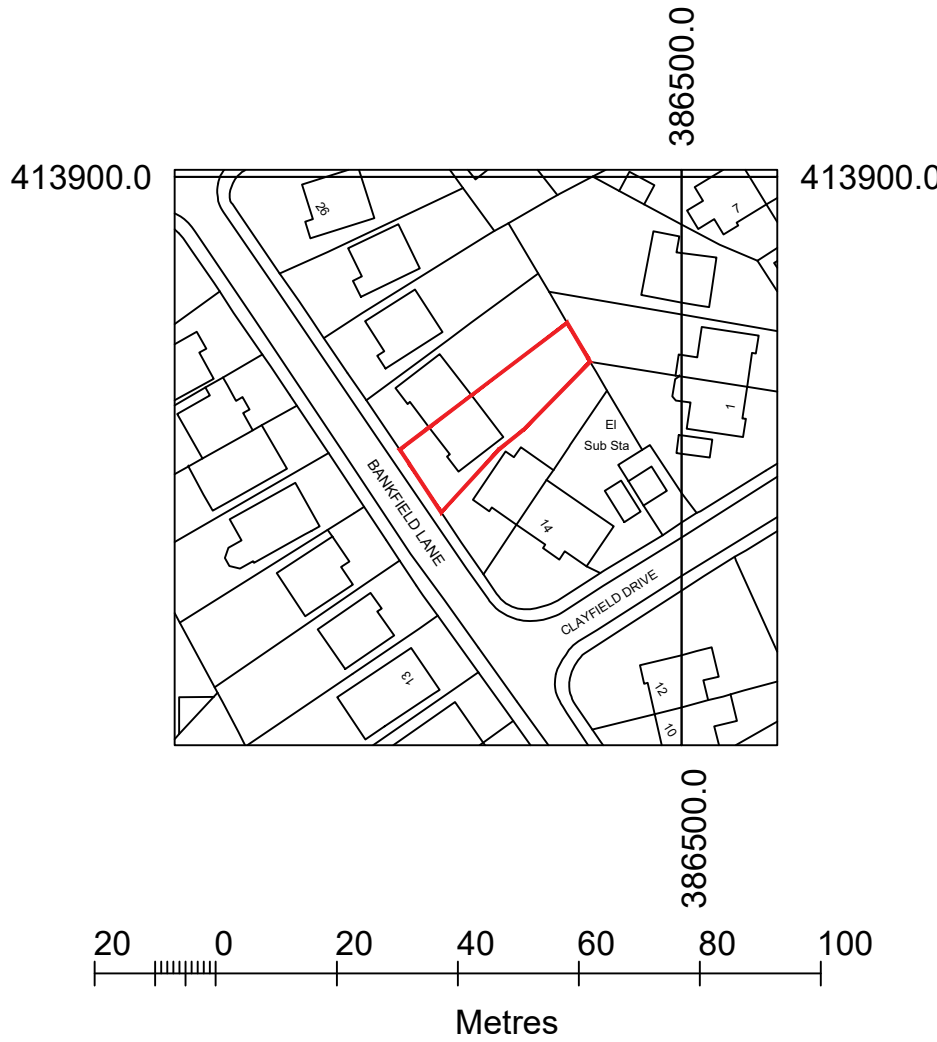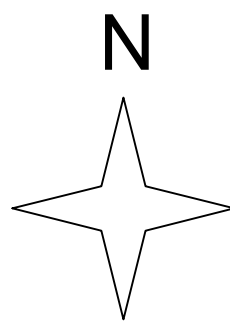

Production Date: 05 November 2024
Top Left: 386416.237 413901.189 Bottom Right: 386515.814 413806.053
© Crown copyright and database rights 2024 Ordnance Survey OS100035409.
Reproduction in whole or in part is prohibited without the permission of Ordnance Survey

Location Plan @ 1:1250

ALL STEEL WORK SIZES AND DESIGN TO BE
CONFIRM BY ENGINEER BEFORE
COMMENCEMENT OF WORK

PLANNING

Rev.	Date	Site plan scale updated to suit comments Description	SN Issued by
------	------	--	-----------------

18 Bankfield Lane,
Norden,
Rochdale,
OL11 5RJ

PROPOSED FRONT AND REAR DORMER EXTENSION & INTERNAL ALTERATIONS

Details as Existing

Drawing Number	Project number	118
P-01	Date	NOVEMBER 2024
Current Revision	Scale @ A1	A/N
A		