




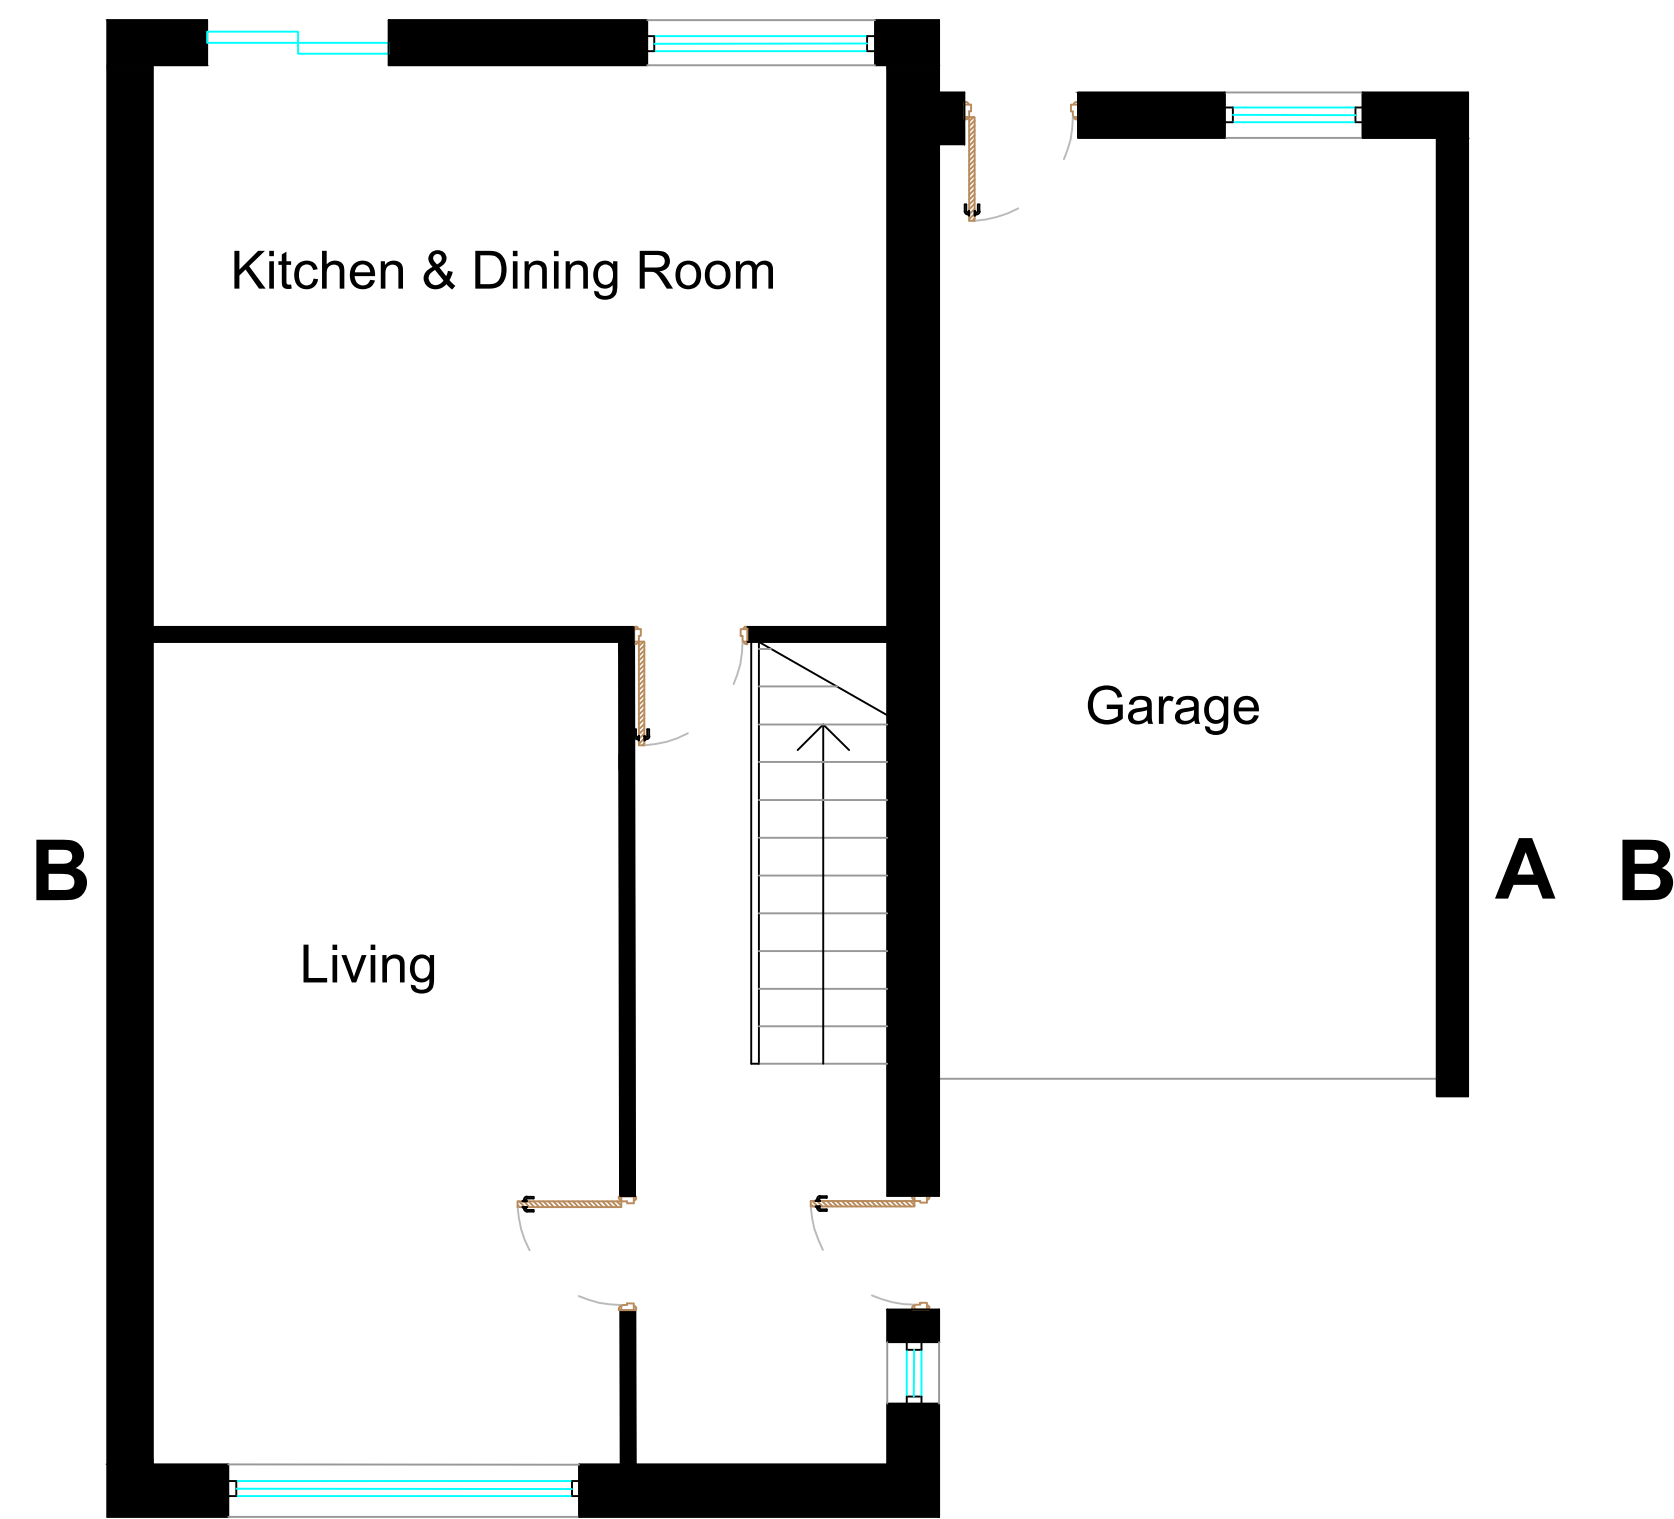


EXISTING GROUND FLOOR PLAN
1:50 @ A1

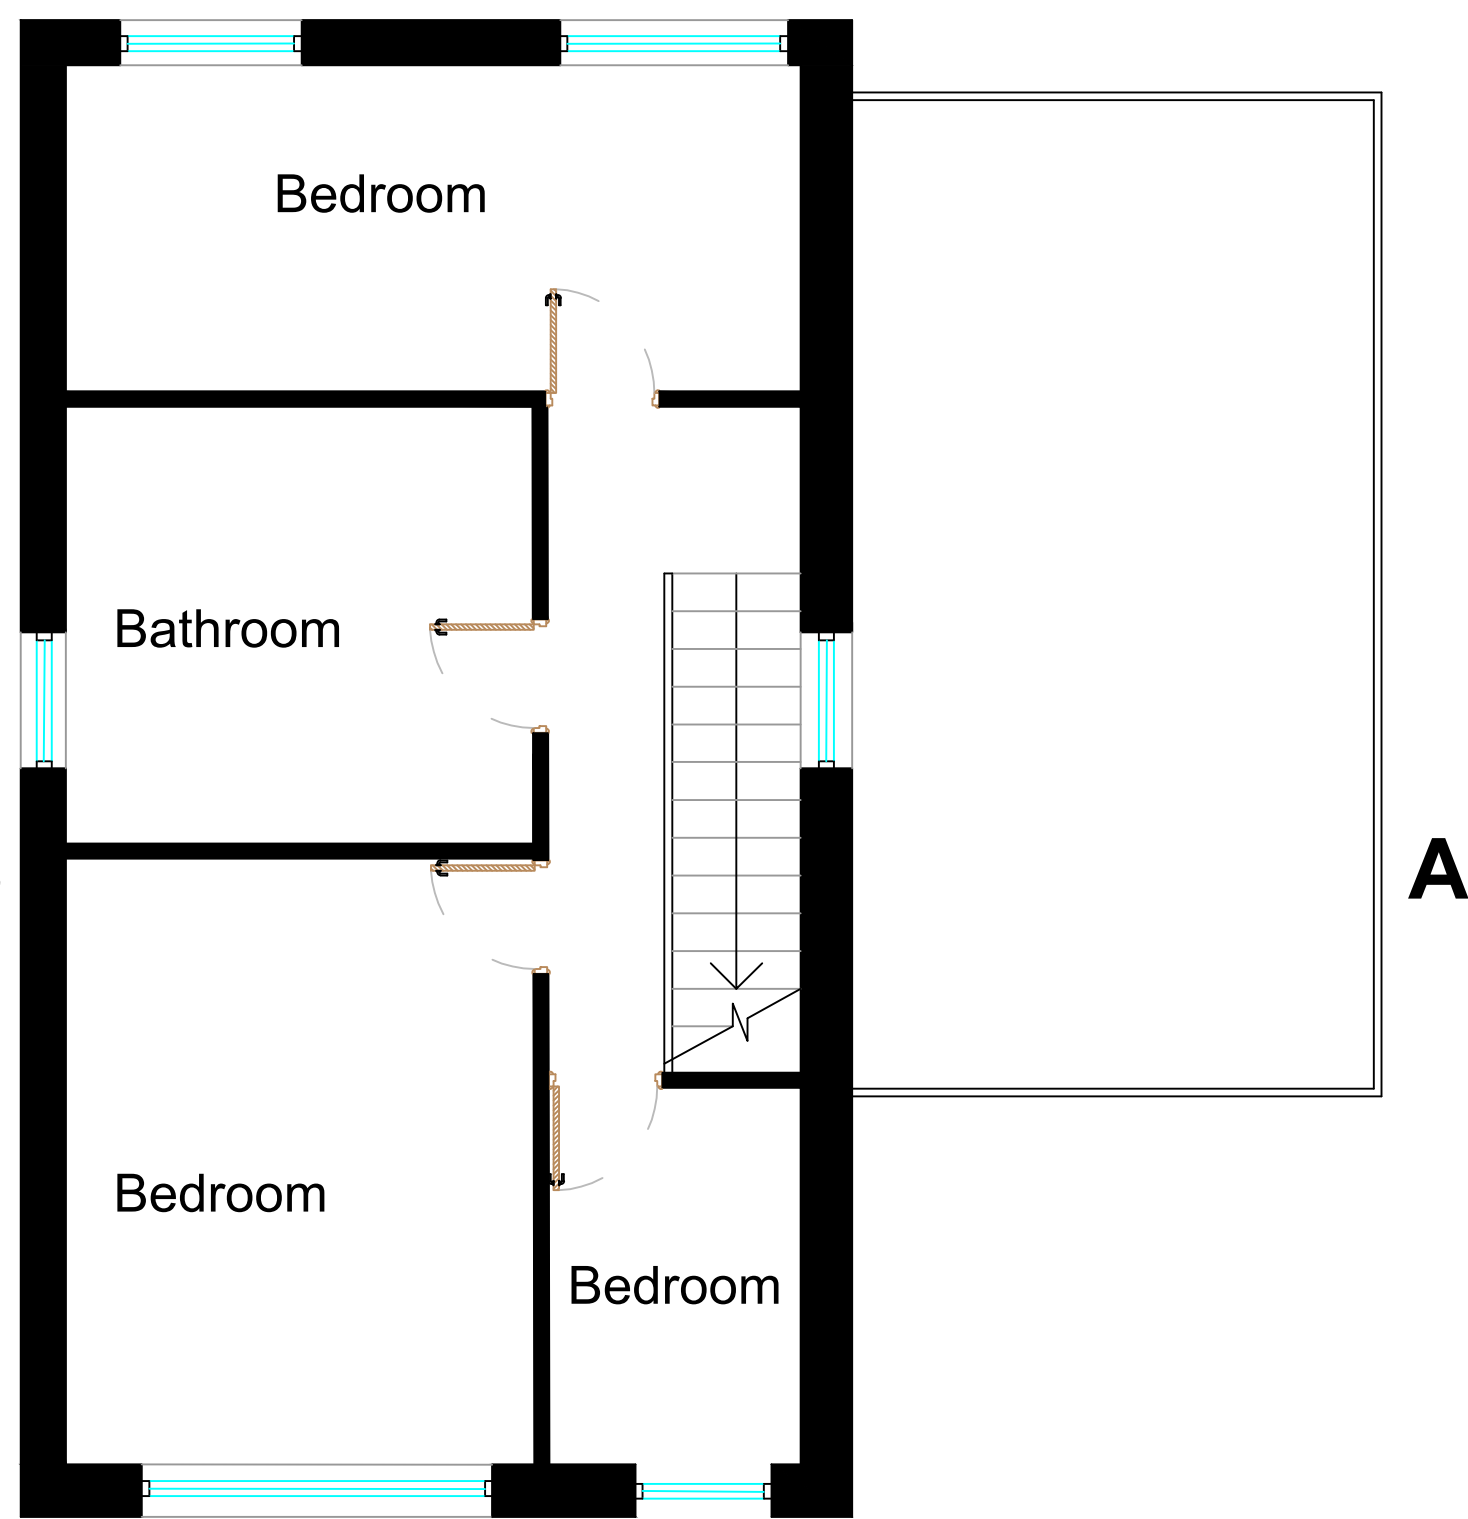

EXISTING FIRST FLOOR PLAN
1:50 @ A1

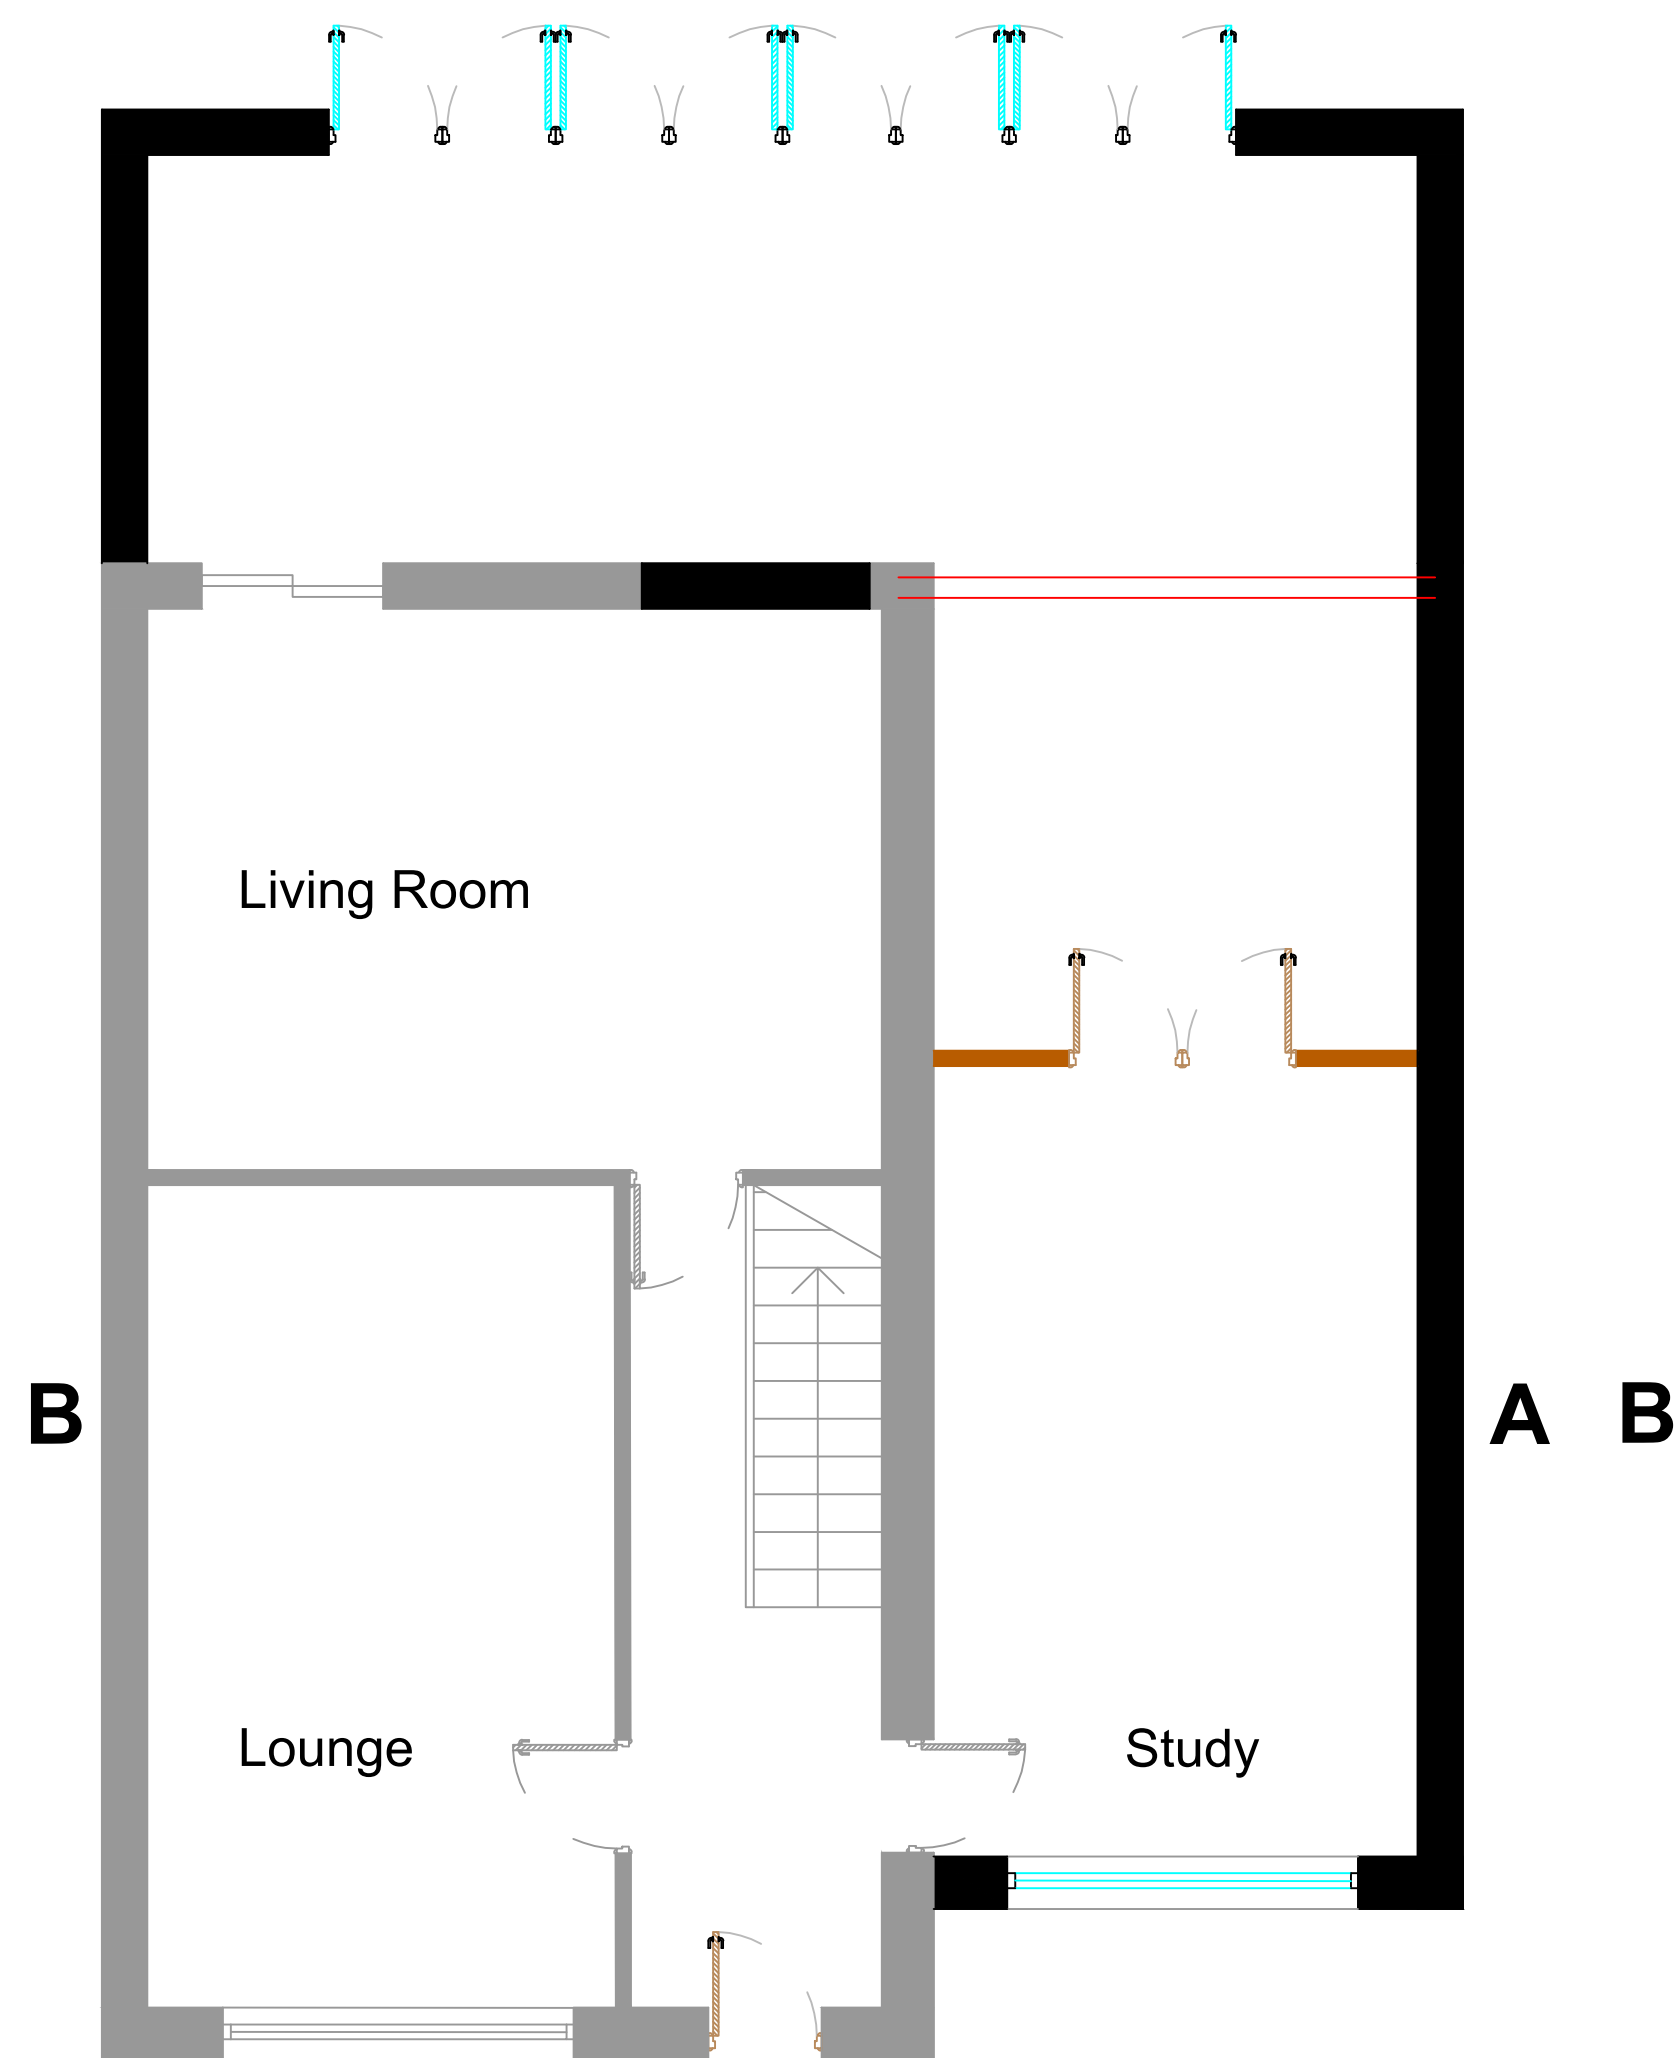

PROPOSED GROUND FLOOR PLAN
1:50 @ A1

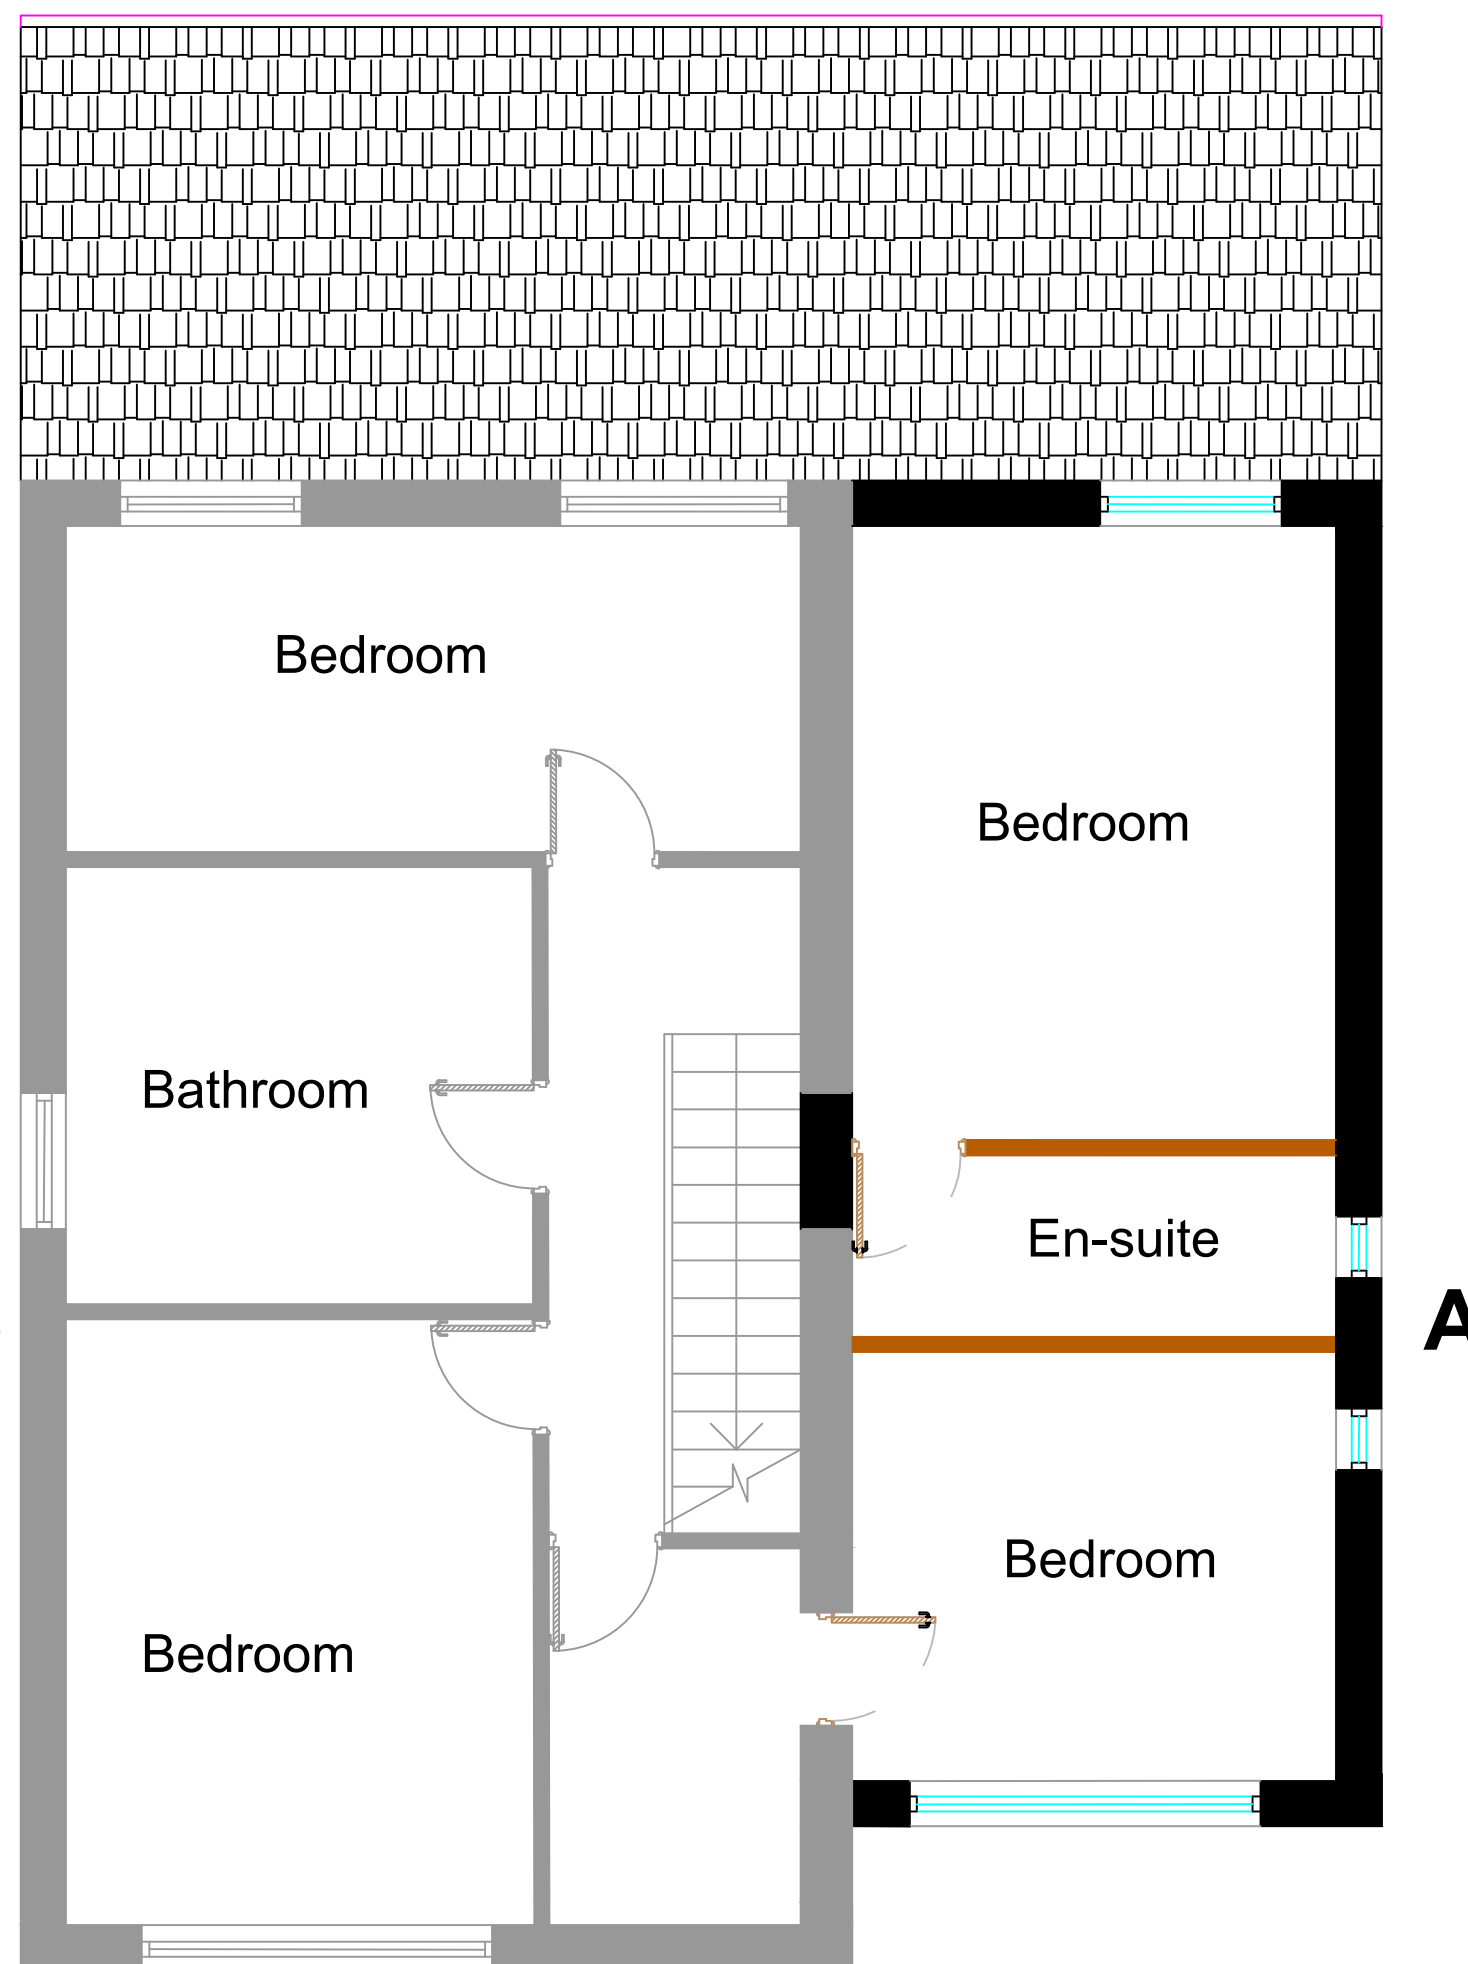

PROPOSED FIRST FLOOR PLAN
1:50 @ A1

NU-FIT
ARCHITECTURAL DESIGN LTD

NOTE TO CONTRACTOR: DO NOT SCALE FROM THIS DRAWING

Client
1 PATTISON CLOSE, ROCHDALE
Project

**SINGLE STOREY SIDE & REAR
EXTENSION**
Title

EXISTING & PROPOSED PLANS			
Drawn by	Date	Purpose of issue	Scale
	Dec.	PLANNING.	1:50 @ A1
Checked by	Date	Drawing No.	
Approved by	Date	PLANNING/26158192-A	