
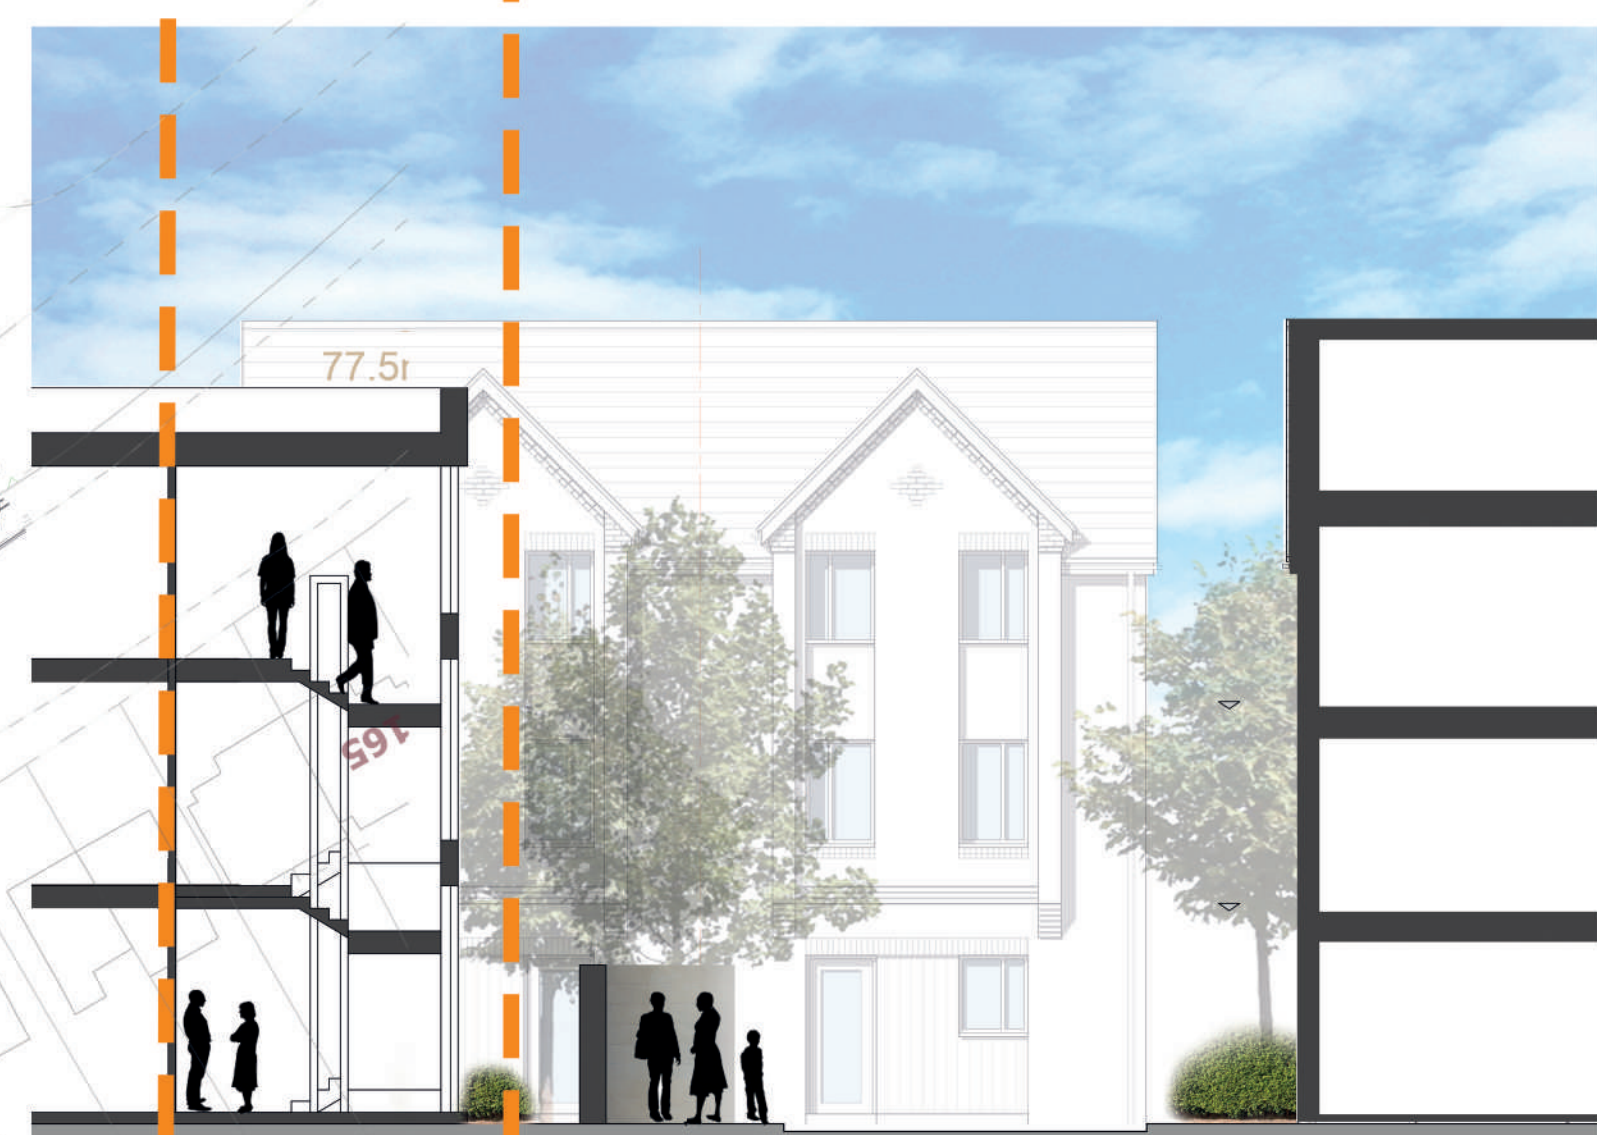
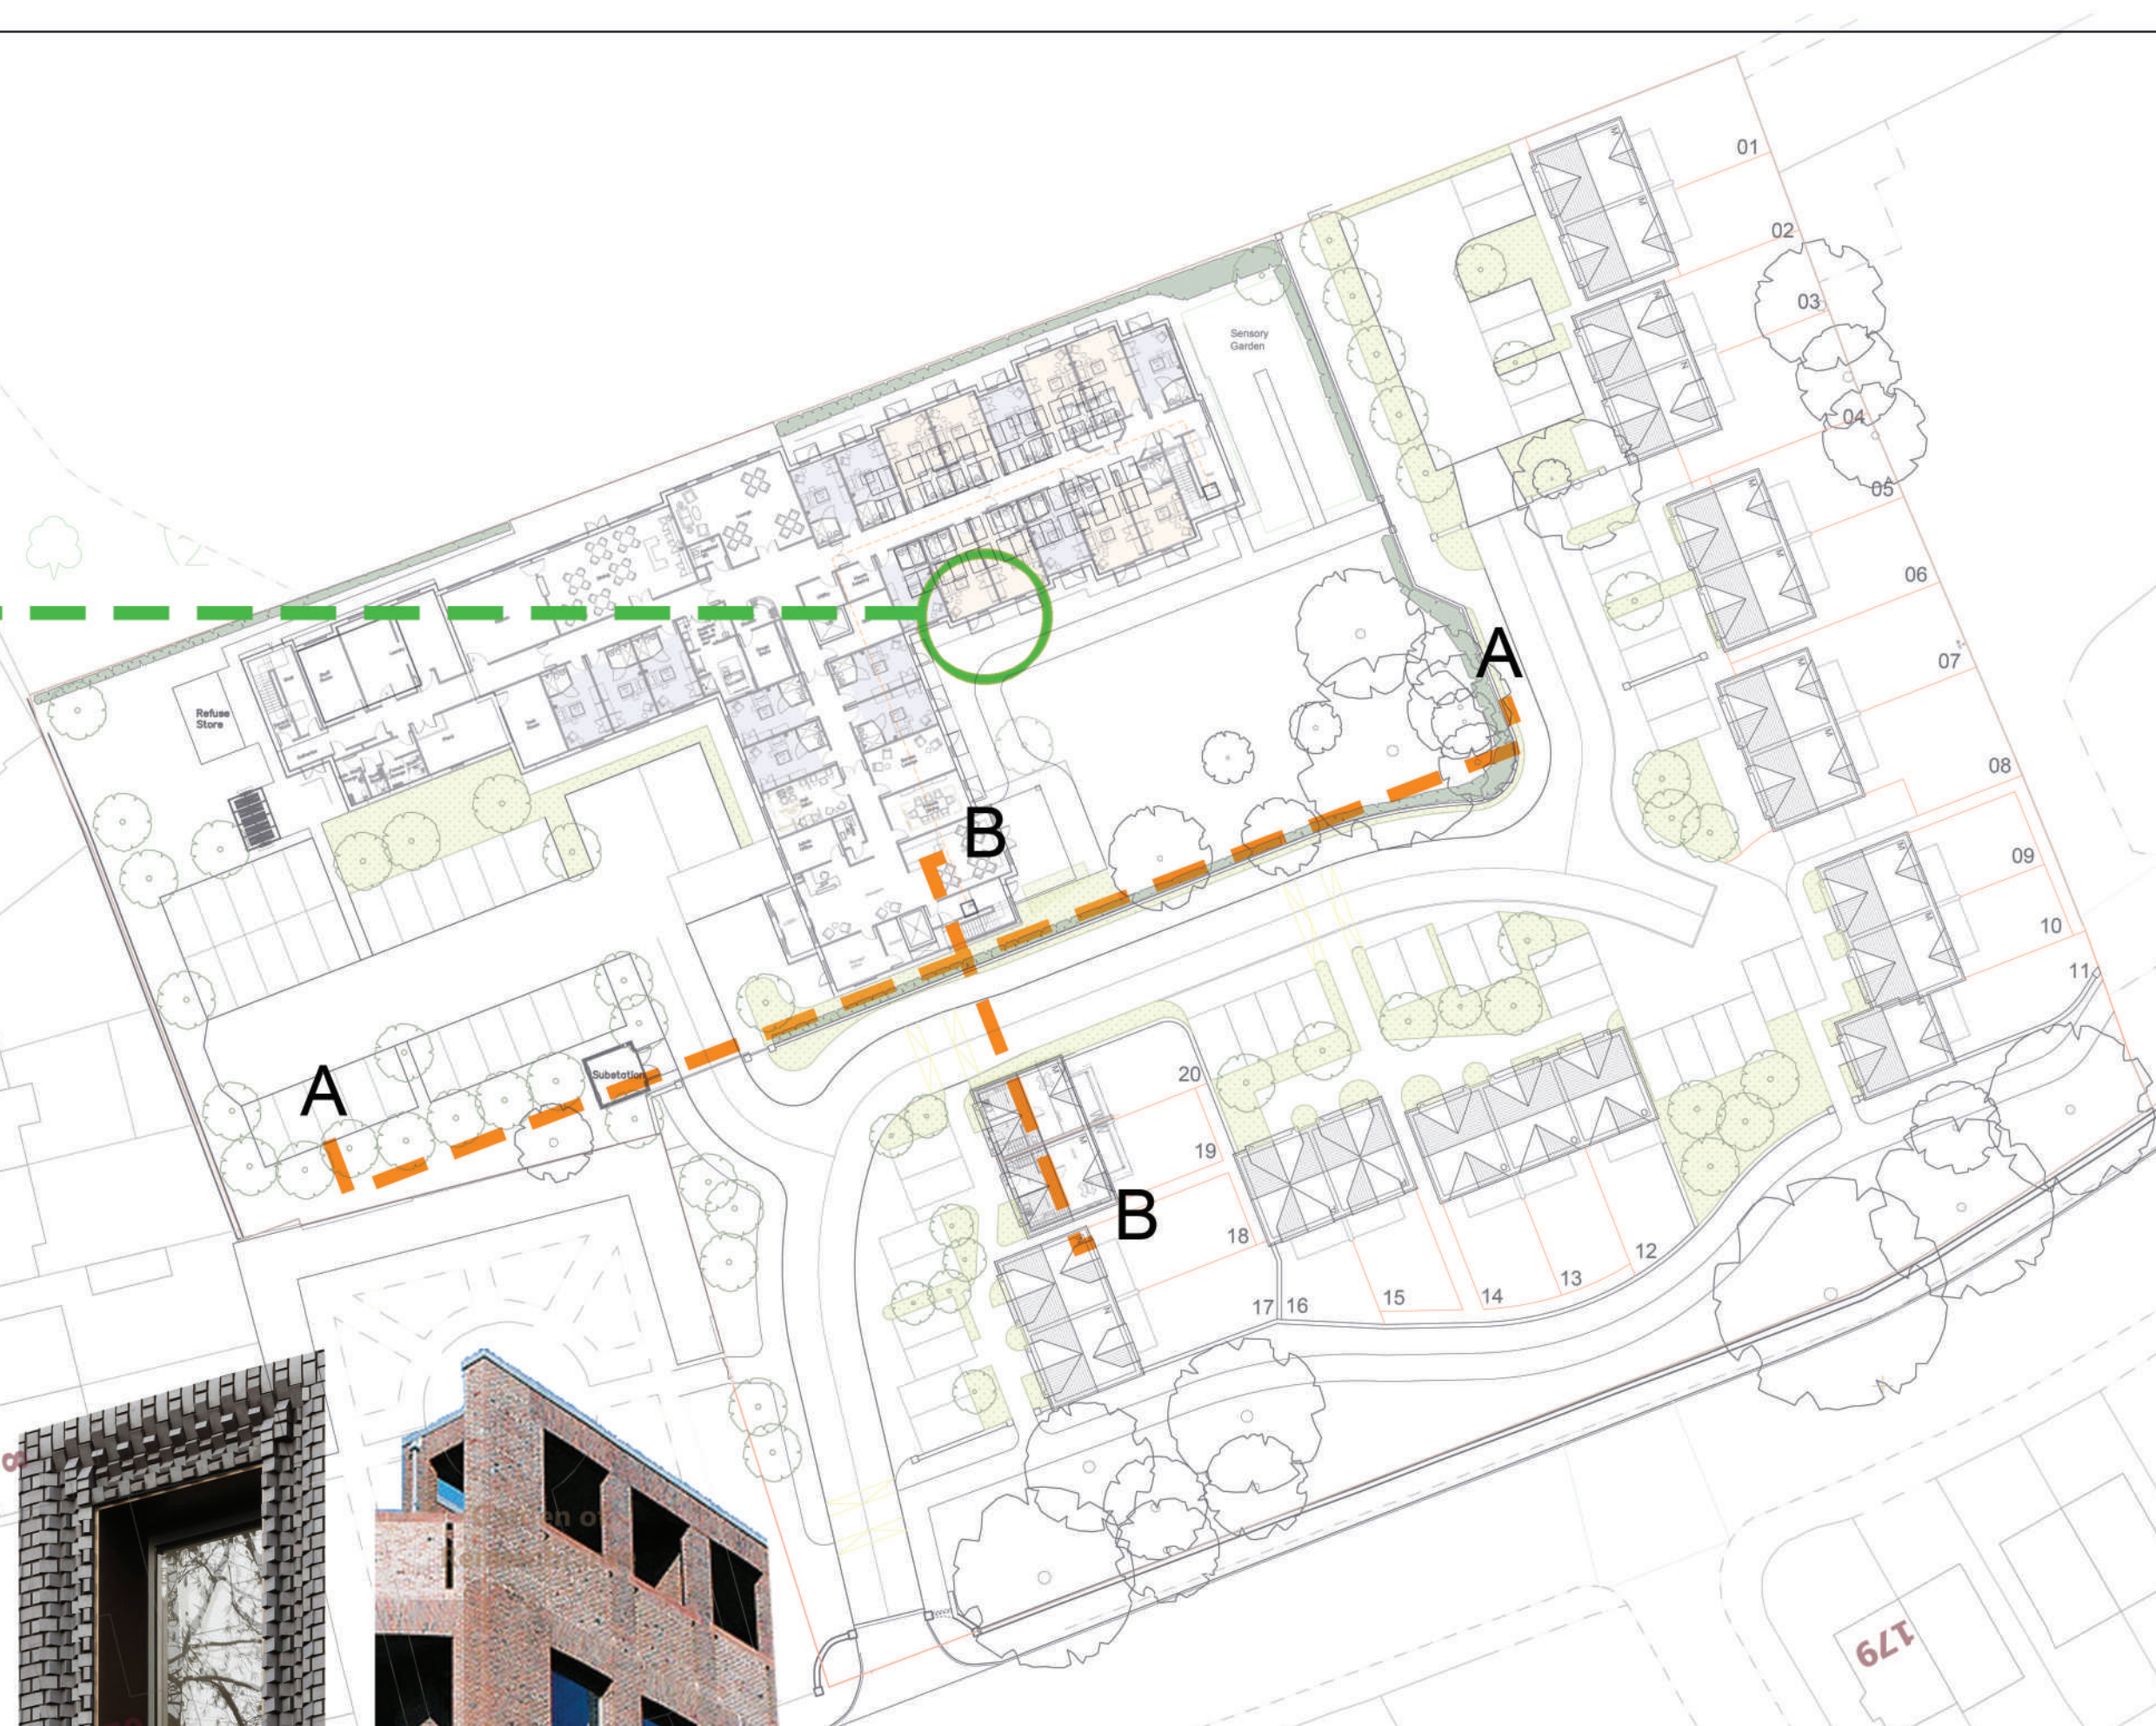
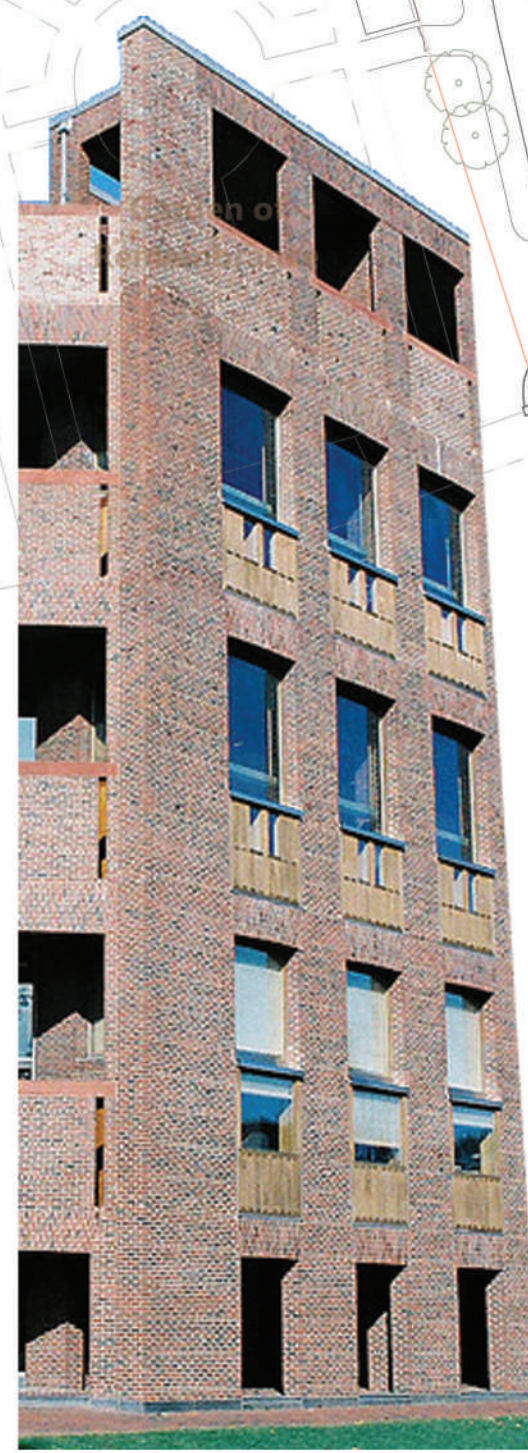
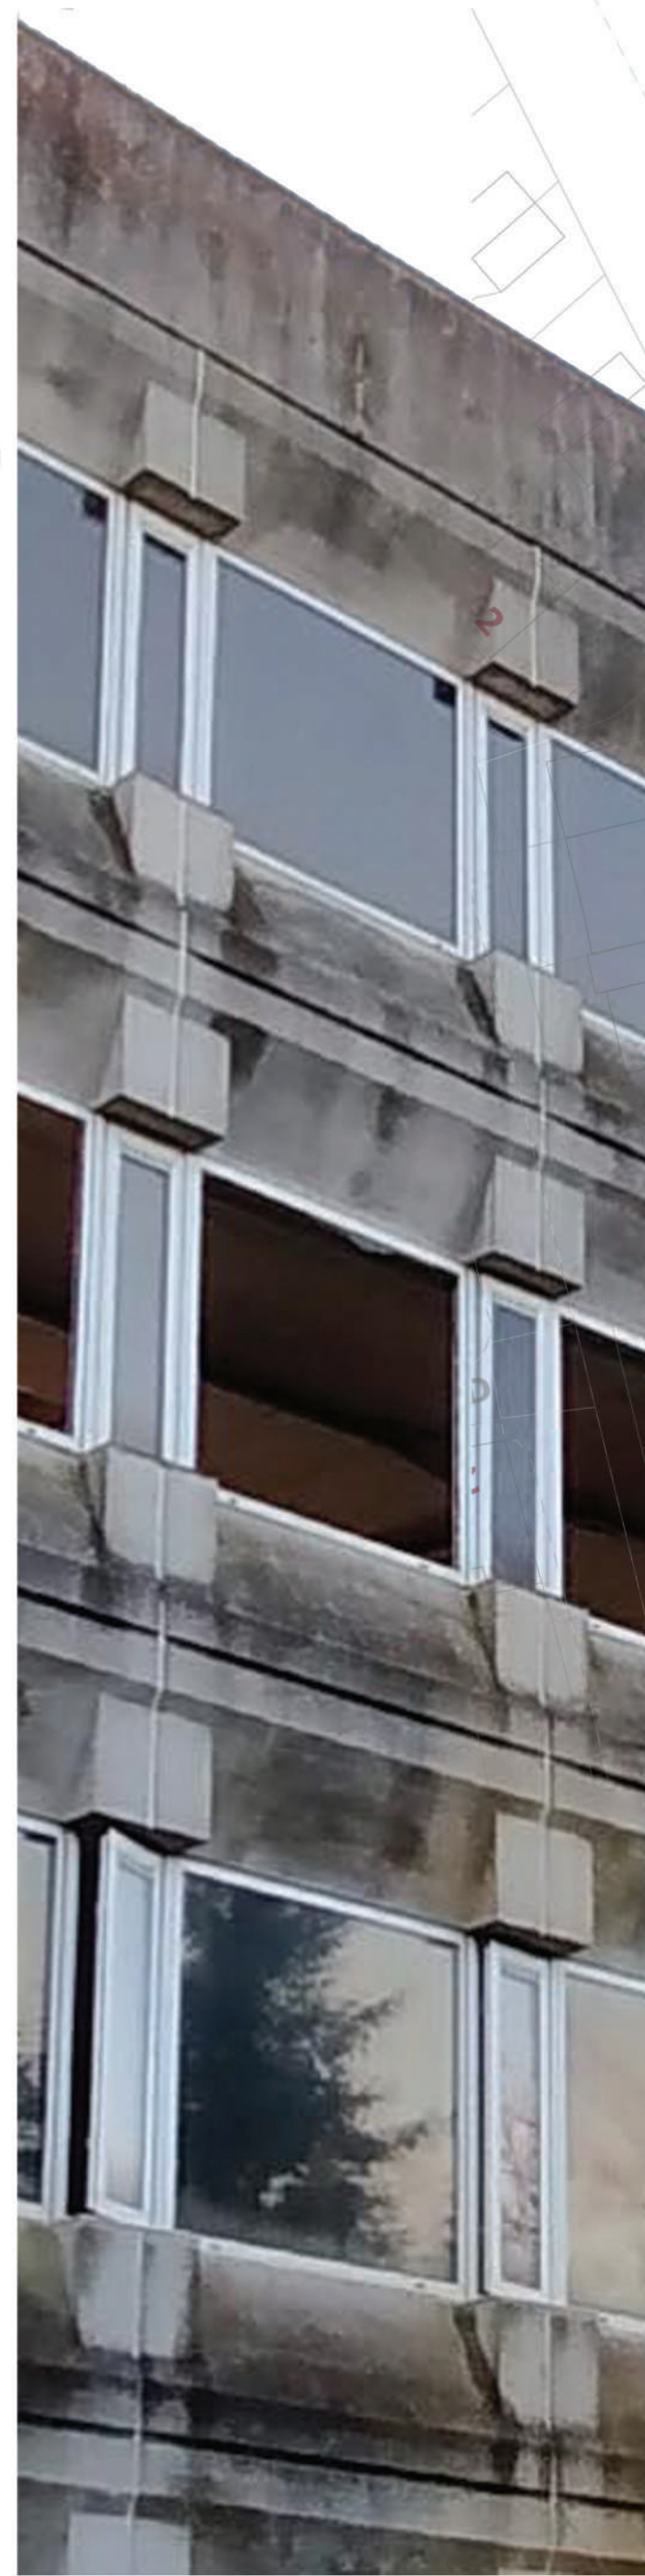


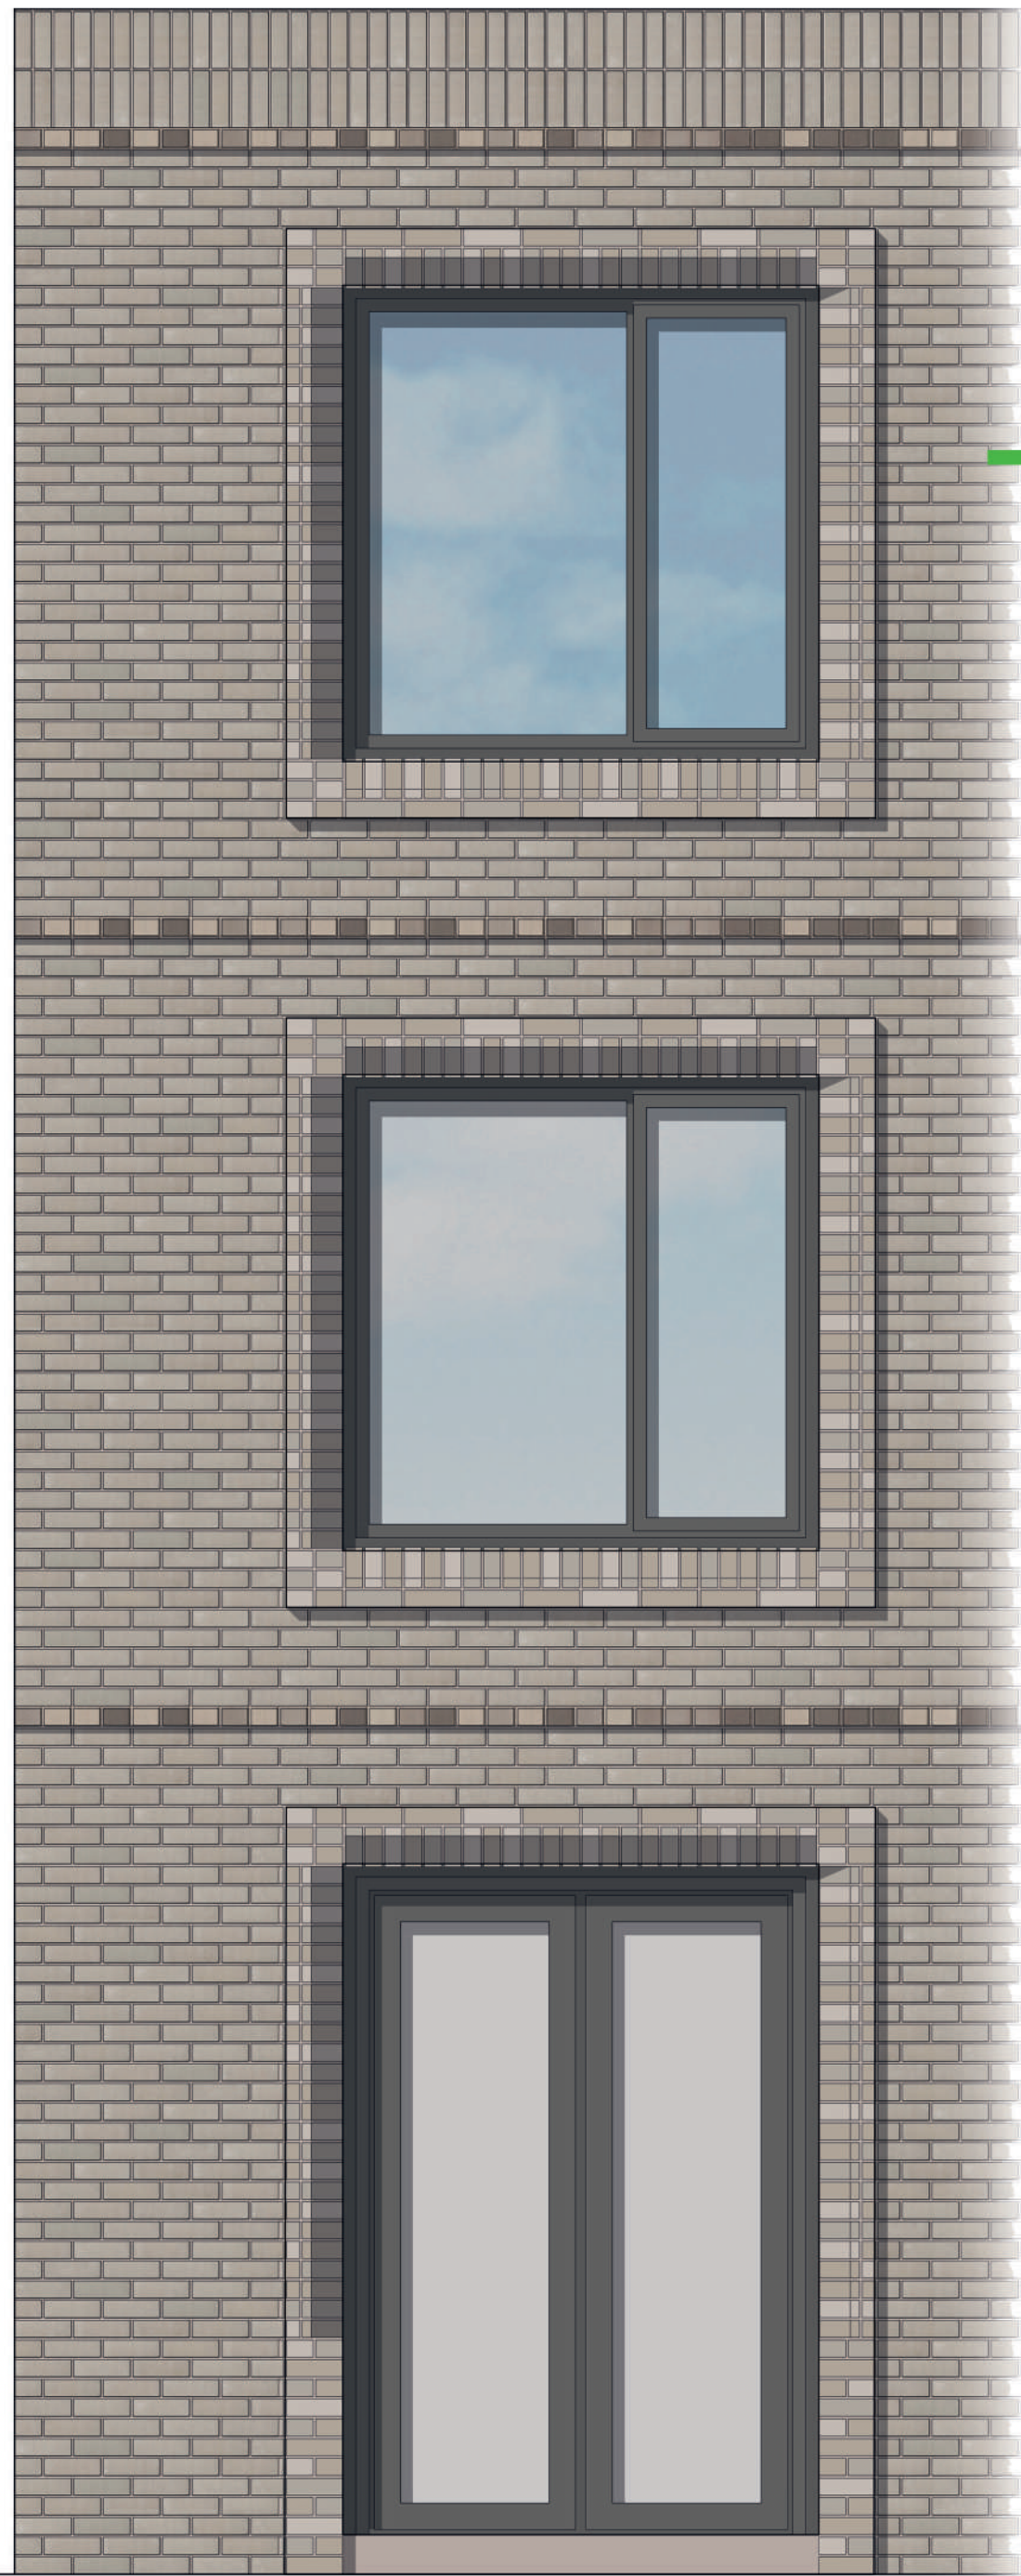

Proposed Detail Elevation
 - Chamfered bricks reflect window form
 - Grey brick detailing reflects concrete massing
 - Window form and regularity in brutalist manner

Existing Elevation Detail

Precedent
 Modern Brick Detail
 Bureau de Change

Precedent
 Exeter Library
 Louis Kahn

Pinch Point Section BB - Glazed Stairwell Overlooking

Proposed Front Elevation - AA



Existing View from Memorial Gardens

Existing View from Car Park - East

Existing View from Car Park - North

MÜLLER
 PROPERTY GROUP

Project Parkfield, Middleton, Manchester, M24 4EB			
Title Proposed Elevation Analysis			
Scale NTS	Date Feb 25	Job No 23590	Original
Drawn By FH	Checked	Sequential No 004	Revision C
Category L	Client Element -		

Bower
Mattin

Unit 23/ 24
Beechfield House
Winterton Way
Macclesfield
Cheshire
SK11 0LP

Telephone
01625-509187

E-Mail
architects@
bower-mattin.co.uk

Chartered Architects
Surveyors