


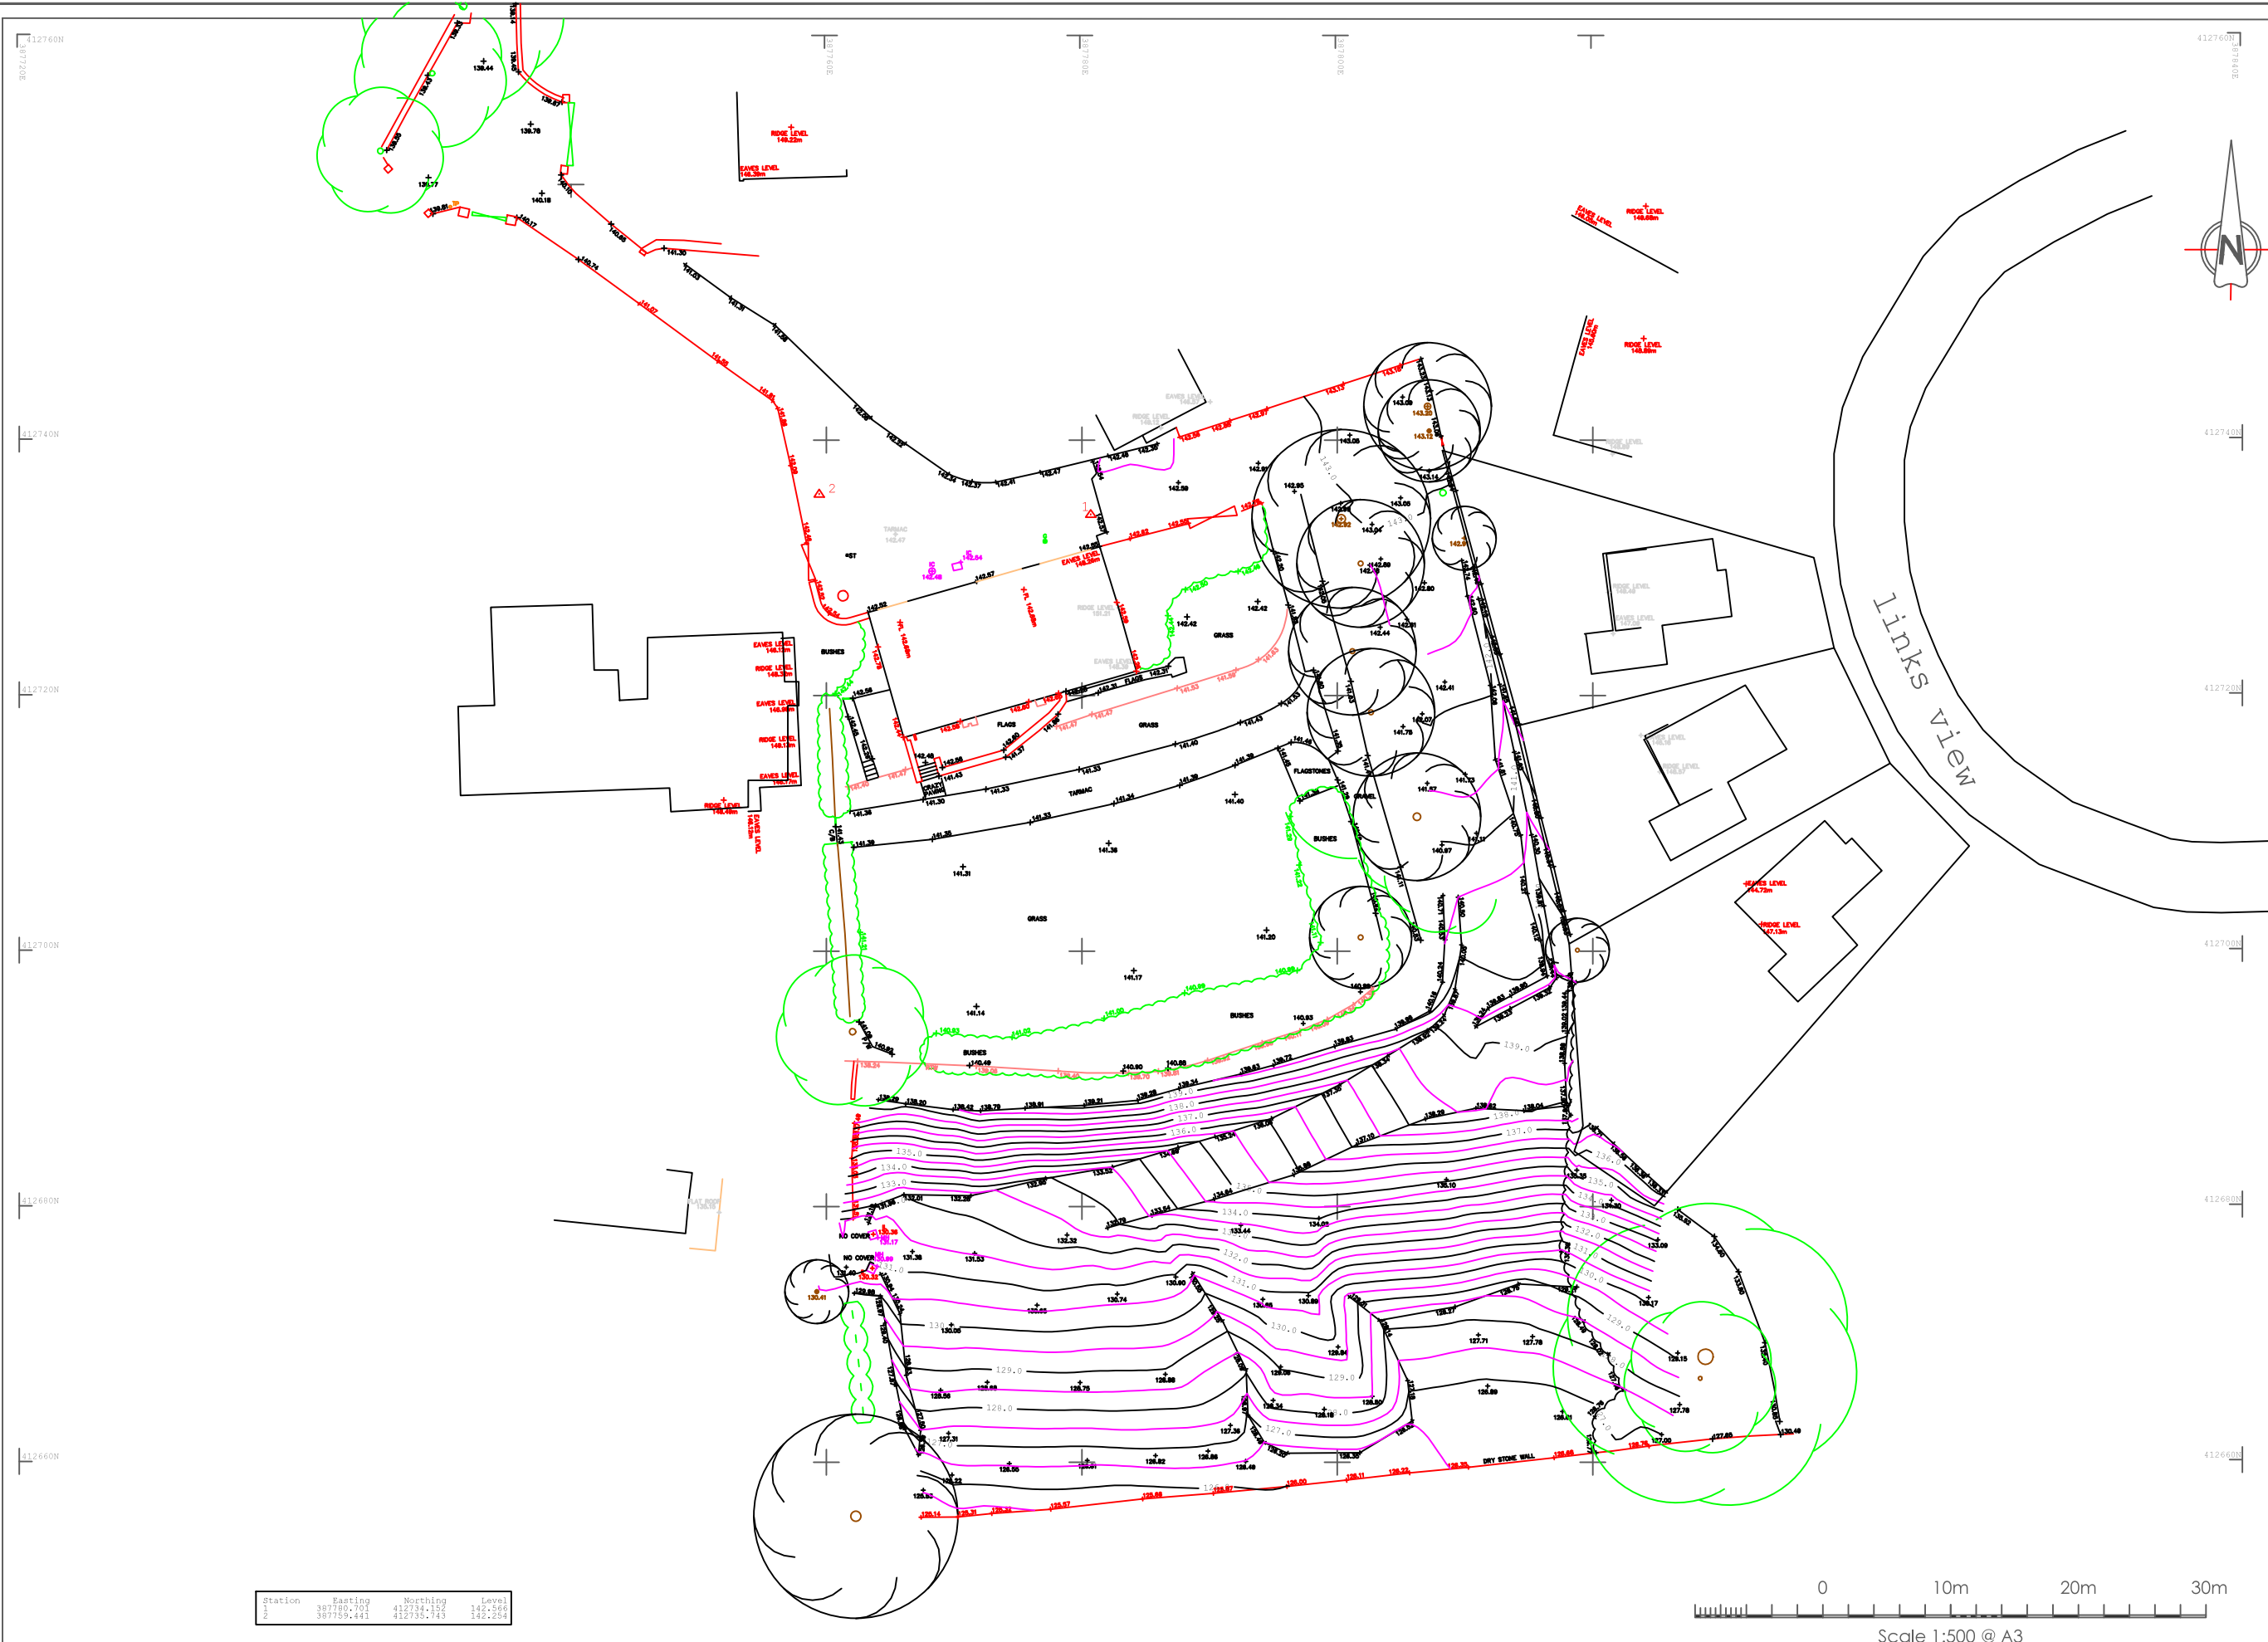

Station	Easting	Northing	Level
1	387780.701	412734.152	142.346
2	387759.441	412735.743	142.254

Abbreviations/Symbols (Measured Building Surveys):

C:	Window Cill Height
H:	Window Head Height
BH:	Beam Height
DH:	Door Height
COL:	Column
SVP:	Soil Vent Pipe
FL:	Floor Level
TH:	Threshold Level
FC:	Floor to Ceiling Height
VC:	Vaulted Ceiling

Line types

---	Hedge Lines
- - -	Drainage Runs
- . -	Overhead Electricity Cables
- - -	Overhead Telephone Cables

Symbols

Tree/Bush	Glass House
Control Station	Osbn
Borehole	
Trial Hole	

Abbreviations (Topographic Survey):

AH:	Arch Height
AV:	Air Valve
BB:	Bellha Beacon
BOX:	Electricity Box, Cables Box, Etc.
BOL:	Bollard
BTIC:	British Telecom Inspection Chamber
BS:	Bus Stop
BS/UP:	Bus Stop / Lamp Post
CAV:	CAV Inspection Chamber
CCTV:	Closed Circuit Television
CL:	Cellar Light
CPI:	Catch Pit
ER:	Earth Road
EC:	Electricity Inspection Chamber
EP:	Electricity Pole
FR:	Fire Hydrant
FP:	Flag Pole
GV:	Gas Valve
G:	Gully
IC:	Inspection Chamber
KO:	Kerb Outlet
LP:	Lamp Post
LB:	Letter Box
LC:	Lighting Column
MAR:	Marker
MH:	Manhole
MP:	Moorland Point
MS:	Mile Stone
NYNEX:	Nynex Inspection Chamber
O/H:	Over Hang
P:	Post
PO/IC:	Post Office Inspection Chamber
R/S:	Road Sign
RE:	Reading Eye
RTW:	Retaining Wall
S/P:	Sign Post
SH:	Street Name Plate
ST:	Stop Top
SV:	Stop Valve
T:	Telecom Inspection Chamber
TCB:	Telephone Call Box
TH:	Threshold Level
TL:	Traffic Light
TP:	Telegraph Pole
TROUGH:	Trough
WO:	Water Outlet
WM:	Water Meter

Fence Descriptions:

B/W:	Barbed Wire
C/B:	Close Boarded
C/BARRIER:	Crash Barrier
CL:	Chain Link
C/P:	Chestnut Paling
C/I:	Corrugated Iron
IR:	Iron Rolling
MISC:	Miscellaneous
P/R:	Post & Rail
P/W:	Post & Wire
P/C:	Post & Chain
S/PAL:	Steel Palisade
W/M:	Wire Mesh

Survey Notes:

Coordinates and Levels related to Ordnance Survey Datum - GPS OSGB36

Revision	Date	Description
----------	------	-------------



56b Carrington Lane
Sale
Cheshire
M33 5NR
T: 0161 976 1194
www.cpls.co.uk e:survey@cpls.co.uk

Client
GSM Industrial Properties Ltd

Project
Stable Hills, Chadwick Hall Road, Rochdale
Existing Site Plan + Topo

Scale	1:500	Surveyed By	J.C.	Date	02.01.25
Drawing No.	020125/JC-01	Checked By	CPLS	Date	06.01.25
		Drawn By	J.C.	Date	06.01.25

