

PROJECT REF
24070

DRAWING REF
220

Bluechip Architecture

SCALE
1:100 @ A1



DATE
DEC '24

CLIENT
MR S THOMAS
LAND @ LANGLEY LANE
MIDDLETON
MANCHESTER
M24 5AN

PROJECT
NEW BUILD PAIR OF
DETACHED HOUSES &
ASSOCIATED LANDSCAPING

PROPOSED SITE PLAN


DRAWING TITLE
PLANNING

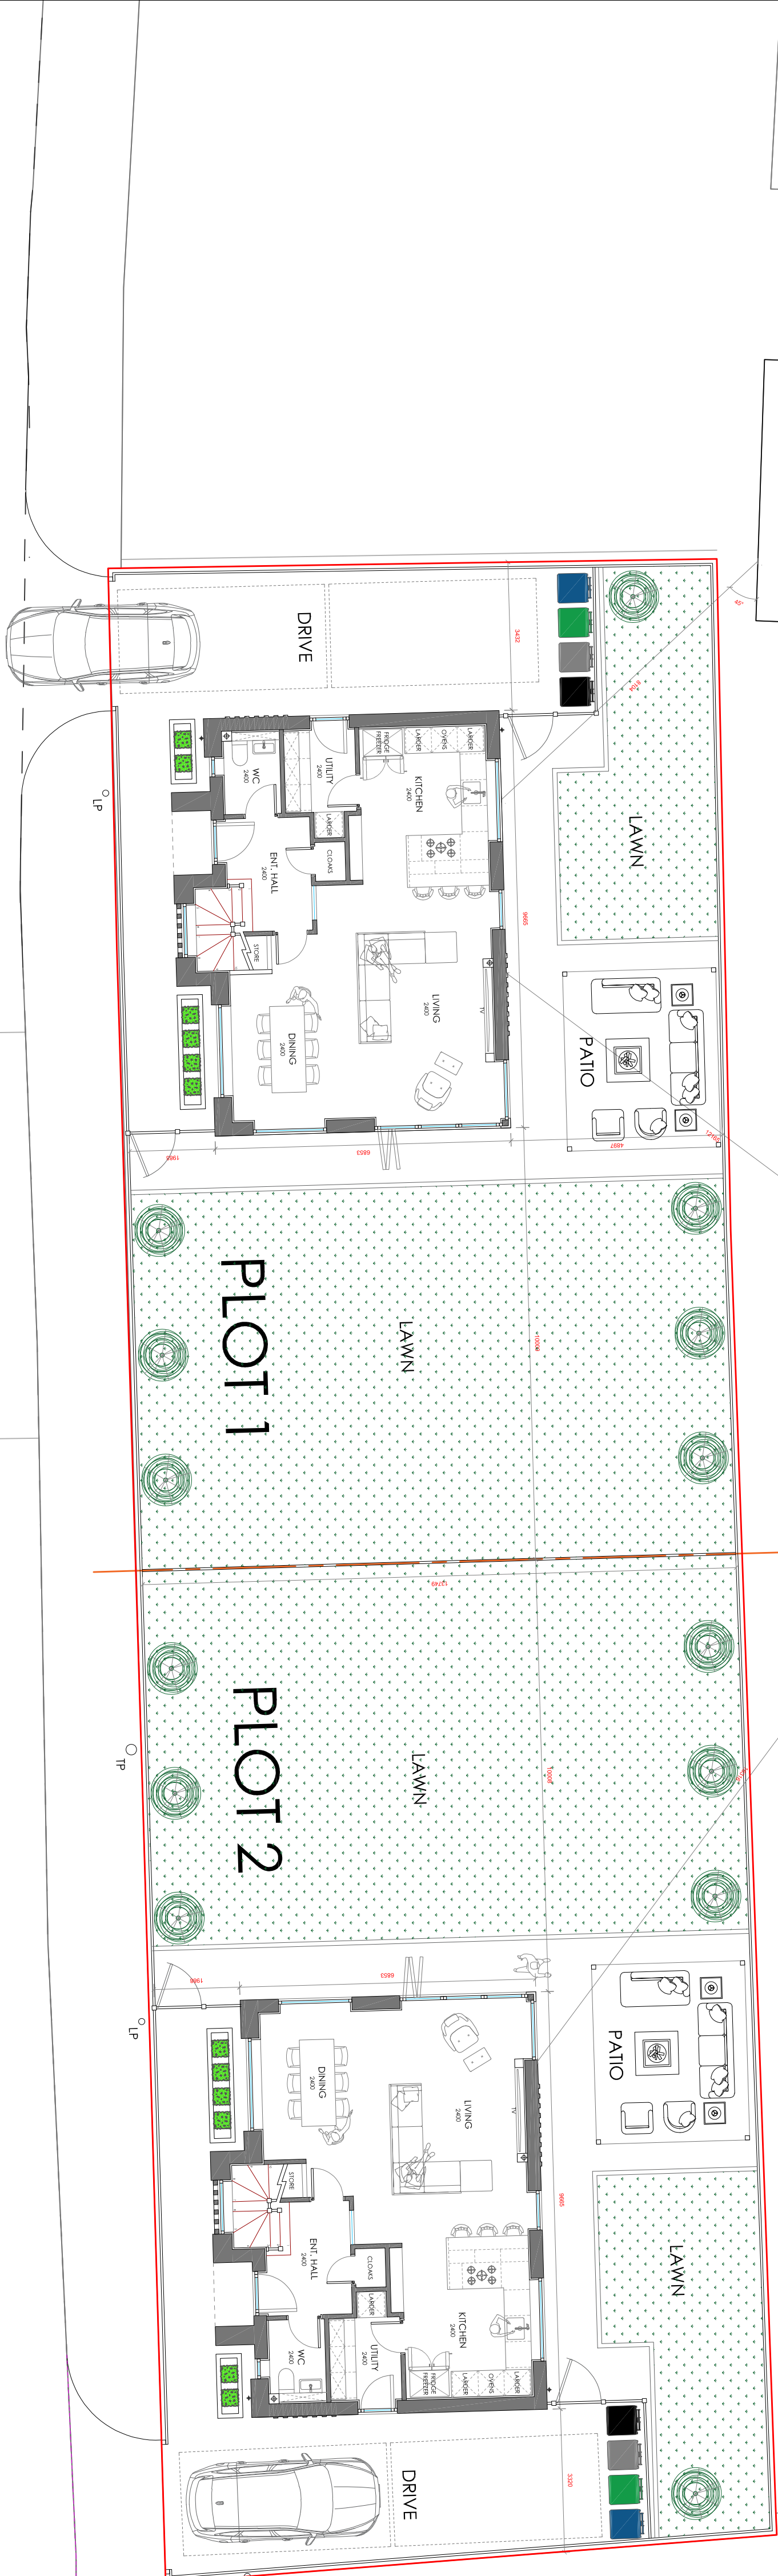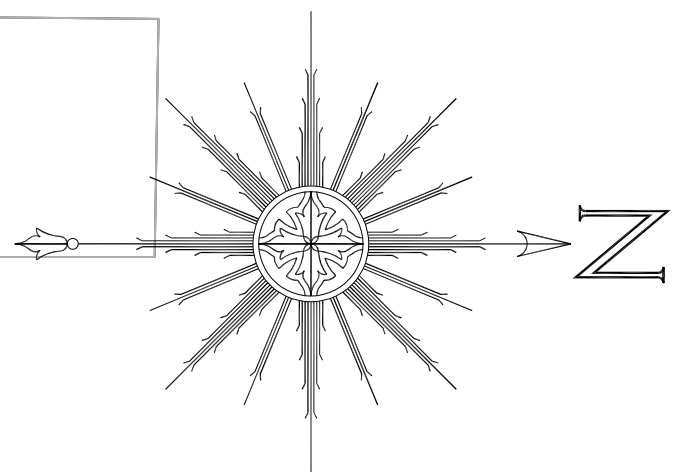

LANGLEY LANE

ISSUED FOR PLANNING APPROVAL

18.12.24

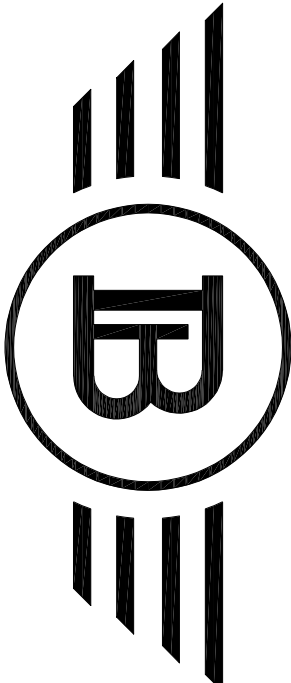

Bluechip Architecture

07999 294 675

DESIGN@BLUECHIP-ARCHITECTURE.CO.UK
WWW.BLUECHIP-ARCHITECTURE.CO.UK

18 BOTANY ROAD | WORSLEY | MANCHESTER | M20 8JS

COPYRIGHT PROTECTED & ISSUED UNDER LICENCE TO THE CLIENT NAMED ABOVE. UNLESS OTHERWISE STATED, ALL RIGHTS ARE RESERVED. 15/01/20

