


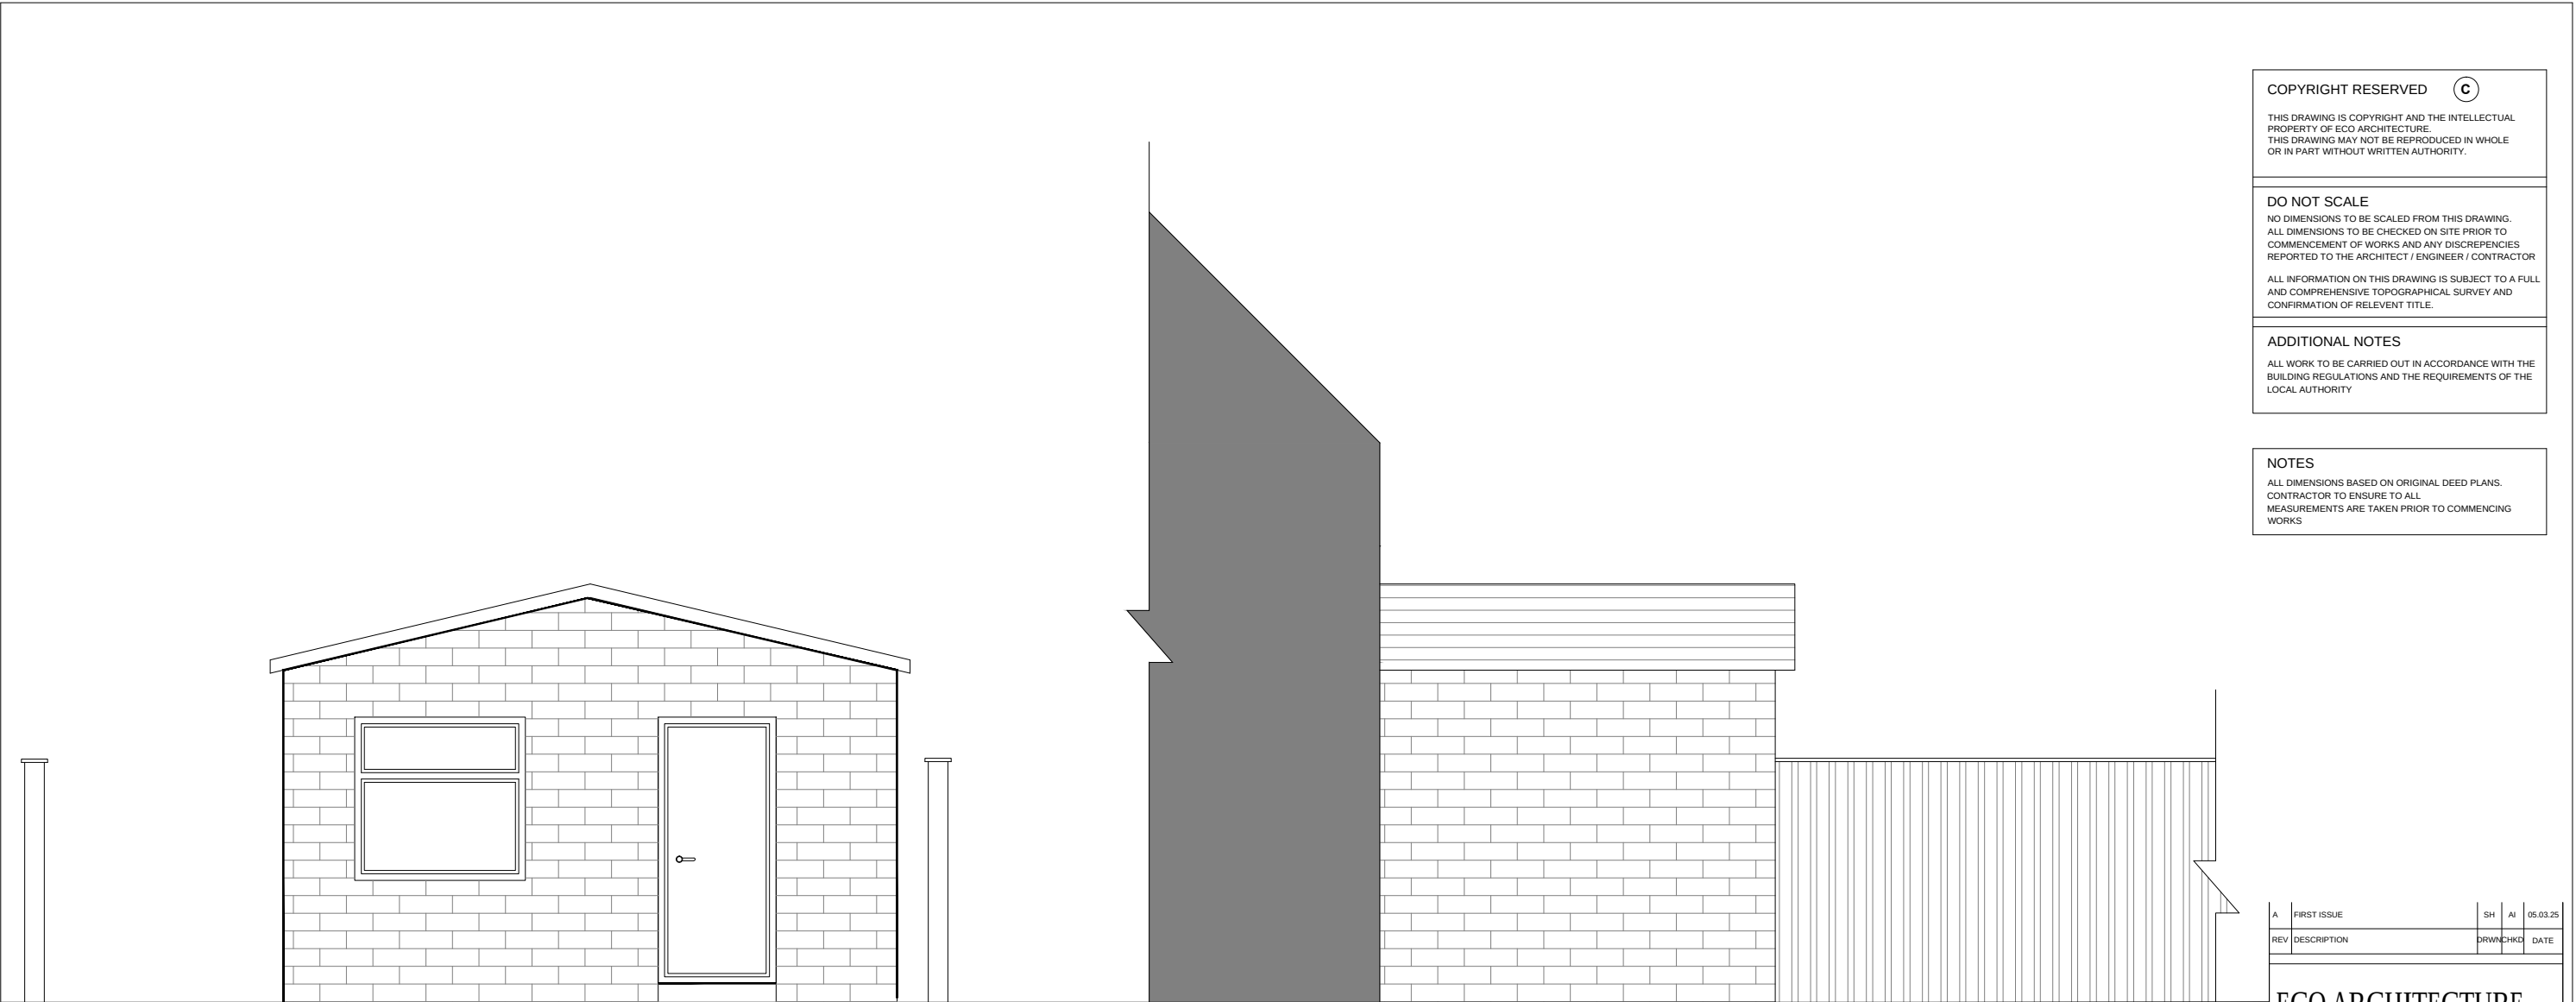

01 EXISTING REAR ELEVATION
Scale: 1:50

CDM 2017	PERCEIVED SIGNIFICANT RESIDUAL RISKS THAT ARE EITHER / OR ANY COMBINATION OF THE FOLLOWING: NOT OBVIOUS DIFFICULT TO MANAGE	CONSTRUCTION	USE

02 EXISTING SIDE ELEVATION
Scale: 1:50

MAINTENANCE

DECOMMISSION

NOTES

ALL DIMENSIONS BASED ON ORIGINAL DEED PLANS.
CONTRACTOR TO ENSURE TO ALL
MEASUREMENTS ARE TAKEN PRIOR TO COMMENCING
WORKS

A	FIRST ISSUE	SH	AI	05.03.25	
REV	DESCRIPTION	DRWN	CHKD	DATE	
ECO ARCHITECTURE					
ECO ARCH LTD 					
CLIENT					
MOHAMMED SADDIQ KAUSSER					
PROJECT					
33 WHITEHALL ROAD, ROCHDALE, OL12 0LN					
TITLE					
EXISTING ELEVATIONS					
SCALE		DATE			
1:50 @ A3		MARCH 25			
DRAWING NO.		REVISION			
2506 / 202		A			
DRAWN BY		CHECKED BY			
SH		AI			
PURPOSE OF ISSUE					
PLANNING	☒	BUILDING REGS	☐	TENDER	☐
APPROVAL	☐	COMMENT	☐	CONSTRUCTION	☐
ECO ARCHITECTURE AND PROJECT MANAGEMENT 8 MAPLE GROVE KERHOLEY, WEST YORKSHIRE BD20 6TY T: 07539 204 504 Email : ecoarchltd@outlook.com					