

Dimensioning

Figured dimensions only to be taken from these designs and drawings. Work to annotated dimensions only. All dimensions to be checked on site. Architectural designers to be informed immediately of any discrepancies before work proceeds. Drawings are to be read in conjunction with relevant specifications, structural engineers and service engineers' drawings.



EXISTING FRONT ELEVATION

1:100 @ A3



Rev	Date	Description
-	27/12/24	Issued to client for comments



S A L E E M
ARCHITECTS

Architecture | Masterplanning | Graphics

CLIENT:
Property Owner

PROJECT:
22 Bridge St
Heywood
OL10 1JB

TITLE:
Existing Elevations

SCALE:
1:100 A3

DRAWING NO.
Sheet 3

REV:

DATE:

December 2024


Dimensioning

Figured dimensions only to be taken from these designs and drawings. Work to annotated dimensions only. All dimensions to be checked on site. Architectural designers to be informed immediately of any discrepancies before work proceeds. Drawings are to be read in conjunction with relevant specifications, structural engineers and service engineers' drawings.



EXISTING SIDE ELEVATION

1:100 @ A3

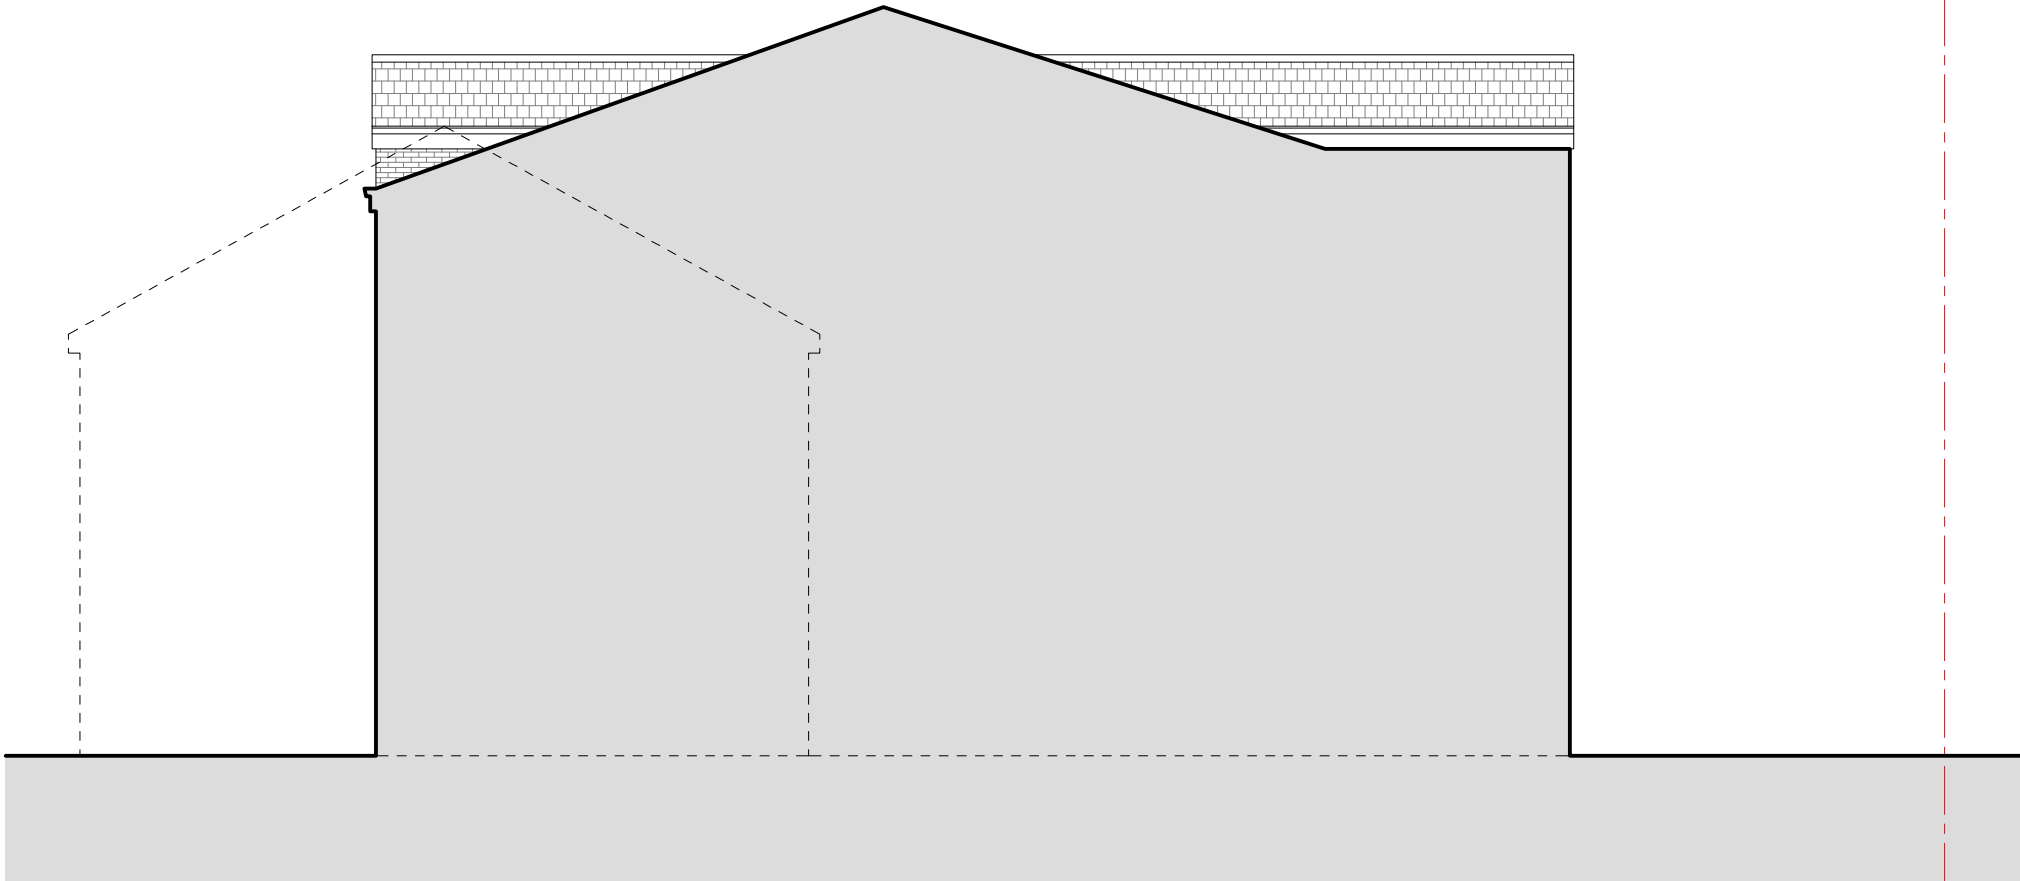

EXISTING SIDE ELEVATION

1:100 @ A3

Rev	Date	Description
-	27/12/24	Issued to client for comments



S A L E E M
ARCHITECTS

Architecture | Masterplanning | Graphics

CLIENT:
Property Owner

PROJECT:
22 Bridge St
Heywood
OL10 1JB

TITLE:
Existing Elevations

SCALE:
1:100 A3

DRAWING NO.
Sheet 4

REV:

DATE:

December 2024