




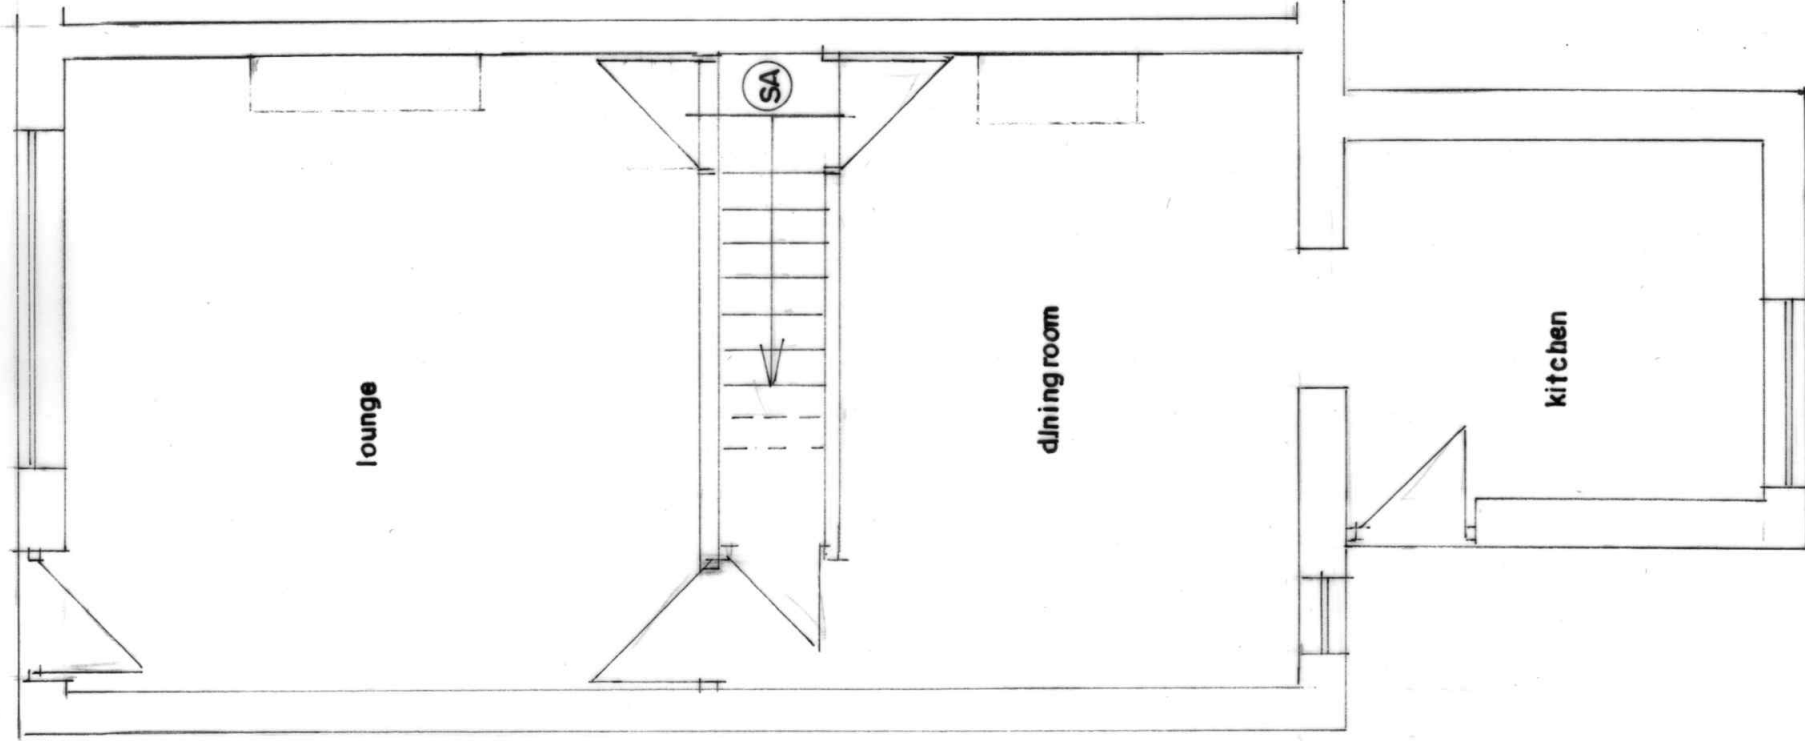

**GROUND FLOOR PLAN**  
(PROPOSED)

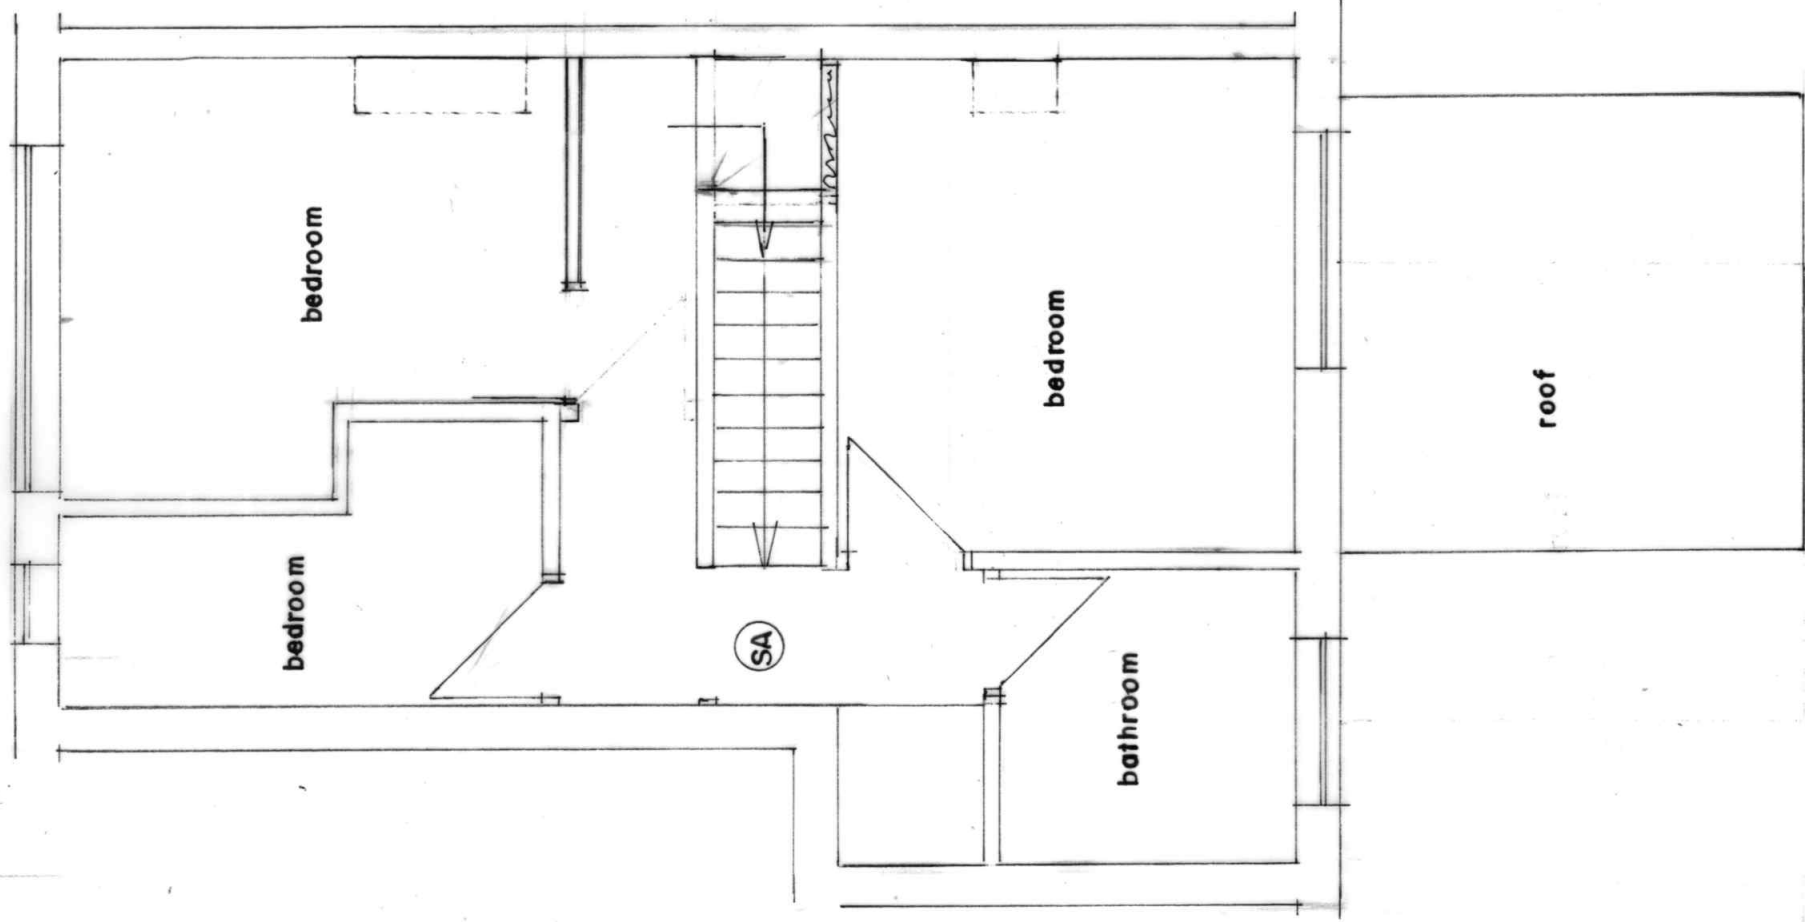

**FIRST FLOOR PLAN**  
(PROPOSED)

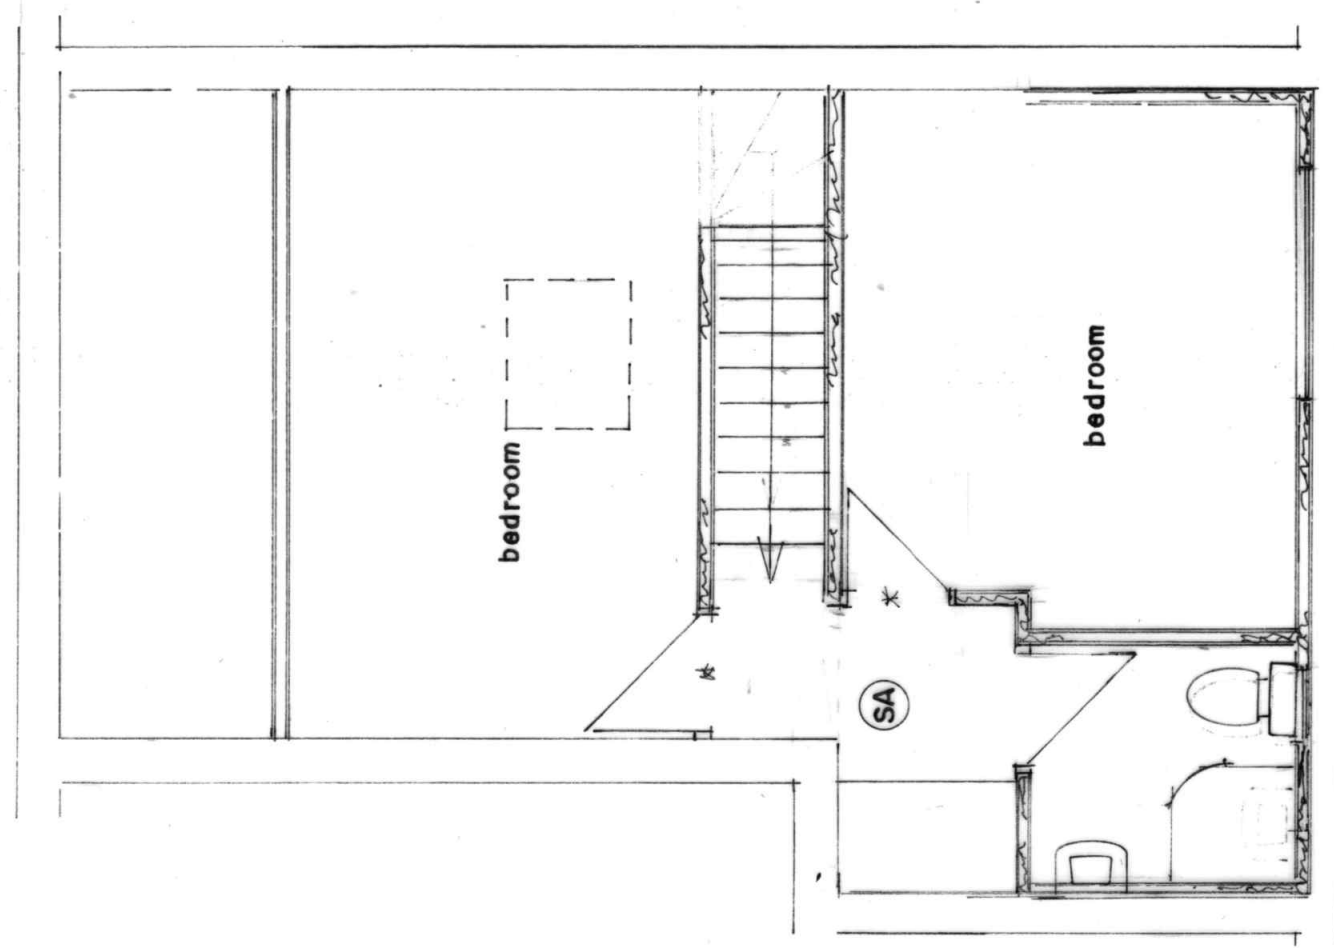

**SECOND FLOOR PLAN**  
(PROPOSED)

|   |            |        |
|---|------------|--------|
| BUILDING DESIGN SERVICES<br>M. FAROOQ<br>418 Bury Road Rochdale OL11 5EU.<br>Tel: 01706 712231 Mob: 07967605763 |            |        |
| PROPOSED REAR DORMER EXTENSION AT<br>14 ROSSALL ROAD OL12 0EG                                                   |            |        |
| For: HASINA MIAH                                                                                                | Scale 1:50 | 2272/2 |
| Plan   |            |        |