



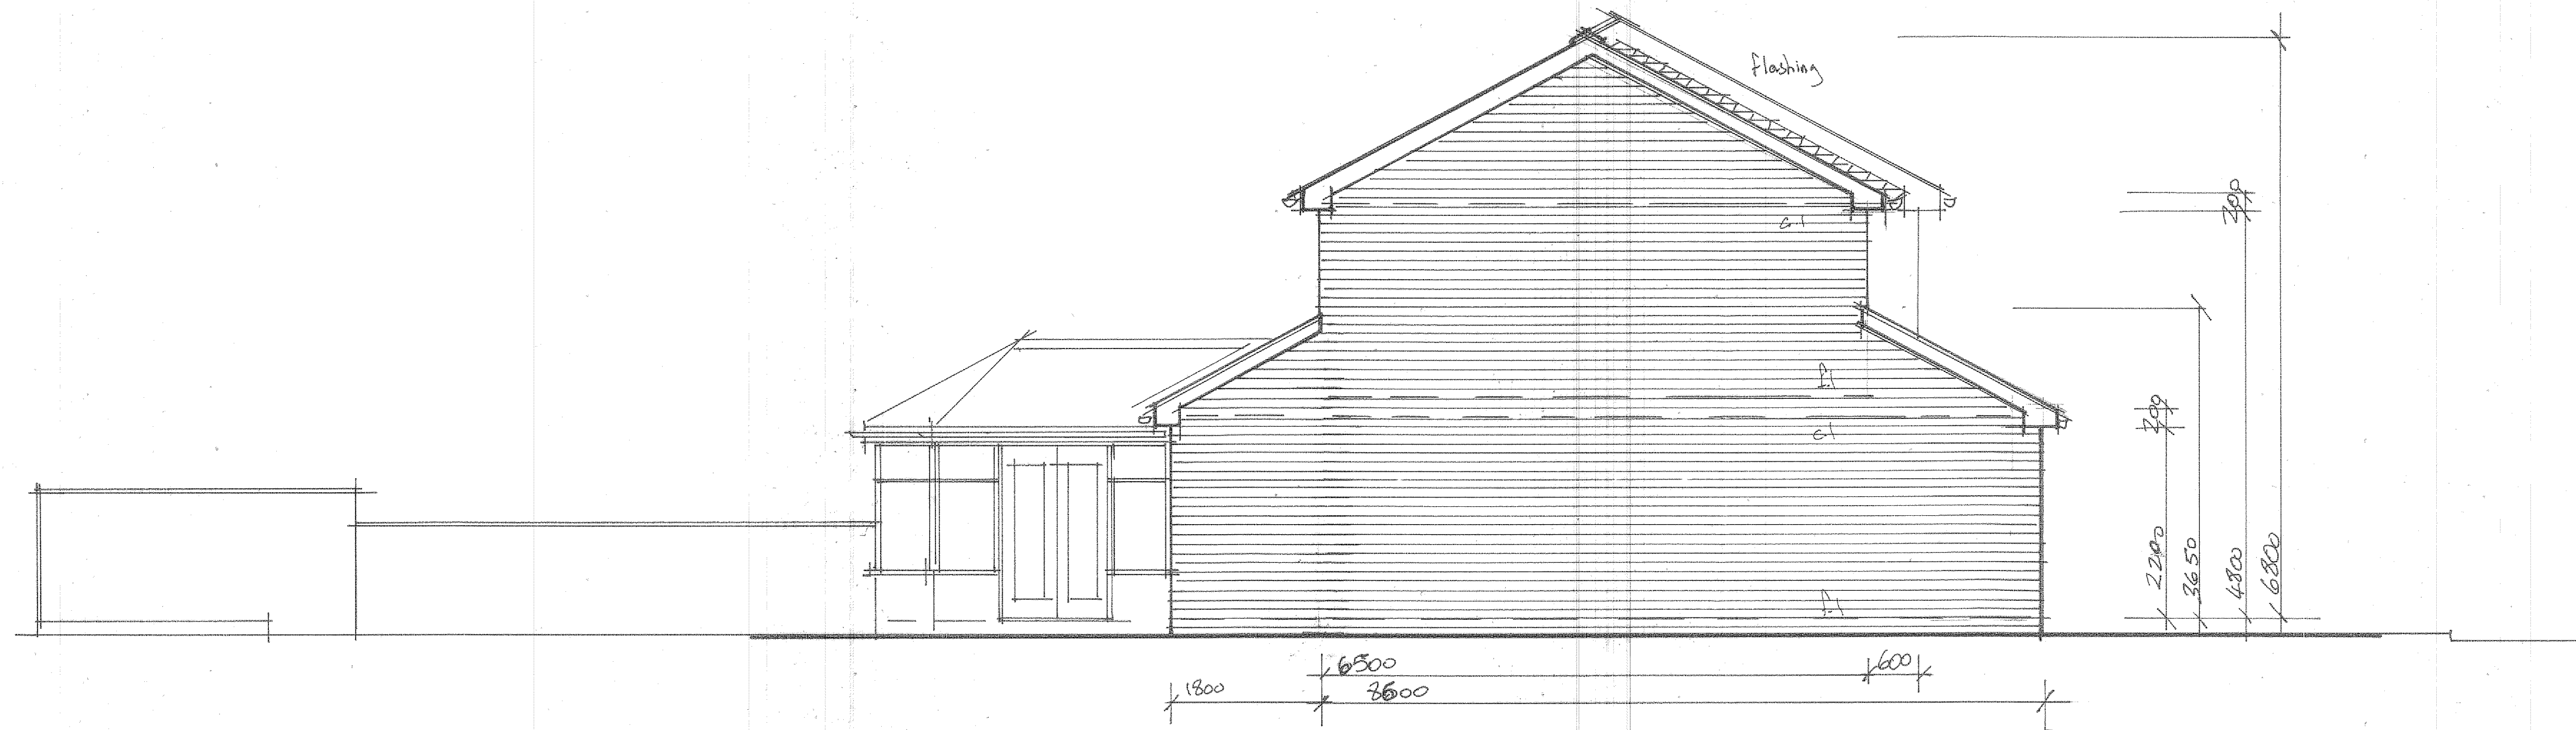


SIDE ELEVATION

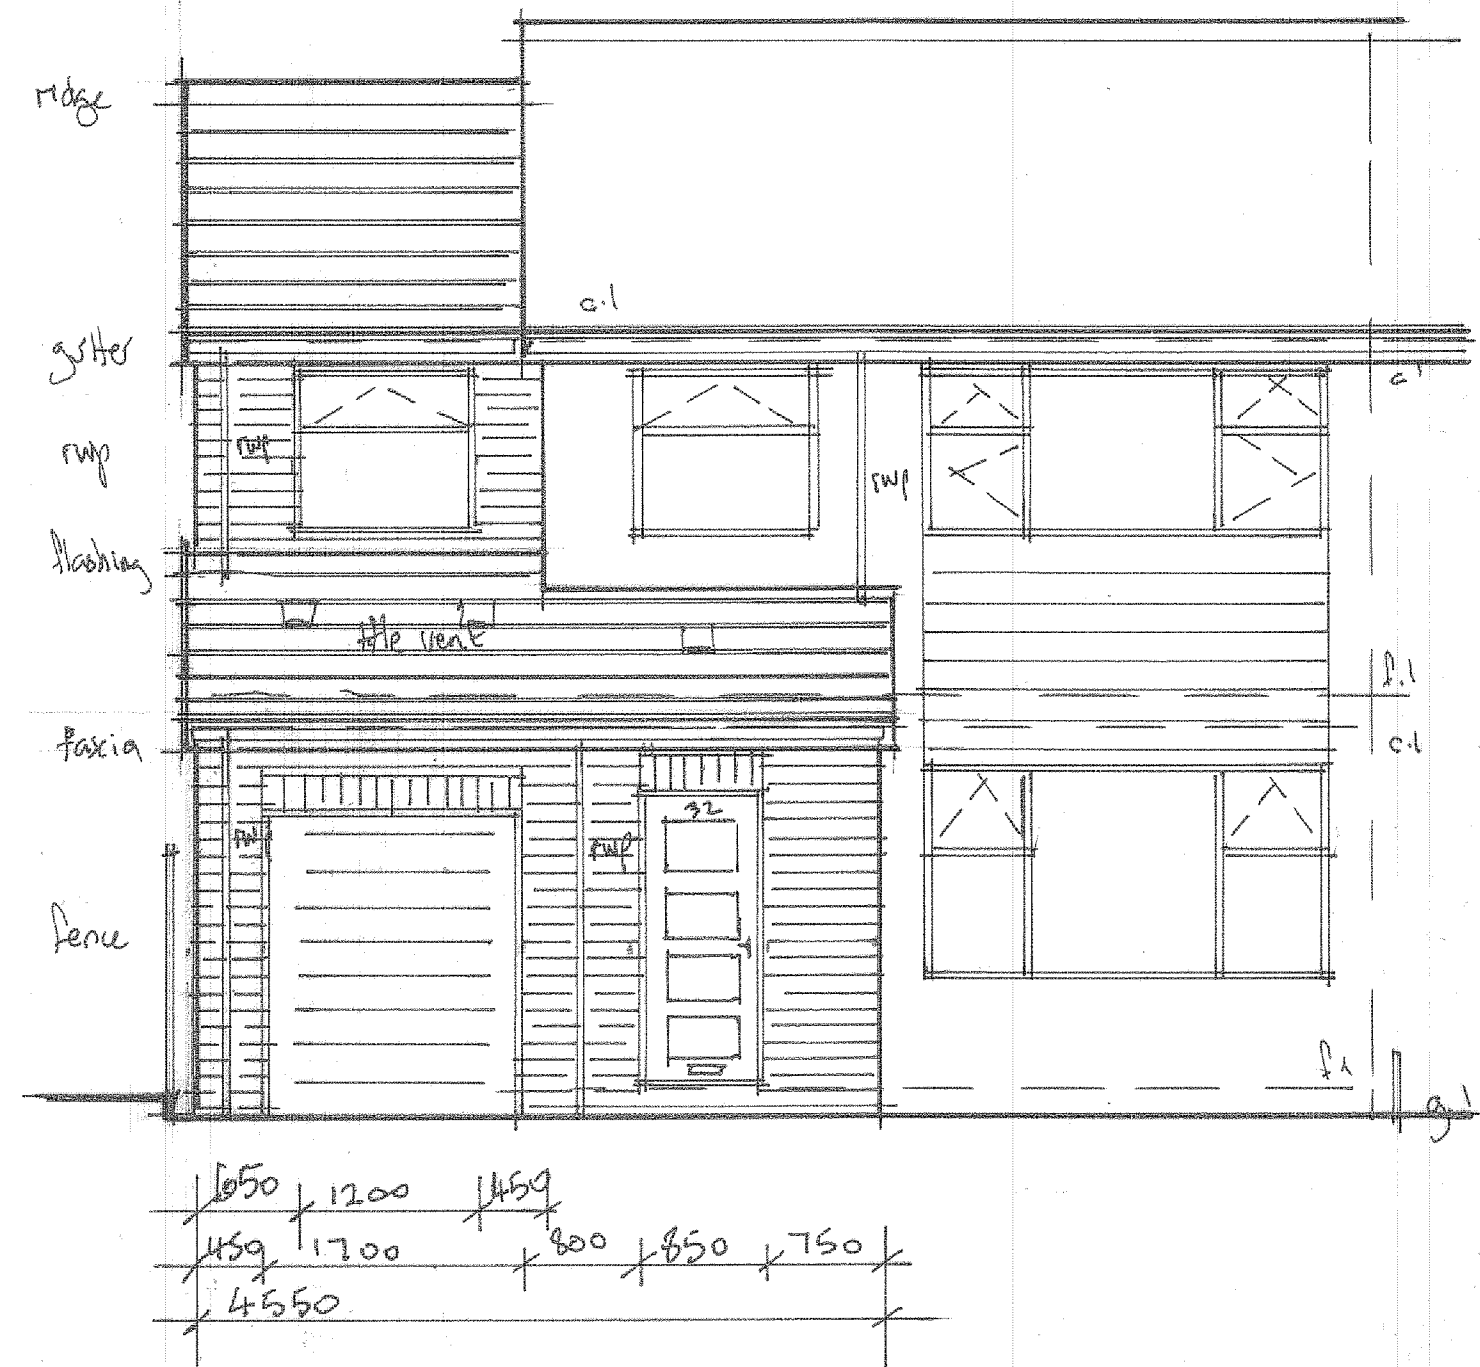


FRONT ELEVATION



REAR ELEVATION

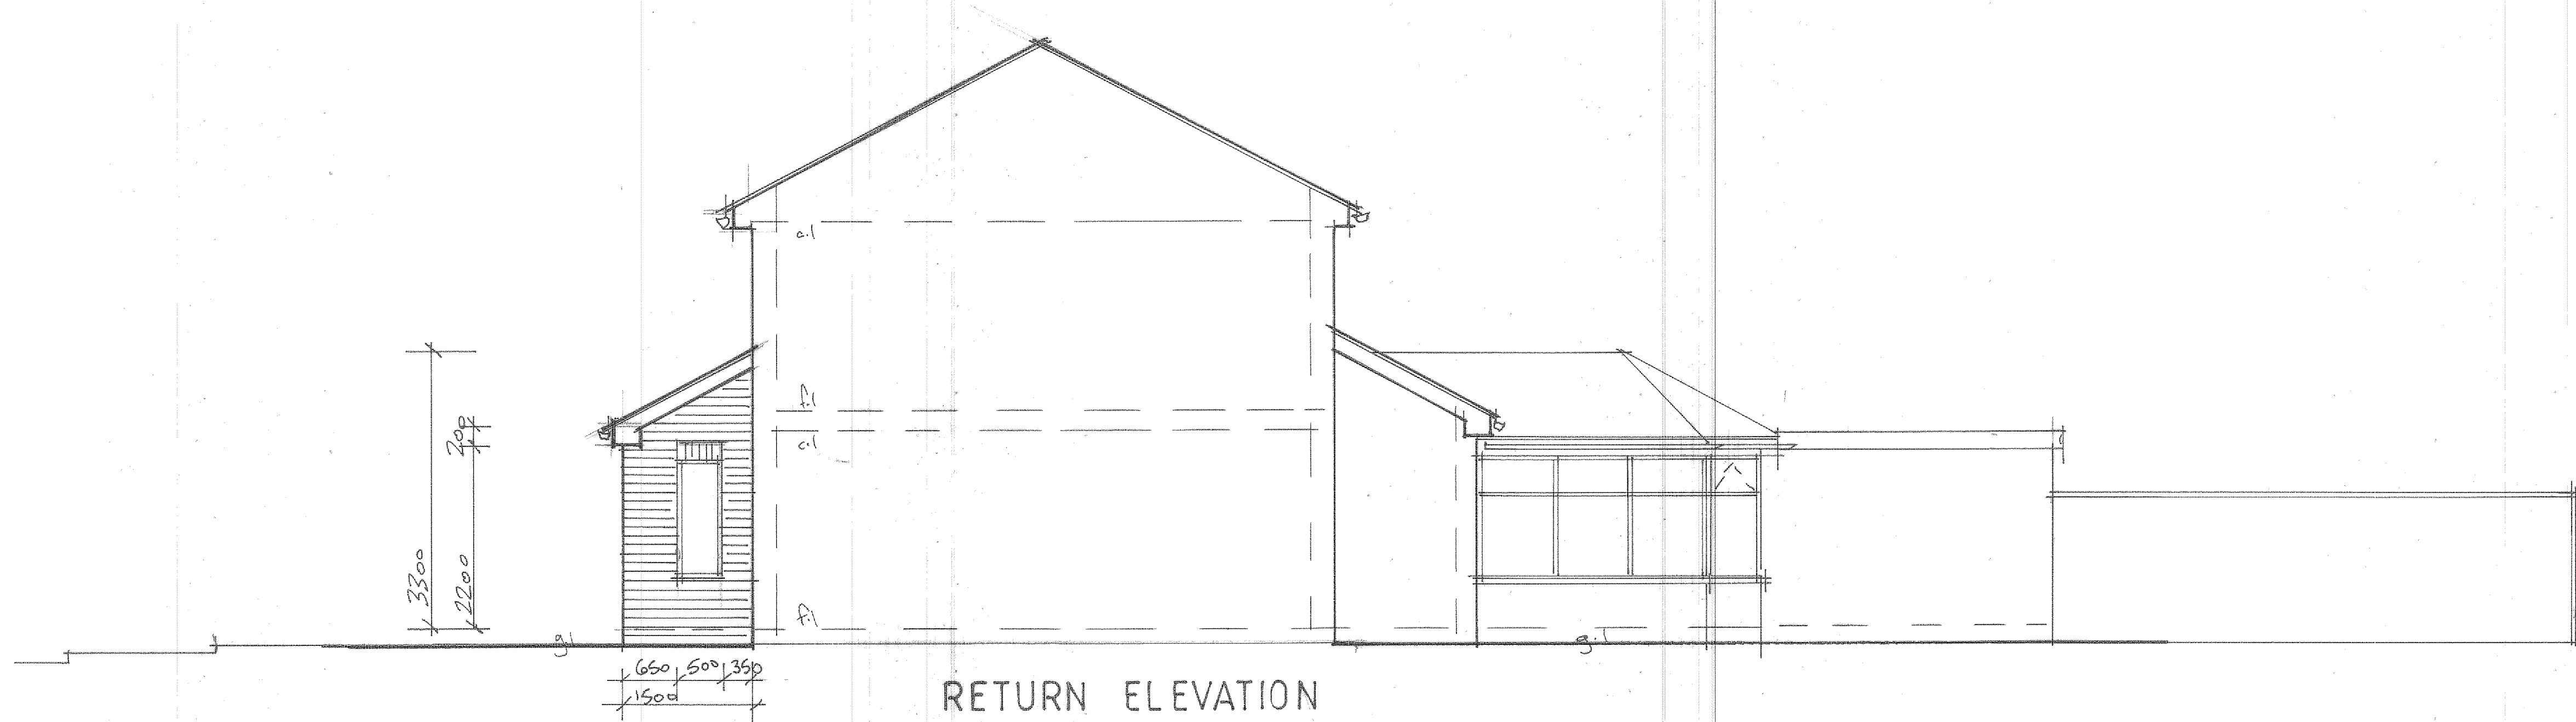

RETURN ELEVATION

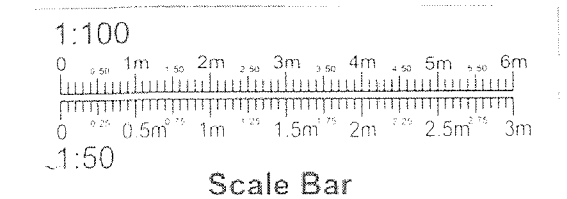

PROJECT
PROPOSED TWO STOREY
SIDE EXTENSION.
DRAWING TITLE
PROPOSED ELEVATIONS.
CLIENT
MR. G. FITT
MRS. L. THORPE.
ADDRESS
49, GLAMIS AVE,
HEYWOOD. OL10 2LX.
SCALE
SCALE 1:50@A1
DRAWING No
CL 03255937/4.

DATE
MAR 2025.