




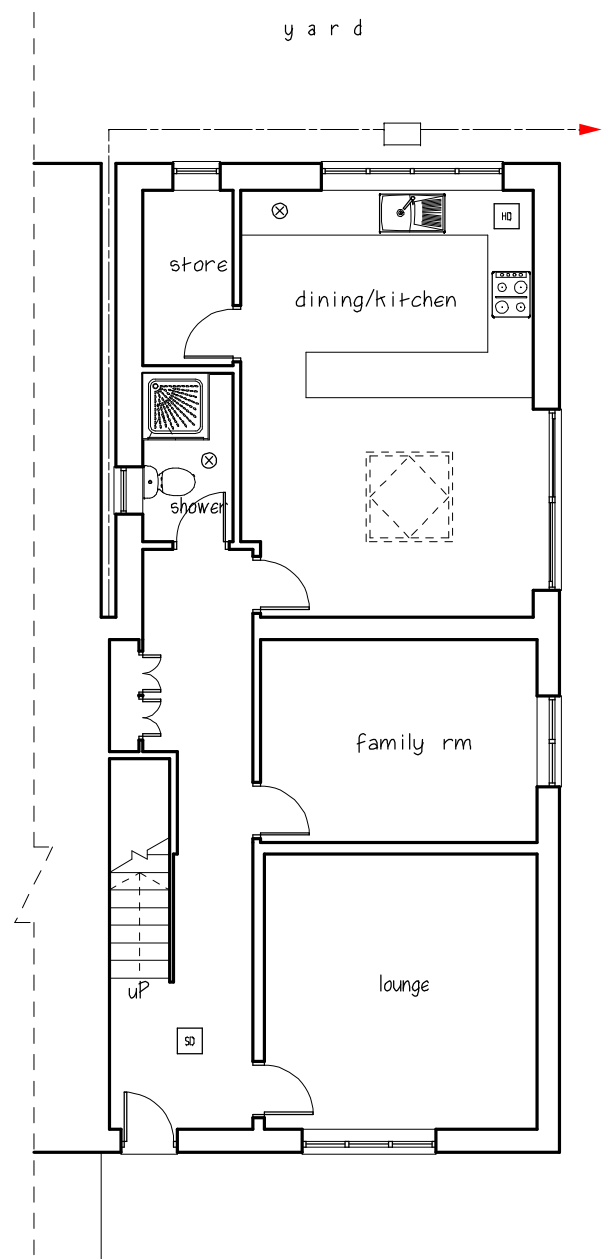


Existing ground floor plan

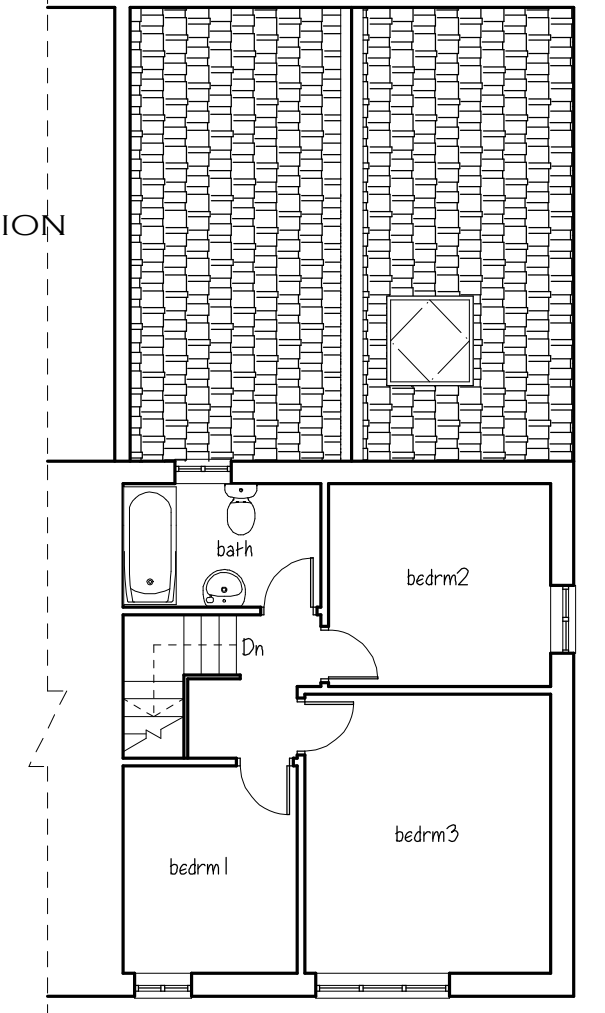


Existing first floor plan

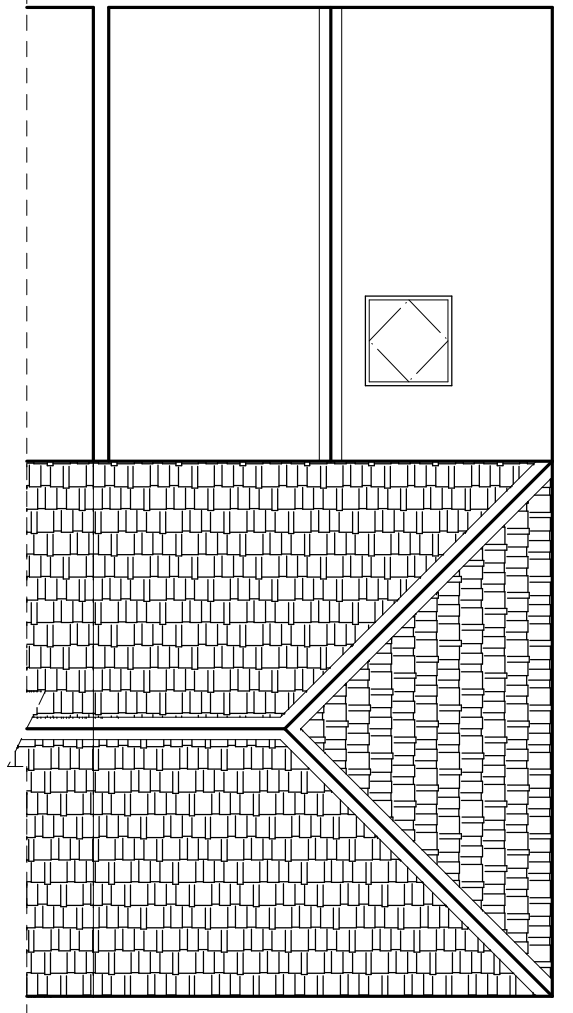


Existing roof plan

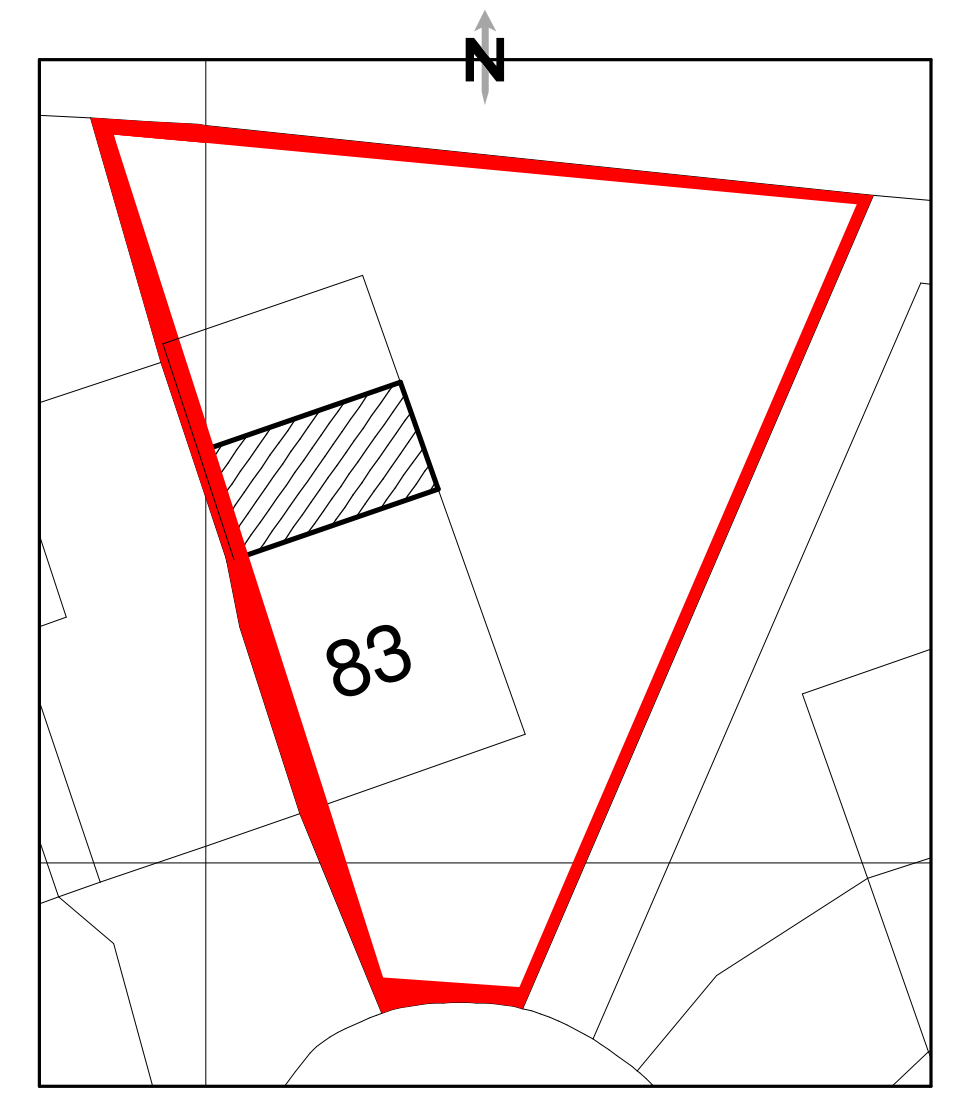


Proposed block/site plan scale: 1:200mm

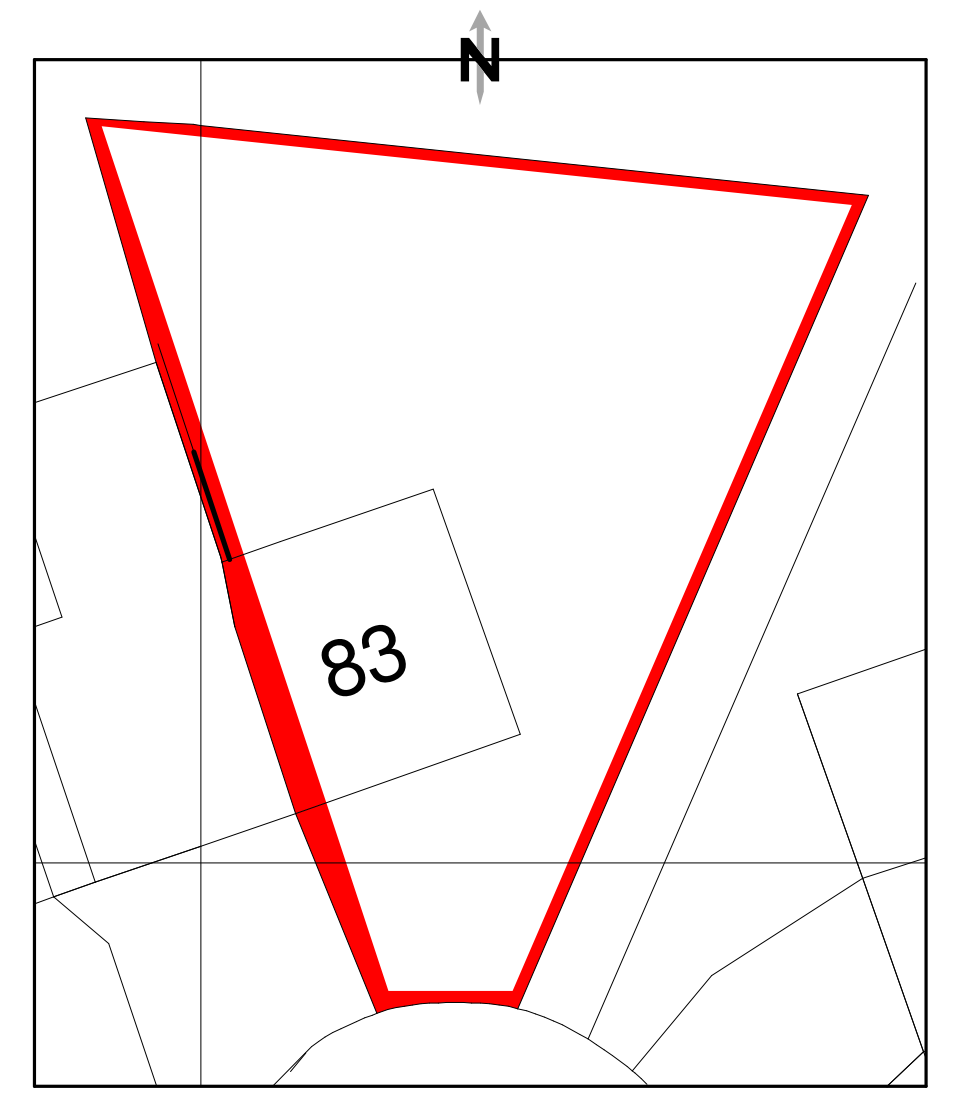

Existing block/site plan scale: 1:200mm

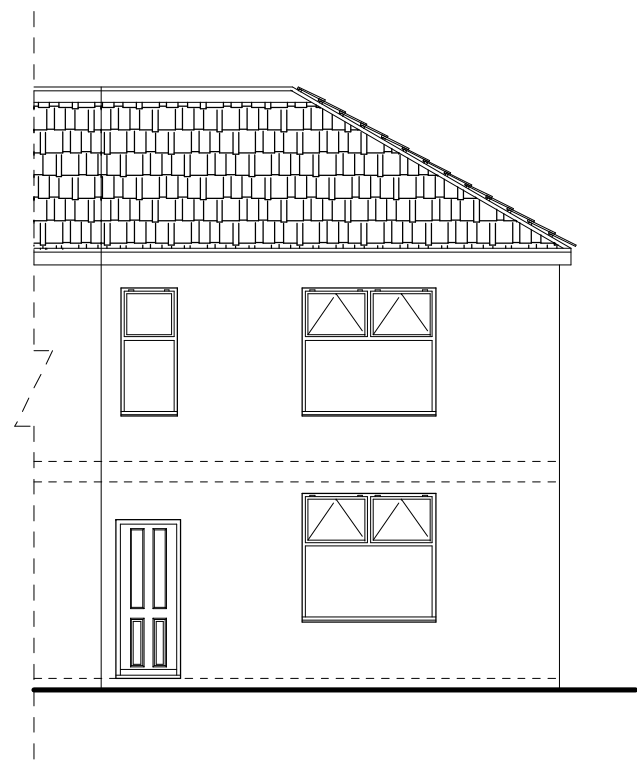


Existing front elevation

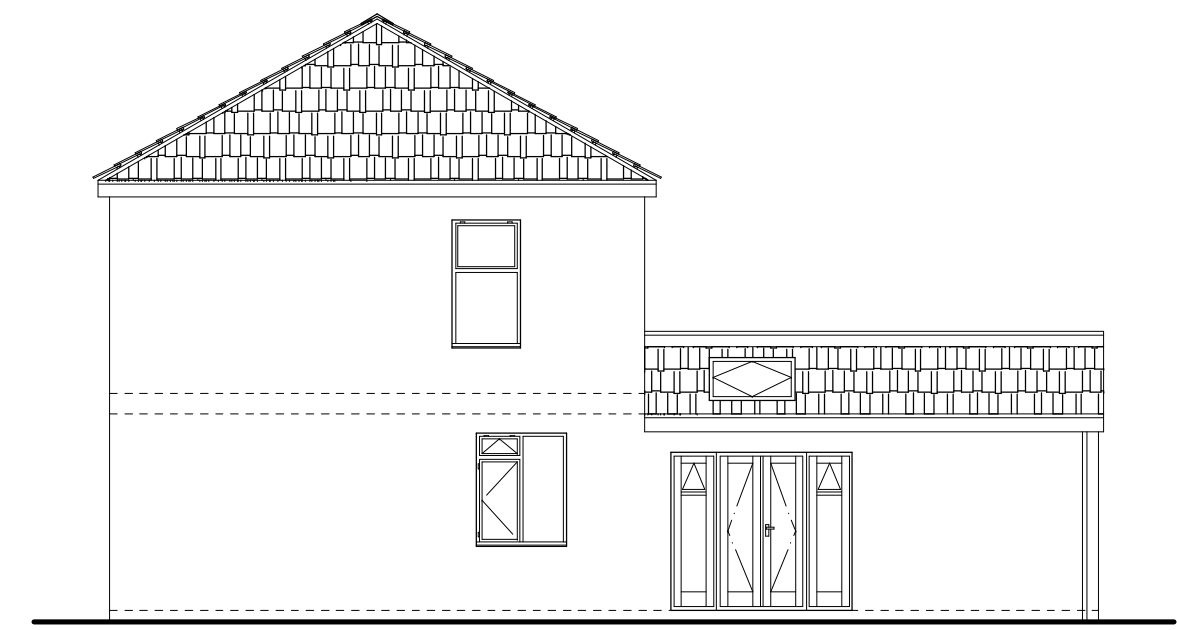


Existing side elevation (West)


SINGLE STOREY EXTENSION
UNDER CONSTRUCTION

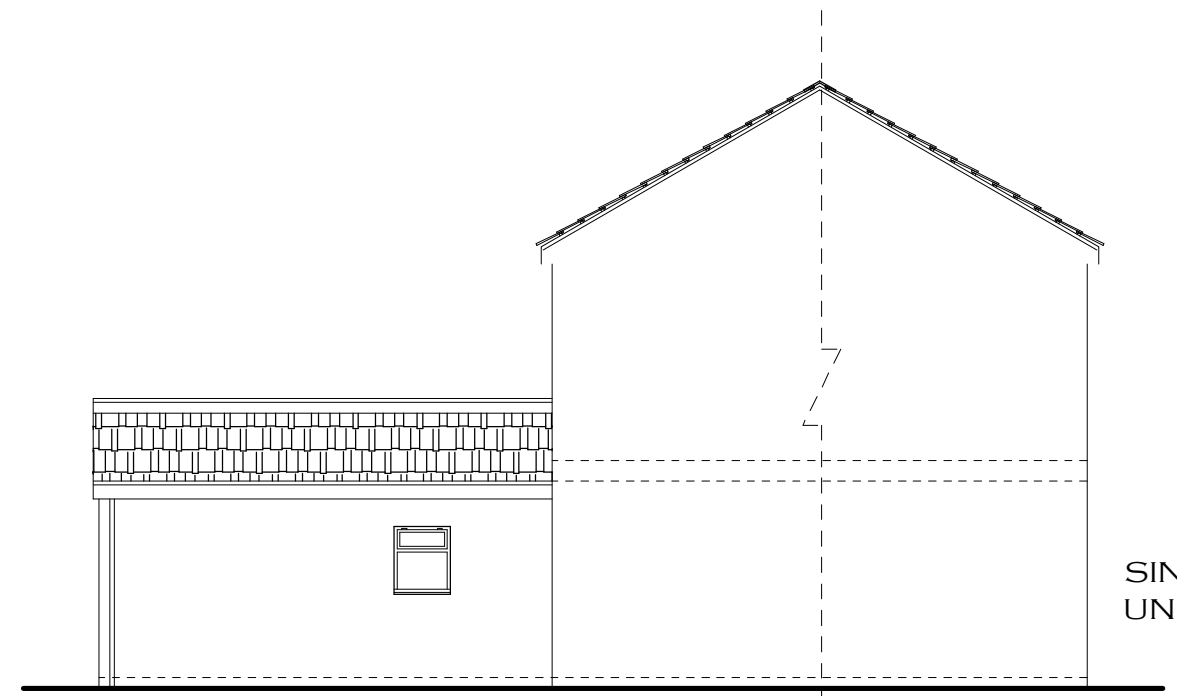


Existing side elevation (East)

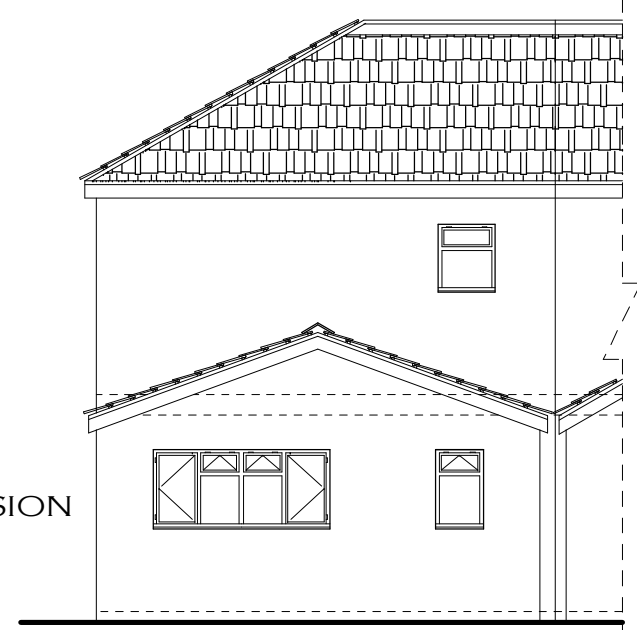


Existing rear elevation

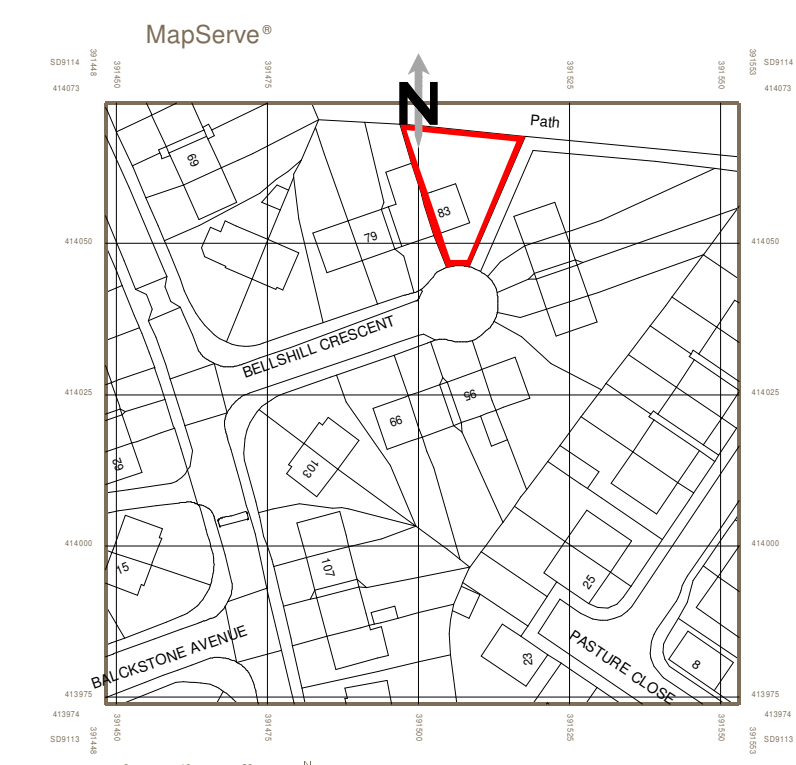

Location plan scale: 1:250mm

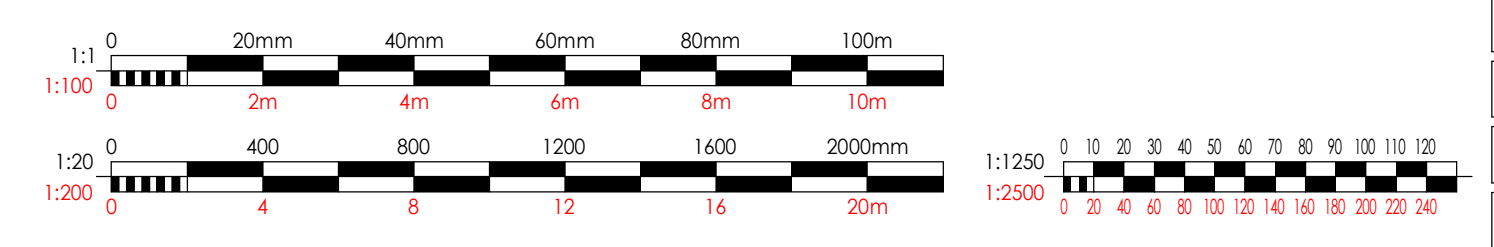

DRAWING AMENDED FOR PLANNING: 01/04/2025

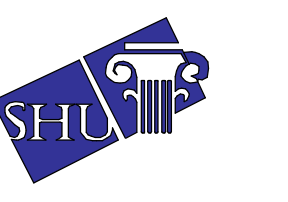

**SYED HELAL UDDIN
ARCHITECTURAL SERVICES**
58 SOUTHWOOD DRIVE, BAXENDEN,
ACCRINGTON, LANCASHIRE, BB5 2PZ
TEL: 01254 238202 FAX: 0879 2352826
MOBILE: 07879 261142
EMAIL: SYEDHELALUDDIN@YAHOO.COM

SCALE: 1:100 PAGE 2/2 (A1)

DRAWING NO: 2113

EXISTING & PROPOSED LAYOUT

LOCATION: 83 BELLSHILL
CRESCENT, ROCHDALE, OL16 2TU

PROP: REAR FIRST FLOOR EXTENSION

CLIENT: MR. BABUL MIAH

DATE: MARCH 2025

PLEASE DO NOT SCALE DRAWING