



revision notes		
rev	date	description
01:	17.02.25	original issue
02	17.02.25	amended to suit canopy design

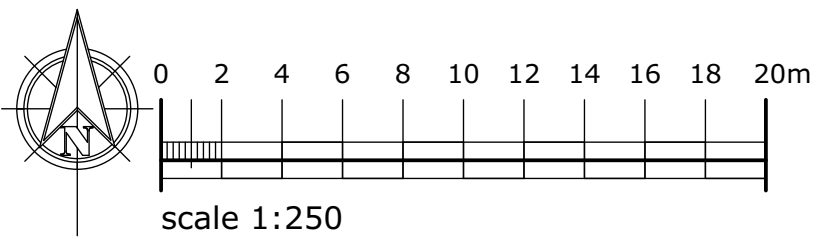

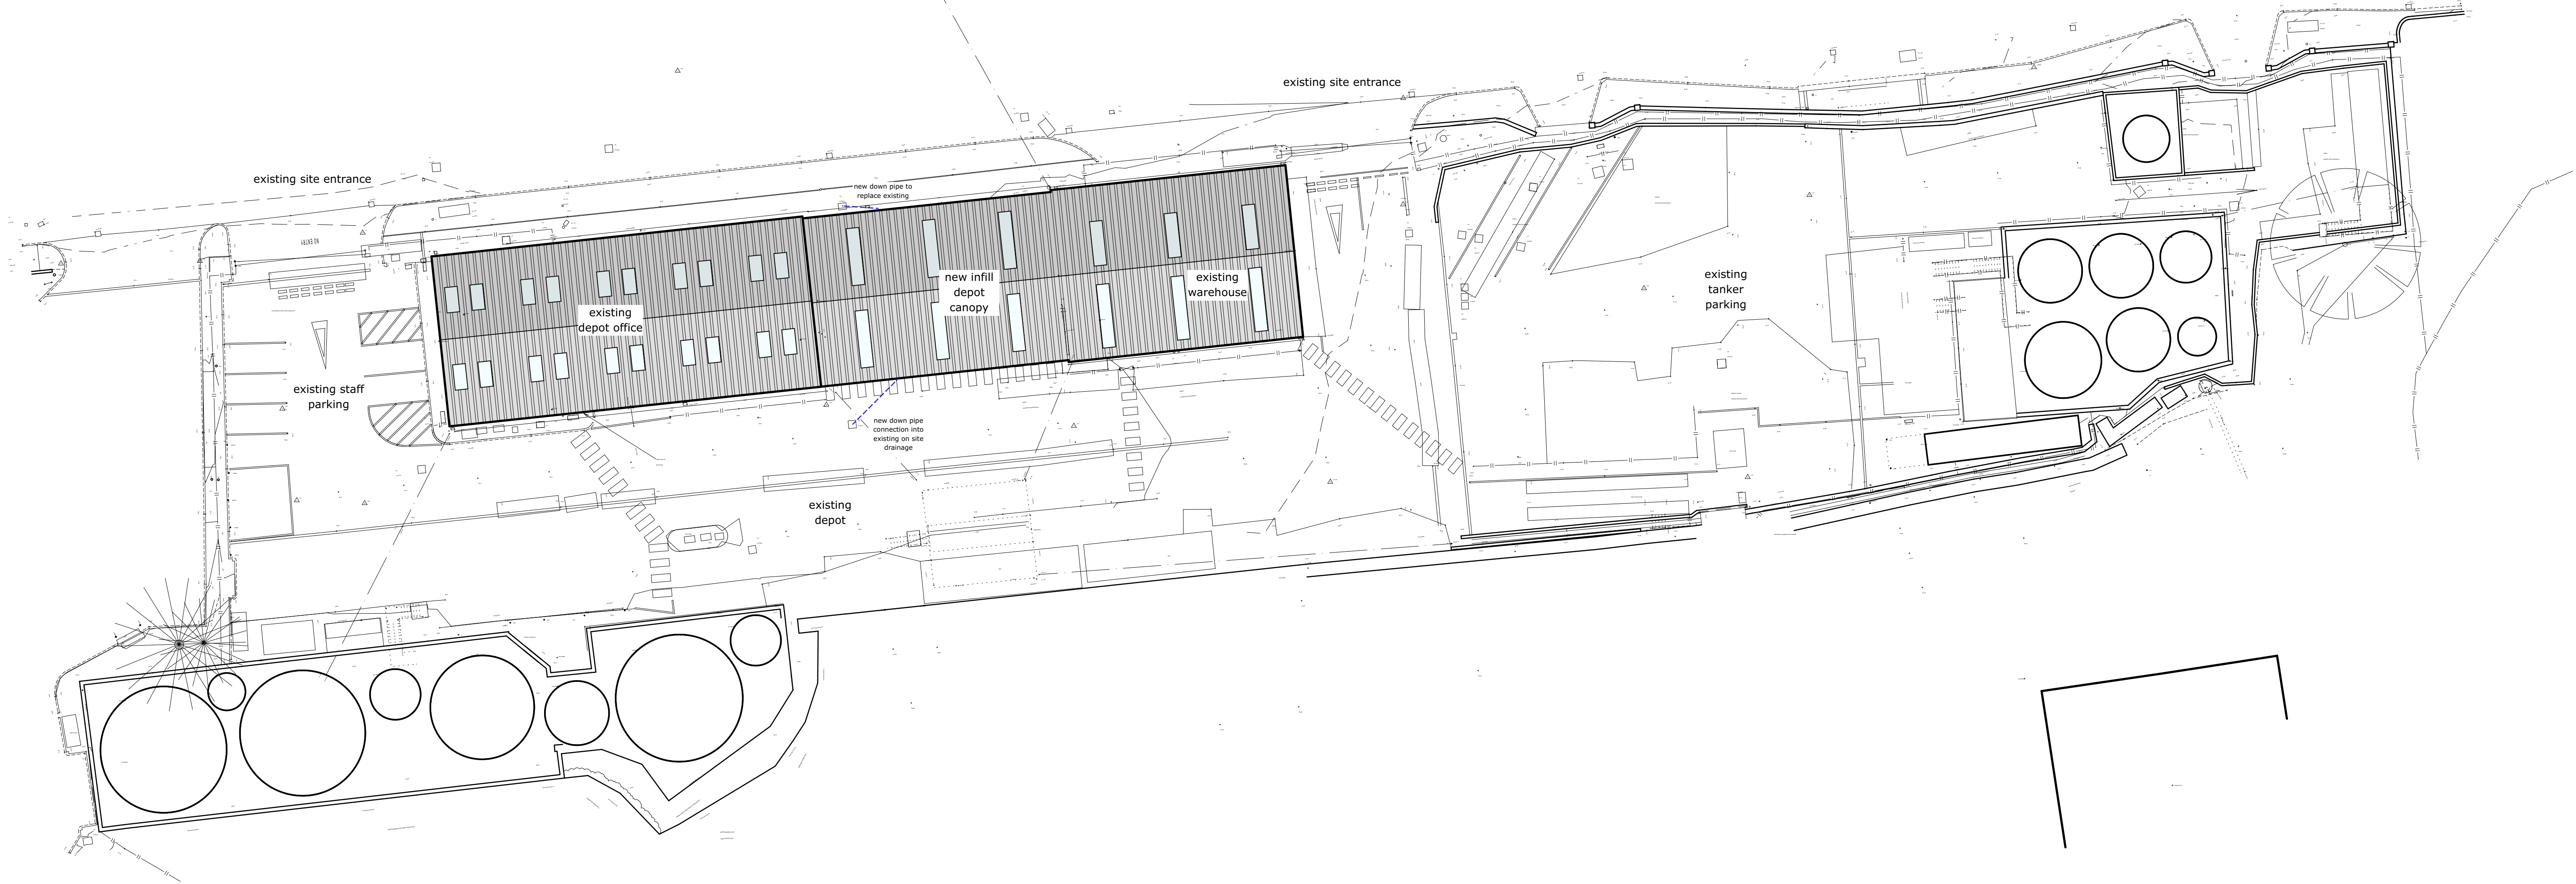

campbell driver partnership
Suite 25, Unit 2
Northlight House
Pendle Road
Brierfield
Nelson
BB9 5FL
01254 297700
www.cdparchitects.co.uk

client: crown oil

project: oil centre canopy
bury new road , bury, BL9 7HY

sheet: proposed site plan		
drawing no:	25.105.00-CDP-00-DR-A-1003	P02
scale:	1:250 @ A1	status: WIP
date:	27.01.25	drawn by: lg