



SITE LOCATION
(Scale 1:50000)

Ordnance Survey, (c) map extract based upon Landranger map series with the permission of the controller of His Majesty's Stationary Office
Licence number: 100022432

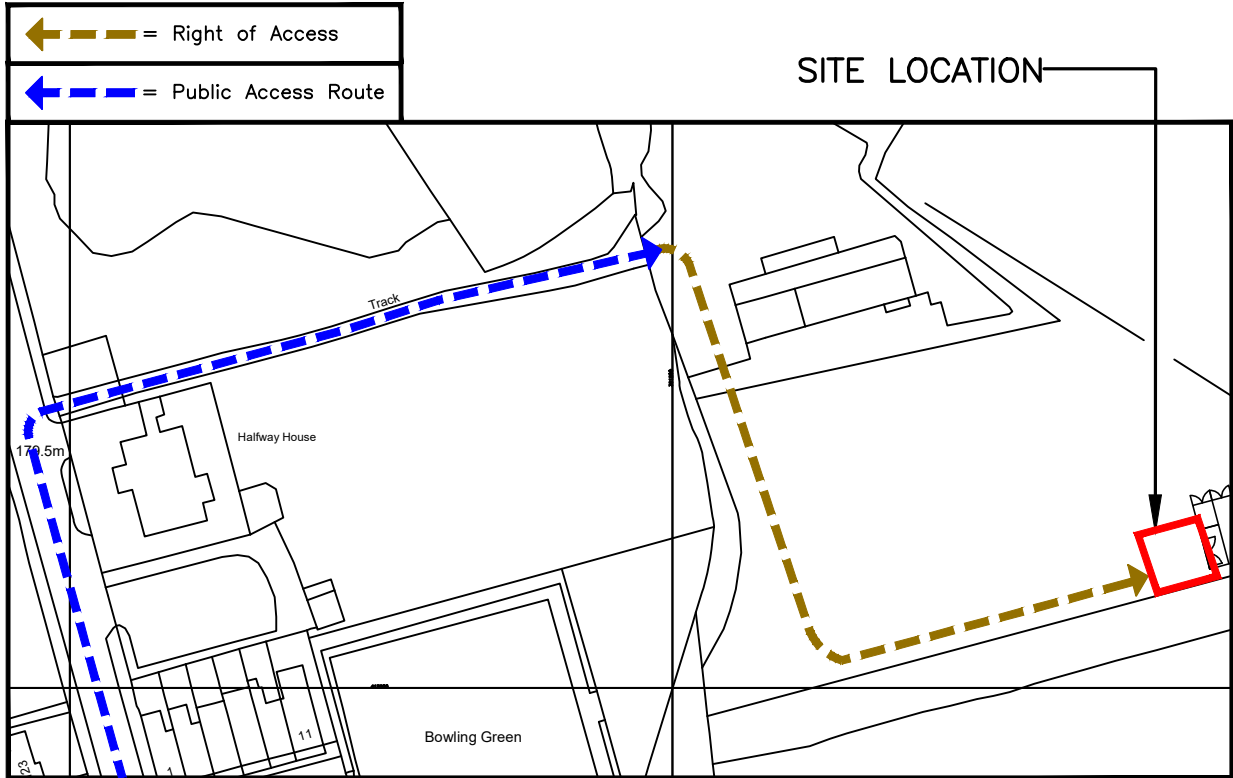


SITE PHOTOGRAPH

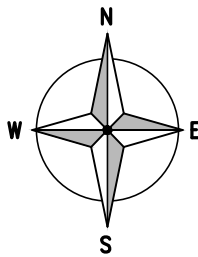

DETAILED SITE LOCATION
(Scale 1:1250)


Ordnance Survey, (c) Crown
Copyright 2024. All rights reserved. Licence number: 100022432

 


ORIGINAL SCALE AT A3 – 1:1250

ALL DIMENSIONS IN METRES

ALL DIMENSIONS ARE IN mm UNLESS NOTED OTHERWISE				
N.G.R	E: 391286	N: 415925		
DIRECTIONS TO SITE:				
WHAT.THREE.WORDS: fetch.spider.player				
HEAD SOUTH–WEST ON M62, AT JUNCTION 21, EXIT TOWARDS MILNROW/SHAW/A640. AT THE ROUNDABOUT, TAKE THE 2ND EXIT ONTO SIR ISAAC NEWTON WAY/A6193, AT THE ROUNDABOUT, TAKE THE 1ST EXIT ONTO ELIZABETHAN WAY/A640. TURN RIGHT ONTO BRIDGE ST/B6225. TURN RIGHT ONTO HARBOUR LN N, SITE LOCATED ON THE LEFT (NORTH WEST) OF THE ACCESS GATE.				
</				

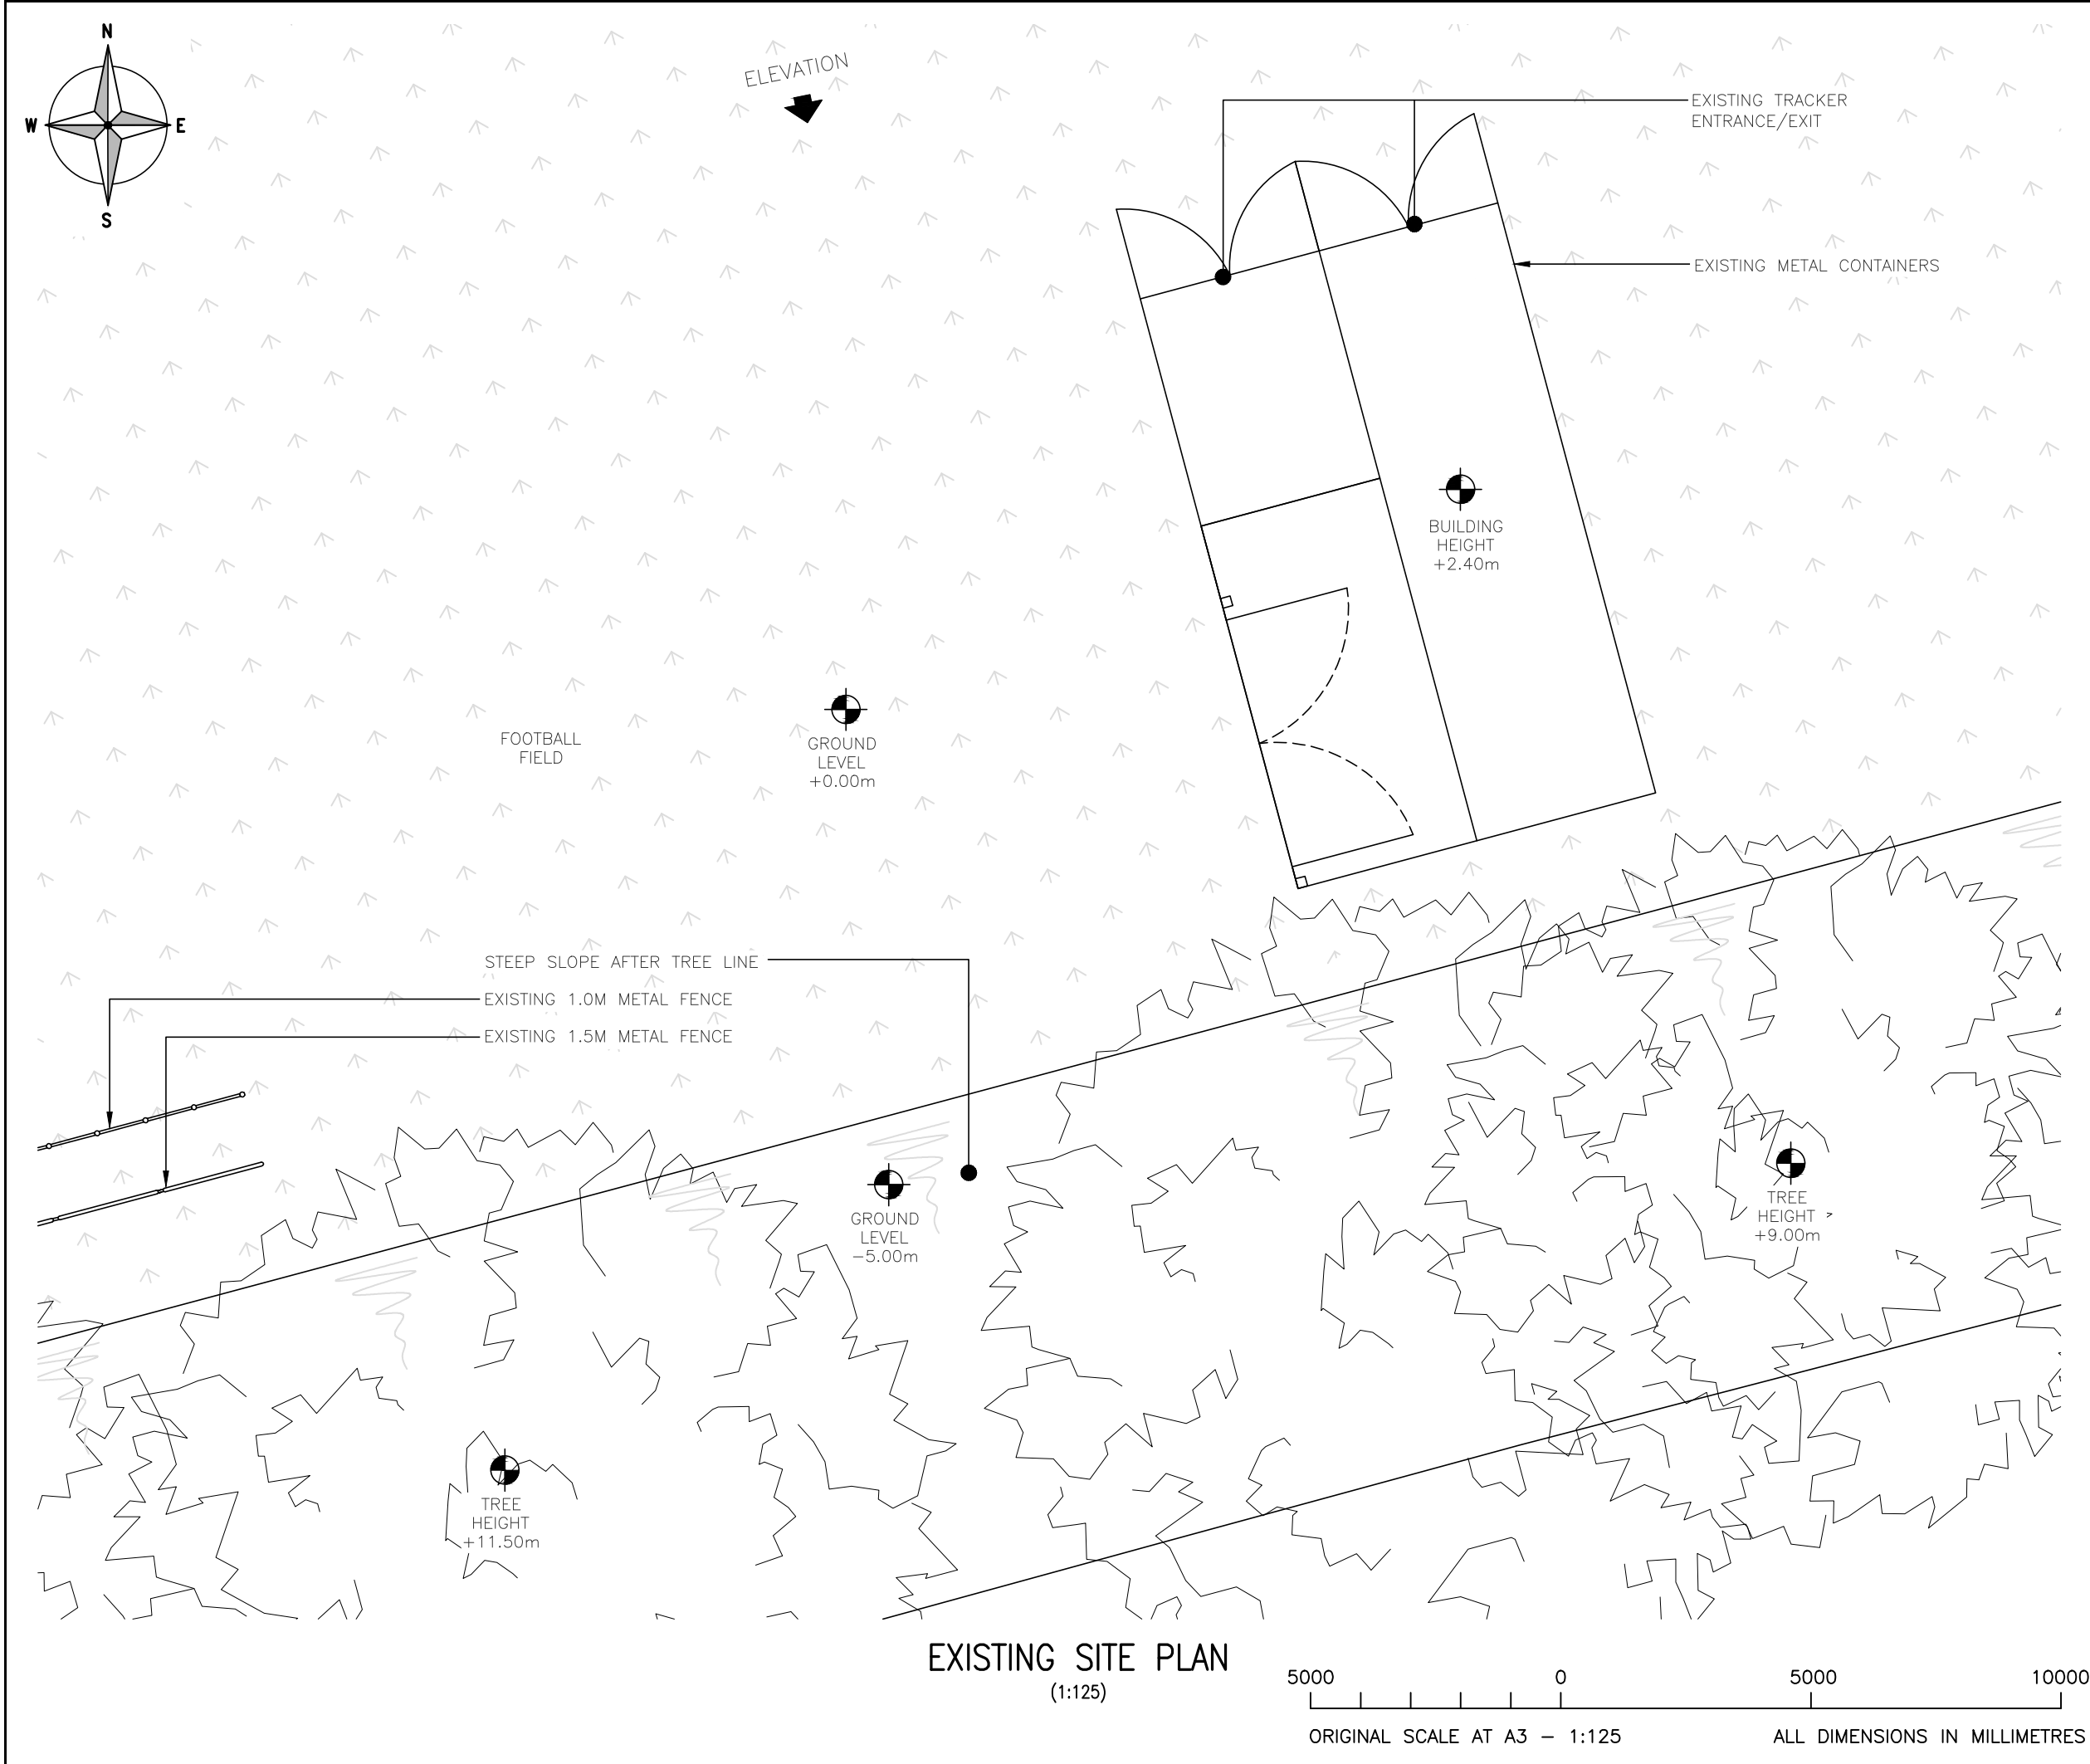

ALL DIMENSIONS ARE IN mm UNLESS NOTED OTHERWISE									
N.G.R		E: 391286				N: 415925			
NOTES:									

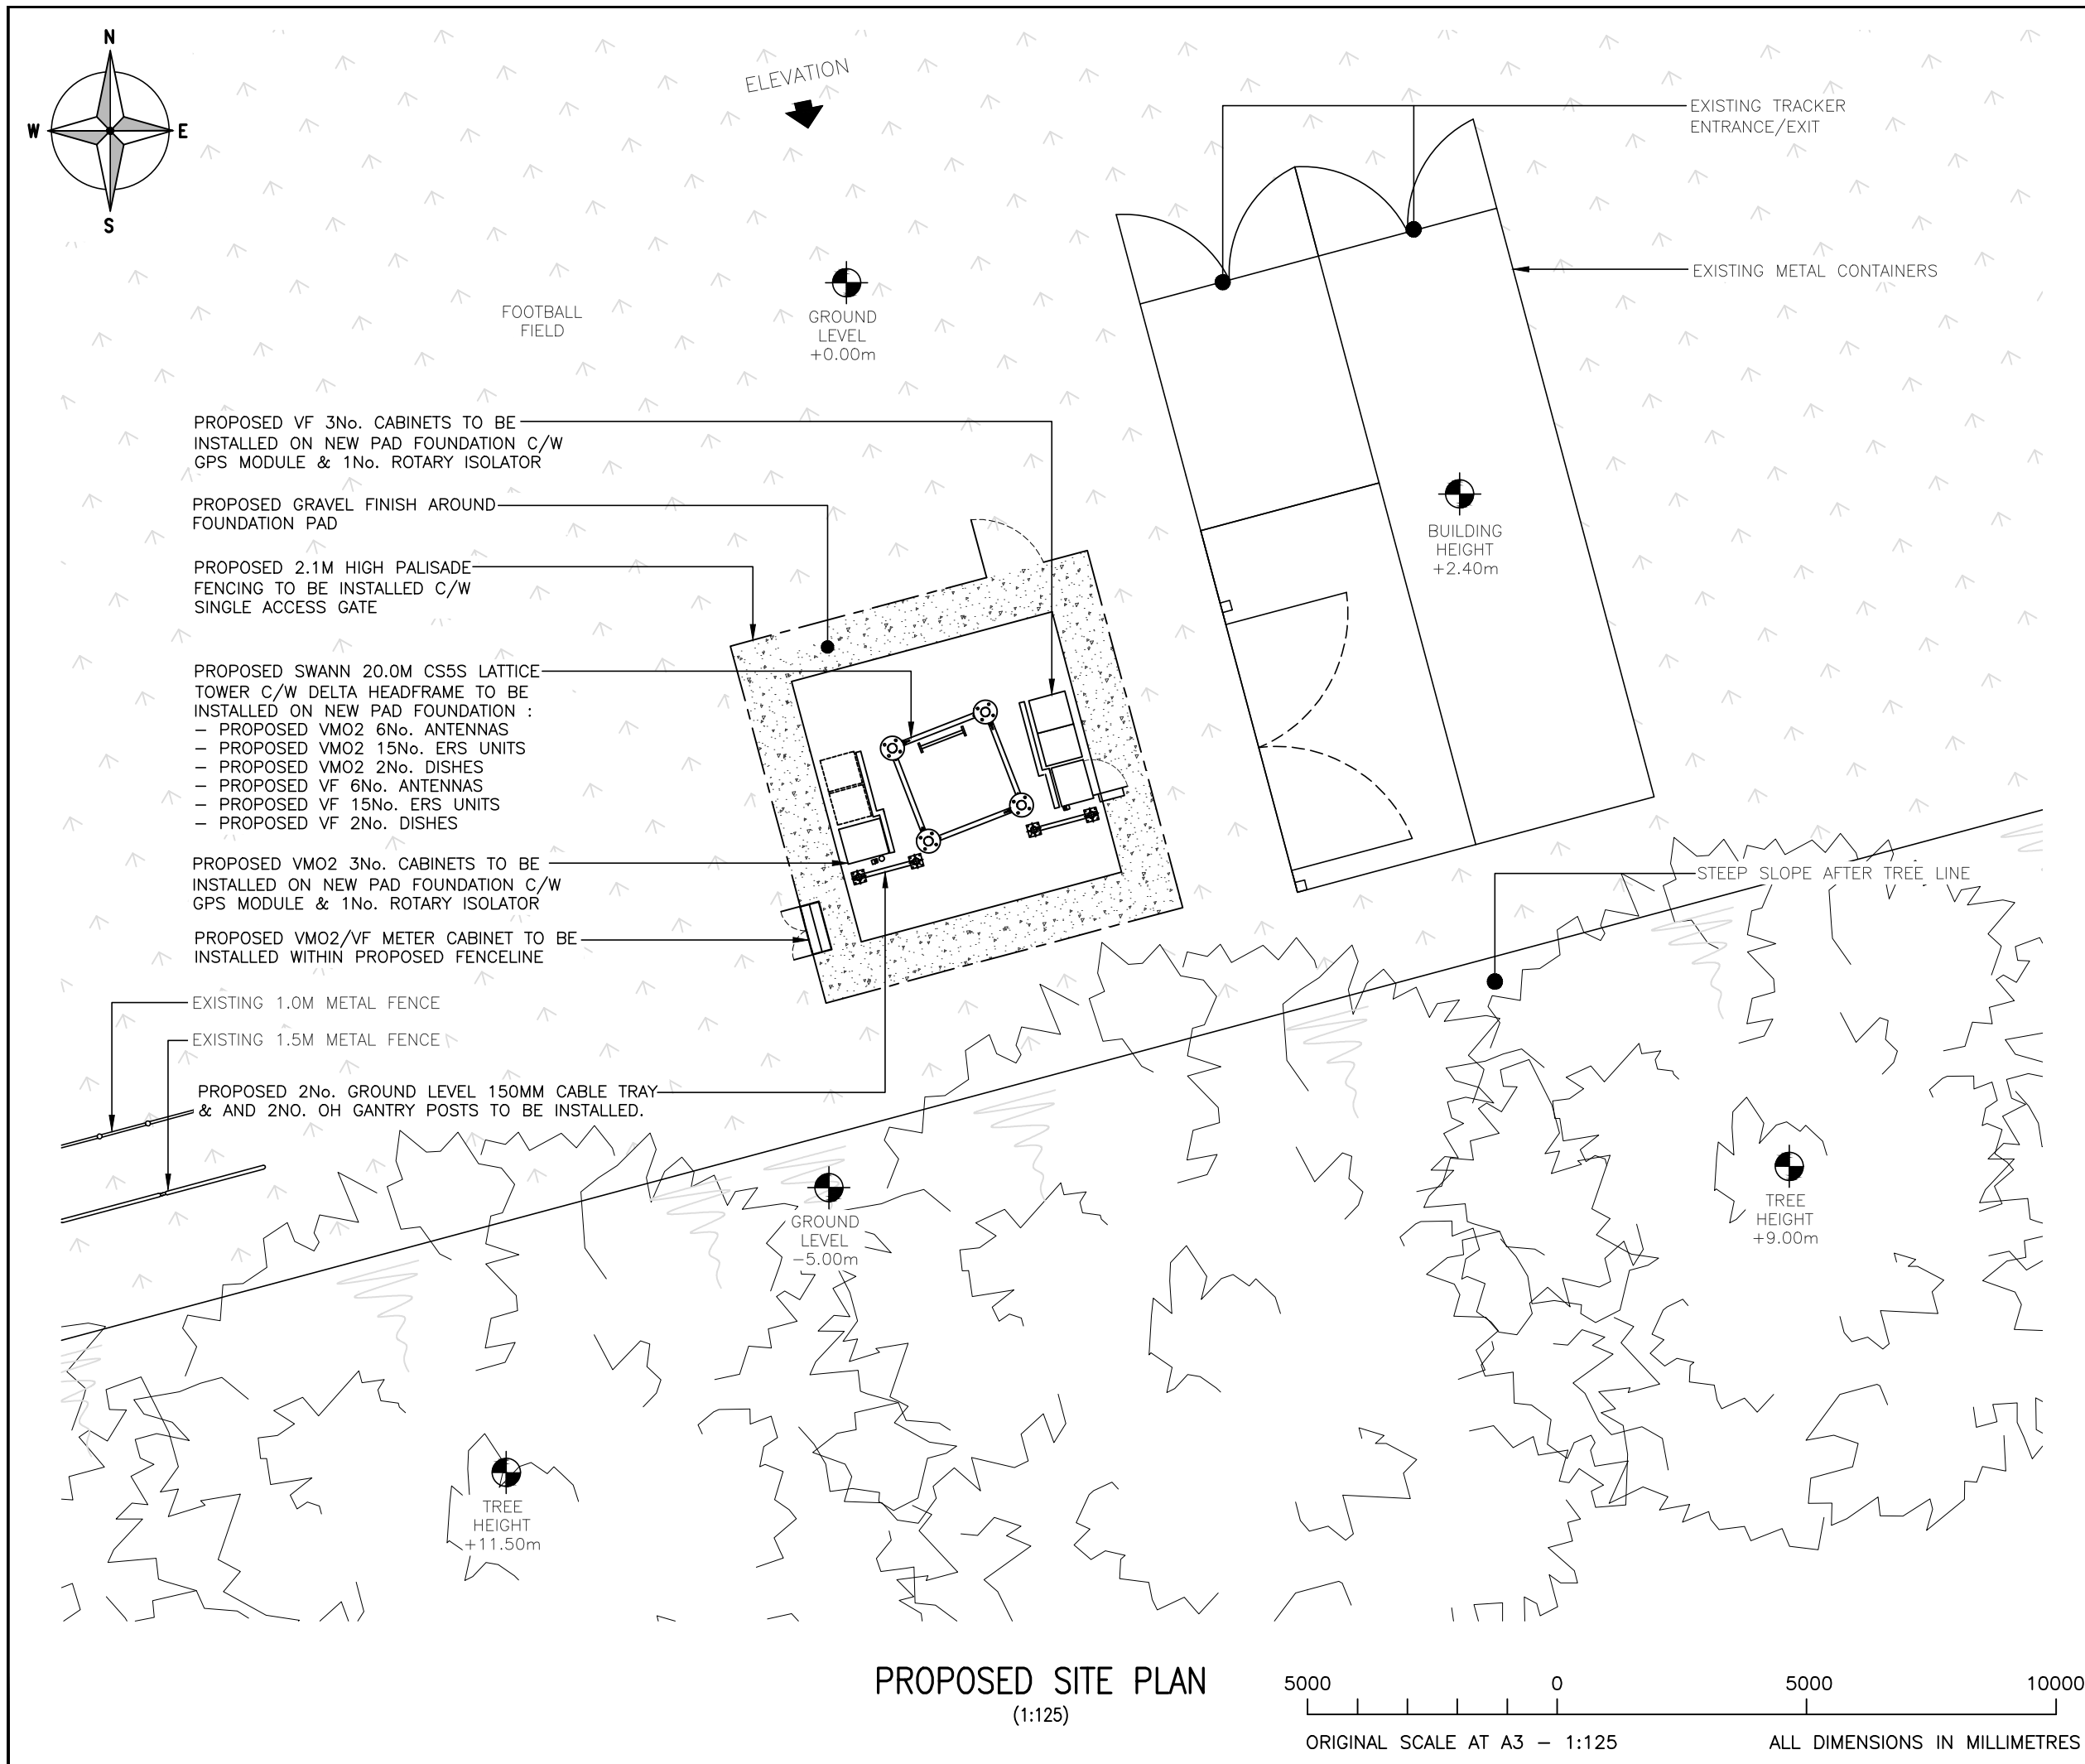


ALL DIMENSIONS ARE IN mm UNLESS NOTED OTHERWISE				
N.G.R	E: 391286	N: 415925		
NOTES: • DEBRIS AROUND SITE LOCATION TO BE CLEARED PRIOR TO BUILD • MECHANICAL DOWN-TILTS BRACKETS TO BE ADDED AS PER REQUEST FROM THE OPTIMIZATION TEAM				
B	DRAWING REVISED AS PER DAF	ADK	ULC	30.01.25
A	PLANNING ISSUE	EM	ULC	19.11.24
REV	MODIFICATION	BY	CH	DATE
 united living connected United Living Connected 4 Clearwater, Lingley Mere Business Park, Lingley Green Avenue, Great Sankey, Warrington, W5 3UZ t. 44 (0)151 420 4128 www.unitedliving.co.uk				
 cornerstone				
Cell Name				Opt.
WARDLE FOOTBALL CLUB				C
Cell ID No				
CSID	—	VF	—	VM02
306235	22823_0		97952	
Project No.	—	TM Cell ID	—	N/A
00	—		—	
Site Address / Contact Details				
WARDLE ROAD GREAT HOWARTH, WARDLE ROCHDALE GREATER MANCHESTER OL12 9JA				
Drawing Title: PROPOSED SITE PLAN				
Purpose of issue: PLANNING				Dwg Rev:
Drawing Number: 201				B
Surveyed By: BD		Original Sheet Size: A3		Pack Issue:
Drawn: AK	Date: 30.08.24	Checked: ULC	Date: 30.08.24	B



5000 0 5000 10000

ORIGINAL SCALE AT A3 - 1:100 ALL DIMENSIONS IN MILLIMETRES

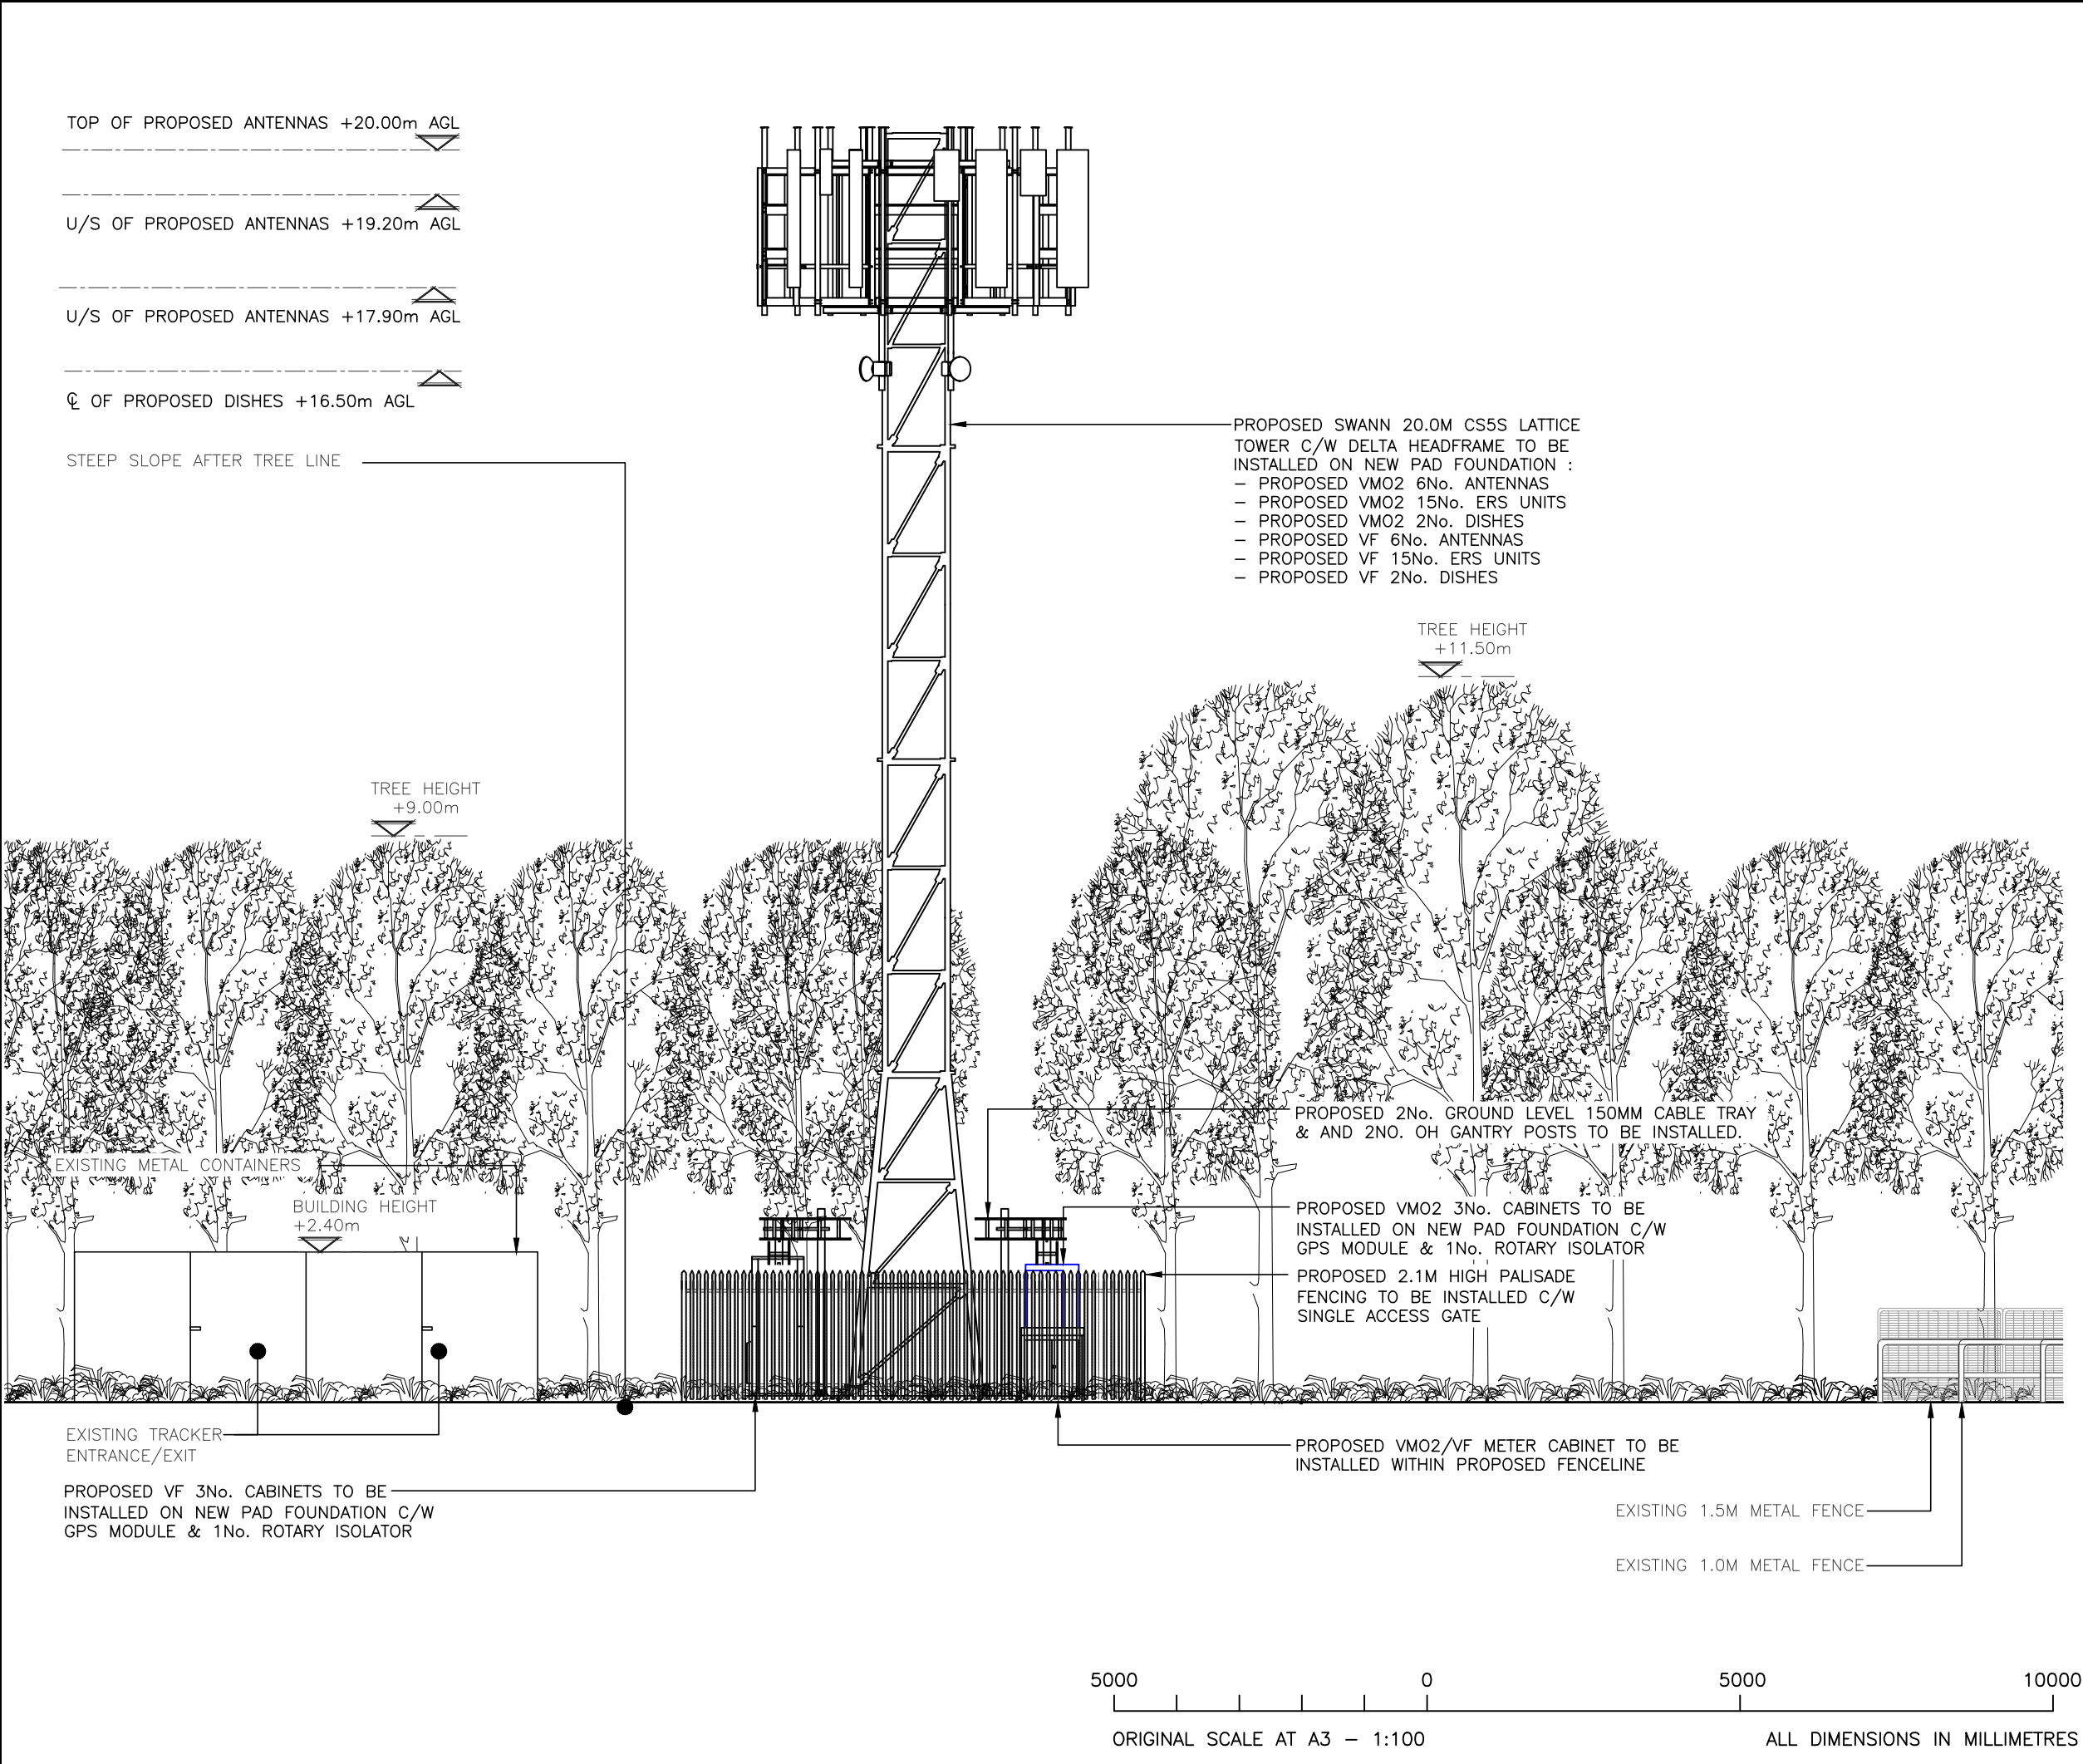

ALL DIMENSIONS ARE IN mm UNLESS NOTED OTHERWISE

N.G.R

E: 391286

N: 415925

NOTES:

NOTES:

- DEBRIS AROUND SITE LOCATION TO BE CLEARED PRIOR TO BUILD
- MECHANICAL DOWN-TILTS BRACKETS TO BE ADDED AS PER REQUEST FROM THE OPTIMIZATION TEAM

B	DRAWING REVISED AS PER DAF	ADK	ULC	30.01.25
A	PLANNING ISSUE	EM	ULC	19.11.24
REV	MODIFICATION	BY	CH	DATE



United Living Connected
4 Clearwater, Lingle Mere Business Park, Lingle Green Avenue,
Great Sankey, Warrington, W5 3JZ
t. 44 (0)151 420 4128
www.unitedliving.co.uk



Cell Name				Opt.
WARDLE FOOTBALL CLUB				C
Cell ID No				
CSID	VF	VM02		
306235	22823_0	97952		
Project No.	TM Cell ID	N/A		
00	-	-		
Site Address / Contact Details				
WARDLE ROAD GREAT HOWARTH, WARDLE ROCHDALE GREATER MANCHESTER OL12 9JA				
Drawing Title: PROPOSED ELEVATION				
Purpose of issue: PLANNING				Dwg Rev:
Drawing Number: 301				B
Surveyed By: BD		Original Sheet Size: A3		Pack Issue:
Drawn: AK	Date: 30.08.24	Checked: ULC	Date: 30.08.24	B

SDNT0005 Version 2.3