



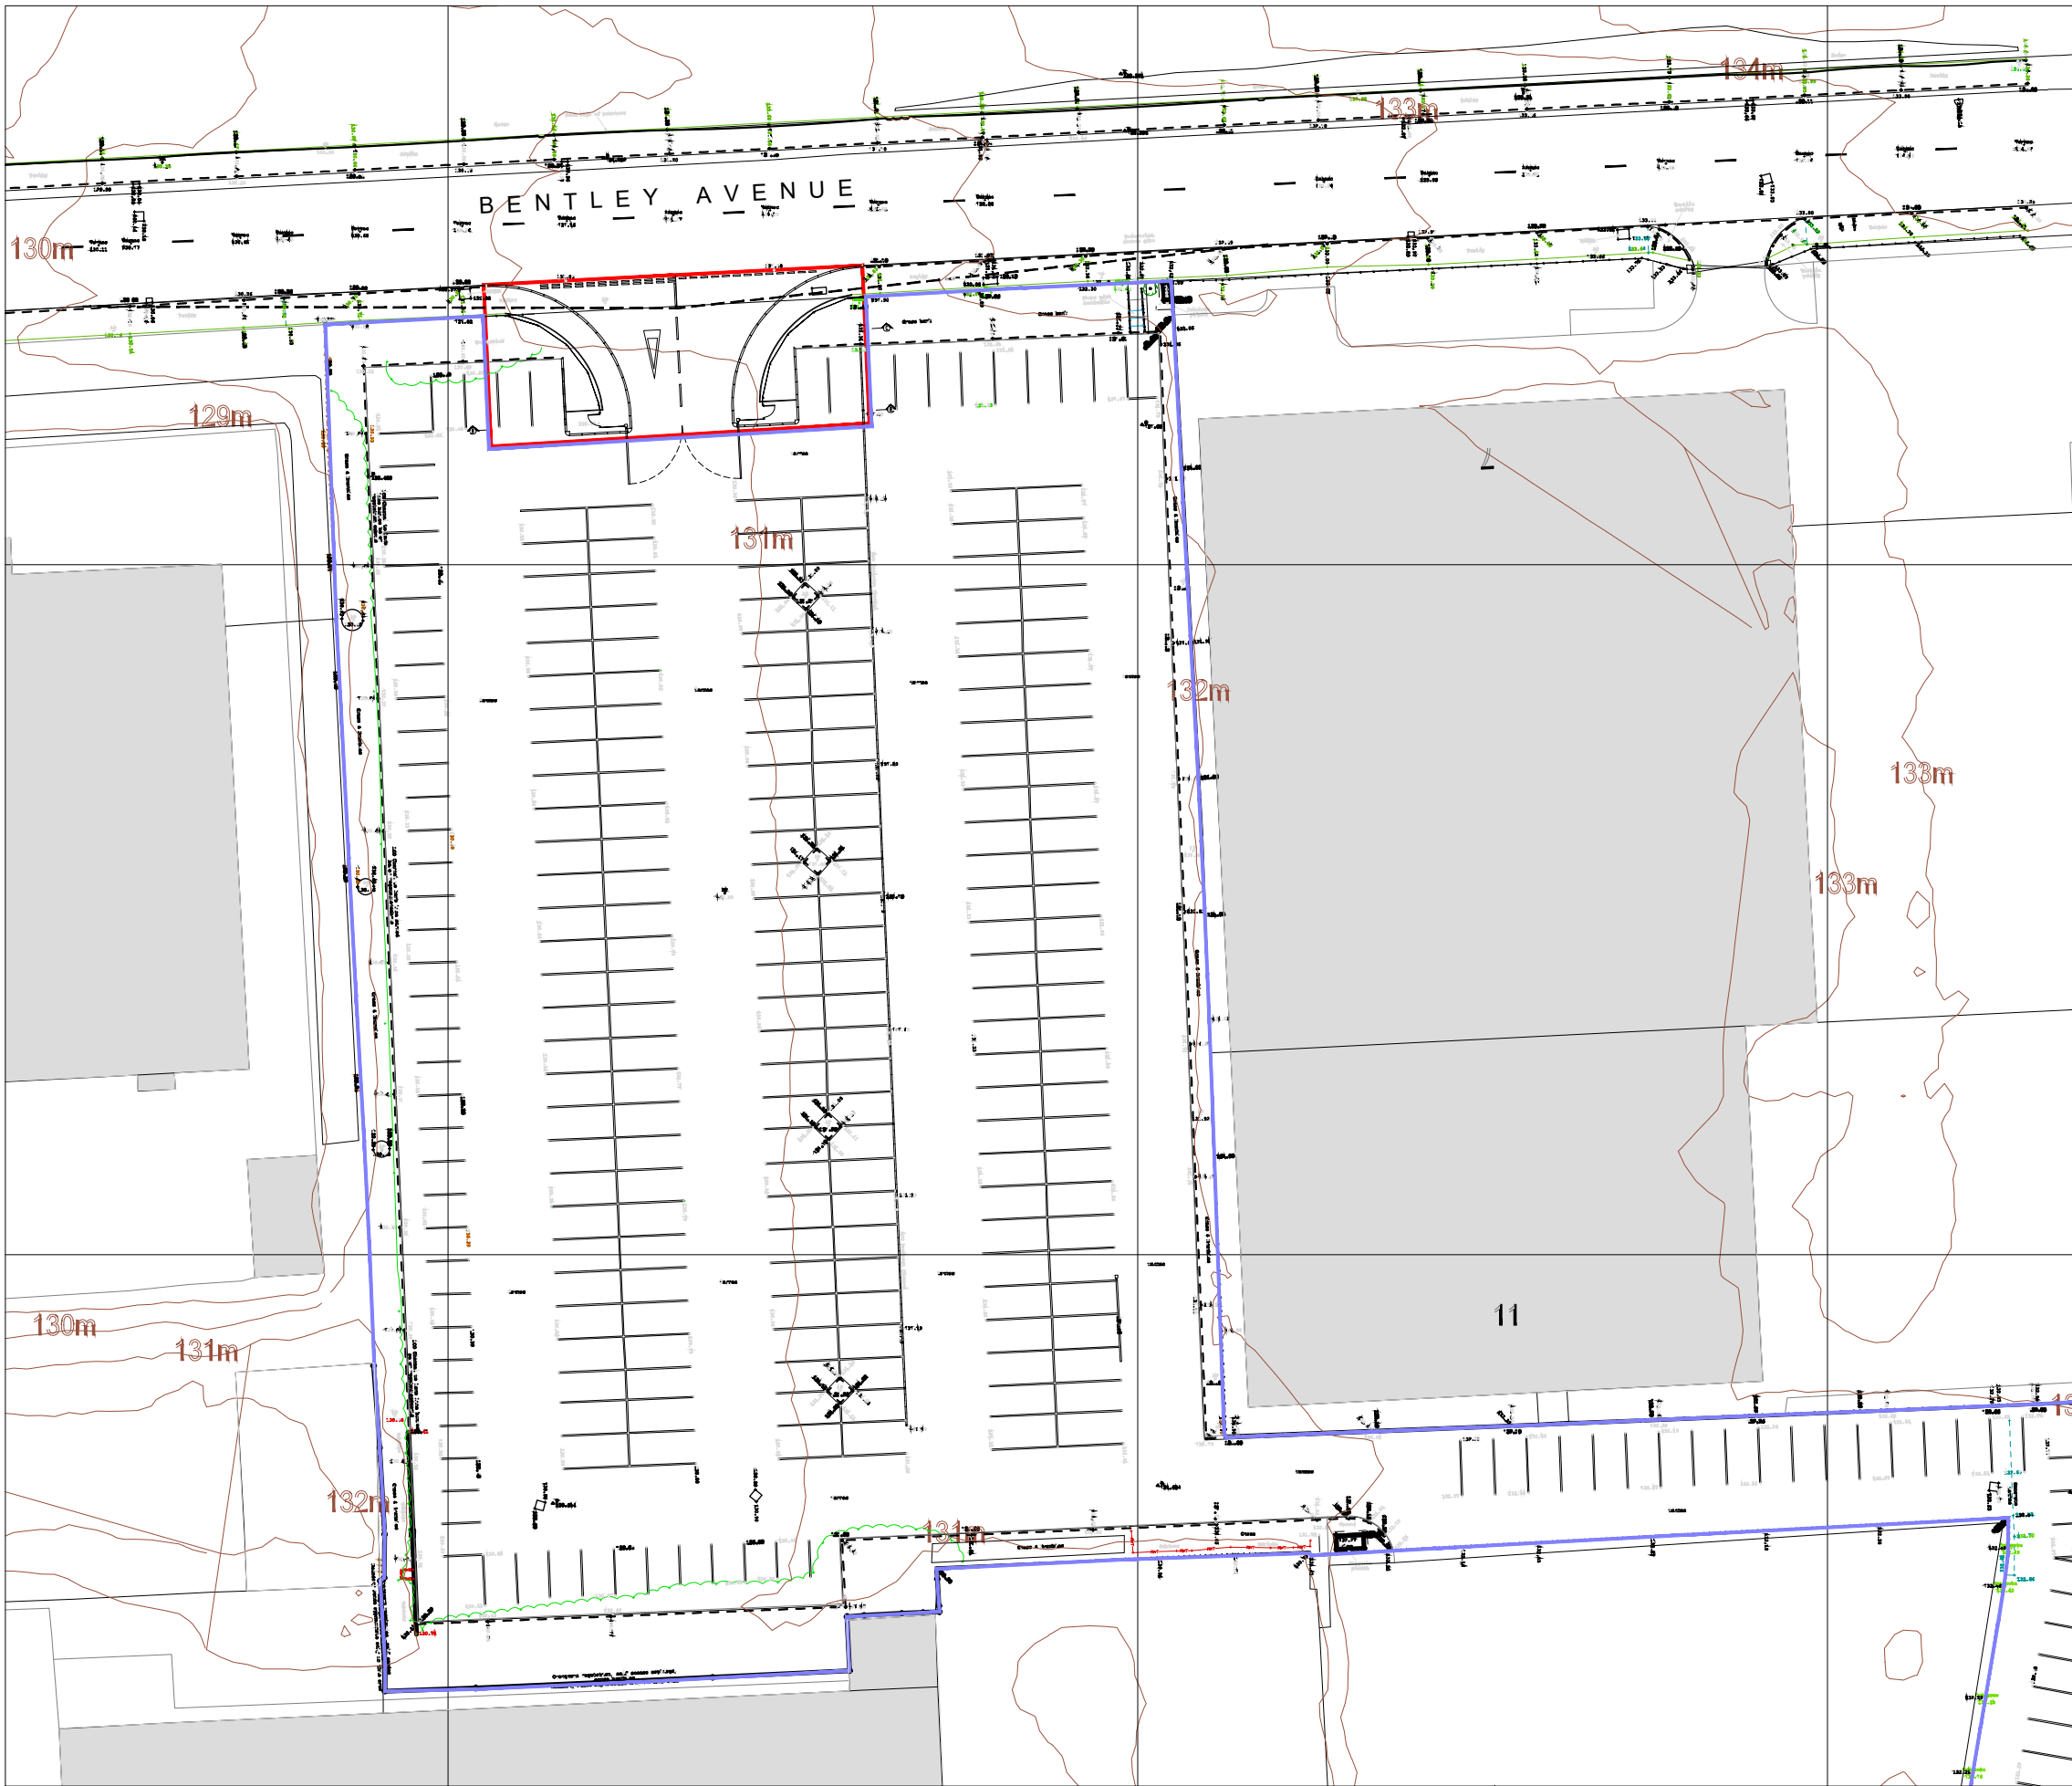

LEGEND

- Application boundary
- Ownership boundary (outside application boundary)

0 5 10 15 20m
1:500 @ A3

 

Revisions
Rev - 20/02/25 Initial Issue

CLIENT J R Ashworth and Sons Ltd t/as Rentruck				
PROJECT Car Park off Bentley Avenue, Stakehill, Middleton				
DRAWING TITLE Proposed site plan				
SCALE 1:500 @ A3	DATE OF ORIGIN 20.02.25	PROJECT NO. 730	DRAWING No. AP004	REVISION -