



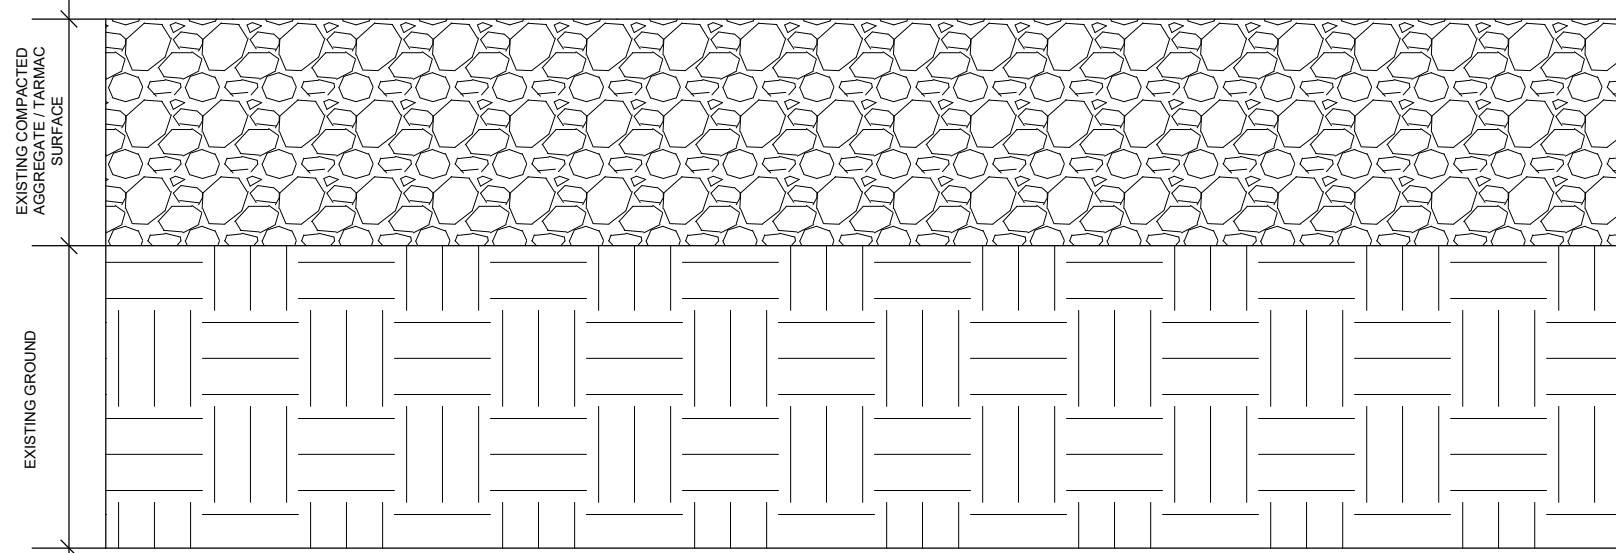

EXISTING ROAD SURFACE DETAIL

SCALE: 1:5

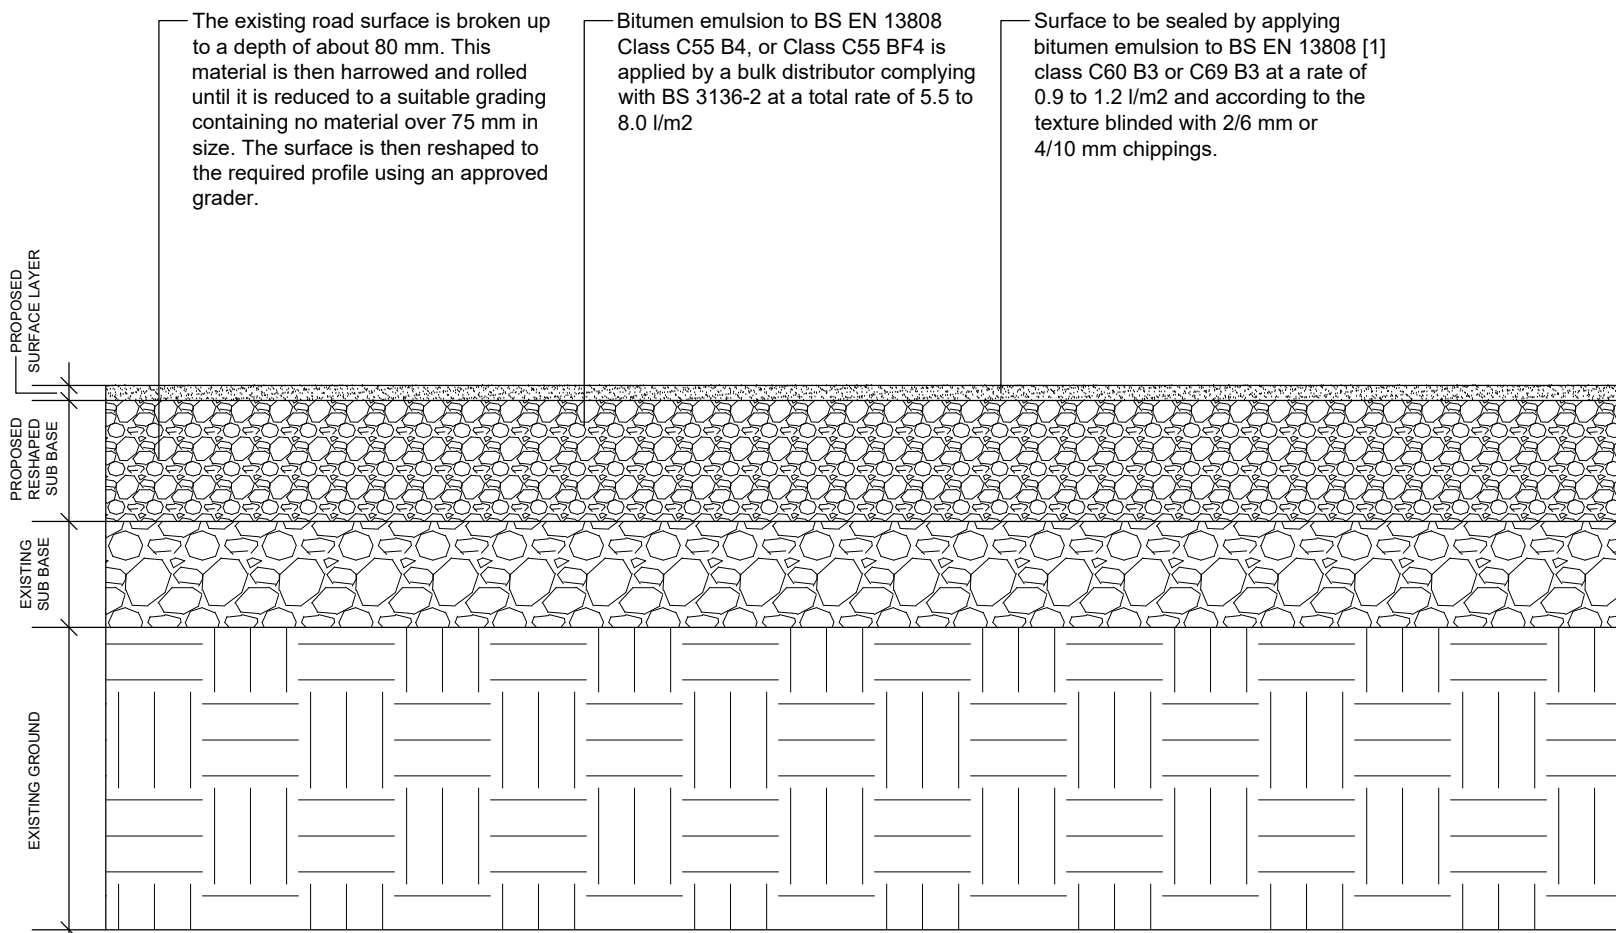

PROPOSED ROAD IMPROVEMENT DETAIL

RETREAT PROCESS
SCALE: 1:5

Application Area
2,345 sqm / 5.79 Acres

Drawing Key

Existing Levels
+78.75

Proposed Levels
+78.75

Areas Of Demolition

Proposed Macadam

Proposed Paving

Proposed Areas Of Resurfacing

PLEASE NOTE

- DO NOT scale from this drawing, use figured dimensions only.
- All dimensions to be checked on site by the contractor.
- Please report any discrepancies to JHA Ltd immediately.
- All setting out dimensions are approximate. To be marked out on site for approval by JHA Ltd prior to construction.

NOTES:

Ref	Date	Revision	Initial
*	**/**/**	Description of Revision	***

Project / Client:

PROPOSED DEVELOPMENT
LAND AT WATERFOLD LANE,
BURY, BL9 7JY

Issue:

PLANNING ISSUE

Drawing Title:

PROPOSED SITE PLAN /
PROPOSED ACCESS ARRANGEMENT

jha
PULMANN

JHA Pulmann,
18A Bridge Street
Milnrow, Rochdale,
OL16 3ND

T 01302 364565
E enquiries@jha.co.uk
W www.jha.co.uk

Scale:

1:200

Date:

JAN 2025

Drawn By:

JW

Checked By:

JA

Drawing No:

M24-04-109

Sheet Size:

A1