
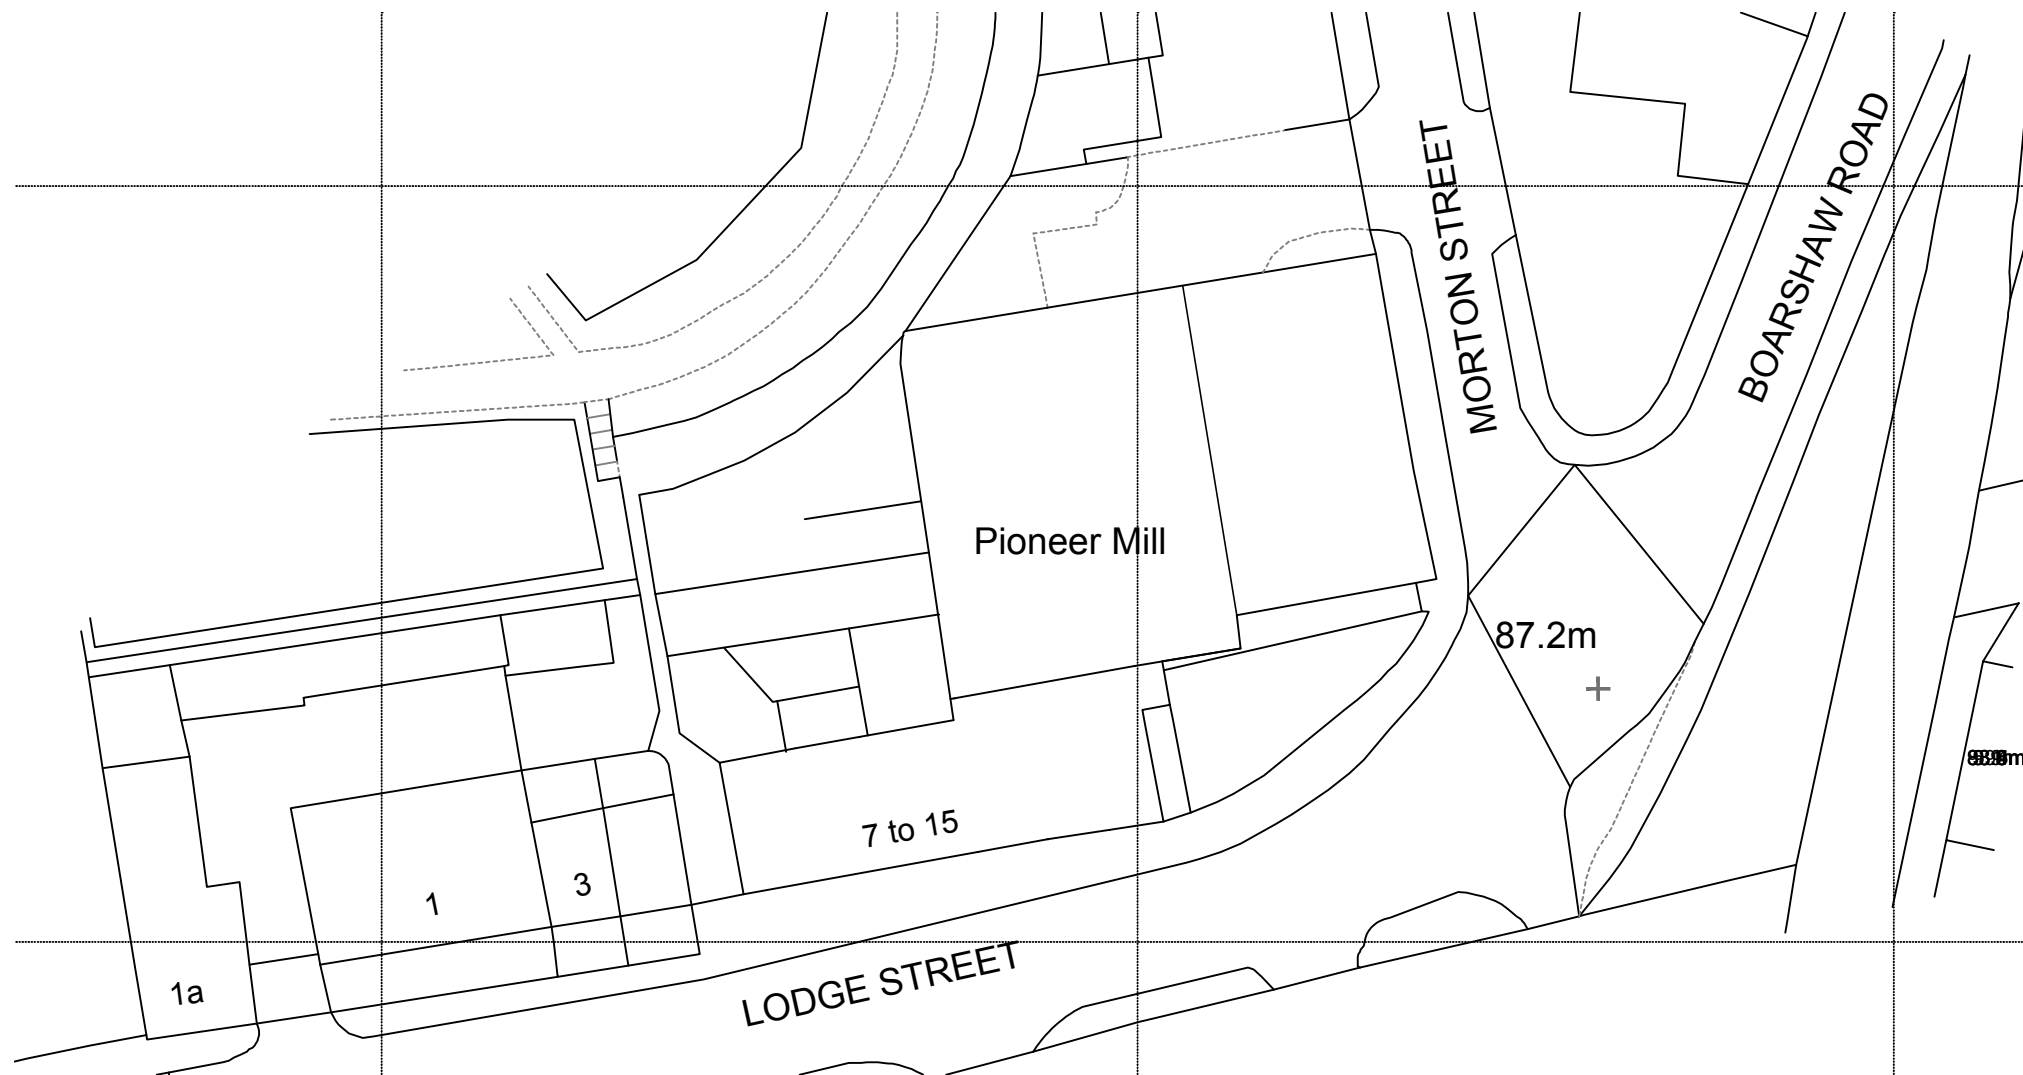


AS PROPOSED


0 2 4 6 8 10m

SCALE 1:100

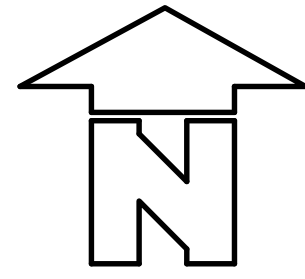


BLOCK PLAN

SCALE-1:500

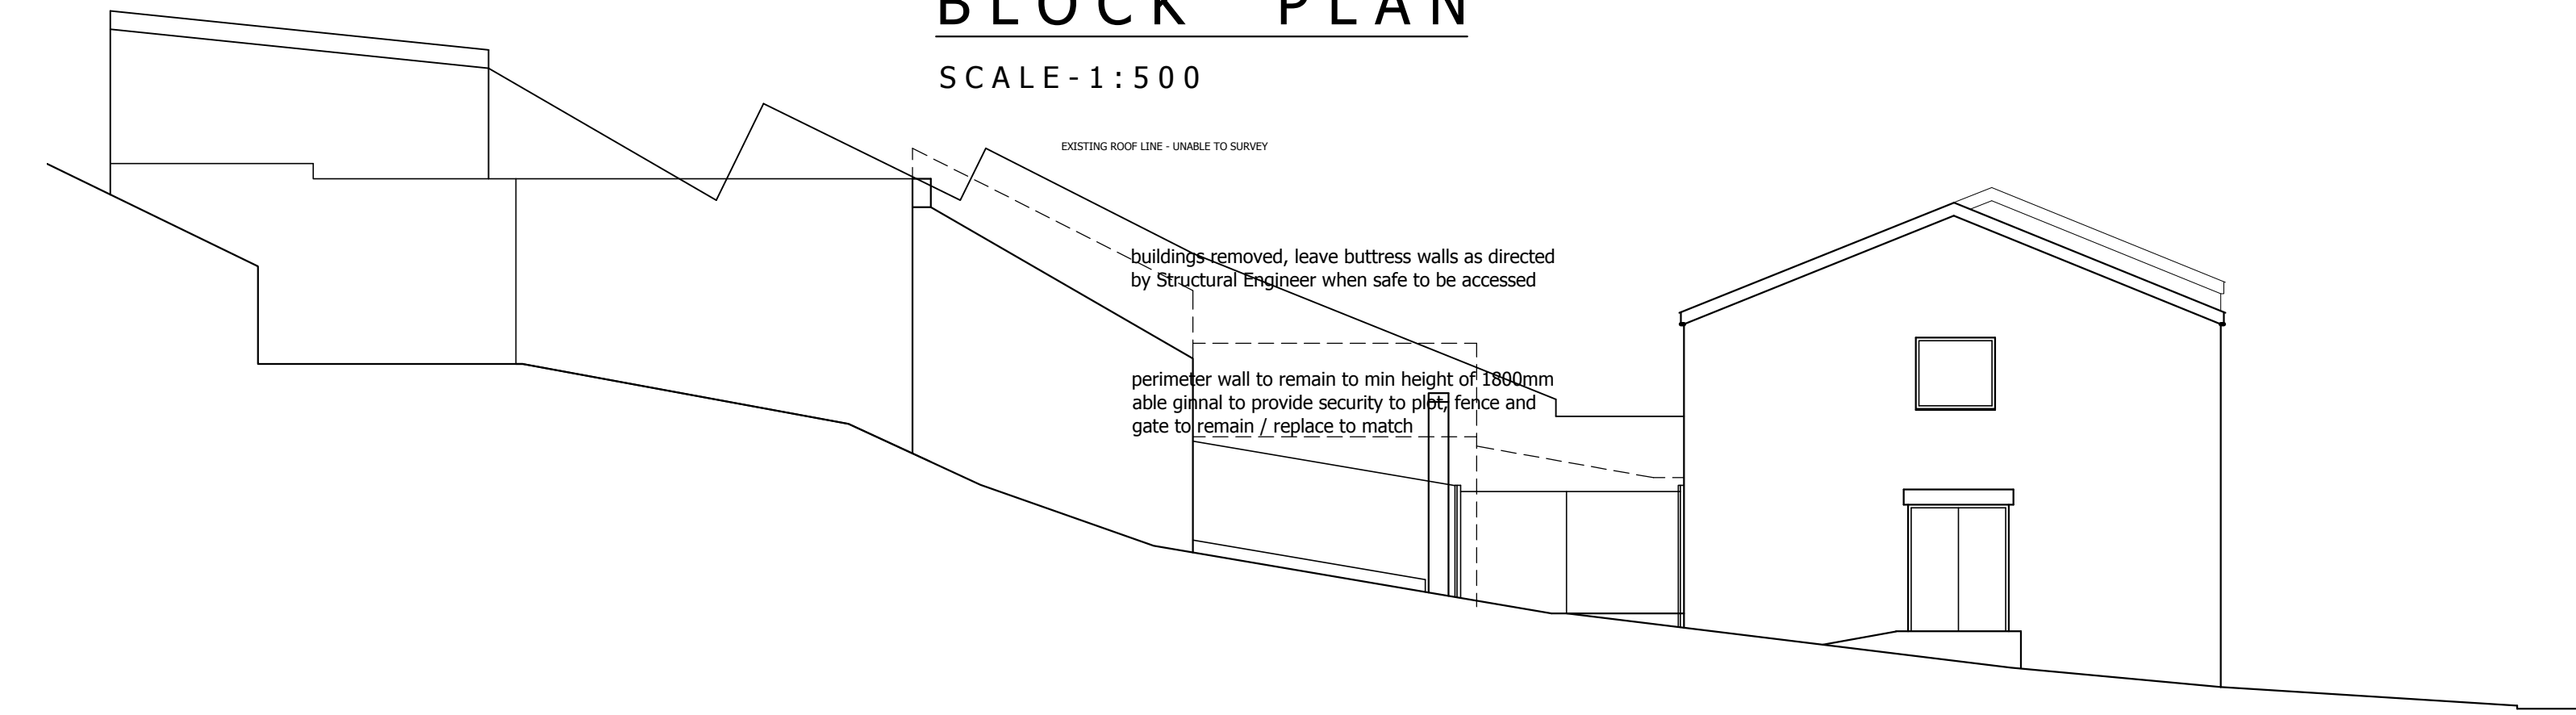


ELEVATION FROM CANKY GINNE

SCALE-1:100

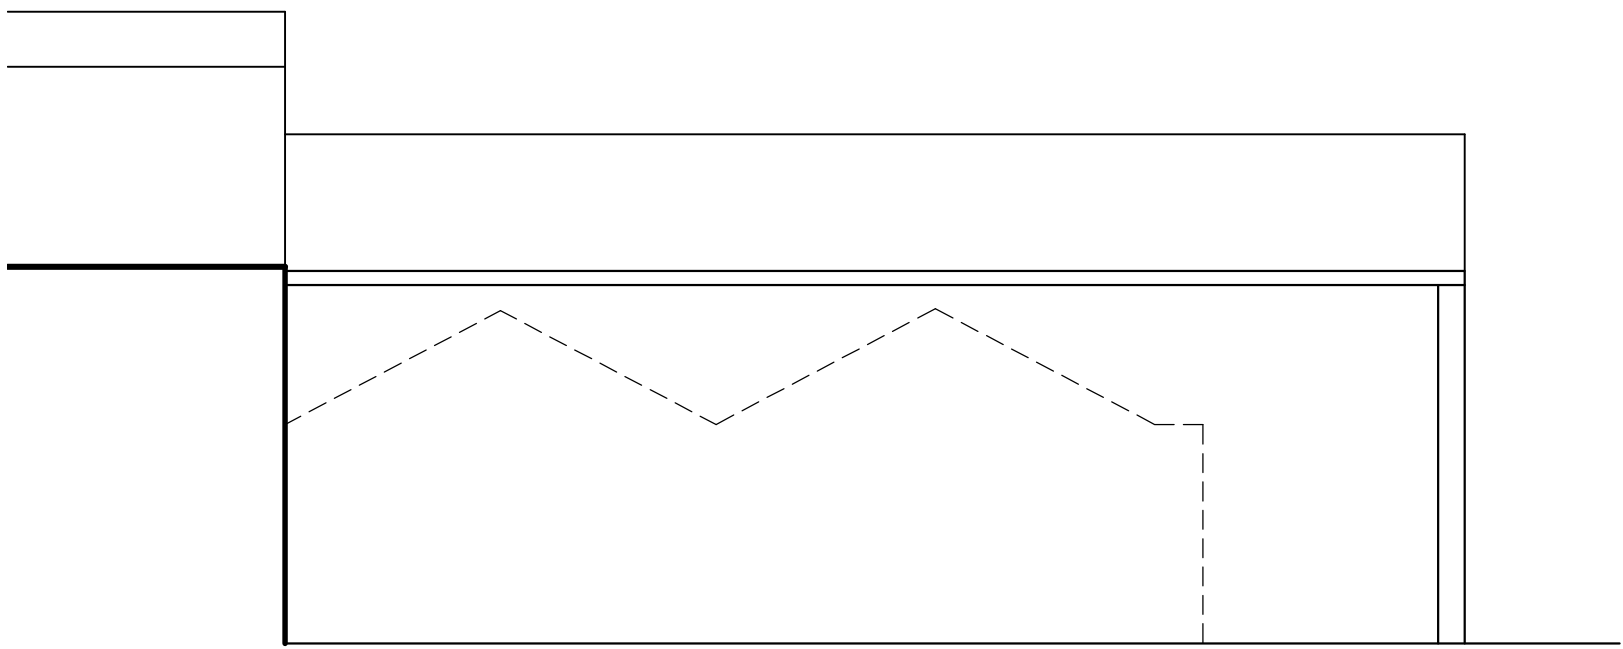

SOUTH ELEV / SECTION FROM YARD


SCALE-1:100

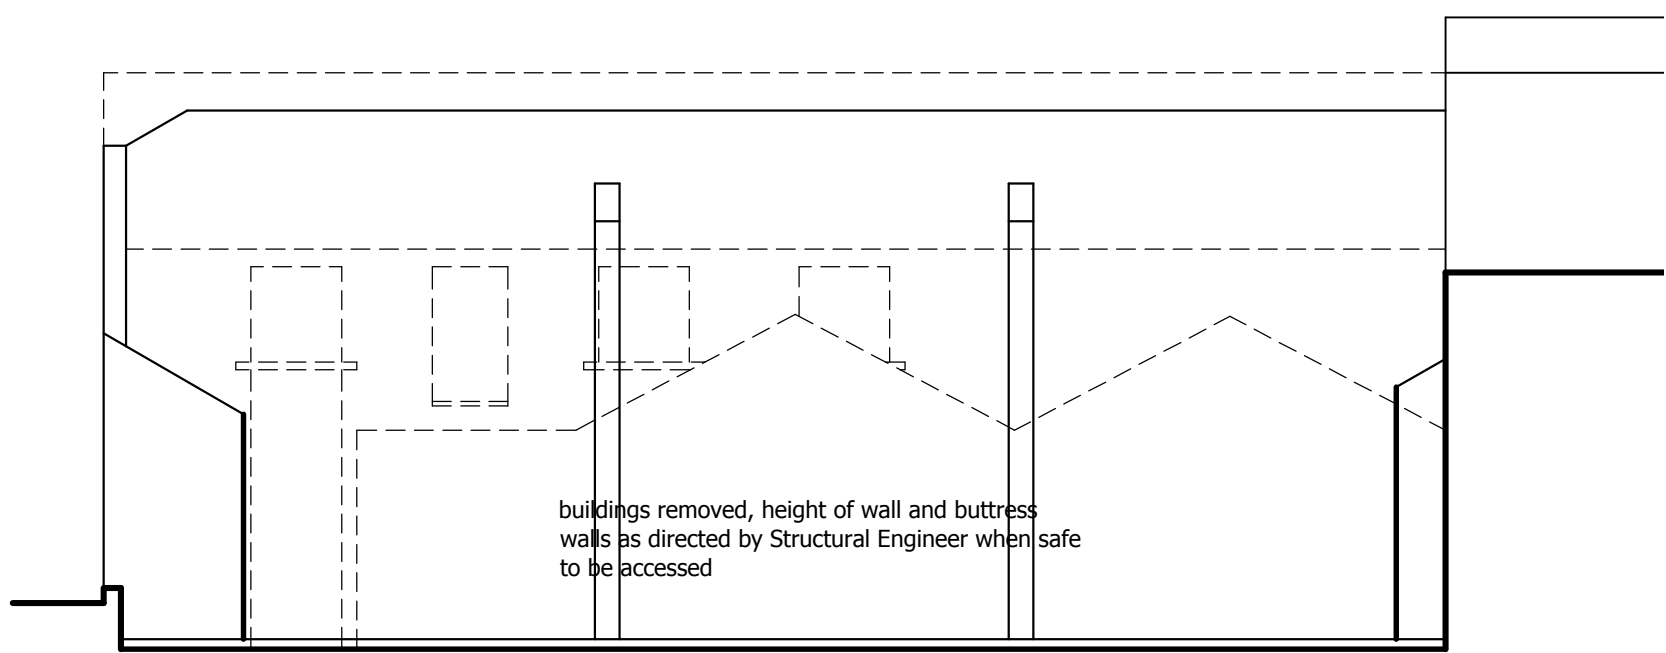

NORTH ELEV / SECTION FROM YARD


SCALE-1:100

This has not been fully surveyed, information taken from archive drawings. All sites are to comply with the Construction (Design and Management) Regulations 2015. Any Party Wall Act agreements to be agreed prior to commencement. Agree all levels on site prior to commencement. Check lines of any drains prior to commencement. Agree any works / connections with regional water company if required. Any alteration from the specified items on this drawing, once on site, must be agreed by the inspecting Building Control Officer. Drawing must be read in conjunction with specialist detail drawings, ie Structural Engineers, waterproofing, timber frame, etc

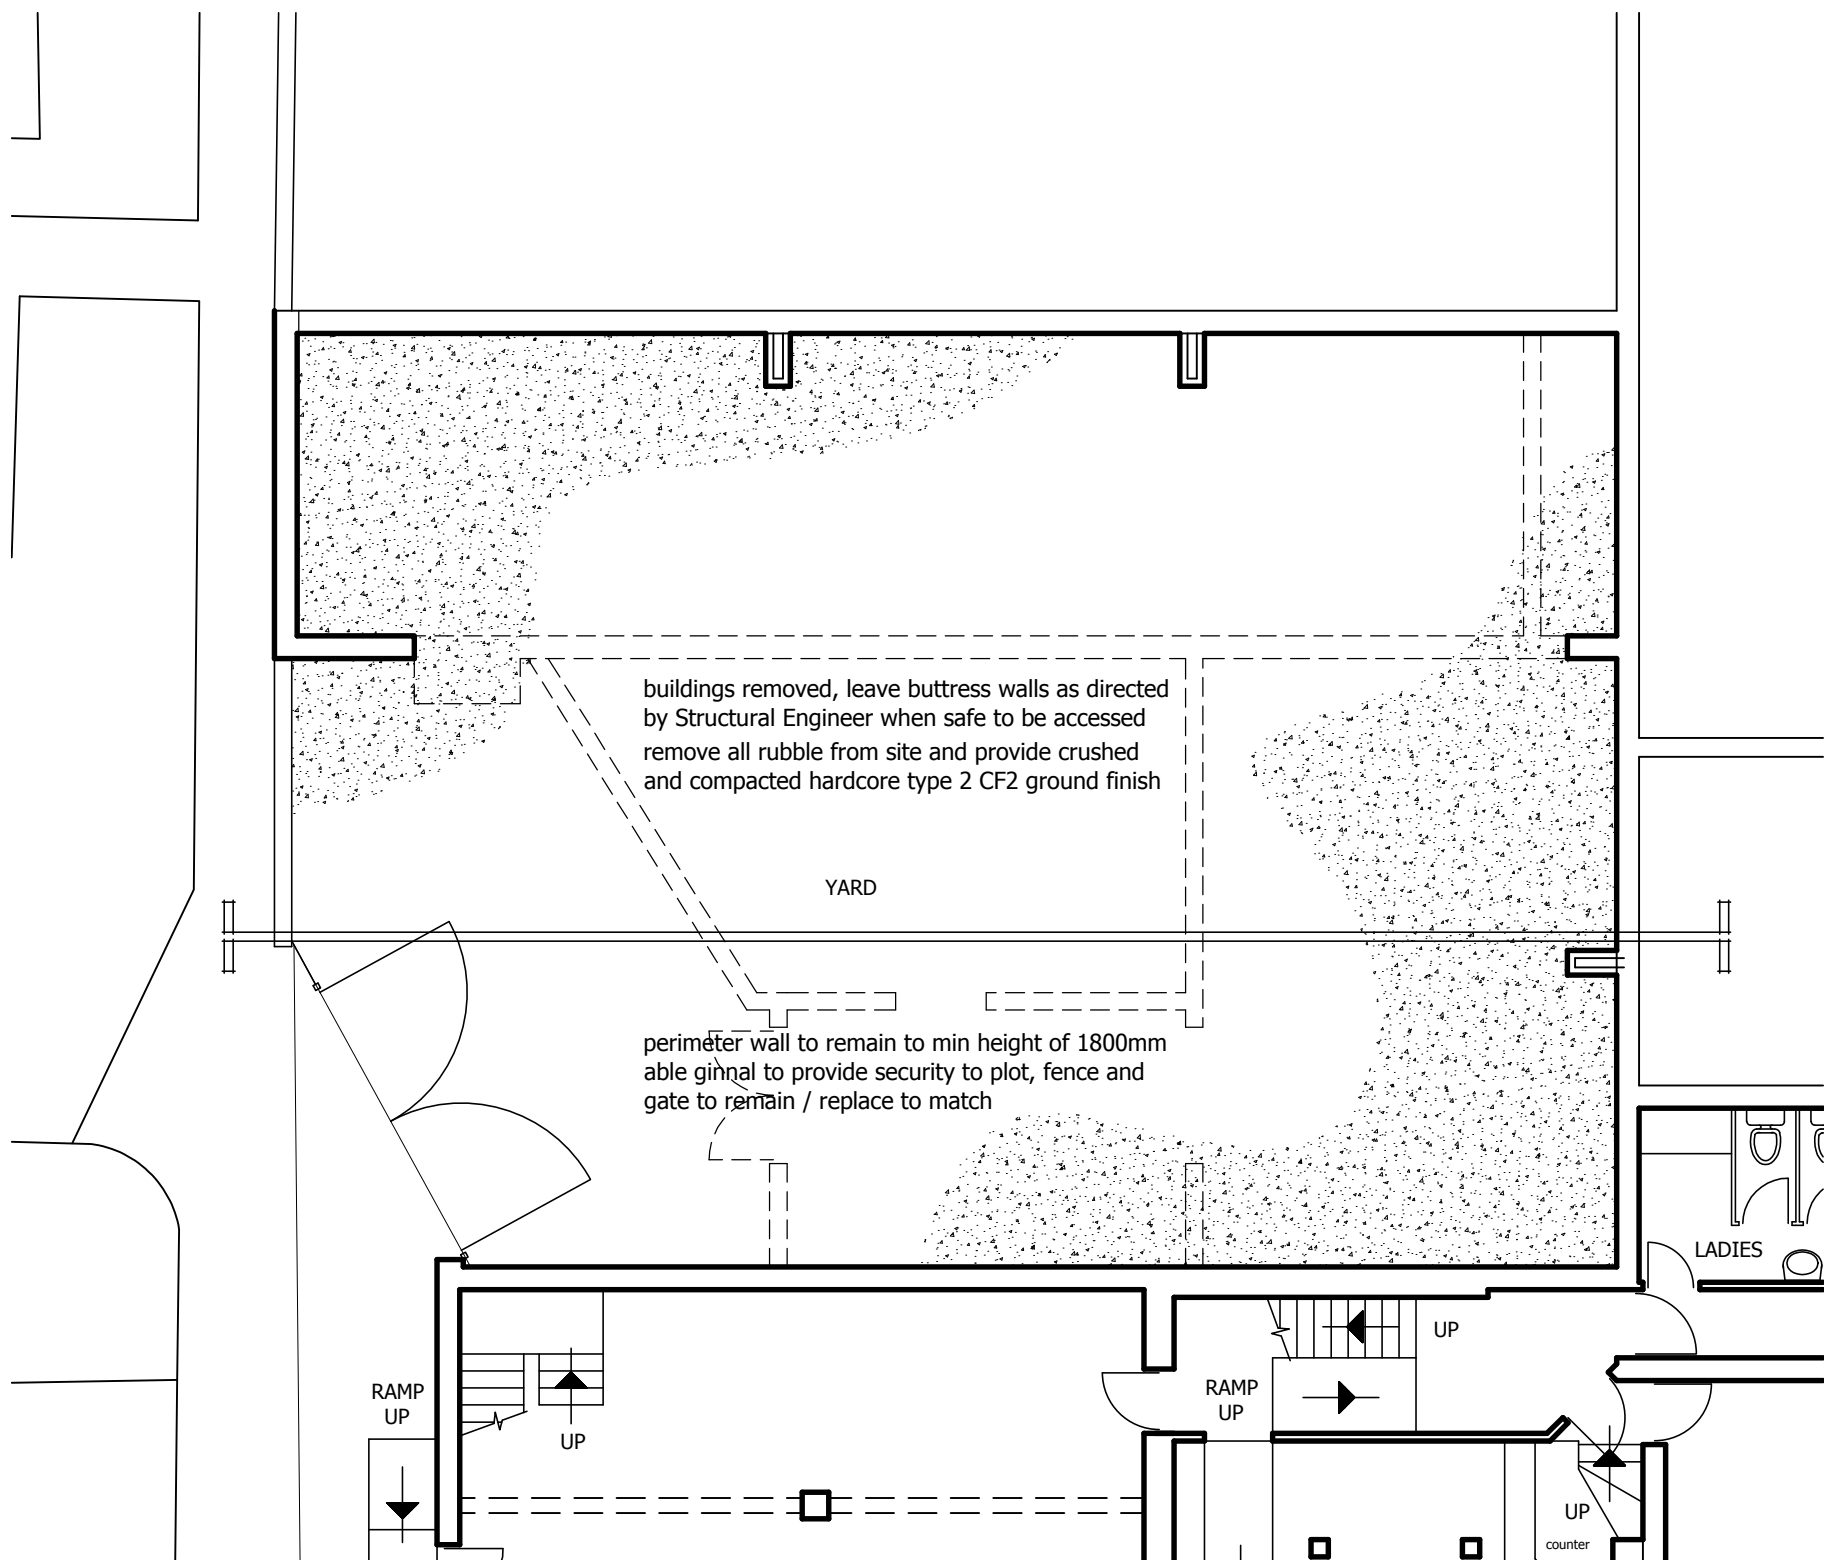


GROUND PLAN

SCALE-1:100

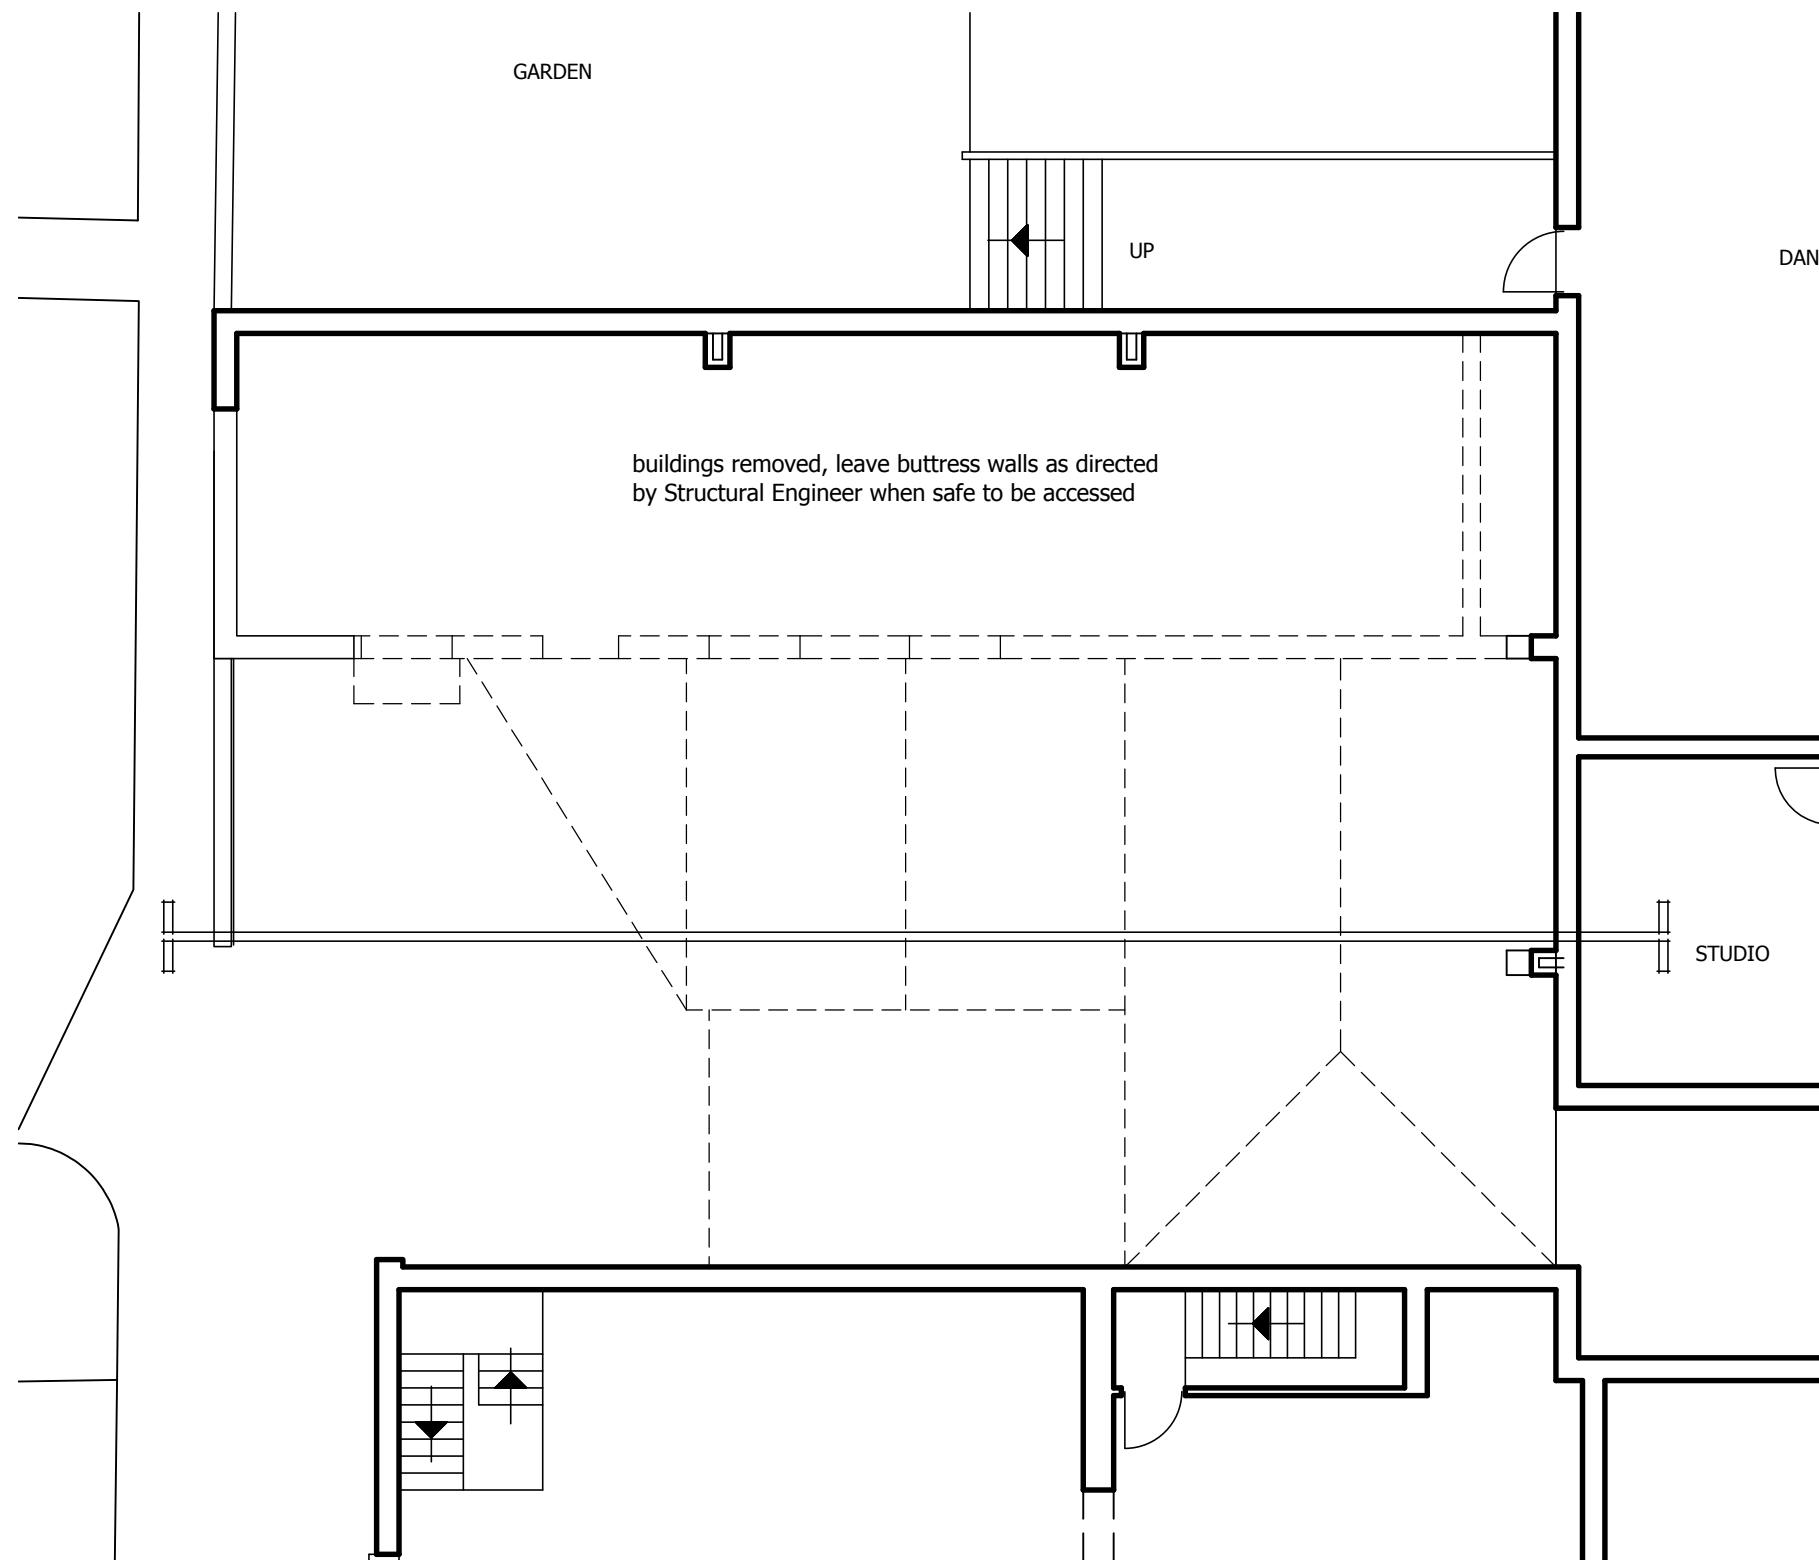

FIRST FLOOR PLAN

SCALE-1:100

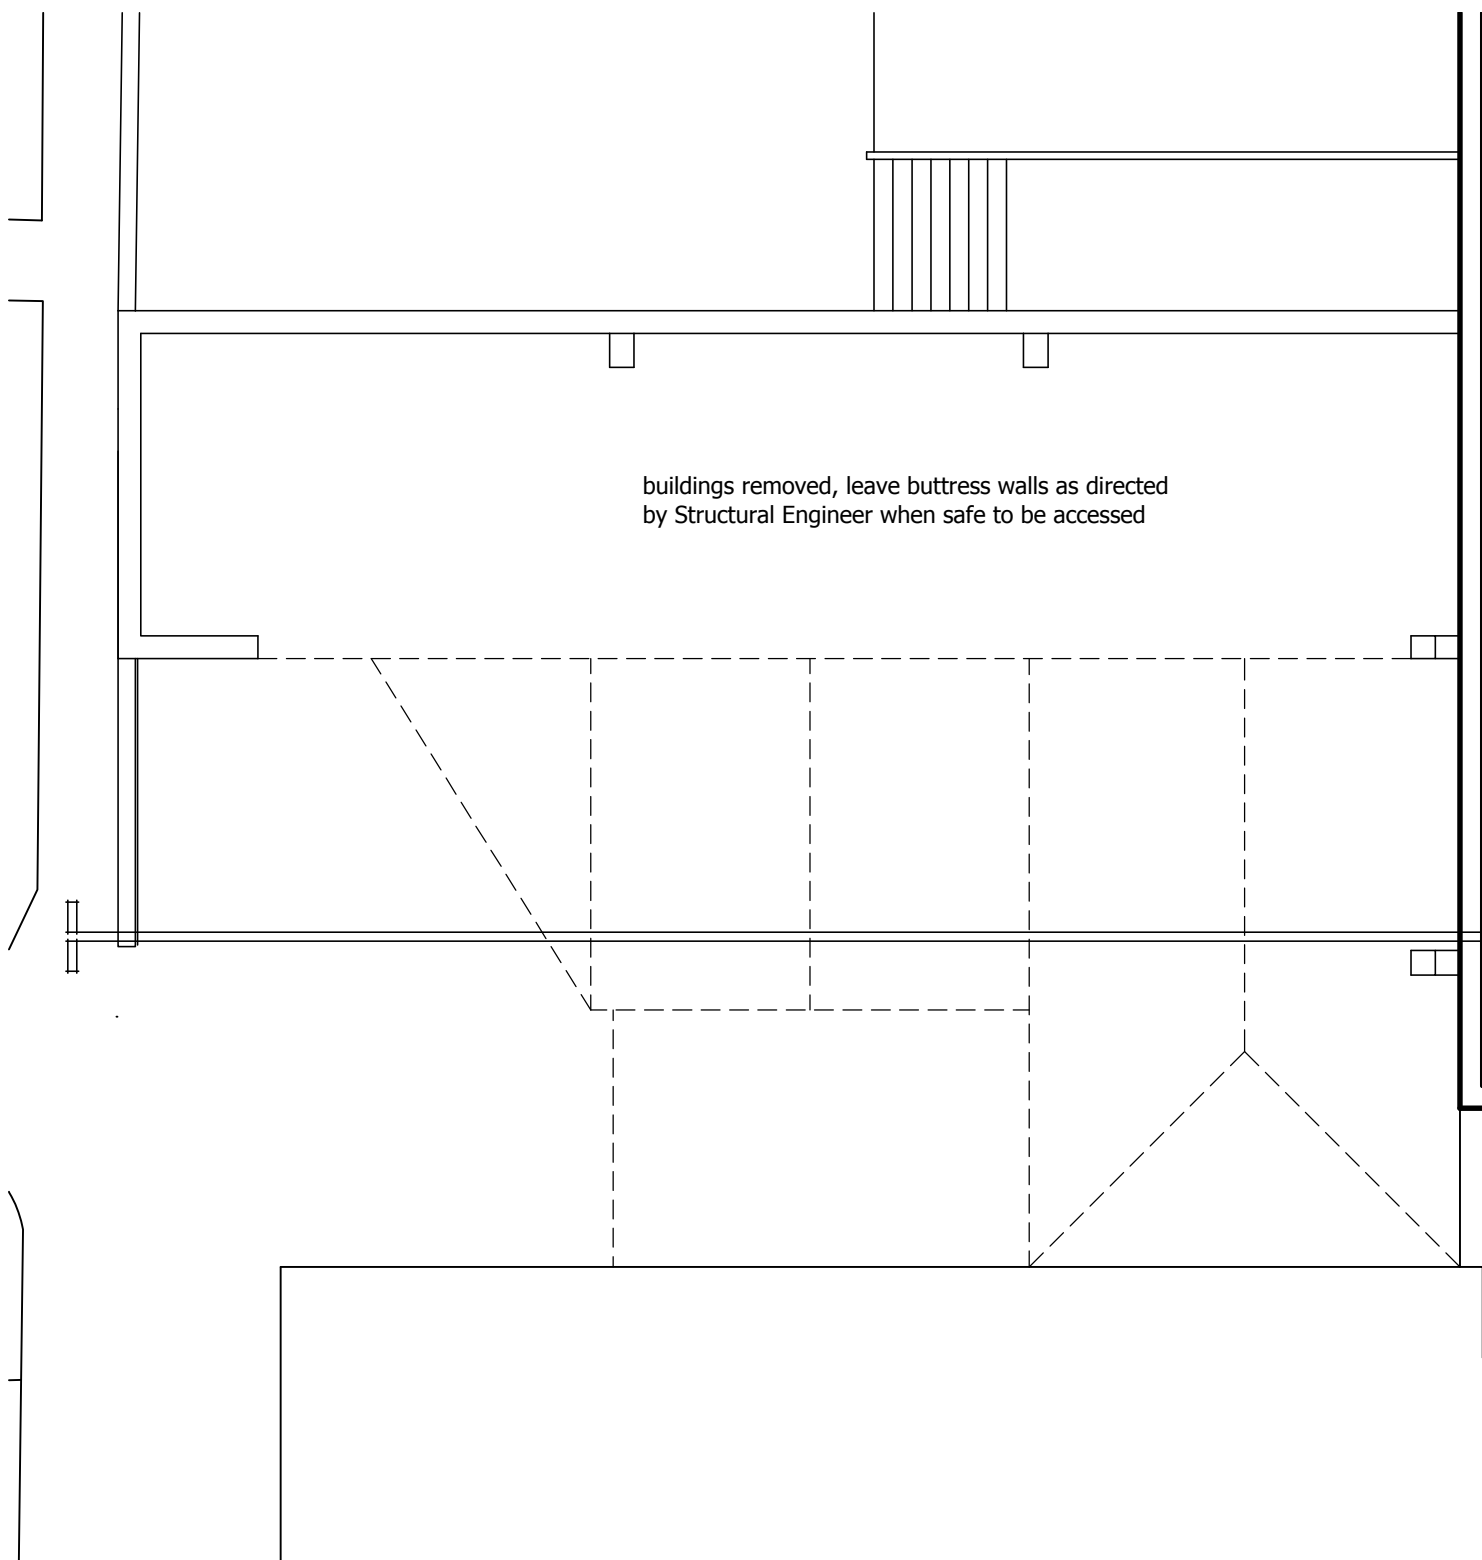

ROOF PLAN

SCALE-1:100

Copyright of this drawing is owned by Whittaker Design

NOTES

All dimensions to be checked on site and any discrepancies notified prior to commencement of work.

Do not scale from this drawing - If in any doubt, ask.

REVISIONS

Date	Ref.	By
------	------	----



ARCHITECTURAL & INTERIOR DESIGNERS

169 SL. JOHN STREET
LEES
OLDHAM OL4 3DS
T: 0161 620 1438
F: 0161 620 1439
E: INFO@WHITTAKERDESIGN.CO.UK
W: WWW.WHITTAKERDESIGN.CO.UK

PROJECT
Mrs C Childs

Canky Ginne

rear of 7 to 15 Lodge Street
Middleton M24 3AE

DRAWING TITLE

proposed demolition

SCALE	as shown @ A1	DATE	Oct 2024
DRAWN	L Hollinworth	CHECKED	
NUMBER	4044.9	REVISION	