



NOTES

The existing building and site drawings are based on client issued survey drawings which shall be referred to for measurement of the existing property.

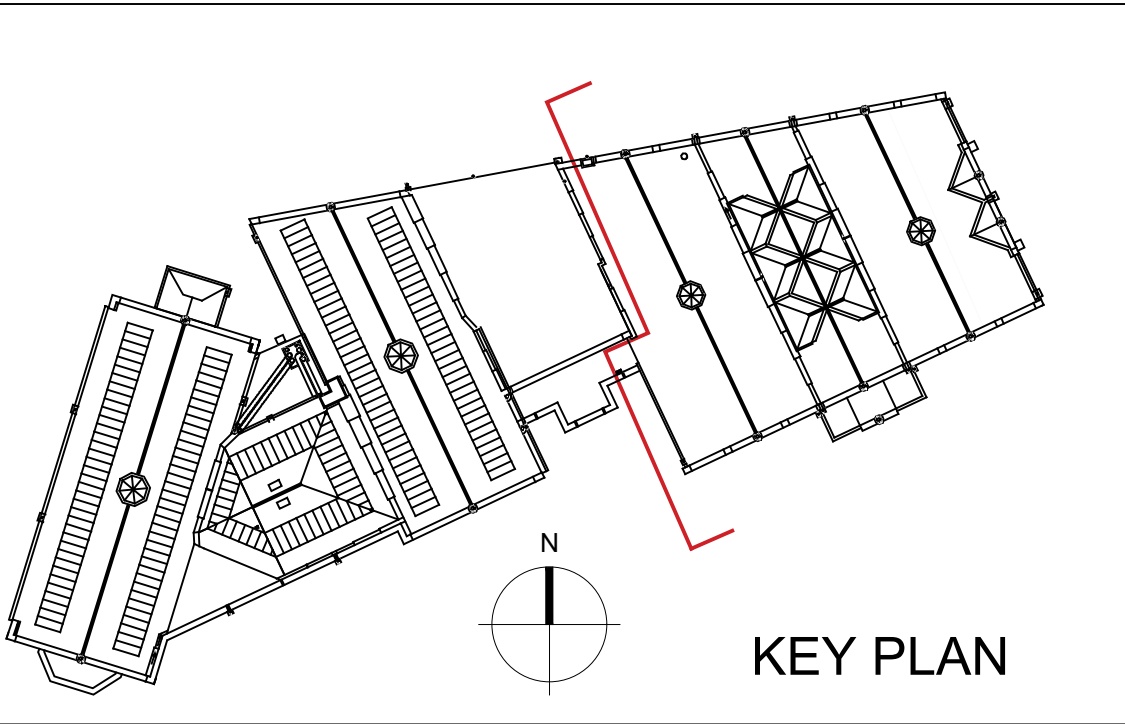

Note - top of wall is bowed outwards - engineer to advise whether any remedial work is required.

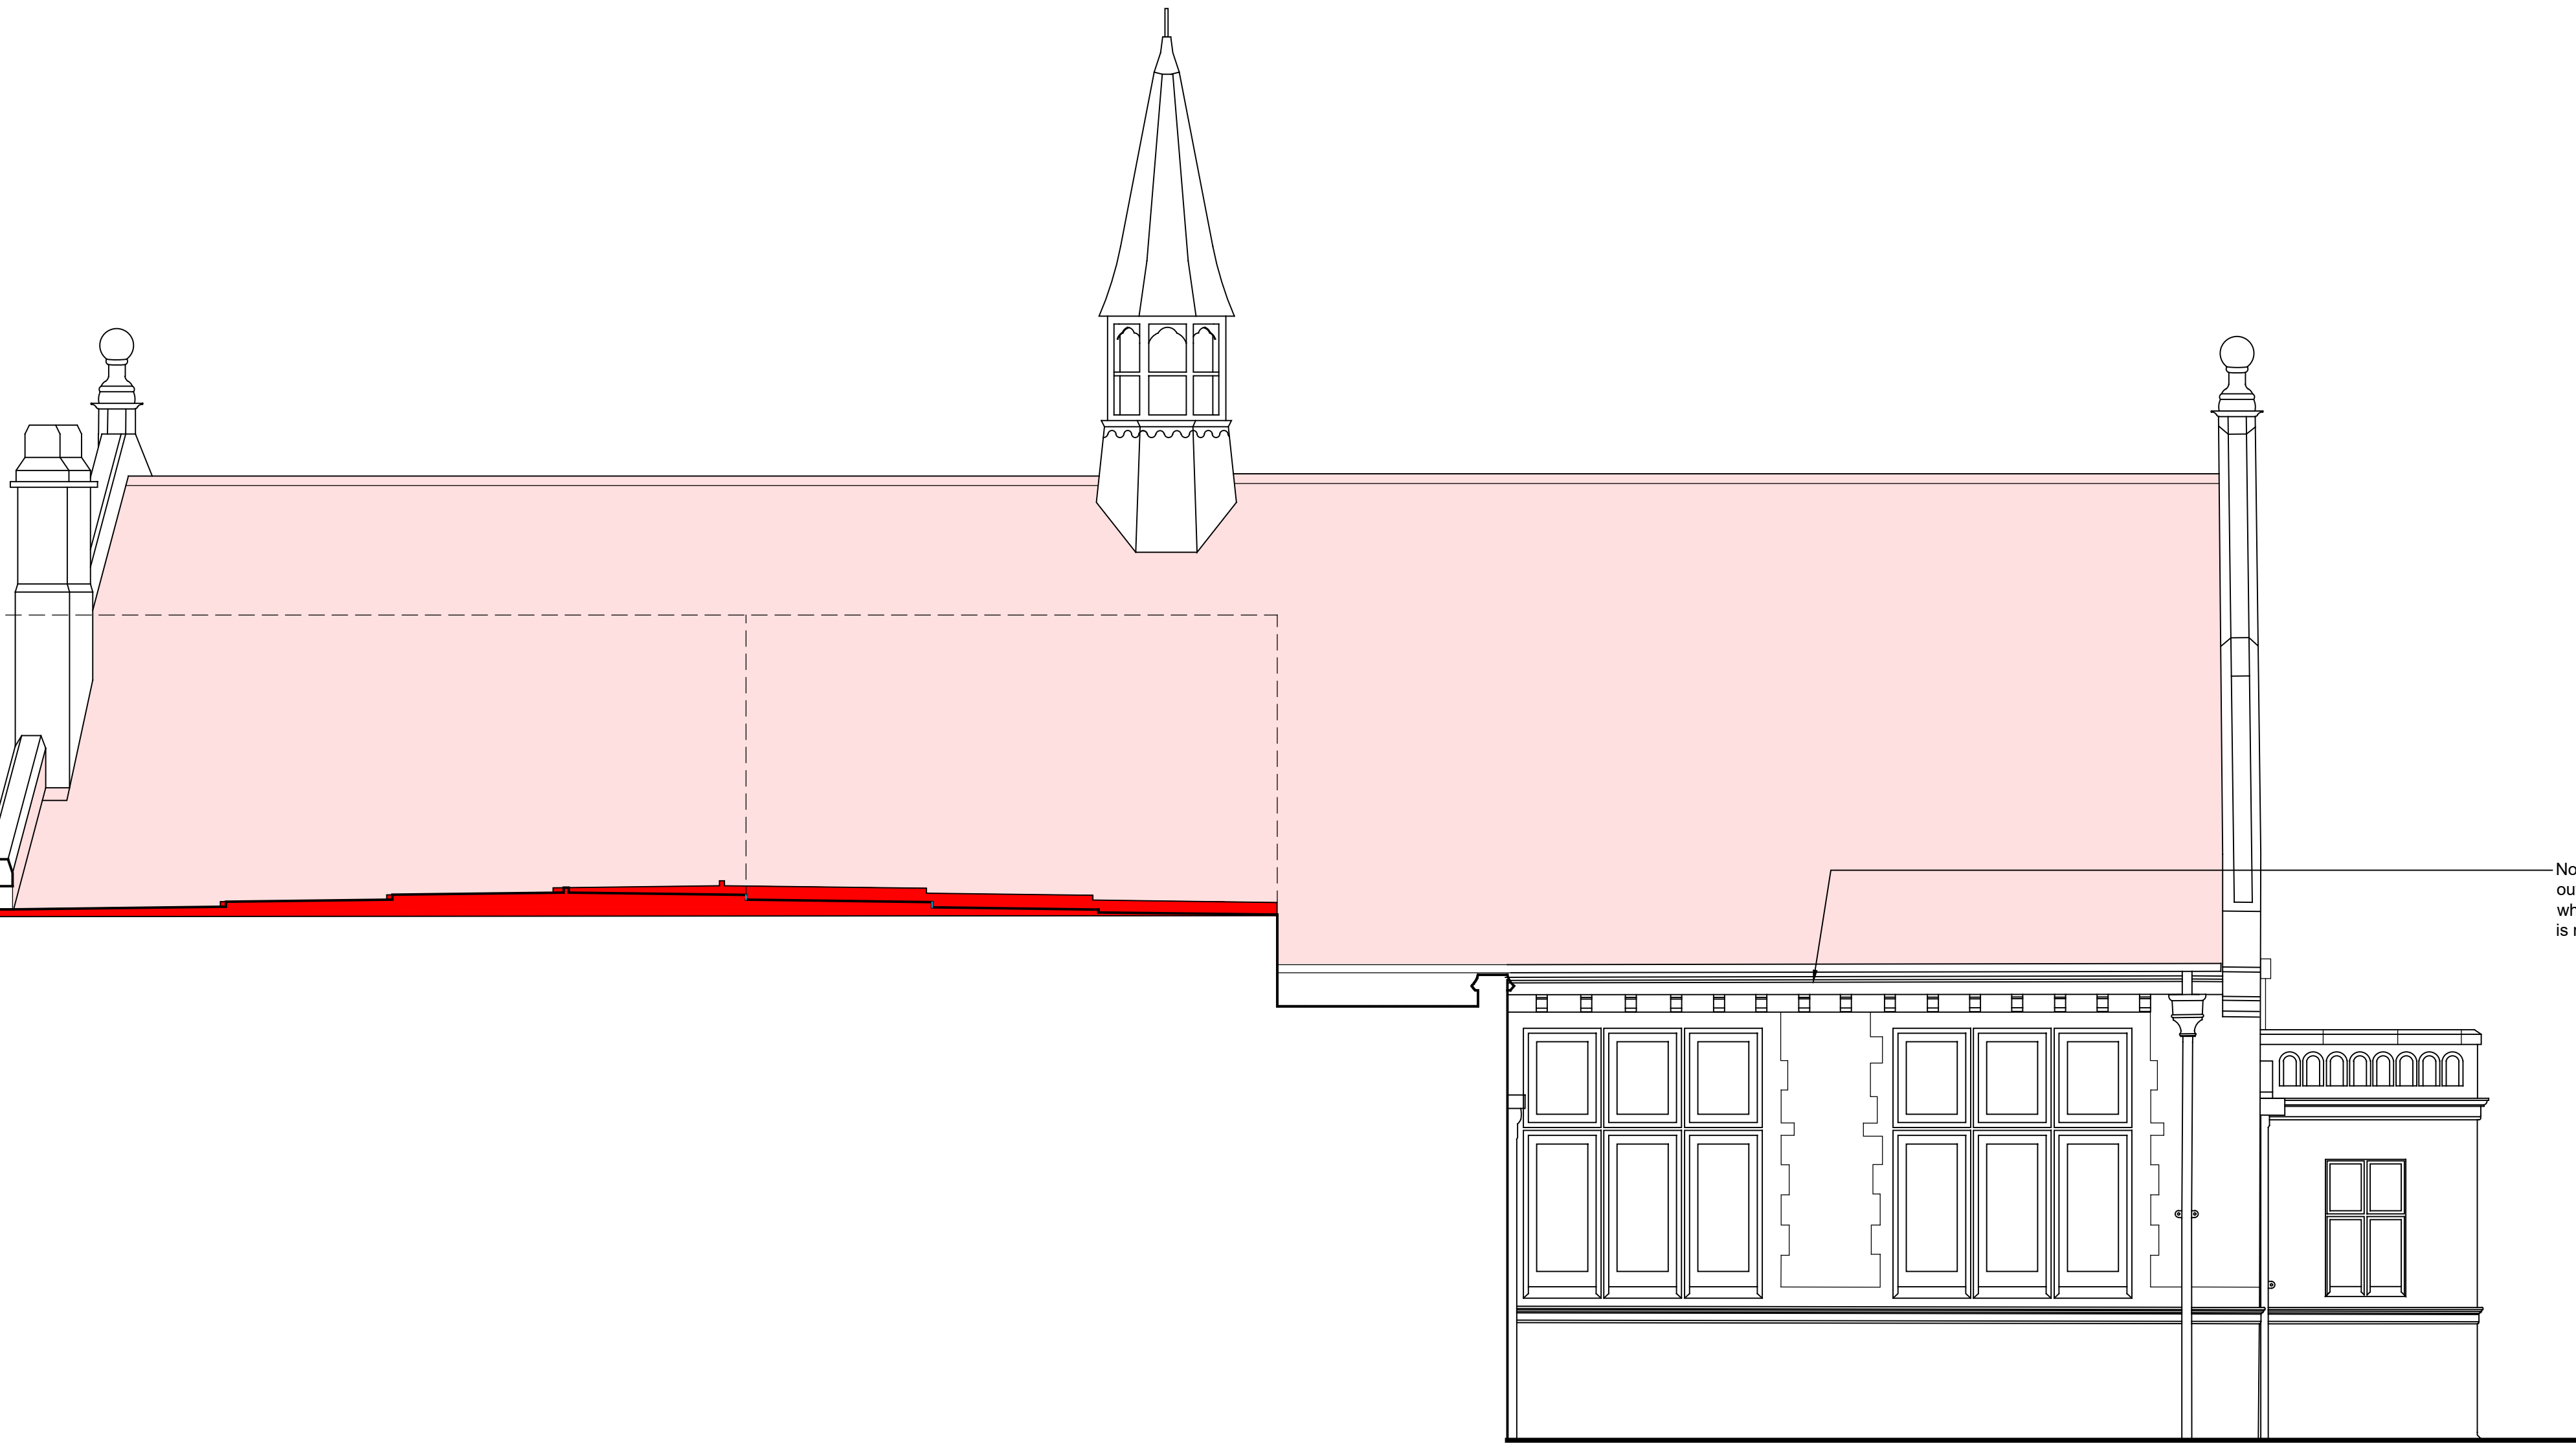

01 West Elevation - As Existing
1203 1:50 @ A1

0 0.5 1 2.5
Scale 1:50 m

Notes


- Any dwg format drawing is to be read in conjunction with and at the scale of the accompanying pdf.
- Where colours other than black or grey are used, the drawing must be plotted in colour.
- For status 'C' (Construction) drawings all dimensions are to be checked on site by the contractor, scaling is for Local Authority purposes only.
- Unless otherwise indicated, all dimensions are in millimeters.
- All information on this drawing is to be read in conjunction with the relevant Donald Insall Associates specification and trade contractors' drawings and information by specialists.
- In the event of any discrepancy, please contact us immediately.
- This drawing may contain survey information by others and is to be used solely for the purposes for which it was issued.
- These are uncontrolled documents issued for information purposes only. If you have any queries regarding the drawings, please contact DIA immediately.
- Please note DIA cannot be held responsible for any errors arising from changes made to an uncontrolled dwg file.

Drawing Status


- F Feasibility
- S Sketch Design
- P Planning
- B Building Control
- D Developed Design
- M Measurement
- T Tender
- C Construction
- R Record

Hatch Key:

Coloured areas of hatch on interior elevations indicate existing fixtures, fittings or built fabric, proposed to be removed, as below:

 

(Light Pink) - Existing to be removed, viewed in elevation.

 

(Dark Red) - Existing to be removed cut through by plane of view.

Crack, cracked mortar or open joint.

0	17-12-2024	SM	SXG	Issued for LBC	
Rev	Date	Dwn	Auth	Revision	

Donald Insall Associates
Chartered Architects and Historic Building Consultants

Bridgegate House, 5 Bridge Place
Chester CH1 1SA
(+44) 01244 350 063
chester@insall-architects.co.uk

Touchstones Art Gallery, Rochdale

Roof Zone 1
West Elevation - As Existing

Project	RTAG.02	No	1203
Scale (A1)	1:50	Status	3P
		Revision	0