


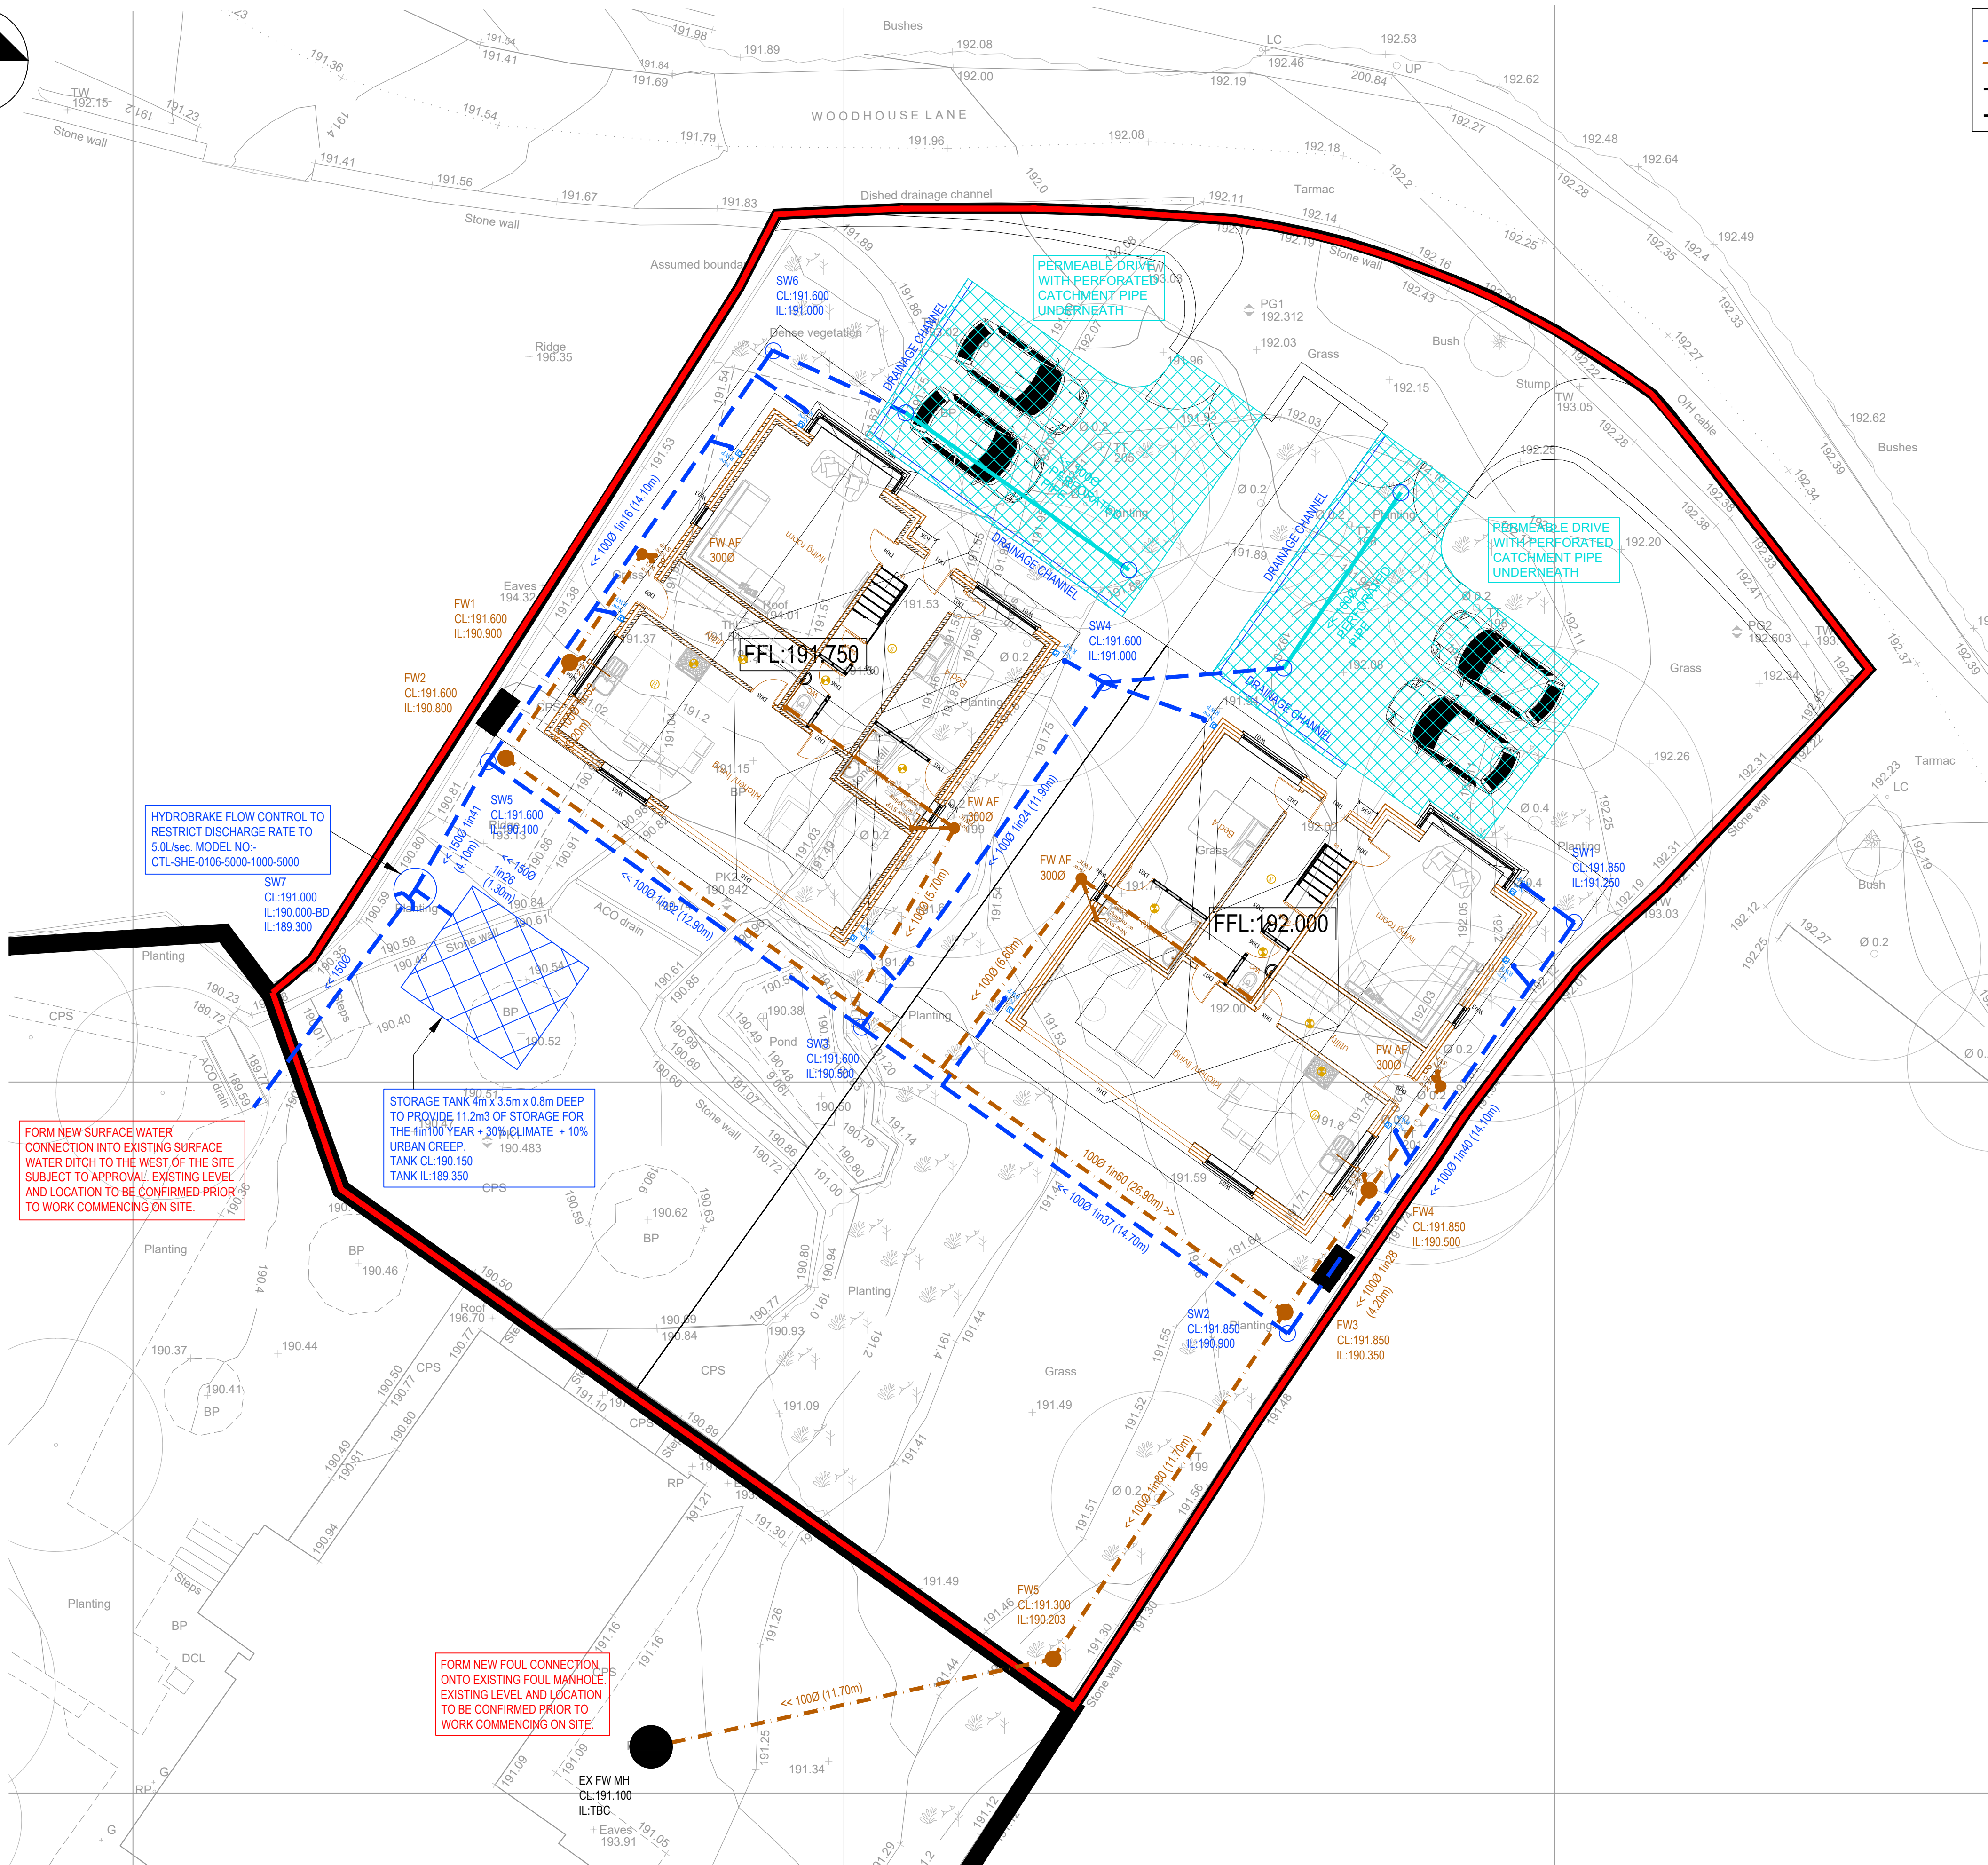

Key:

- Proposed Surface Water Drainage
- Proposed Foul Water Drainage
- Existing Foul Drainage
- Existing Surface Water Drainage

 OVERLAND FLOOD ROUTE

RWP AND SVP/FOUL CONNECTIONS
ARE SUBJECT TO FINAL
CONFIRMATION BY ARCHITECT

NOTES

F1	Drainage outlet amended						20.02.26		TM
F2	Drainage detailed up						18.02.25		TM
P1	Preliminary - Initial Issue						28.06.24	J.E.	
REV	DESCRIPTION						DATE		BY
 ANDREW MOSELEY ASSOCIATES									
Project:									
26 Falcon Close, Rochdale									
Client:									
Fairway Building and Remedial Contractors Ltd									
Drawing:									
Drainage Plan									
Drawn By:		JE		Date:		28.06.2024			
Checked:		TM		Scale:		As Shown @ A1		A1	
Drawing No:									Rev:
DMA/22833/DS/001									P3