



IF IN ANY DOUBT PLEASE ASK THE ARCHITECT FOR CLARIFICATION.
DO NOT SCALE FROM DRAWING. ALL DIMENSIONS TO BE CHECKED ON SITE
THE COPYRIGHT FOR THESE DRAWINGS REMAINS THE PROPERTY OF THE ARCHITECT,
THEY MUST NOT BE REPRODUCED IN ANY WAY WITHOUT THE ARCHITECT'S PRIOR
WRITTEN CONSENT.

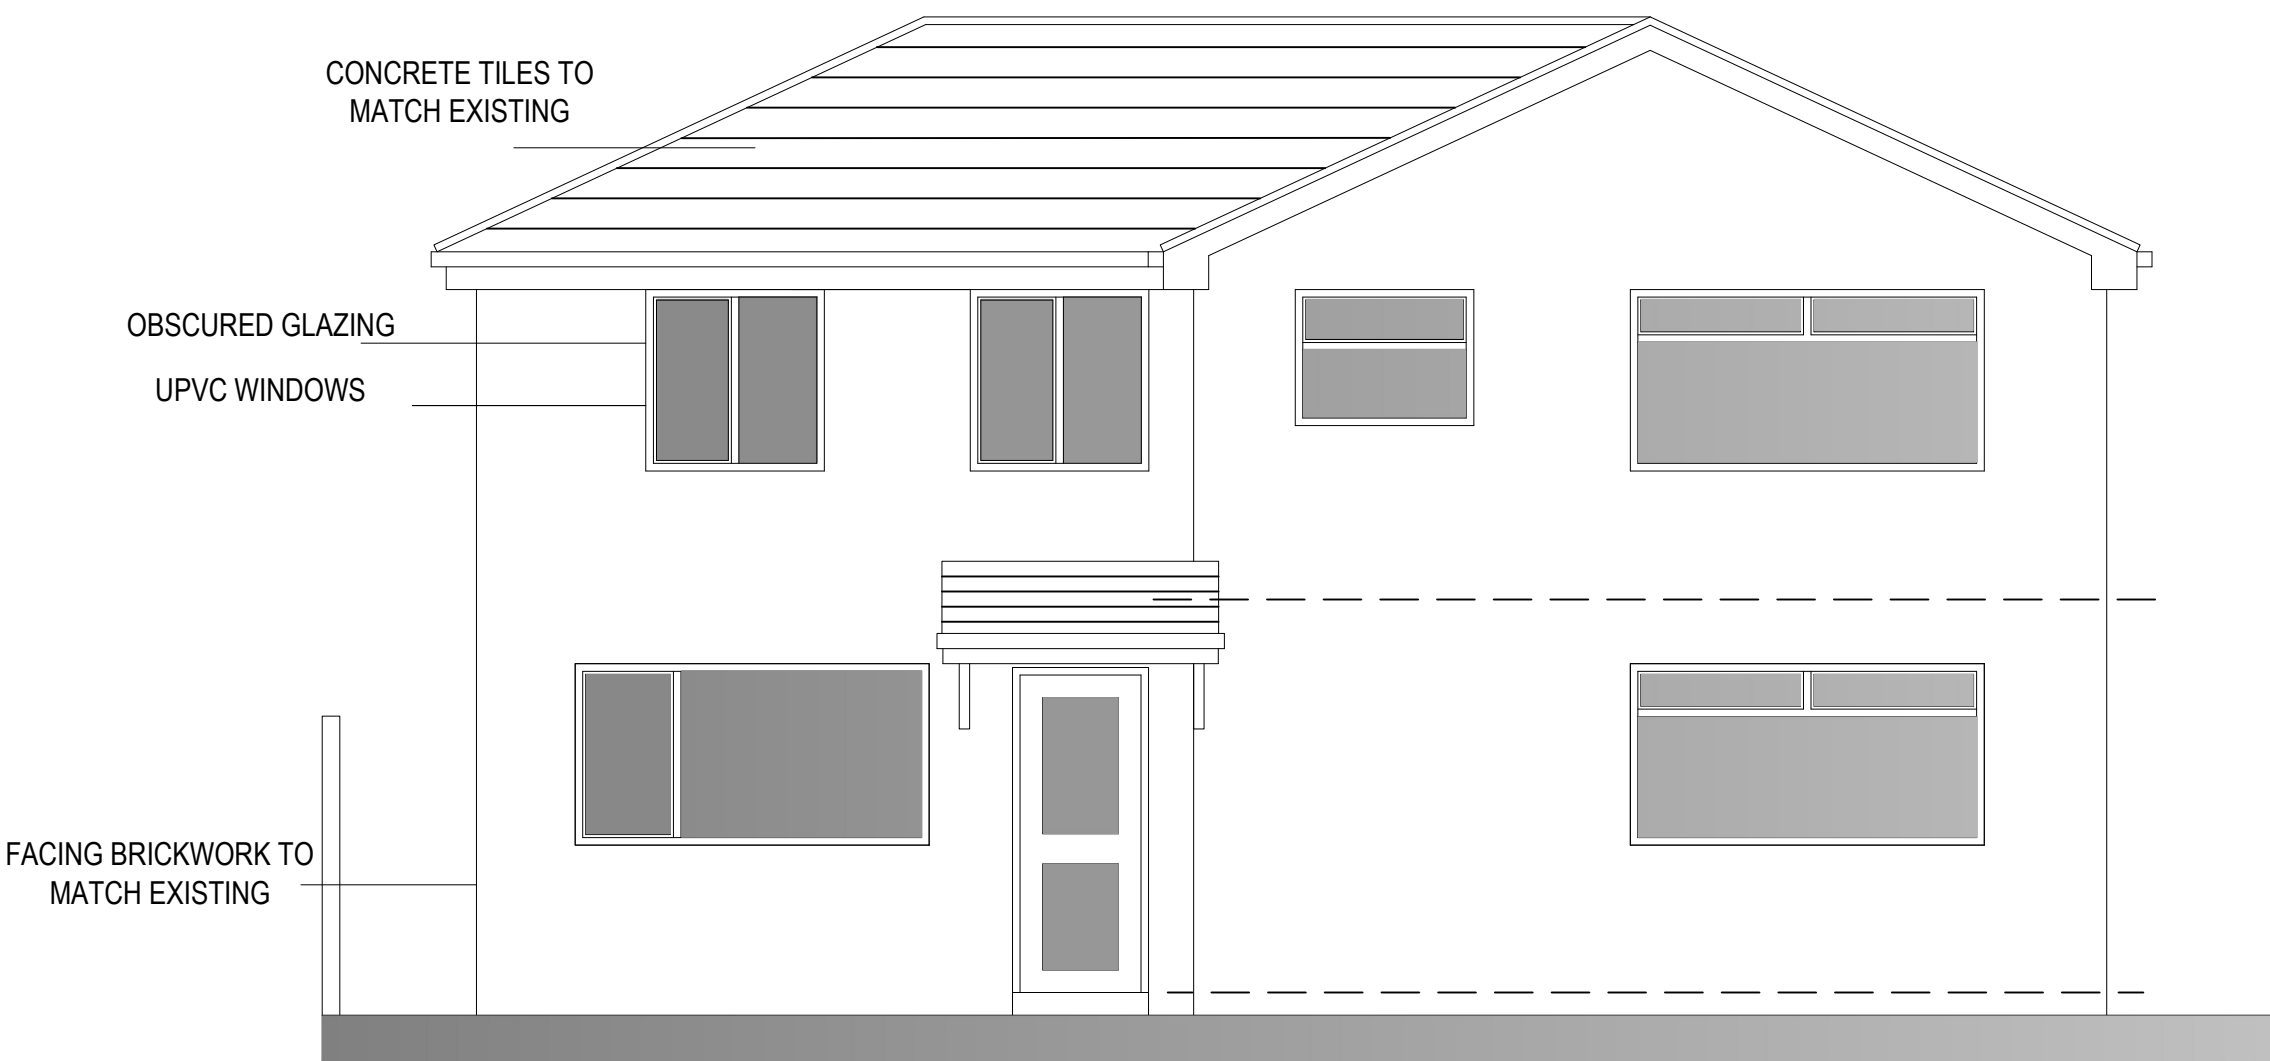


PROPOSED FRONT ELEVATION




PROPOSED REAR ELEVATION

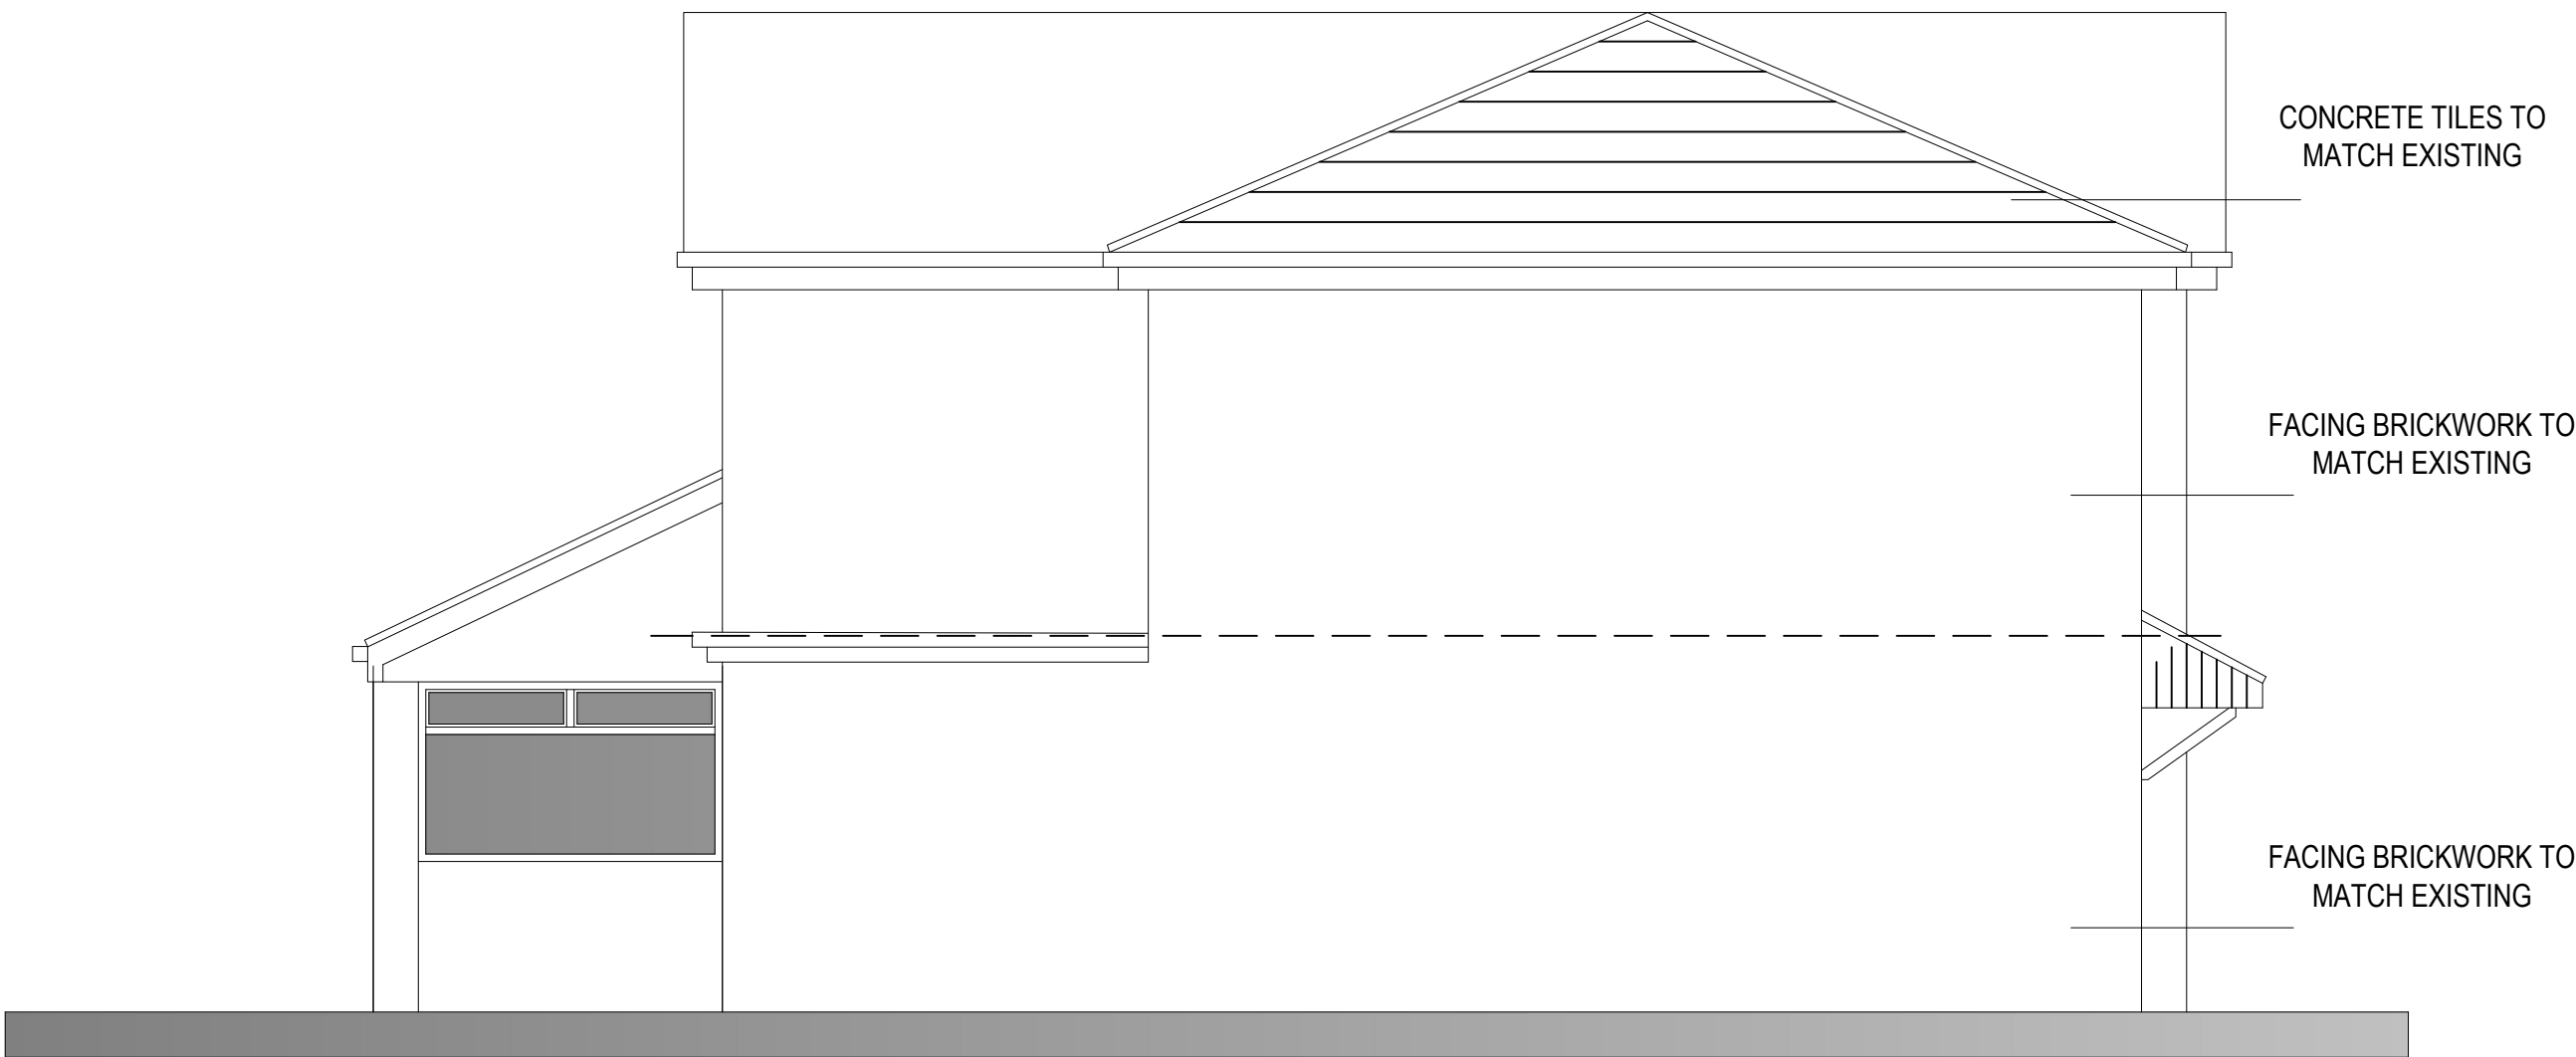

PROPOSED SIDE ELEVATION

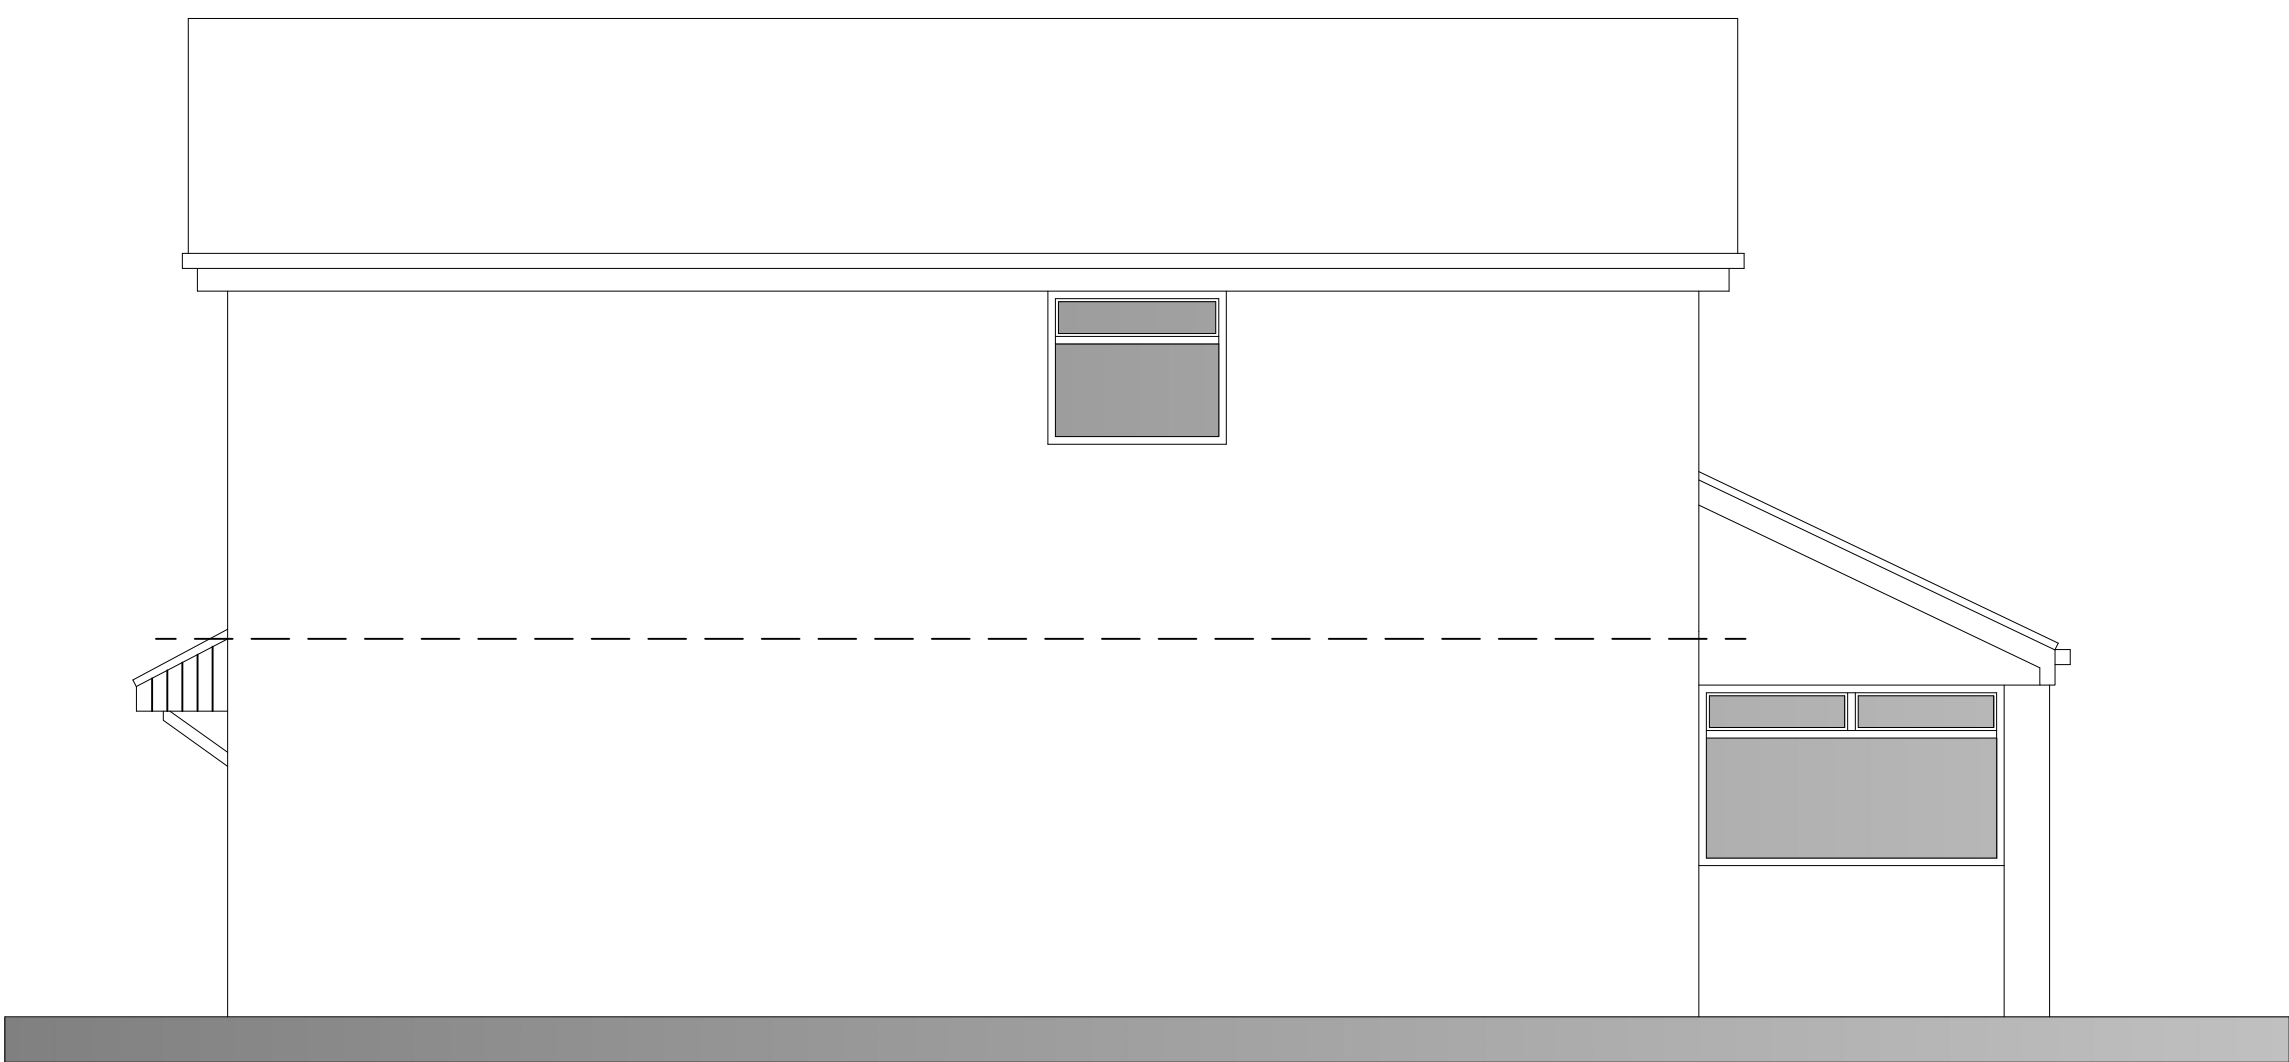

PROPOSED SIDE ELEVATION

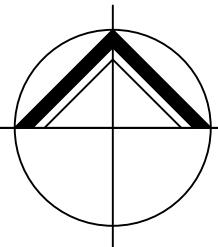

**NORTHERN
DESIGN**
(OLDHAM)
CHARTED ARCHITECTS

NORTHERN DESIGN
17 STATION LANE
GROTTON
OLDHAM
OL14 5GY
TELEPHONE : 07753 859616

CLIENT
MR R WEBSTER

PROJECT
**PROPOSED EXTENSION
7 HARWIN CLOSE SHAW CLOUGH
ROCHDALE**

DRAWING TITLE
PROPOSED ELEVATIONS

Rev.	Notes	Date	Drawn
A	REVISED PLANNING	05.25	AD

SCALE
1:50 AT A1
03.25
AD

PROJECT No.	DRAWING No.	Rev.
2516	04	A