


DRAKE STREET

SMITH STREET

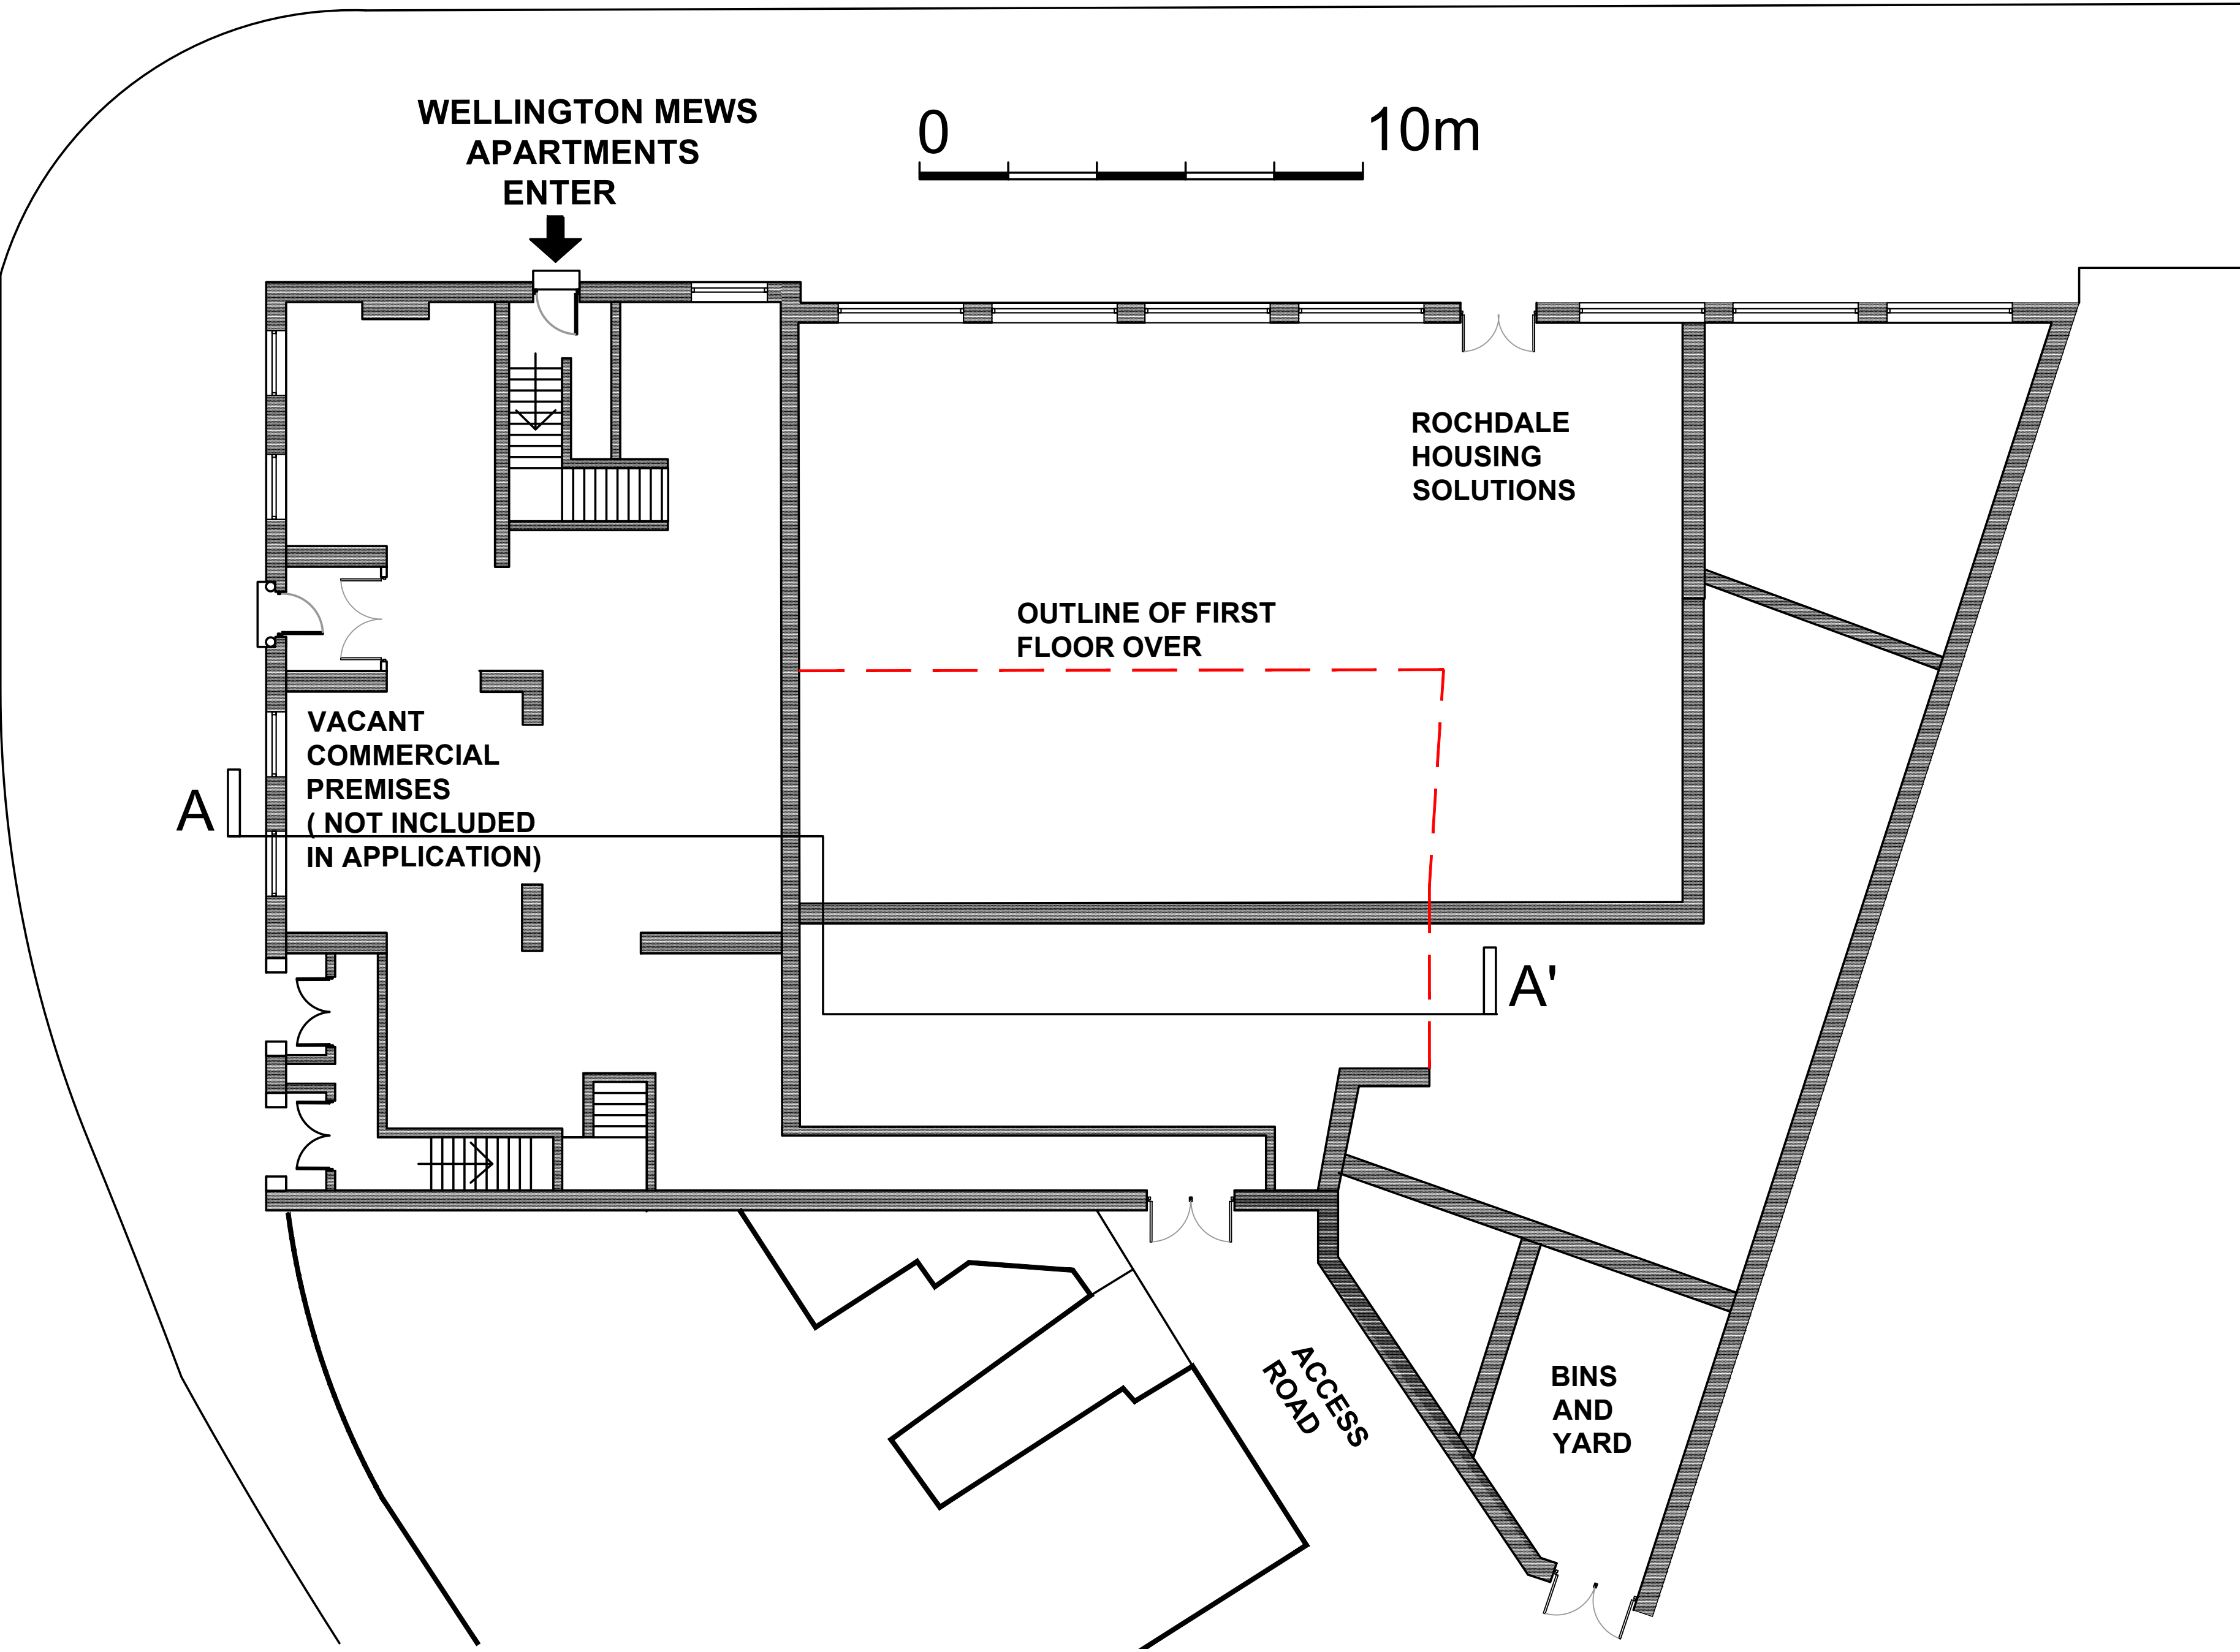

GROUND FLOOR PLAN

REV:	DATE:	DETAILS:
BM ARCHITECTURAL DESIGNS APARTMENT 8 224 GREAT CLOWES STREET MANCHESTER M7 2ZS TEL: 07415 493002		
PROJECT:	PROPOSED APARTMENTS AT 1 DRAKE STREET, ROCHDALE OL16 1RE	
CLIENT:	CASSEL AND FLETCHER PROPERTY MANAGEMENT LTD.	
TITLE:	EXISTING SITE AND GROUND FLOOR PLAN	
SCALE:	1:50@A1 DATE: 01/ 2025	
STATUS:	PLANNING	DRAWN: BM
DRAWING NO:	BM/0125/DRAKE/ PL1 REV:	