




IF IN ANY DOUBT PLEASE ASK THE ARCHITECT FOR CLARIFICATION.
DO NOT SCALE FROM DRAWING. ALL DIMENSIONS TO BE CHECKED ON SITE
THE COPYRIGHT FOR THESE DRAWINGS REMAINS THE PROPERTY OF THE ARCHITECT,
THEY MUST NOT BE REPRODUCED IN ANY WAY WITHOUT THE ARCHITECT'S PRIOR
WRITTEN CONSENT.

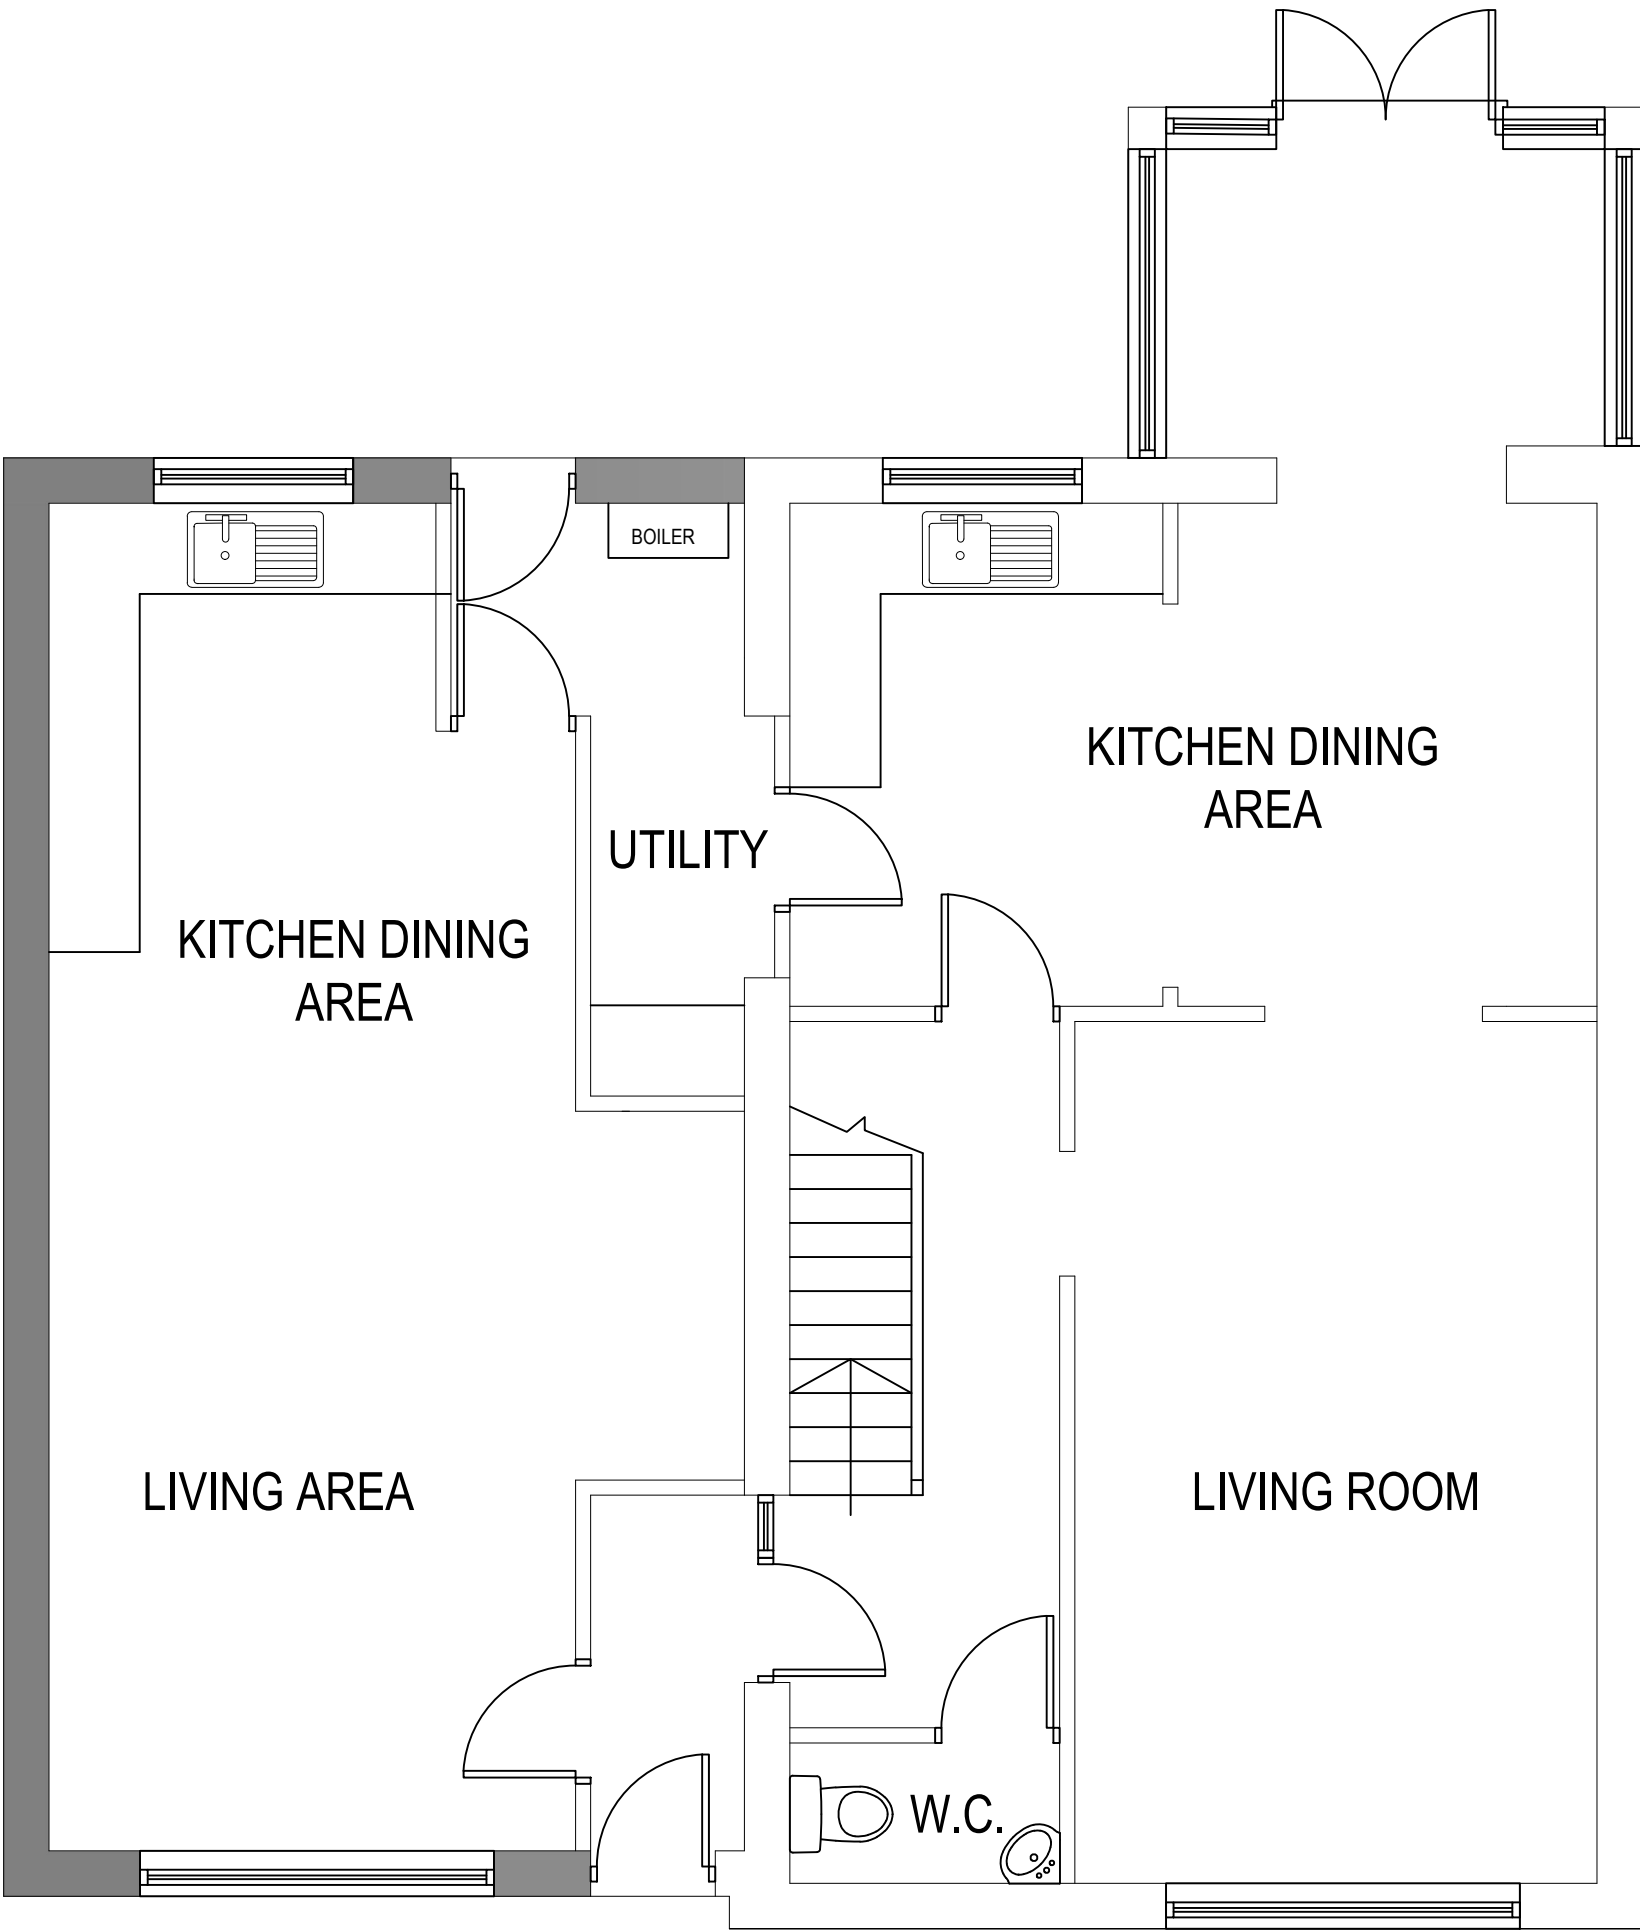

PROPOSED GROUND FLOOR PLAN

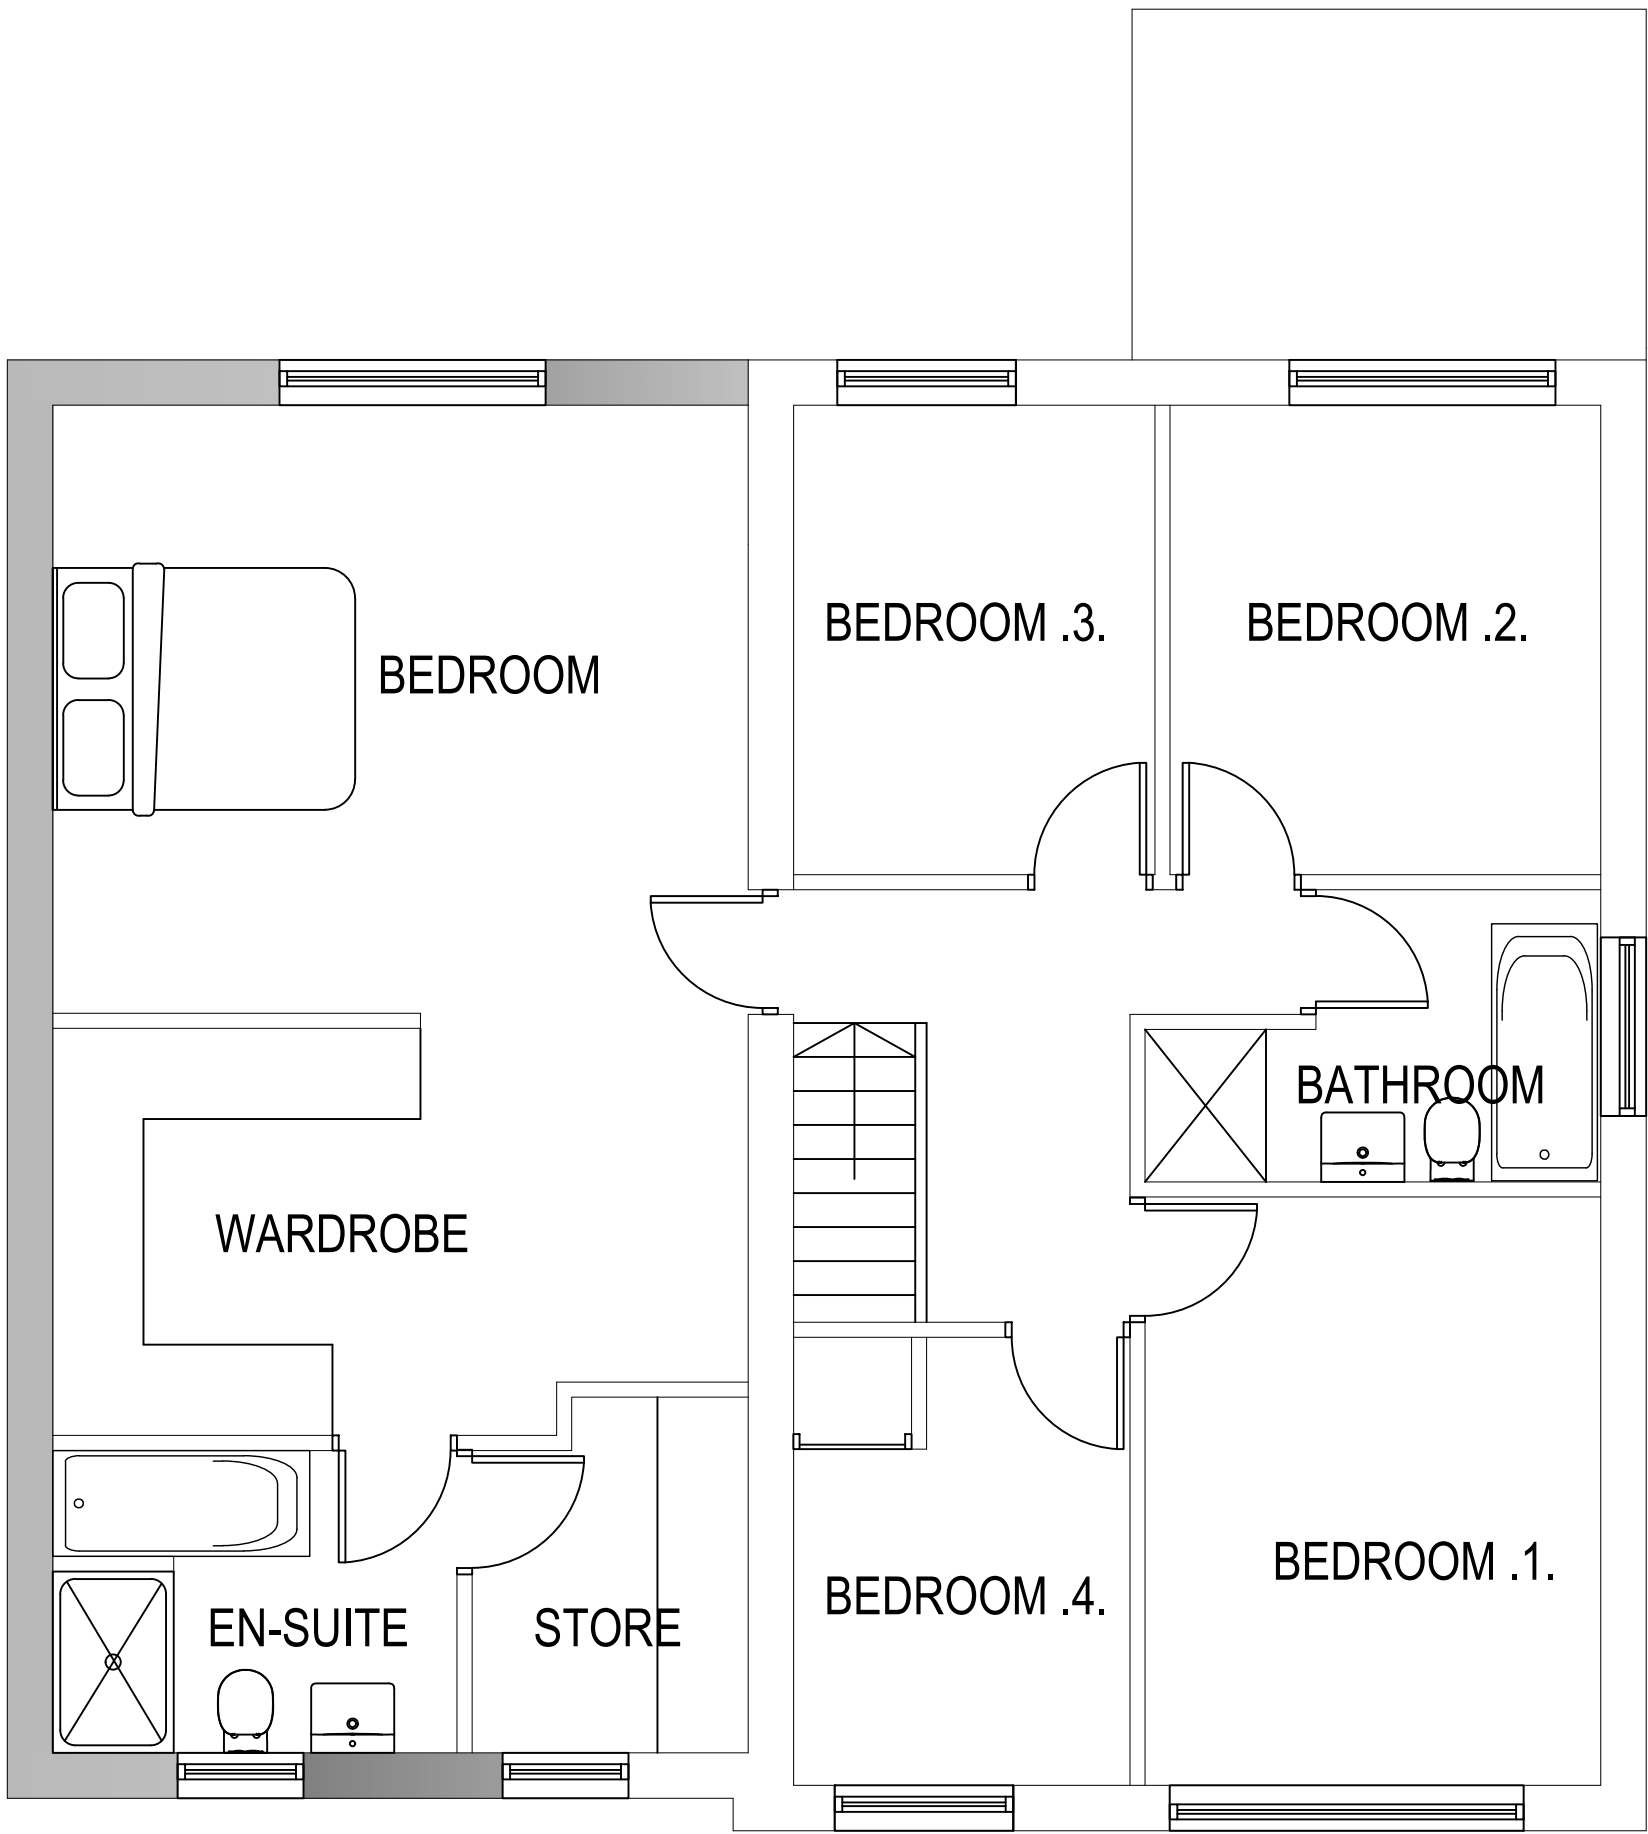

PROPOSED FIRST FLOOR PLAN

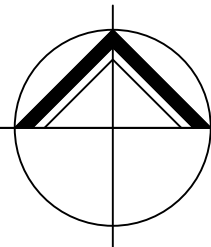

**NORTHERN
DESIGN**
(OLDHAM)
CHARTED ARCHITECTS

NORTHERN DESIGN
17 STATION LANE
GROTTON
OLDHAM
OL14 5GY
TELEPHONE : 07753 859616

CLIENT
MR R WEBSTER

PROJECT
PROPOSED EXTENSION
7 HARWIN CLOSE
SHAW CLOUGH ROCHDALE

DRAWING TITLE
PROPOSED FLOOR PLANS

Rev.	Notes	Date	Drawn

SCALE1:50 AT A102.25AD

PROJECT No.	DRAWING No.	Rev.
2516	03	