
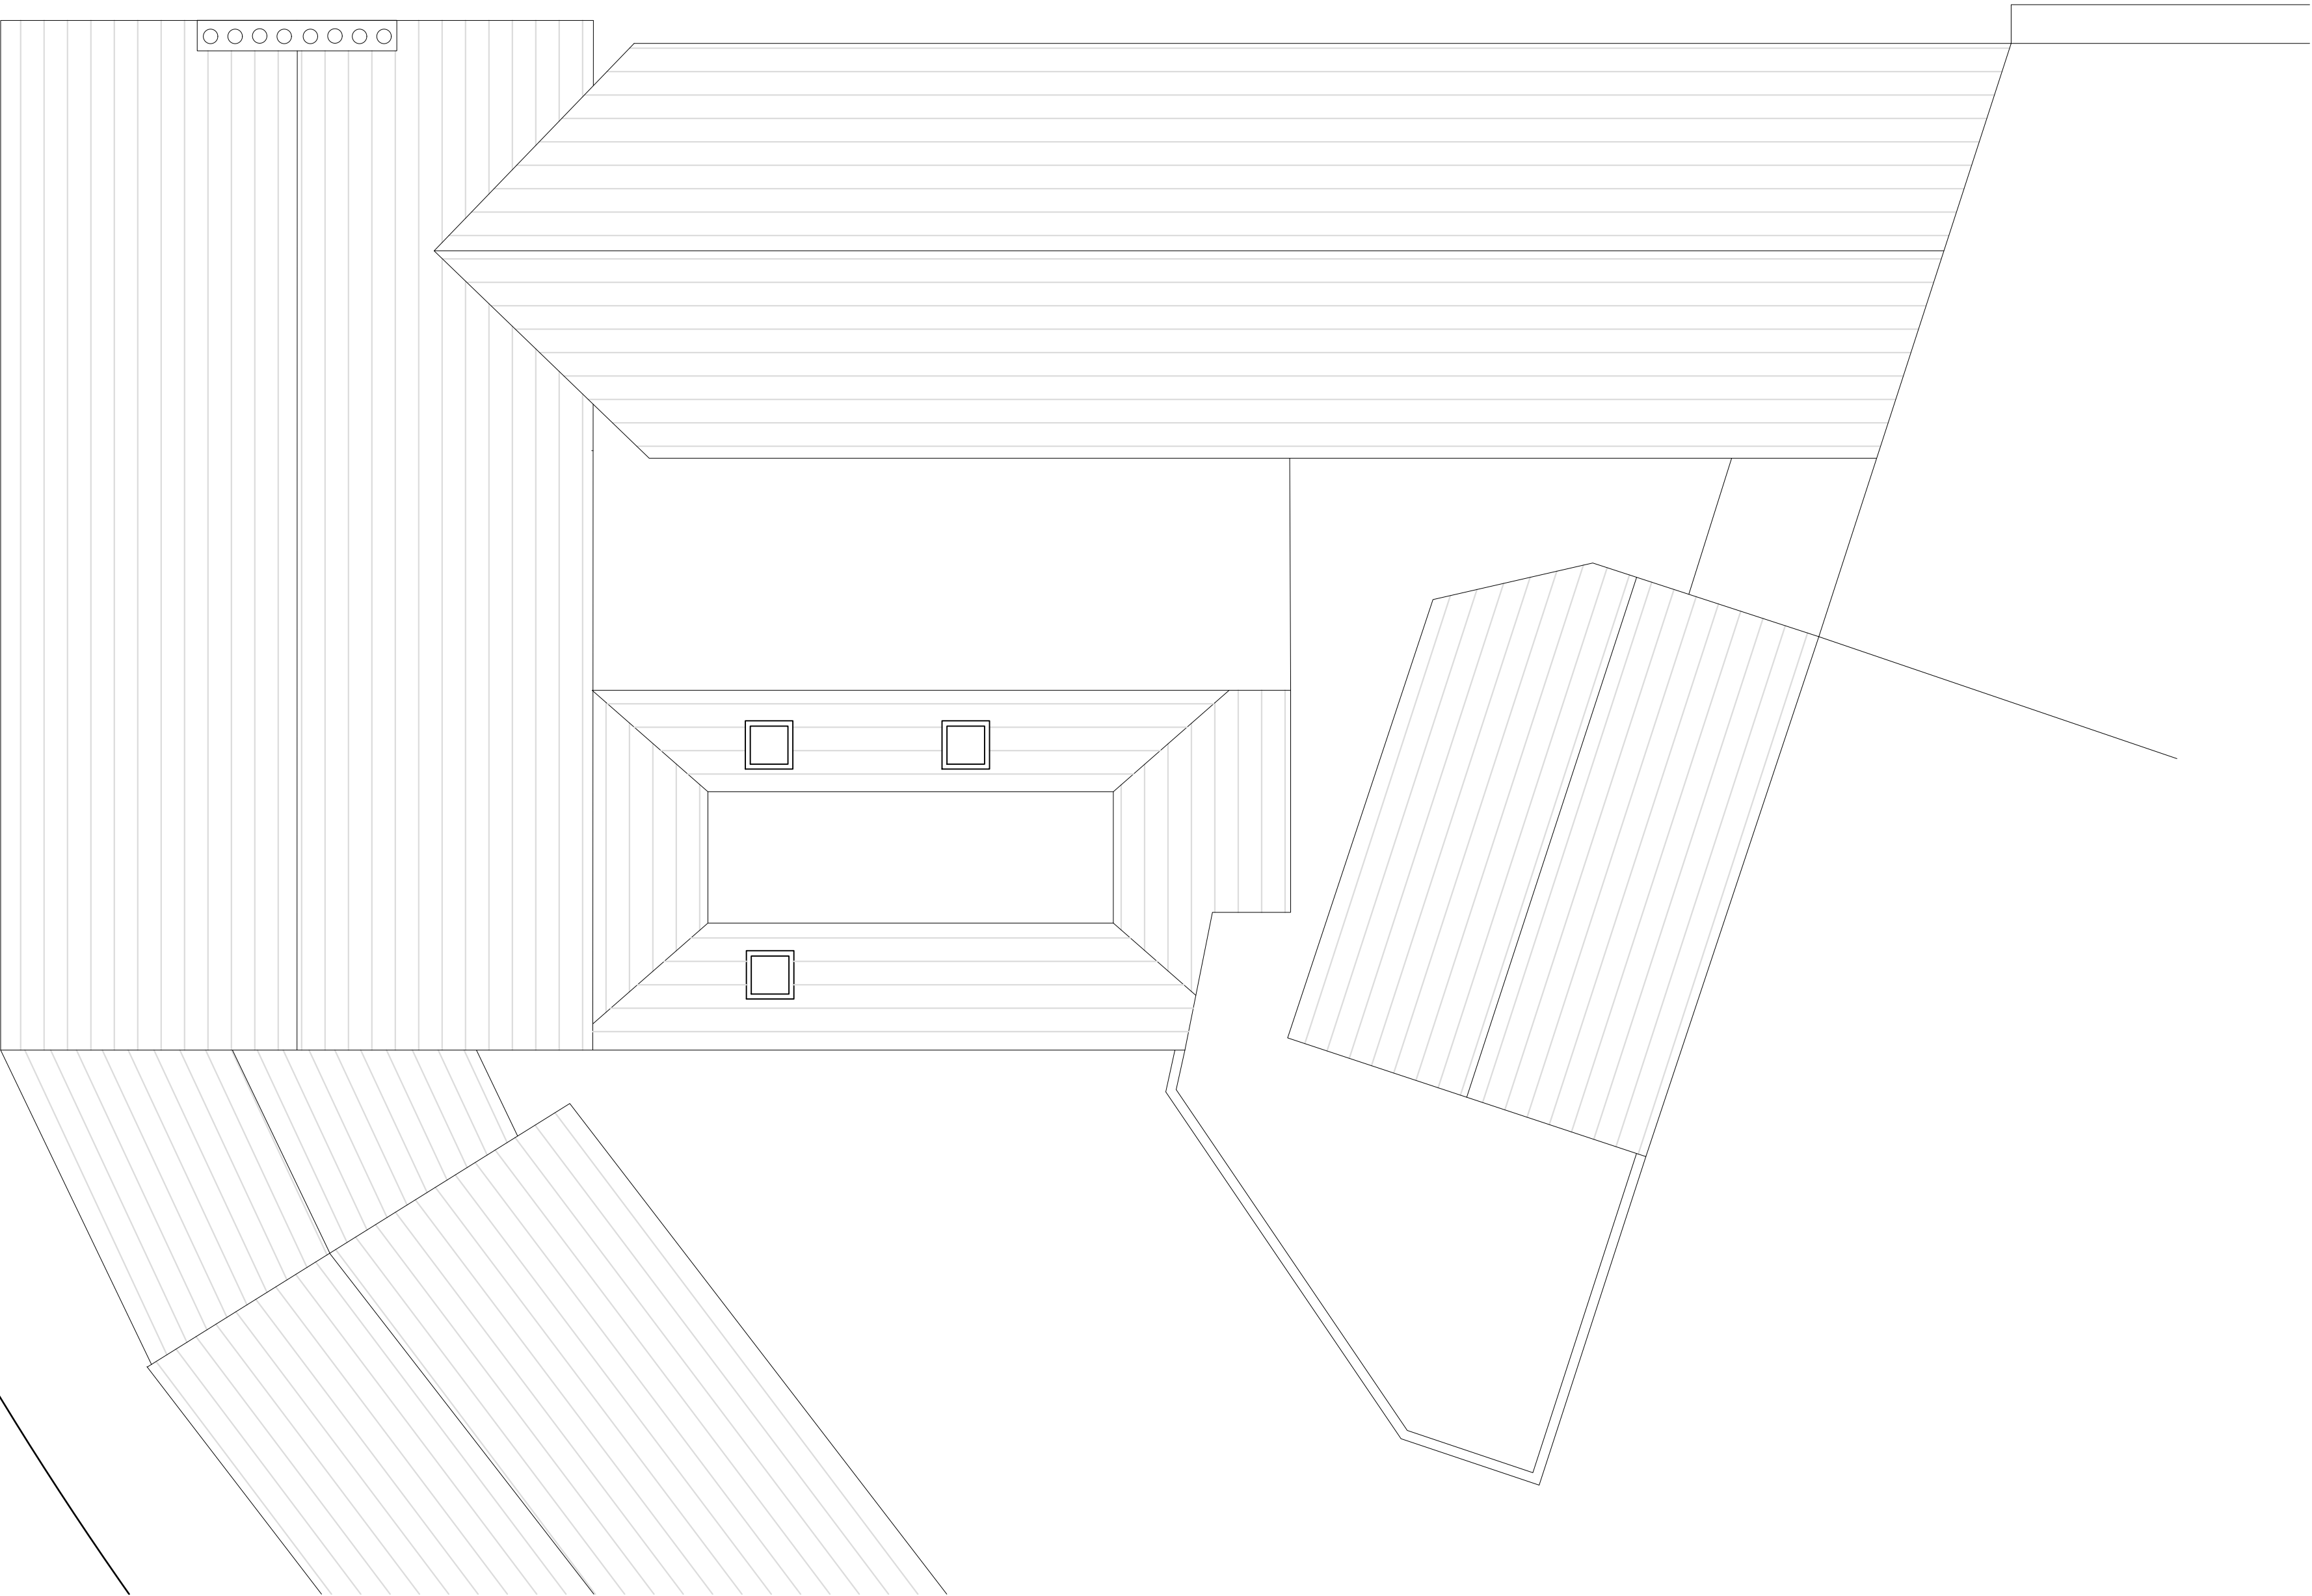


DRAKE STREET

SMITH STREET

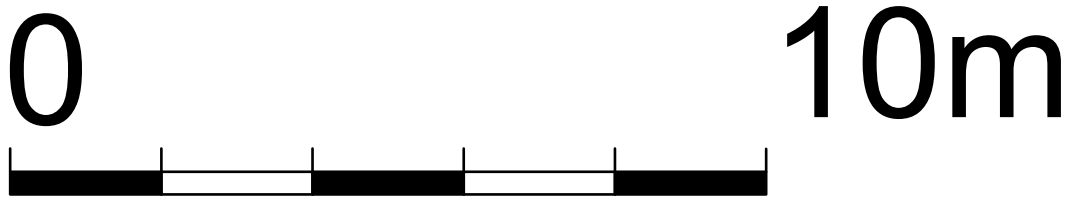

ROOF PLAN PROPOSED

B 240625 ROOF LIGHTS AMENDED
A 080525 LOFT SECTION REMOVED

REV.	DATE:	DETAILS:

BM ARCHITECTURAL DESIGNS
APARTMENT 8
224 GREAT CLOWES STREET
MANCHESTER M7 2ZS
TEL: 07415 493002

PROJECT: PROPOSED APARTMENTS AT
1 DRAKE STREET,
ROCHDALE OL16 1RE

CLIENT: CASSEL AND FLETCHER PROPERTY
MANAGEMENT LTD.

TITLE: PROPOSED CROSS SECTION AA'
AND ROOF PLAN

SCALE: 1:100 DATE: 01/ 2025

STATUS: PLANNING DRAWN: BM

DRAWING NO: BM/0125/DRAKE/ PL12 REV: B