



Revisions:

Revision	Date	Revision Notes	Drawn	Inspected
01	16.12.24	First Issue	EM	PR
02	25.02.25	Battery Unit Changed	RR	PR
03	06.03.25	Title Updated	RL	PR


LEGEND:

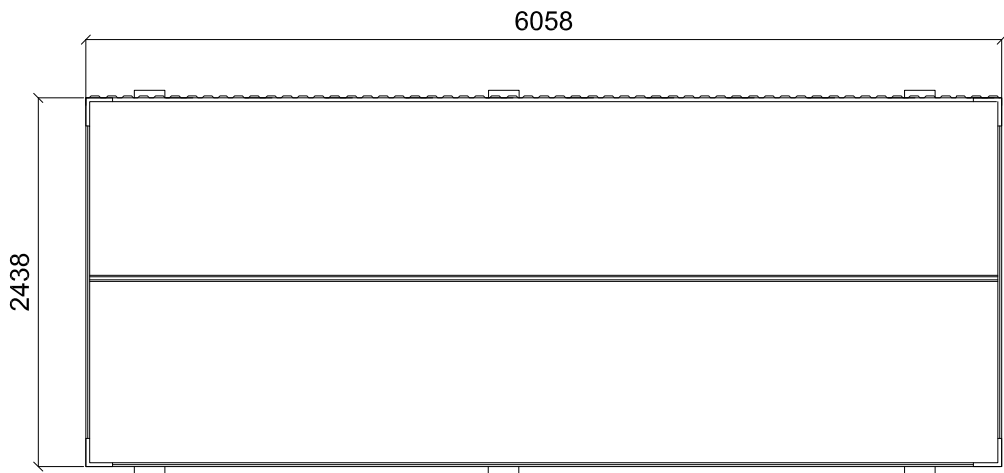


PLAN ELEVATION

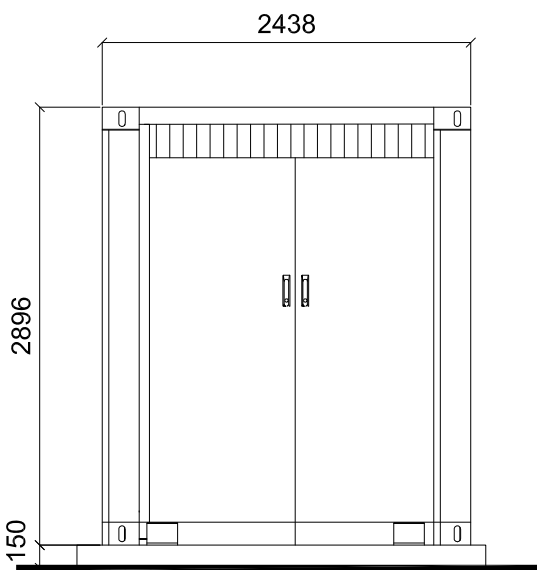


SIDE ELEVATION

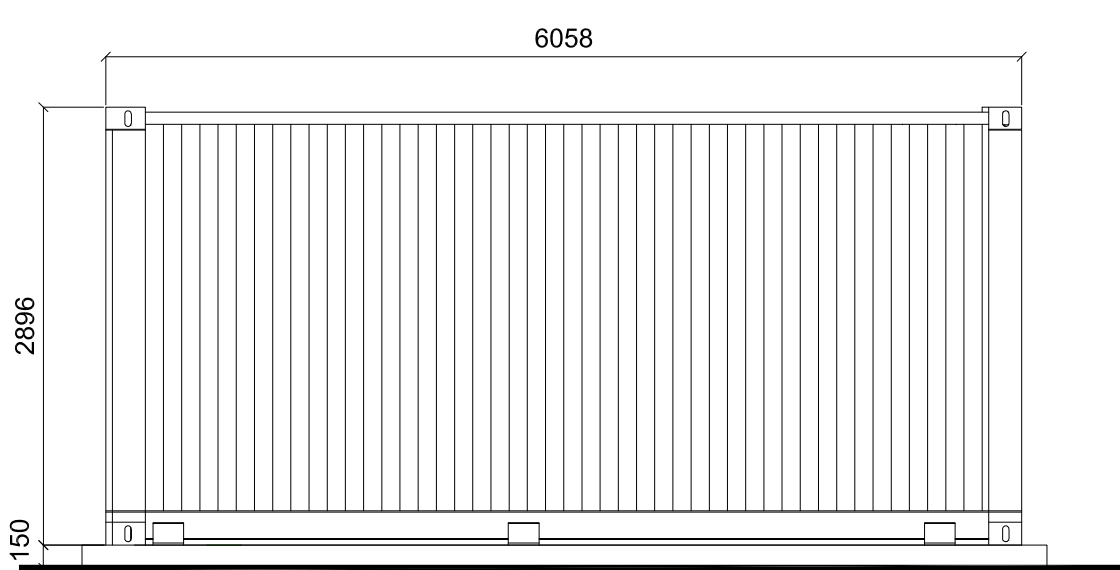

REAR ELEVATION

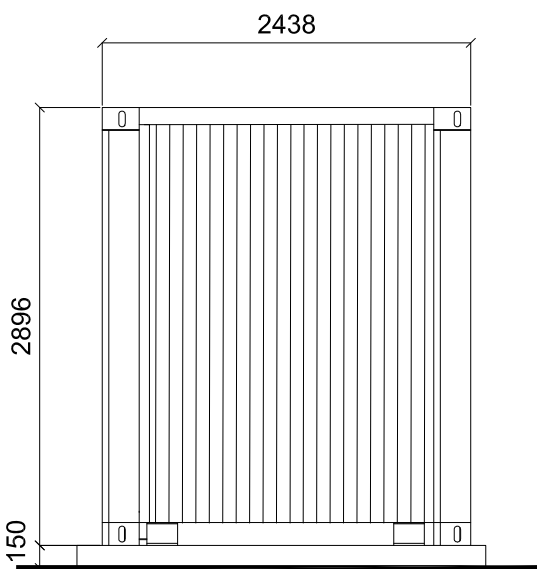

SIDE ELEVATION

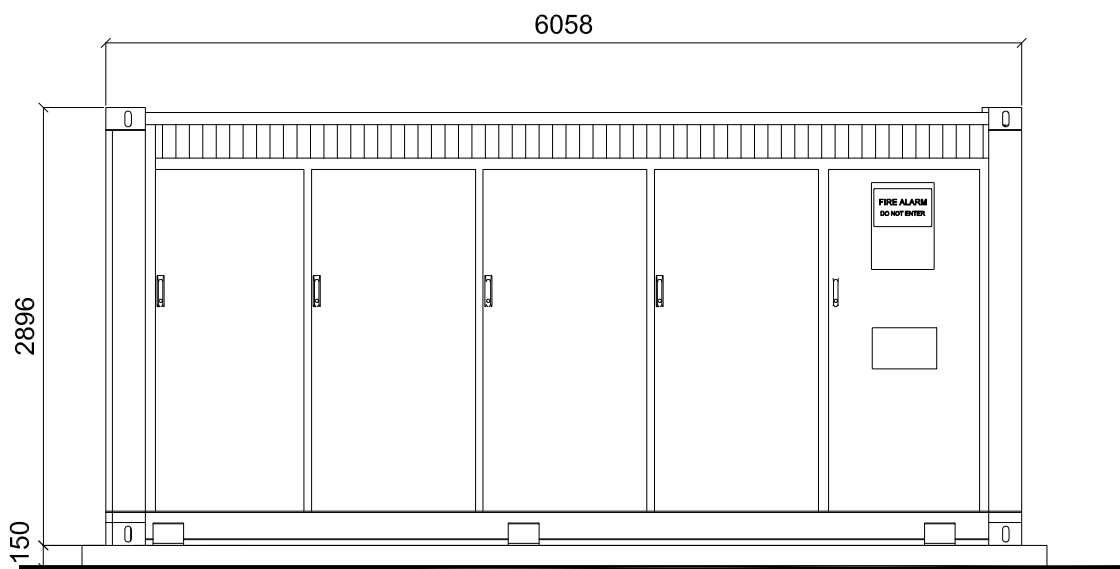

FRONT ELEVATION



Status:

PLANNING

Project:

Rossendale BESS
Rochdale Road, Turn
Village

Client:



Drawn by:



Drawing Title:

**Standard Drawing:
Battery Unit**

Drawn: EM	Checked: PR	First Issued: 16.12.2024
Project Code: Drawing Number: CUB001- SD-02		
Sheet Size: A3	Scale: 1:50	Revision: 03