



Revisions:

Revision	Date	Revision Notes	Drawn	Inspected
01	16.12.24	First Issue	EM	PR
02	06.03.25	Title Updated	RL	PR


LEGEND:

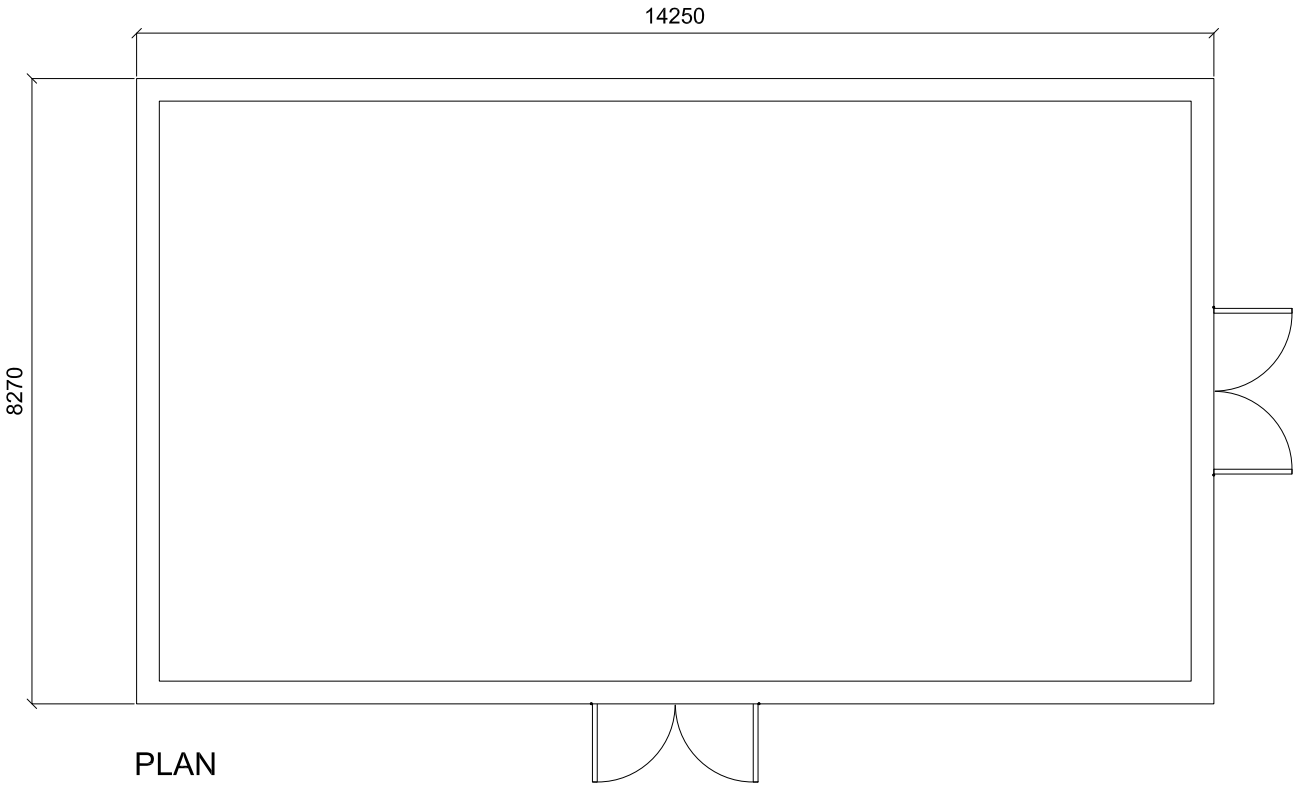


PLAN

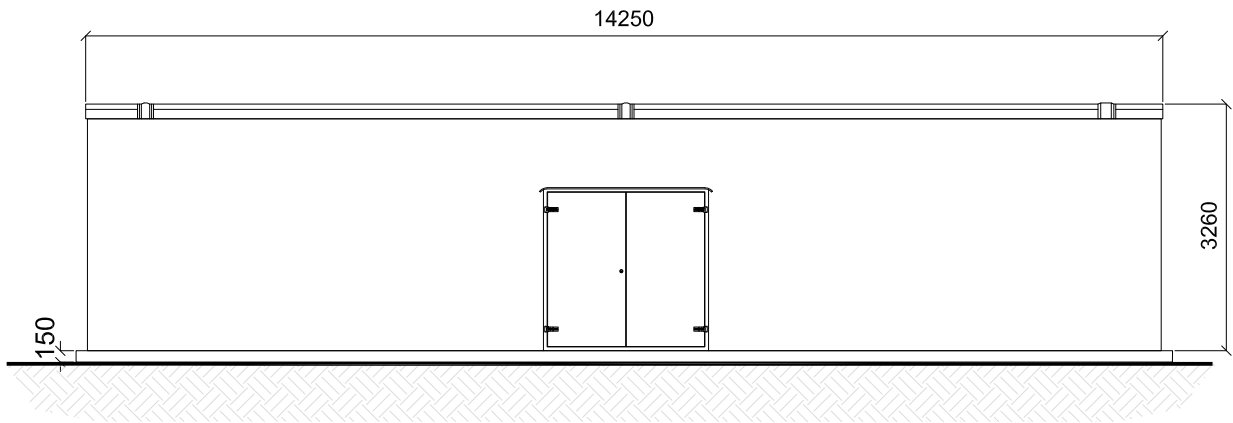

FRONT ELEVATION

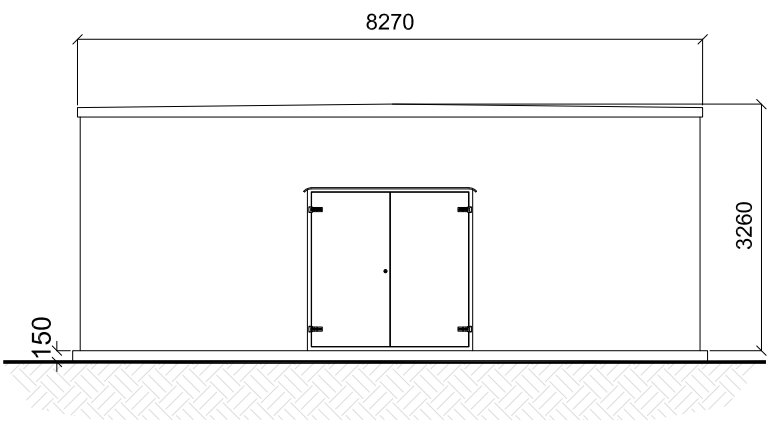

SIDE ELEVATION

 

Status:

PLANNING


Project:

Rossendale BESS
Rochdale Road, Turn
Village

Client:



Drawn by:

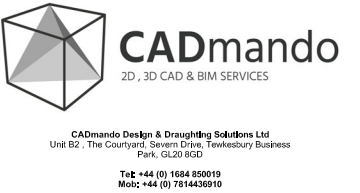

Drawing Title:

Standard Drawing:
Indicative 33kV Substation

Drawn: EM	Checked: PR	First Issued: 16.12.2024
Project Code: CUB001- SD-01		
Sheet Size: A3	Scale: 1:100	Revision: 02